



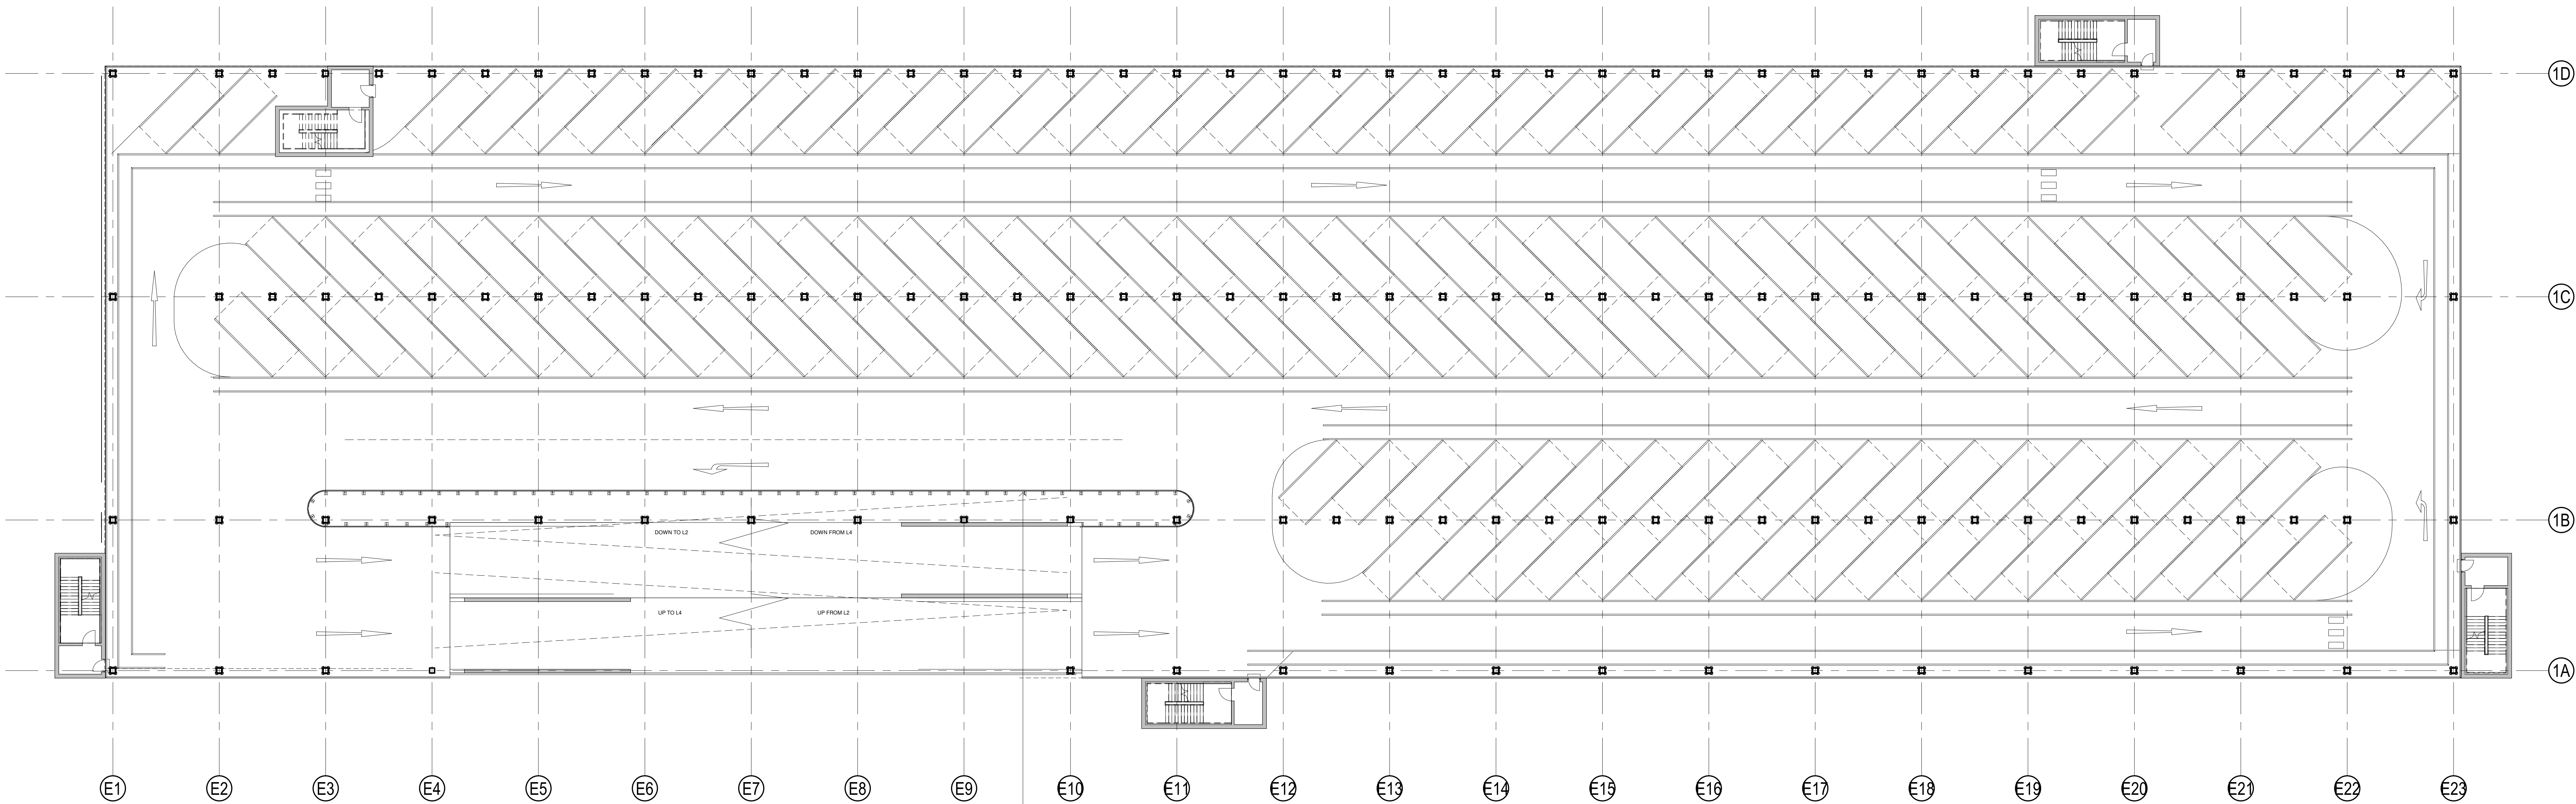

VAN PARKING DECK LEVEL - 8400 AFFL
1 : 200

600mm HIGH ARMCO BARRIER PROTECTION



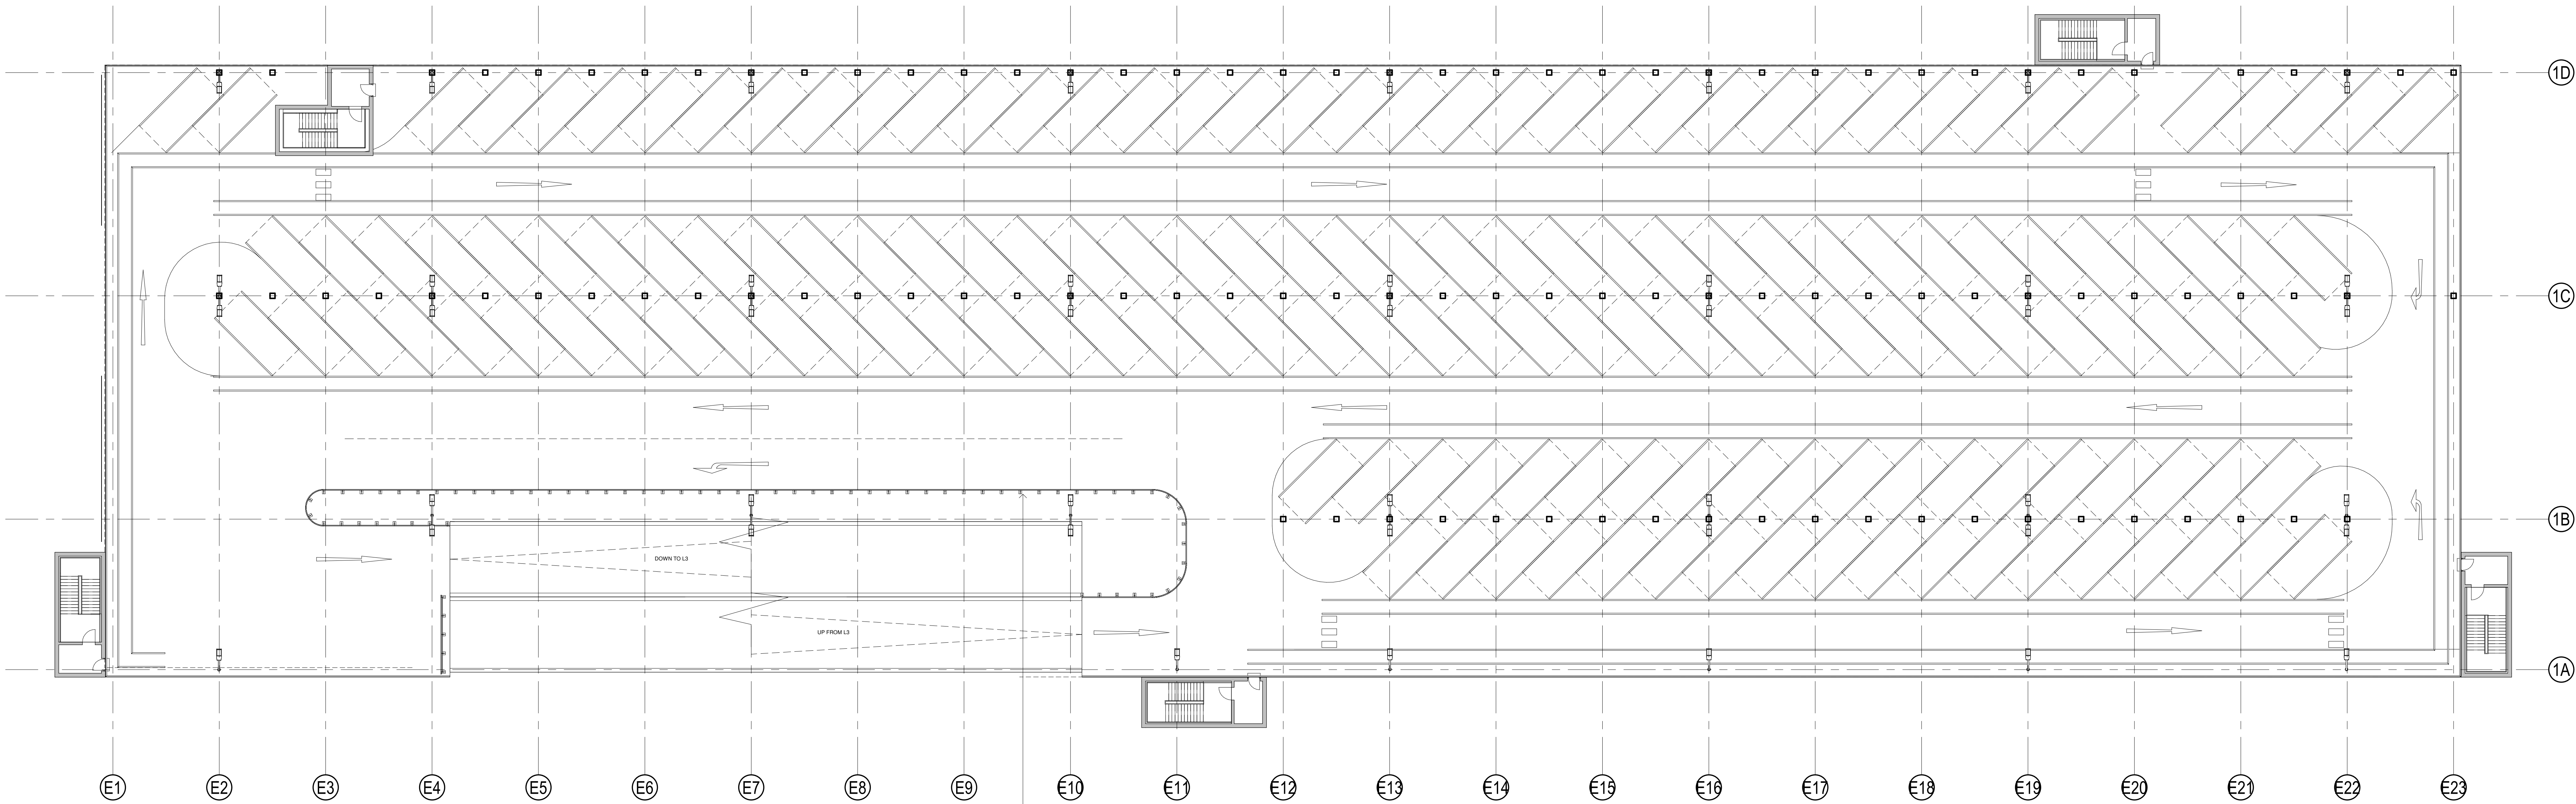


VAN PARKING DECK LEVEL - 12600 AFFL
1 : 200

600mm HIGH ARMCO BARRIER PROTECTION

Architects are to be notified of any discrepancies.
Contractor must check all dimensions on site.
This drawing is subject to copyright law and is to be used on this project only.
The drawing is to be used only for the information as stated only.
For other information refer to the latest revision of any cross referenced drawings.
To be read in conjunction with relevant design standards/protocols.

This is a colour drawing. In order to ensure any subsequent reproduction is viewed correctly it should be printed in full colour.

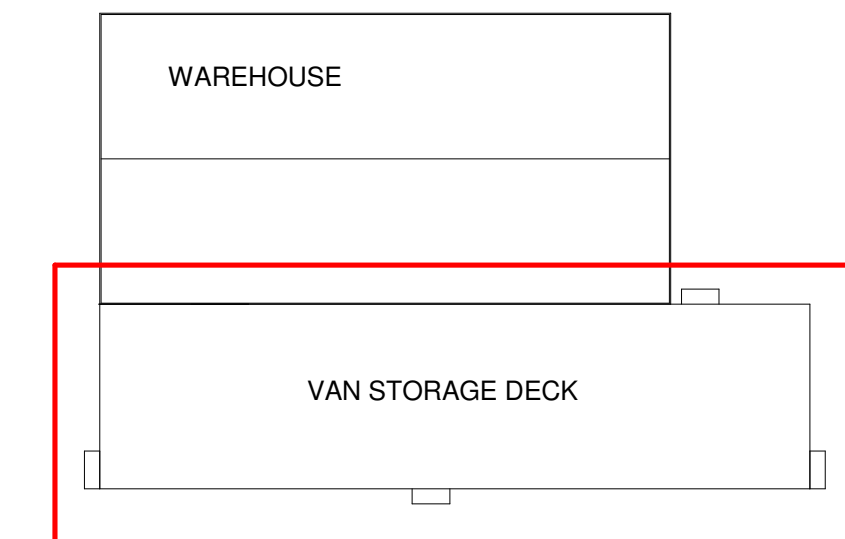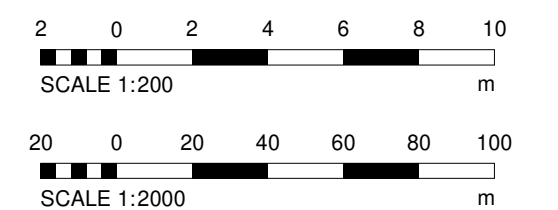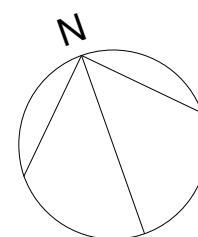

KEY PLAN
1 : 2000

P4	VEHICLE TRACKING COMMENTS INCORPORATED	05.02.21	OK	EJ
P5	LIGHTING COLUMNS ADDED	01.02.21	OK	PW
P2	STAIRCASES RELOCATED	26.01.21	OK	PW
P1	FIRST ISSUE	25.06.20	UJ	PW
Rev	Description	Date	By	Chk

Status

PLANNING

SMR
SMALLEY MARSEY RISPIN
ARCHITECTS

Floor 2 - The Exchange, Station Parade, Harrogate, HG1 1TS
01423 707 757
admin@smrarchitects.co.uk

Project

HAVANT, NEW LANE

Client

HAVANT PROPERTY INVESTMENT LLP

Drawing Title

PROPOSED VAN PARKING DECK PLAN - LEVELS 2 & 3

Proj Ref	Origin	Zone	Level	Type	Rev	Notes	Status	Rev
---7379 - SMR	00 - Z2 - DR	A	2104	S4 - P4				
SMR Job Ref	Sheet	A0	Scale	NOTED	Drawn	EJ		