




forecourt parking

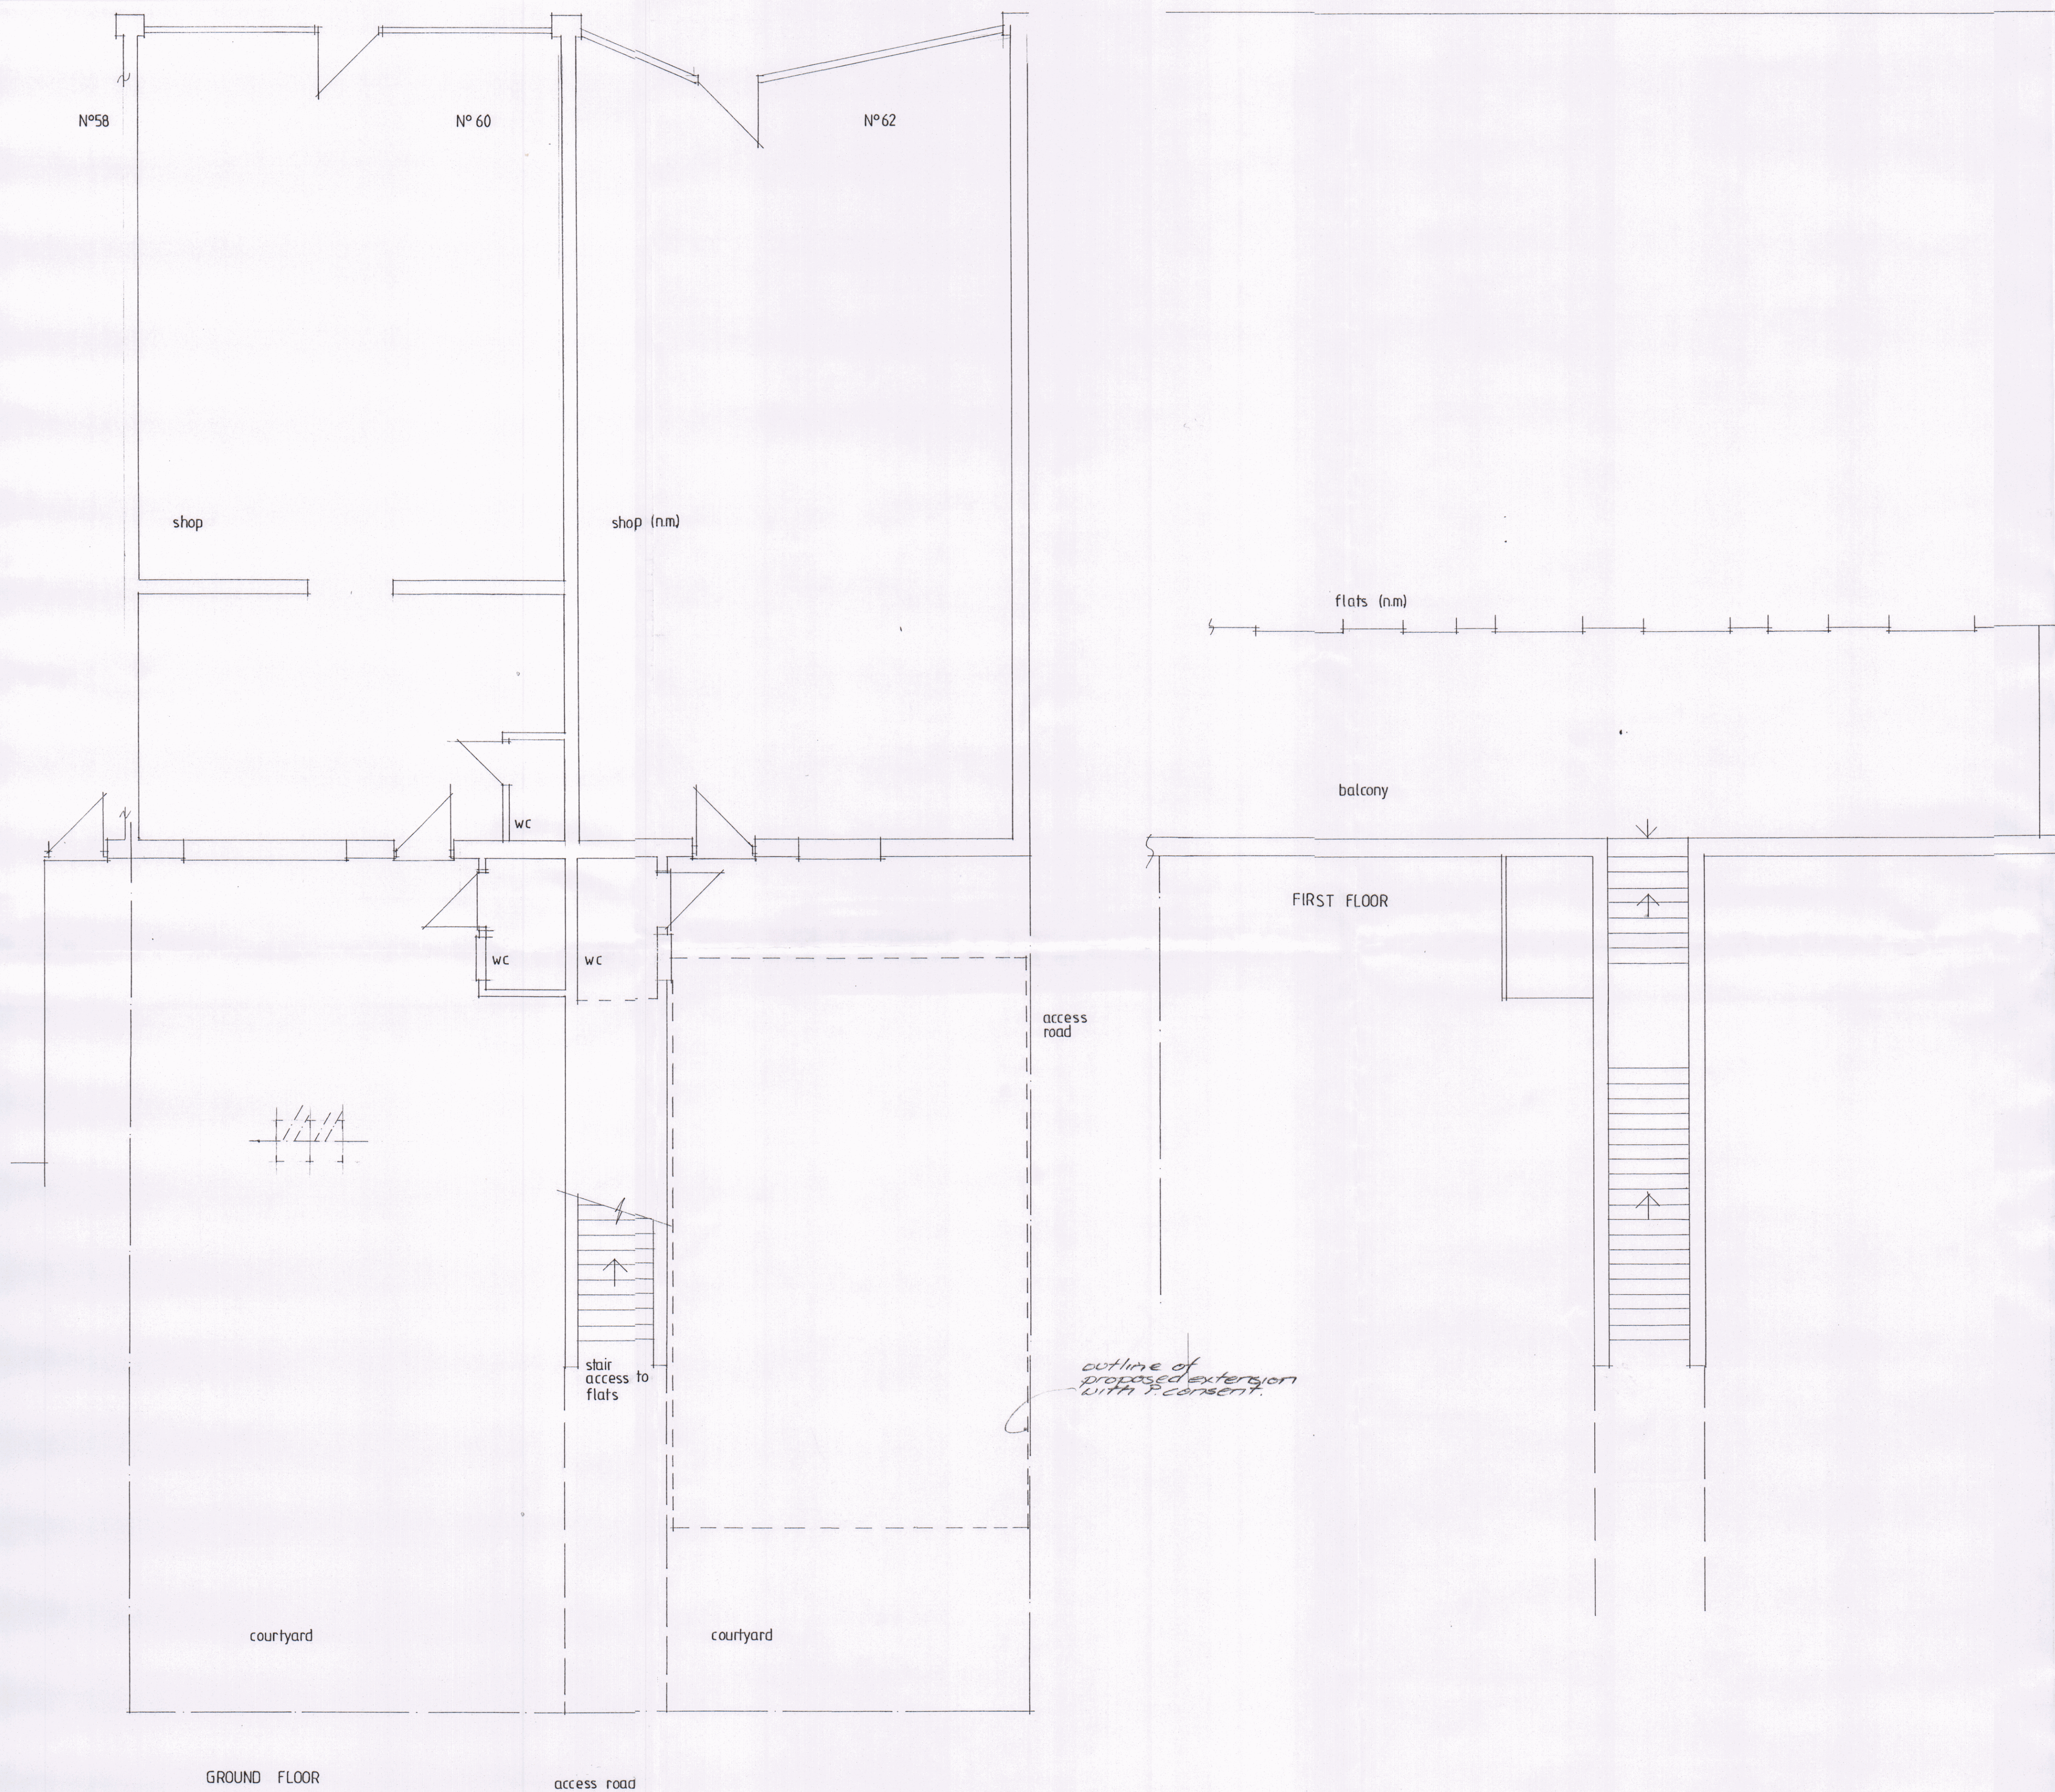


SOUTH WEST ELEV

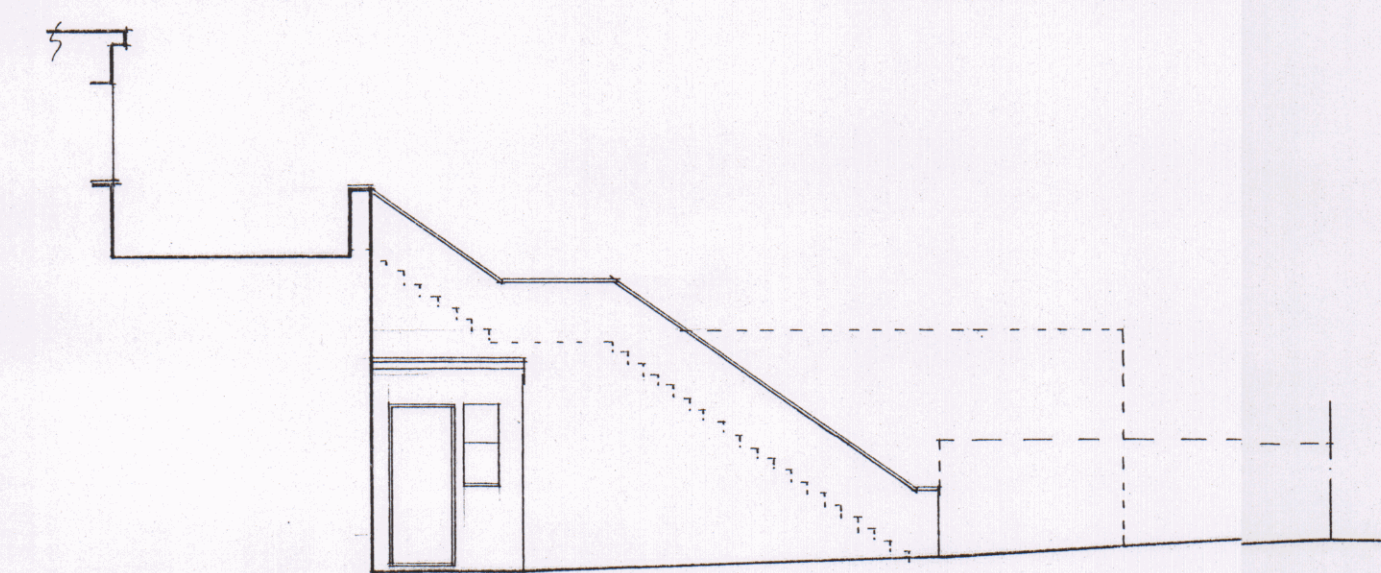

NORTH WEST ELEV

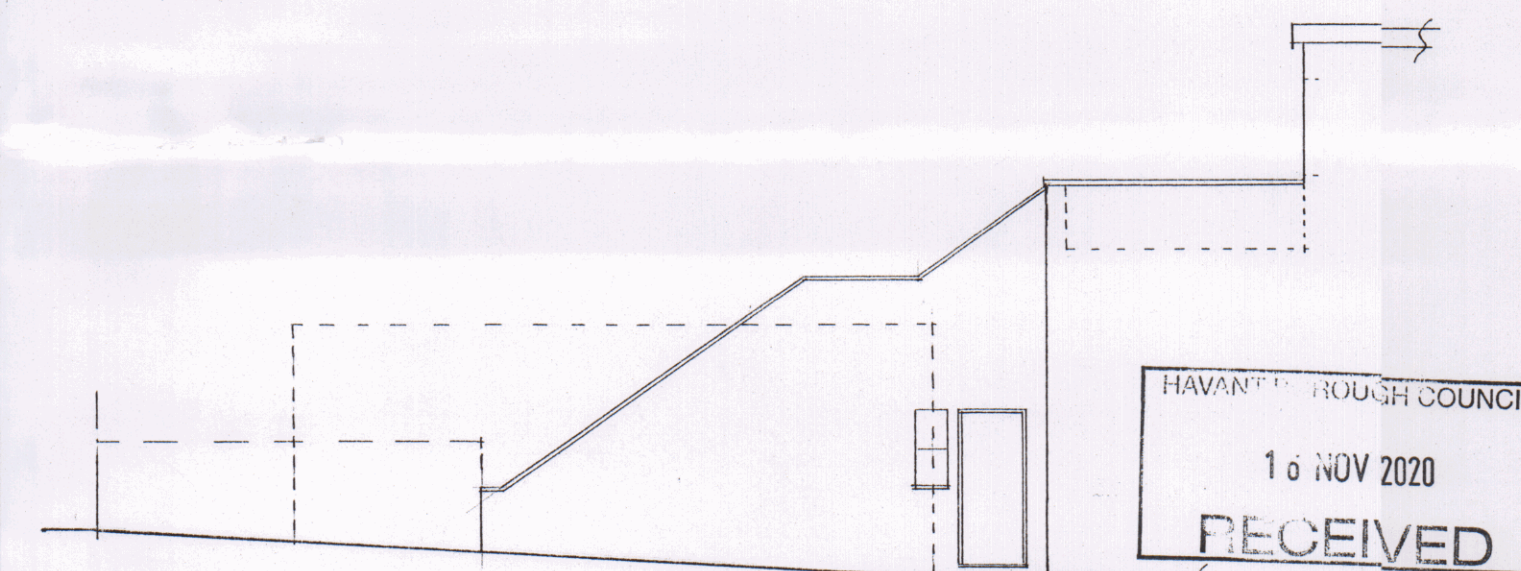

SOUTH EAST ELEV

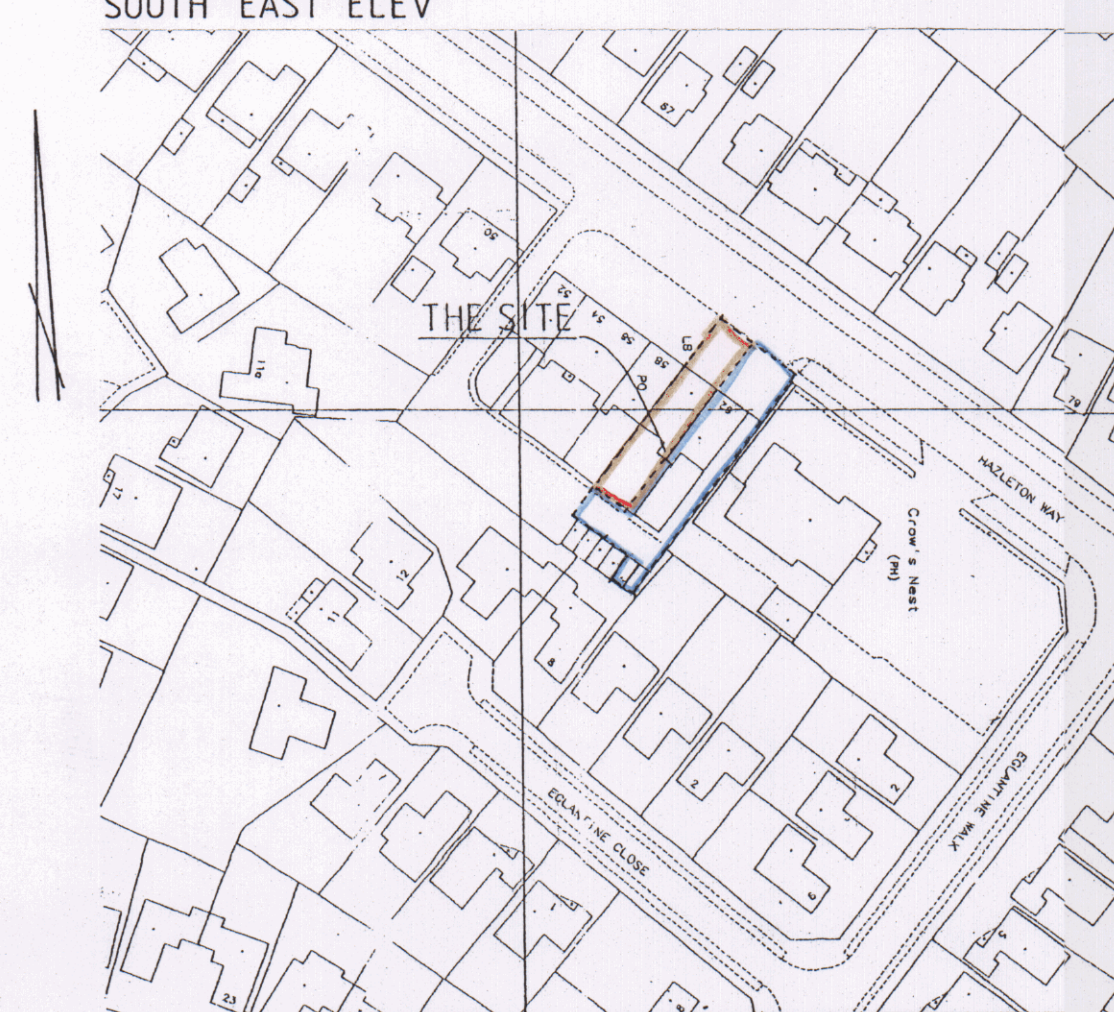

LOCATION PLAN 1:1250

HAVANT BOROUGH COUNCIL
10 NOV 2020
RECEIVED

0 1 2 3 4 5 6m @ 1:50 @ A1
0 1 2 3 4 5 6m @ 1:100 @ A1

DATE	REVISION	DATE	REVISION
 Ayles Associates ARCHITECTURAL DESIGN CONSULTANTS		44B West Street Porechester, Fareham, Hants. PO16 9UN Tel: 023 9238 3162 Fax: 023 9237 2500 Mob: 07759870675	
CLIENT	Mr M Hall	DRAWN	ta
PROJECT	Land r/o 60 62 Hazelton Way Horndean	SCALE	1:50 1:100
DRAWING	PLANS & ELEVATIONS as existing	DRAWING NO	826/04
		COPY NO	03