



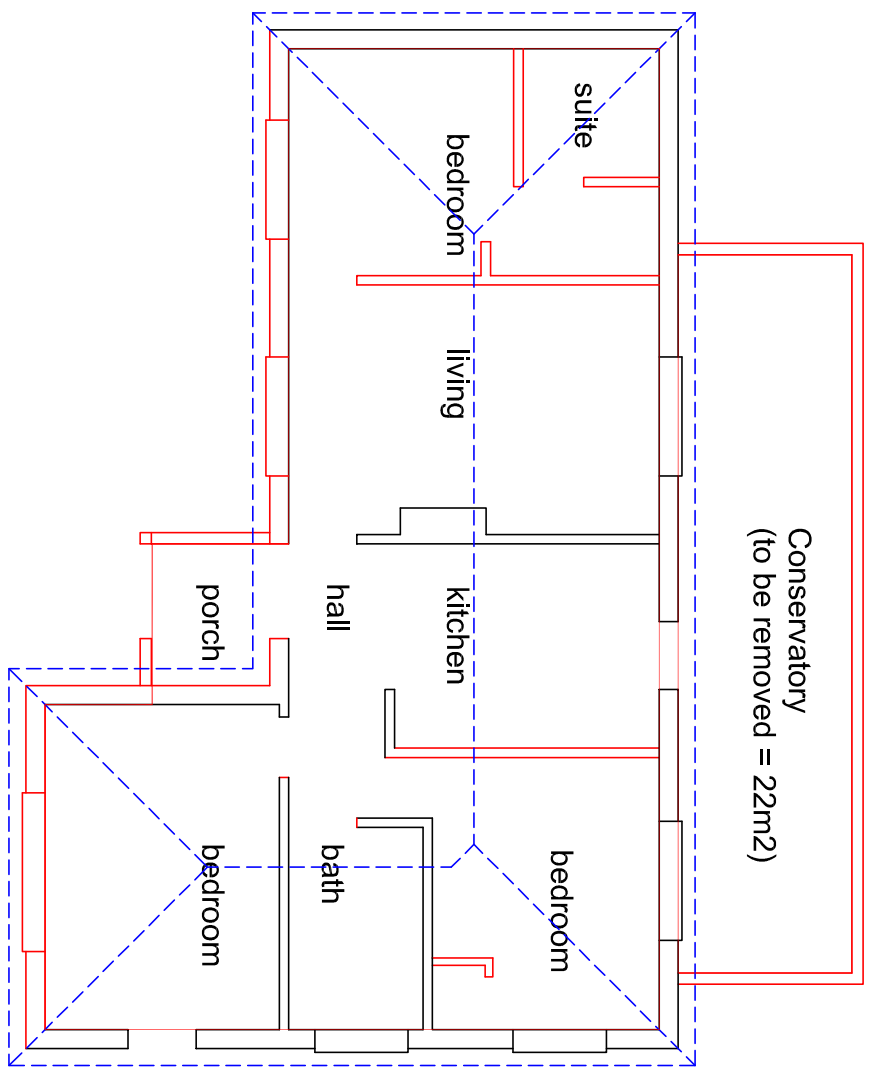


Existing Ground Floor Plan

Existing Area =103.5m2

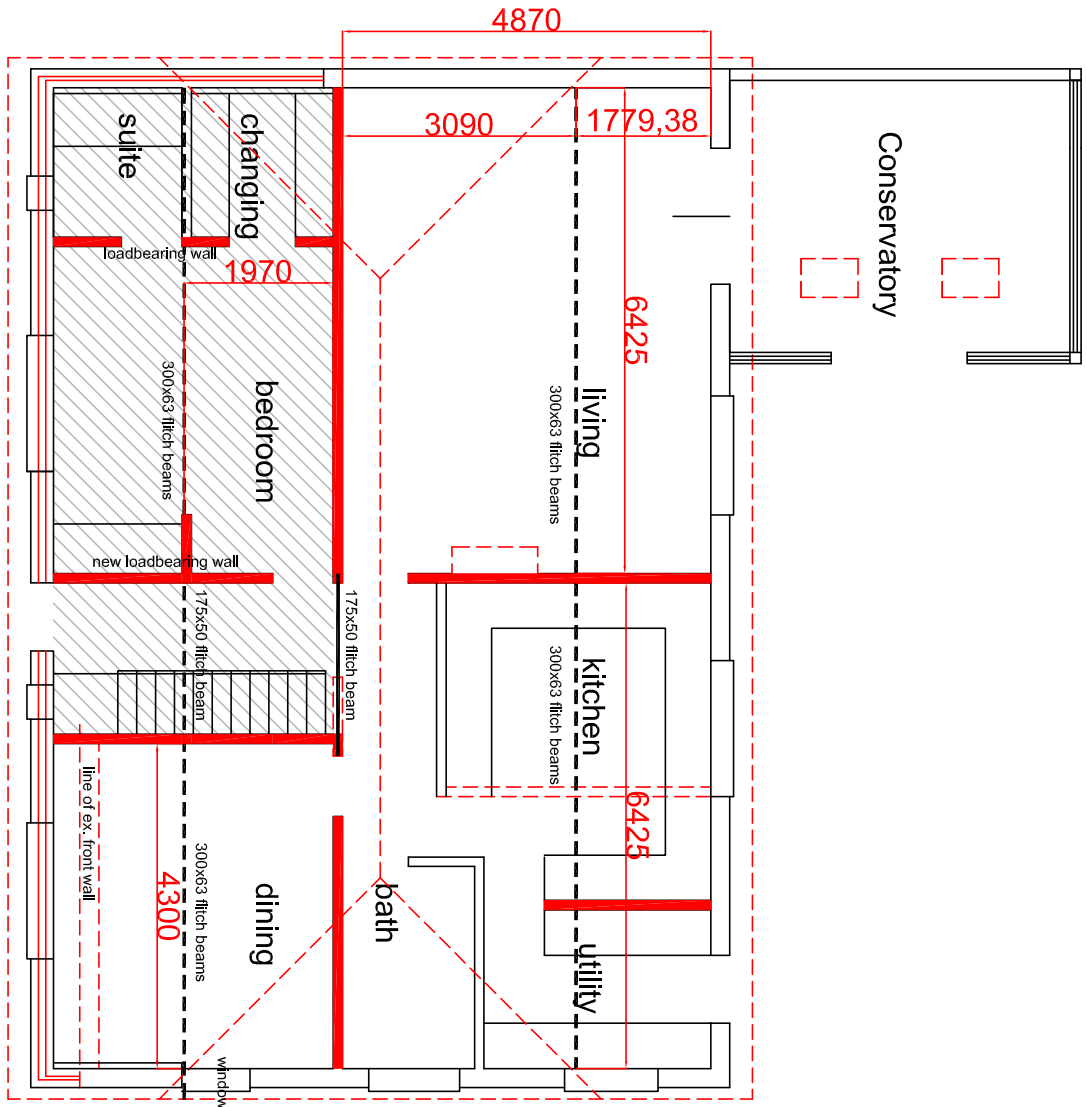

Proposed Ground Floor Plan


Proposed Area =129m2

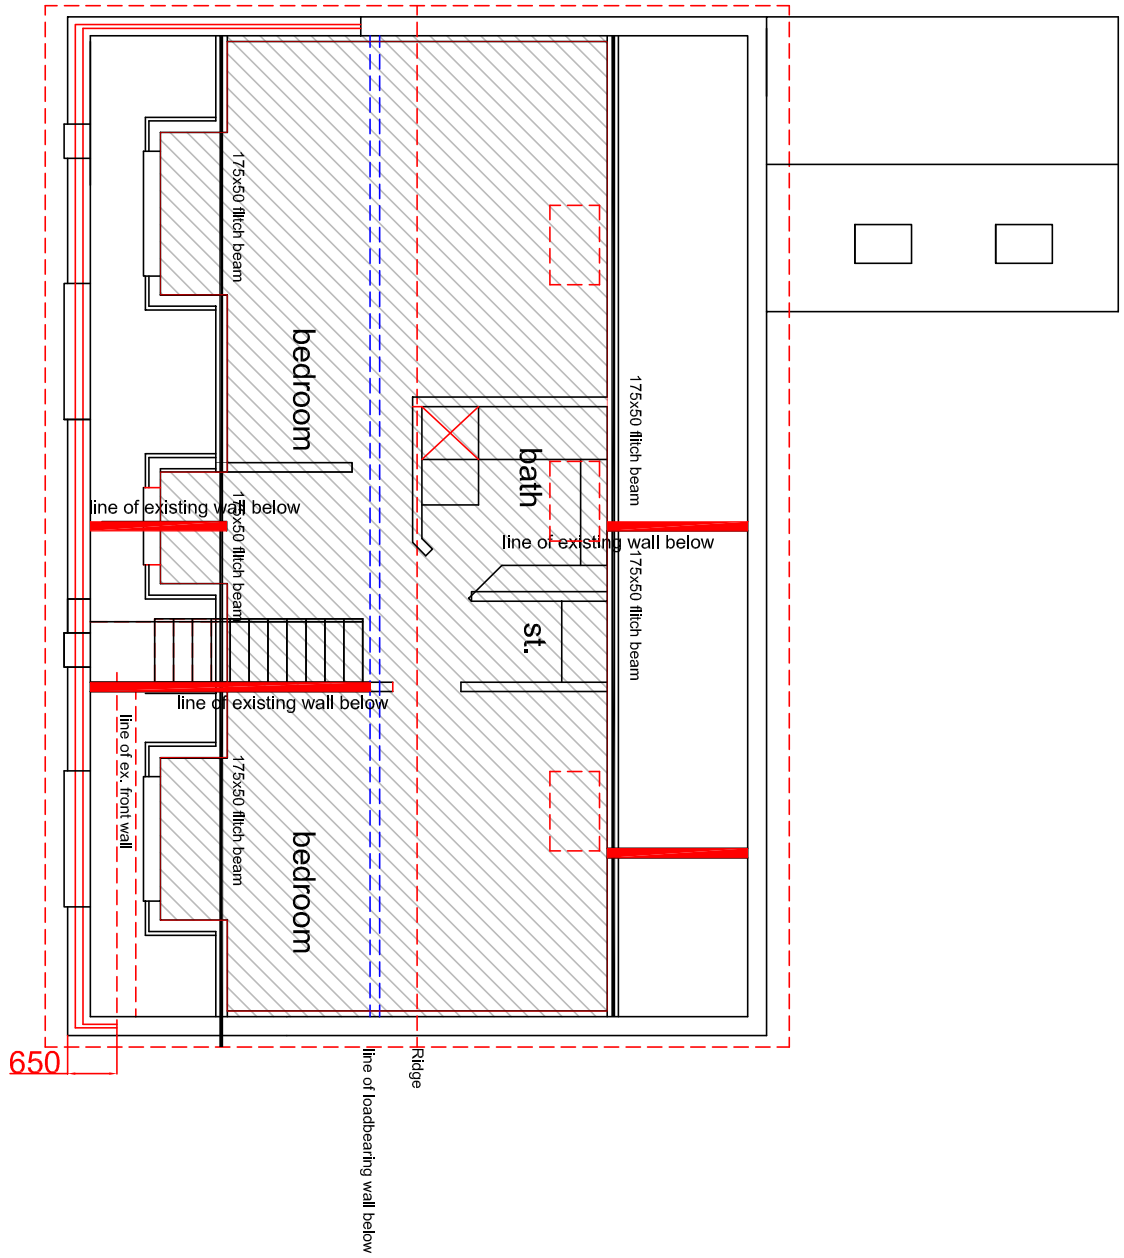


Proposed First Floor Plan

Proposed Area =69.5m2


(area of new works = 95m2)

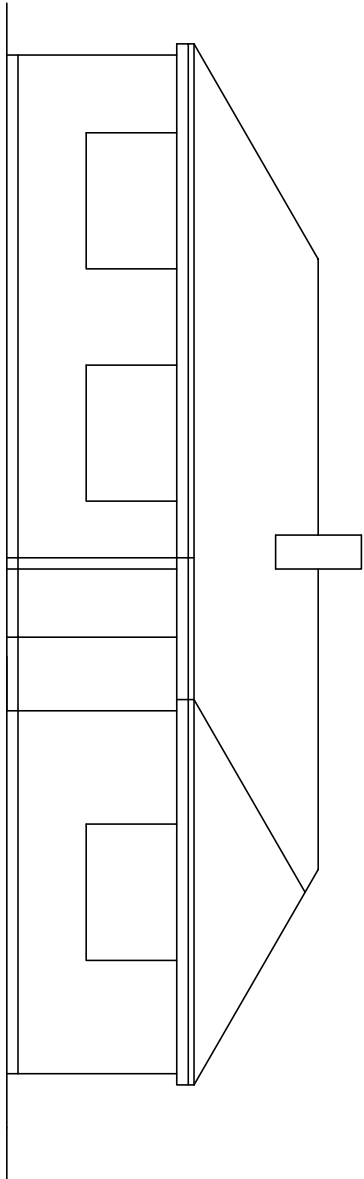


Ex. Front (South) Elevation

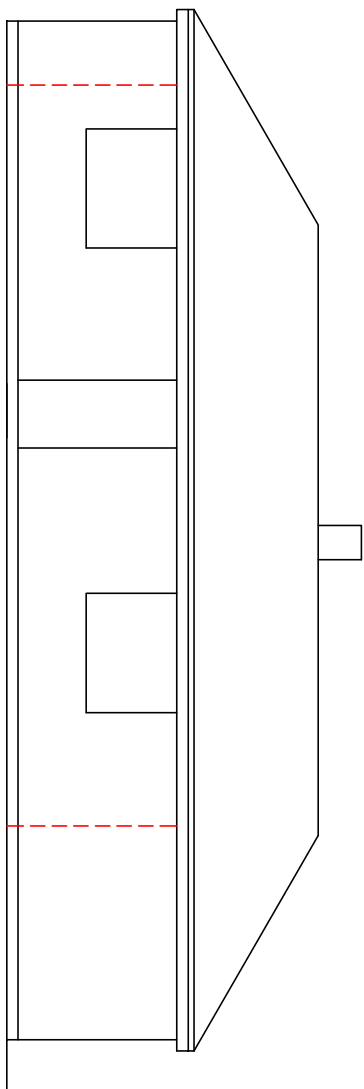


Ex. Rear (North) Elevation

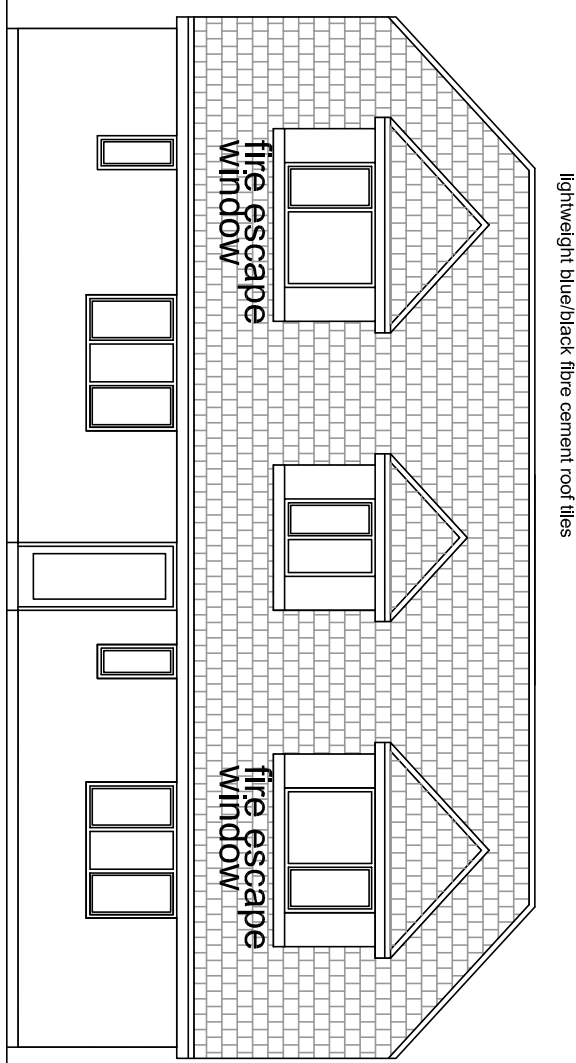


Proposed Front (South) Elevation

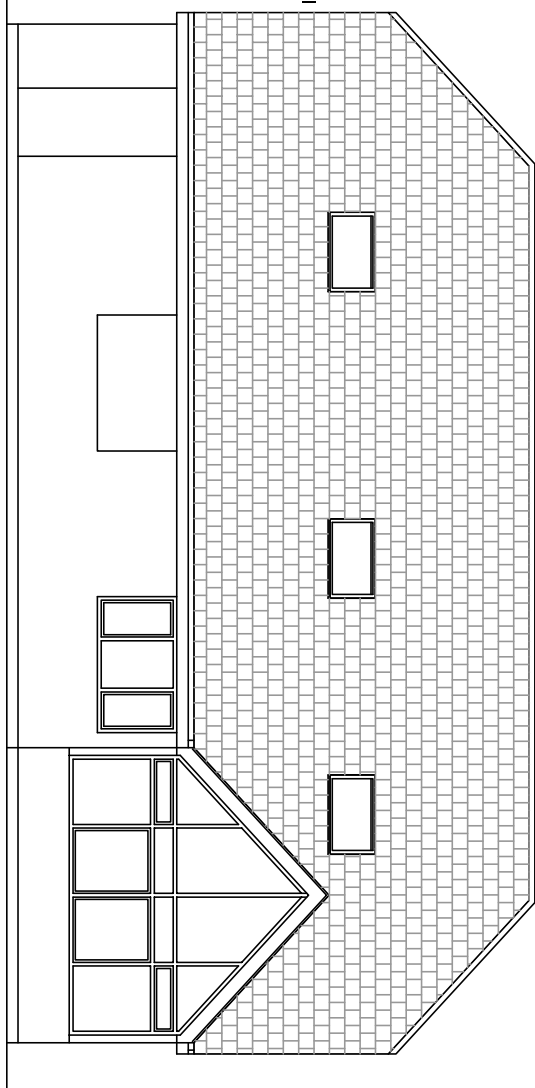


Proposed Rear (North) Elevation

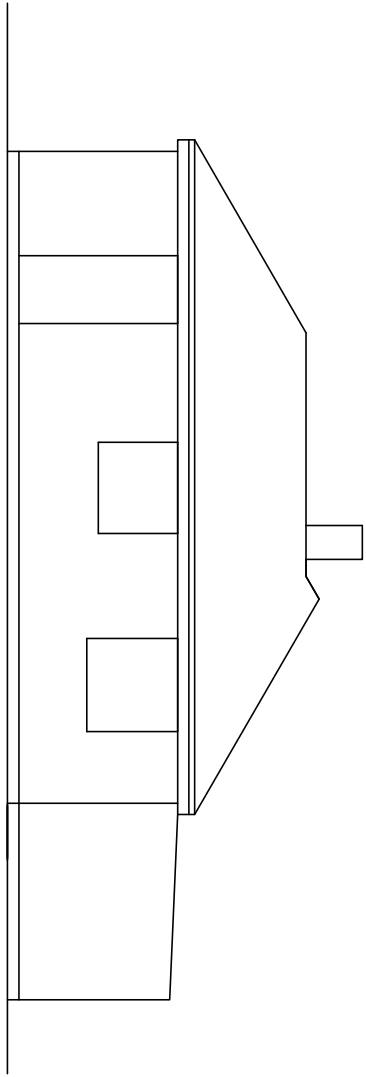


Ex. Side (East) Elevation

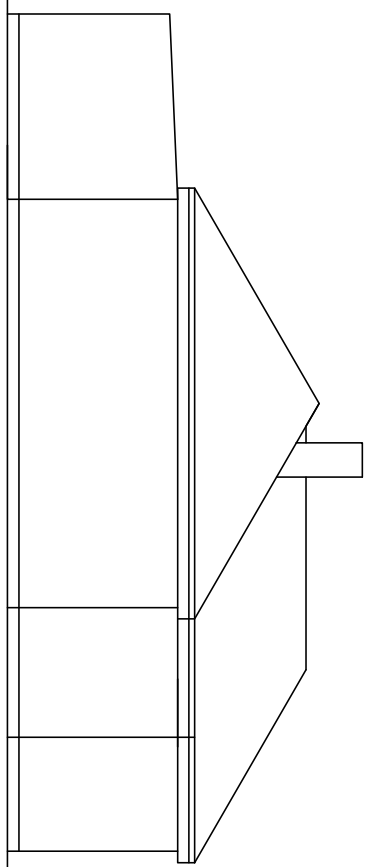



Ex. Side (West) Elevation

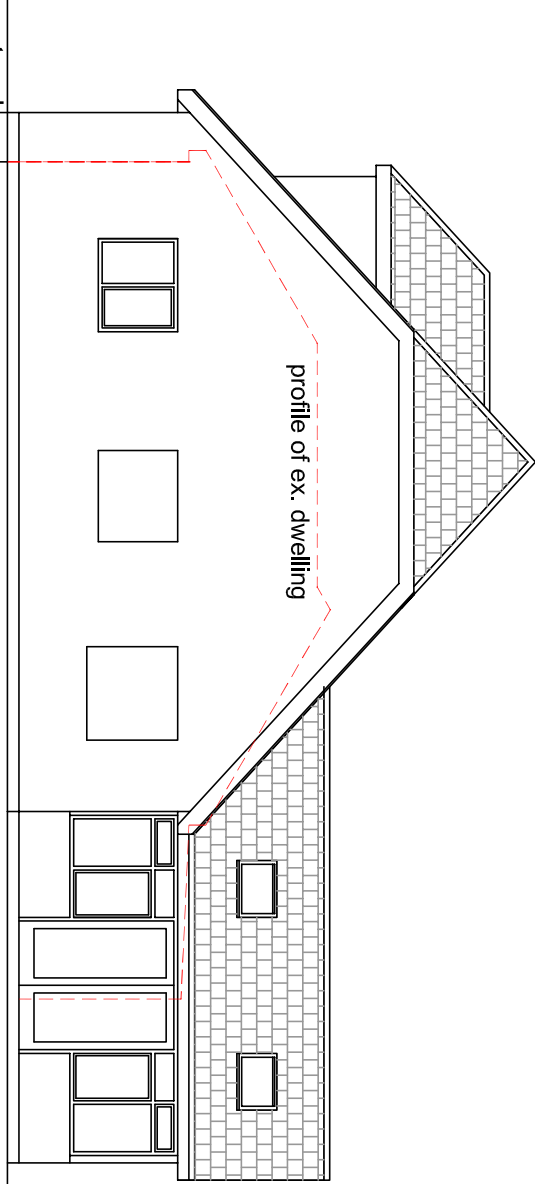


Proposed Side (East) Elevation

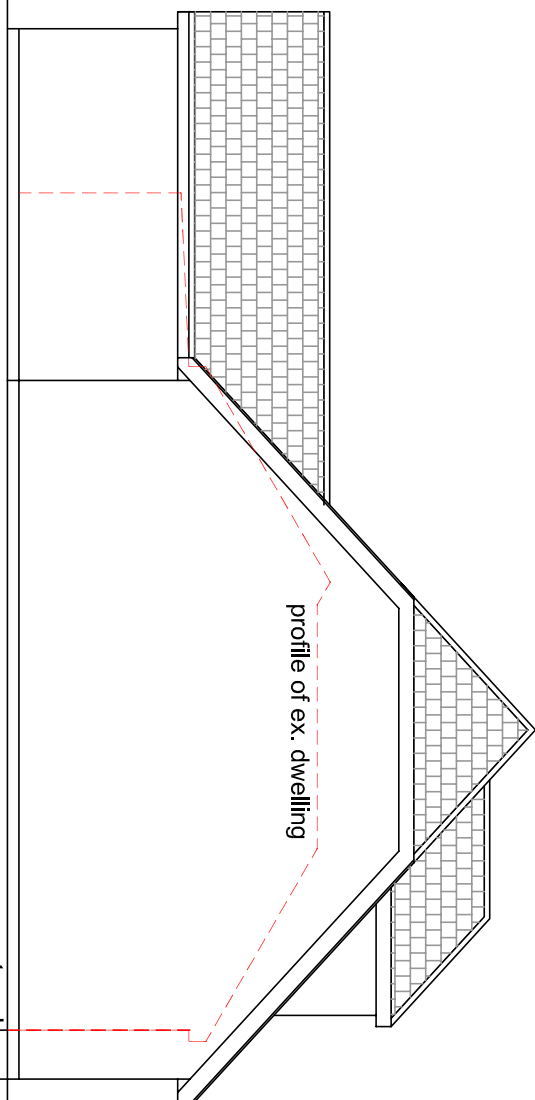

Proposed Side (West) Elevation

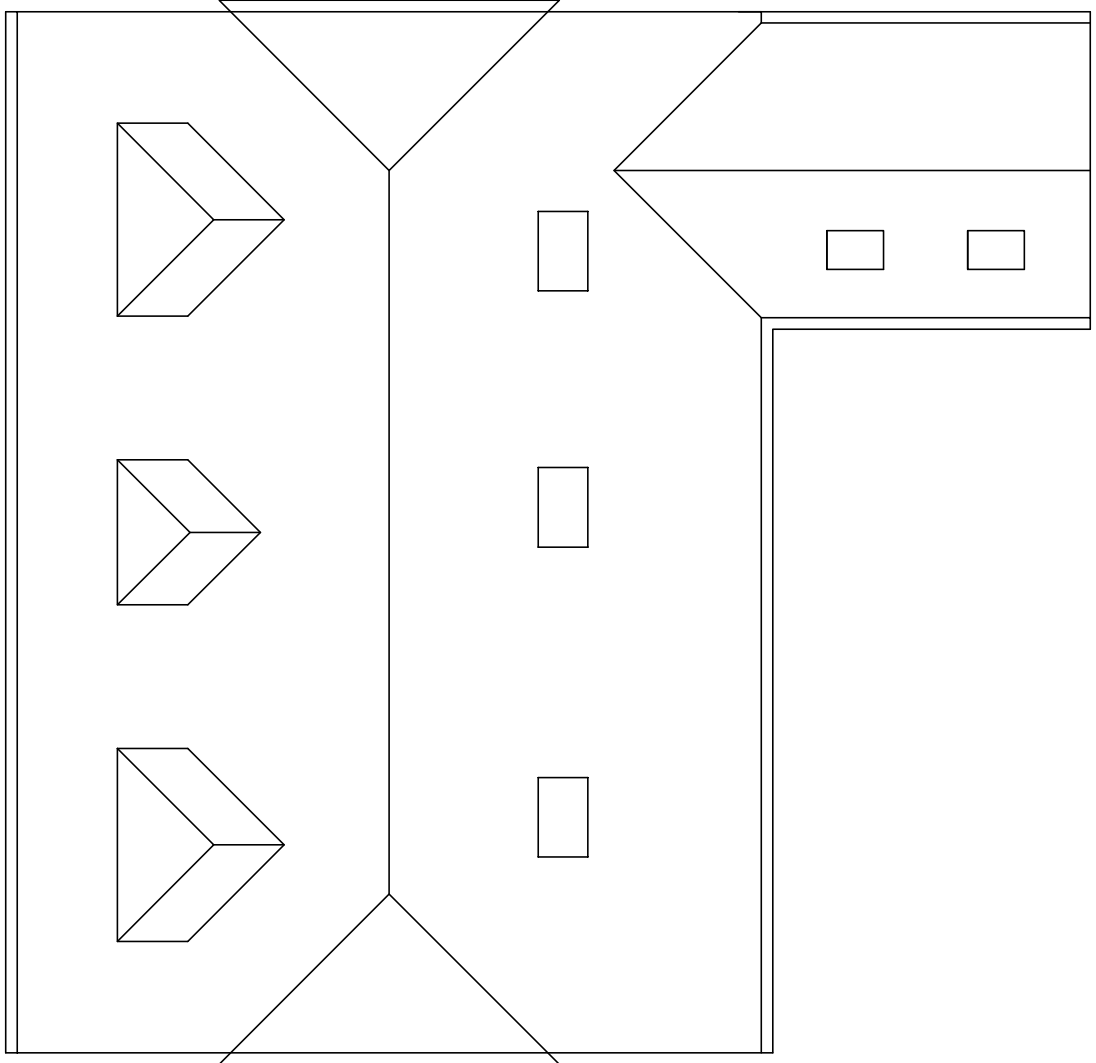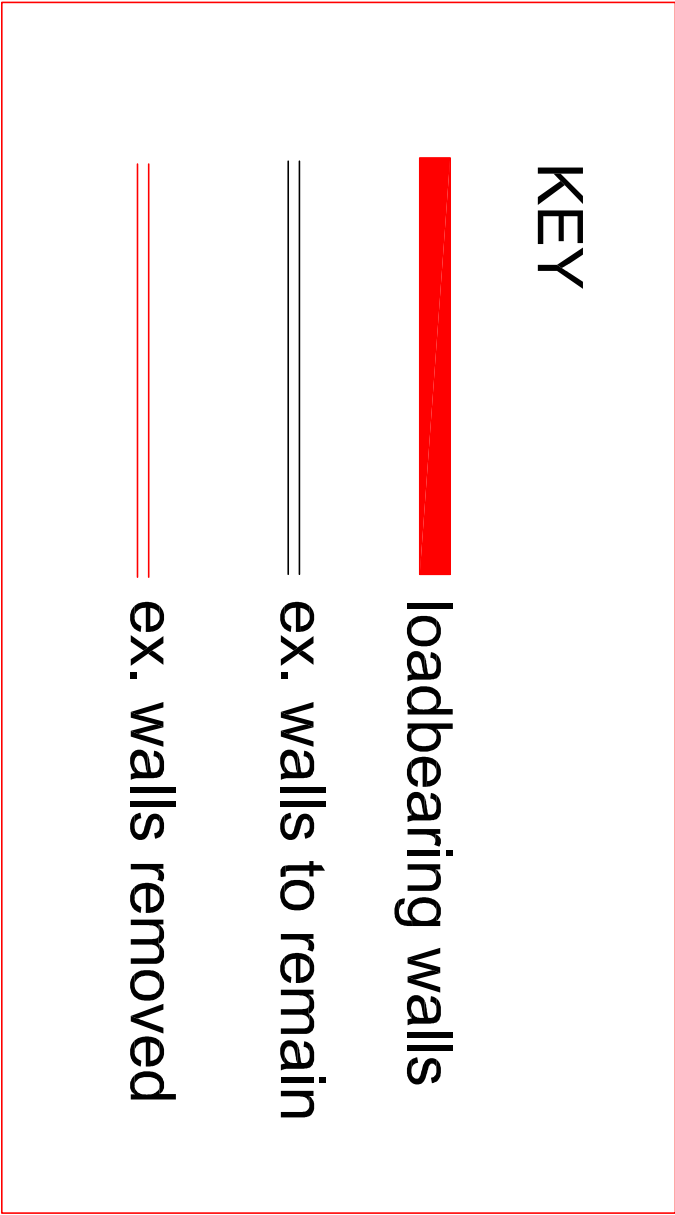

Proposed Roof Plan

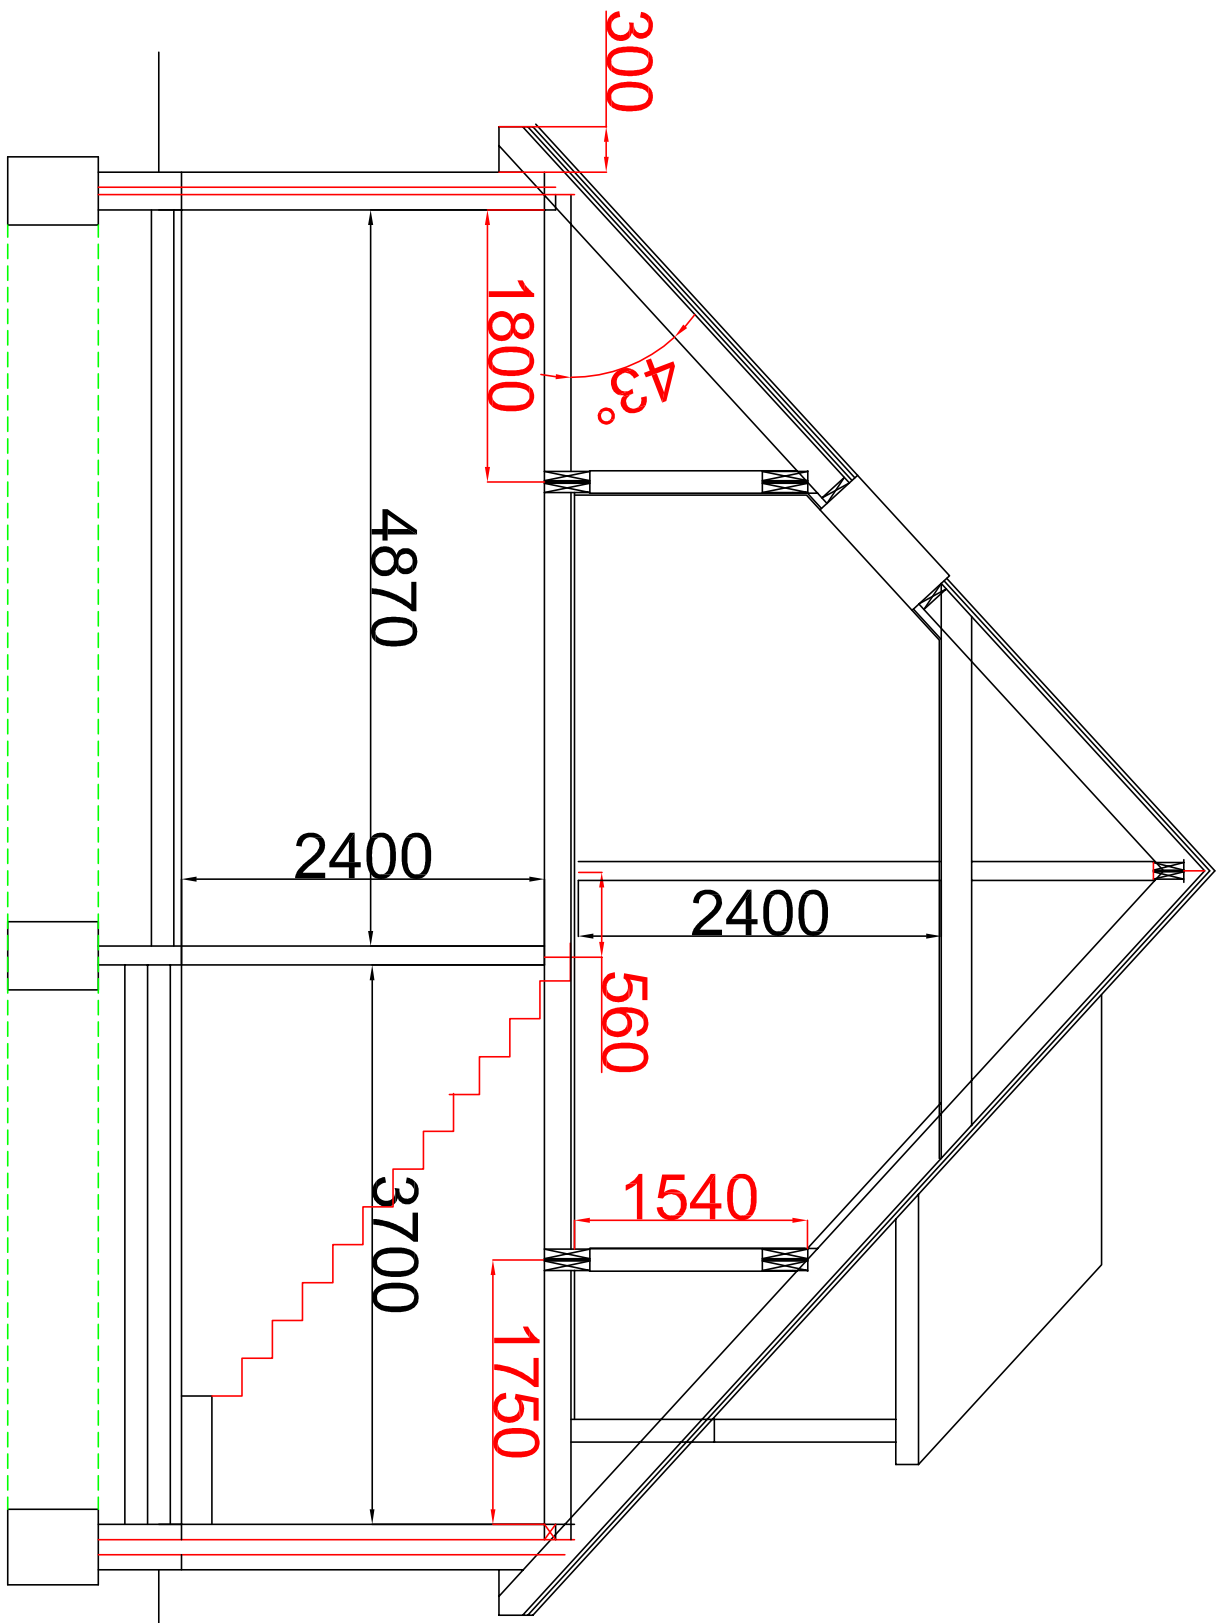

Typical Section - 1/50

