


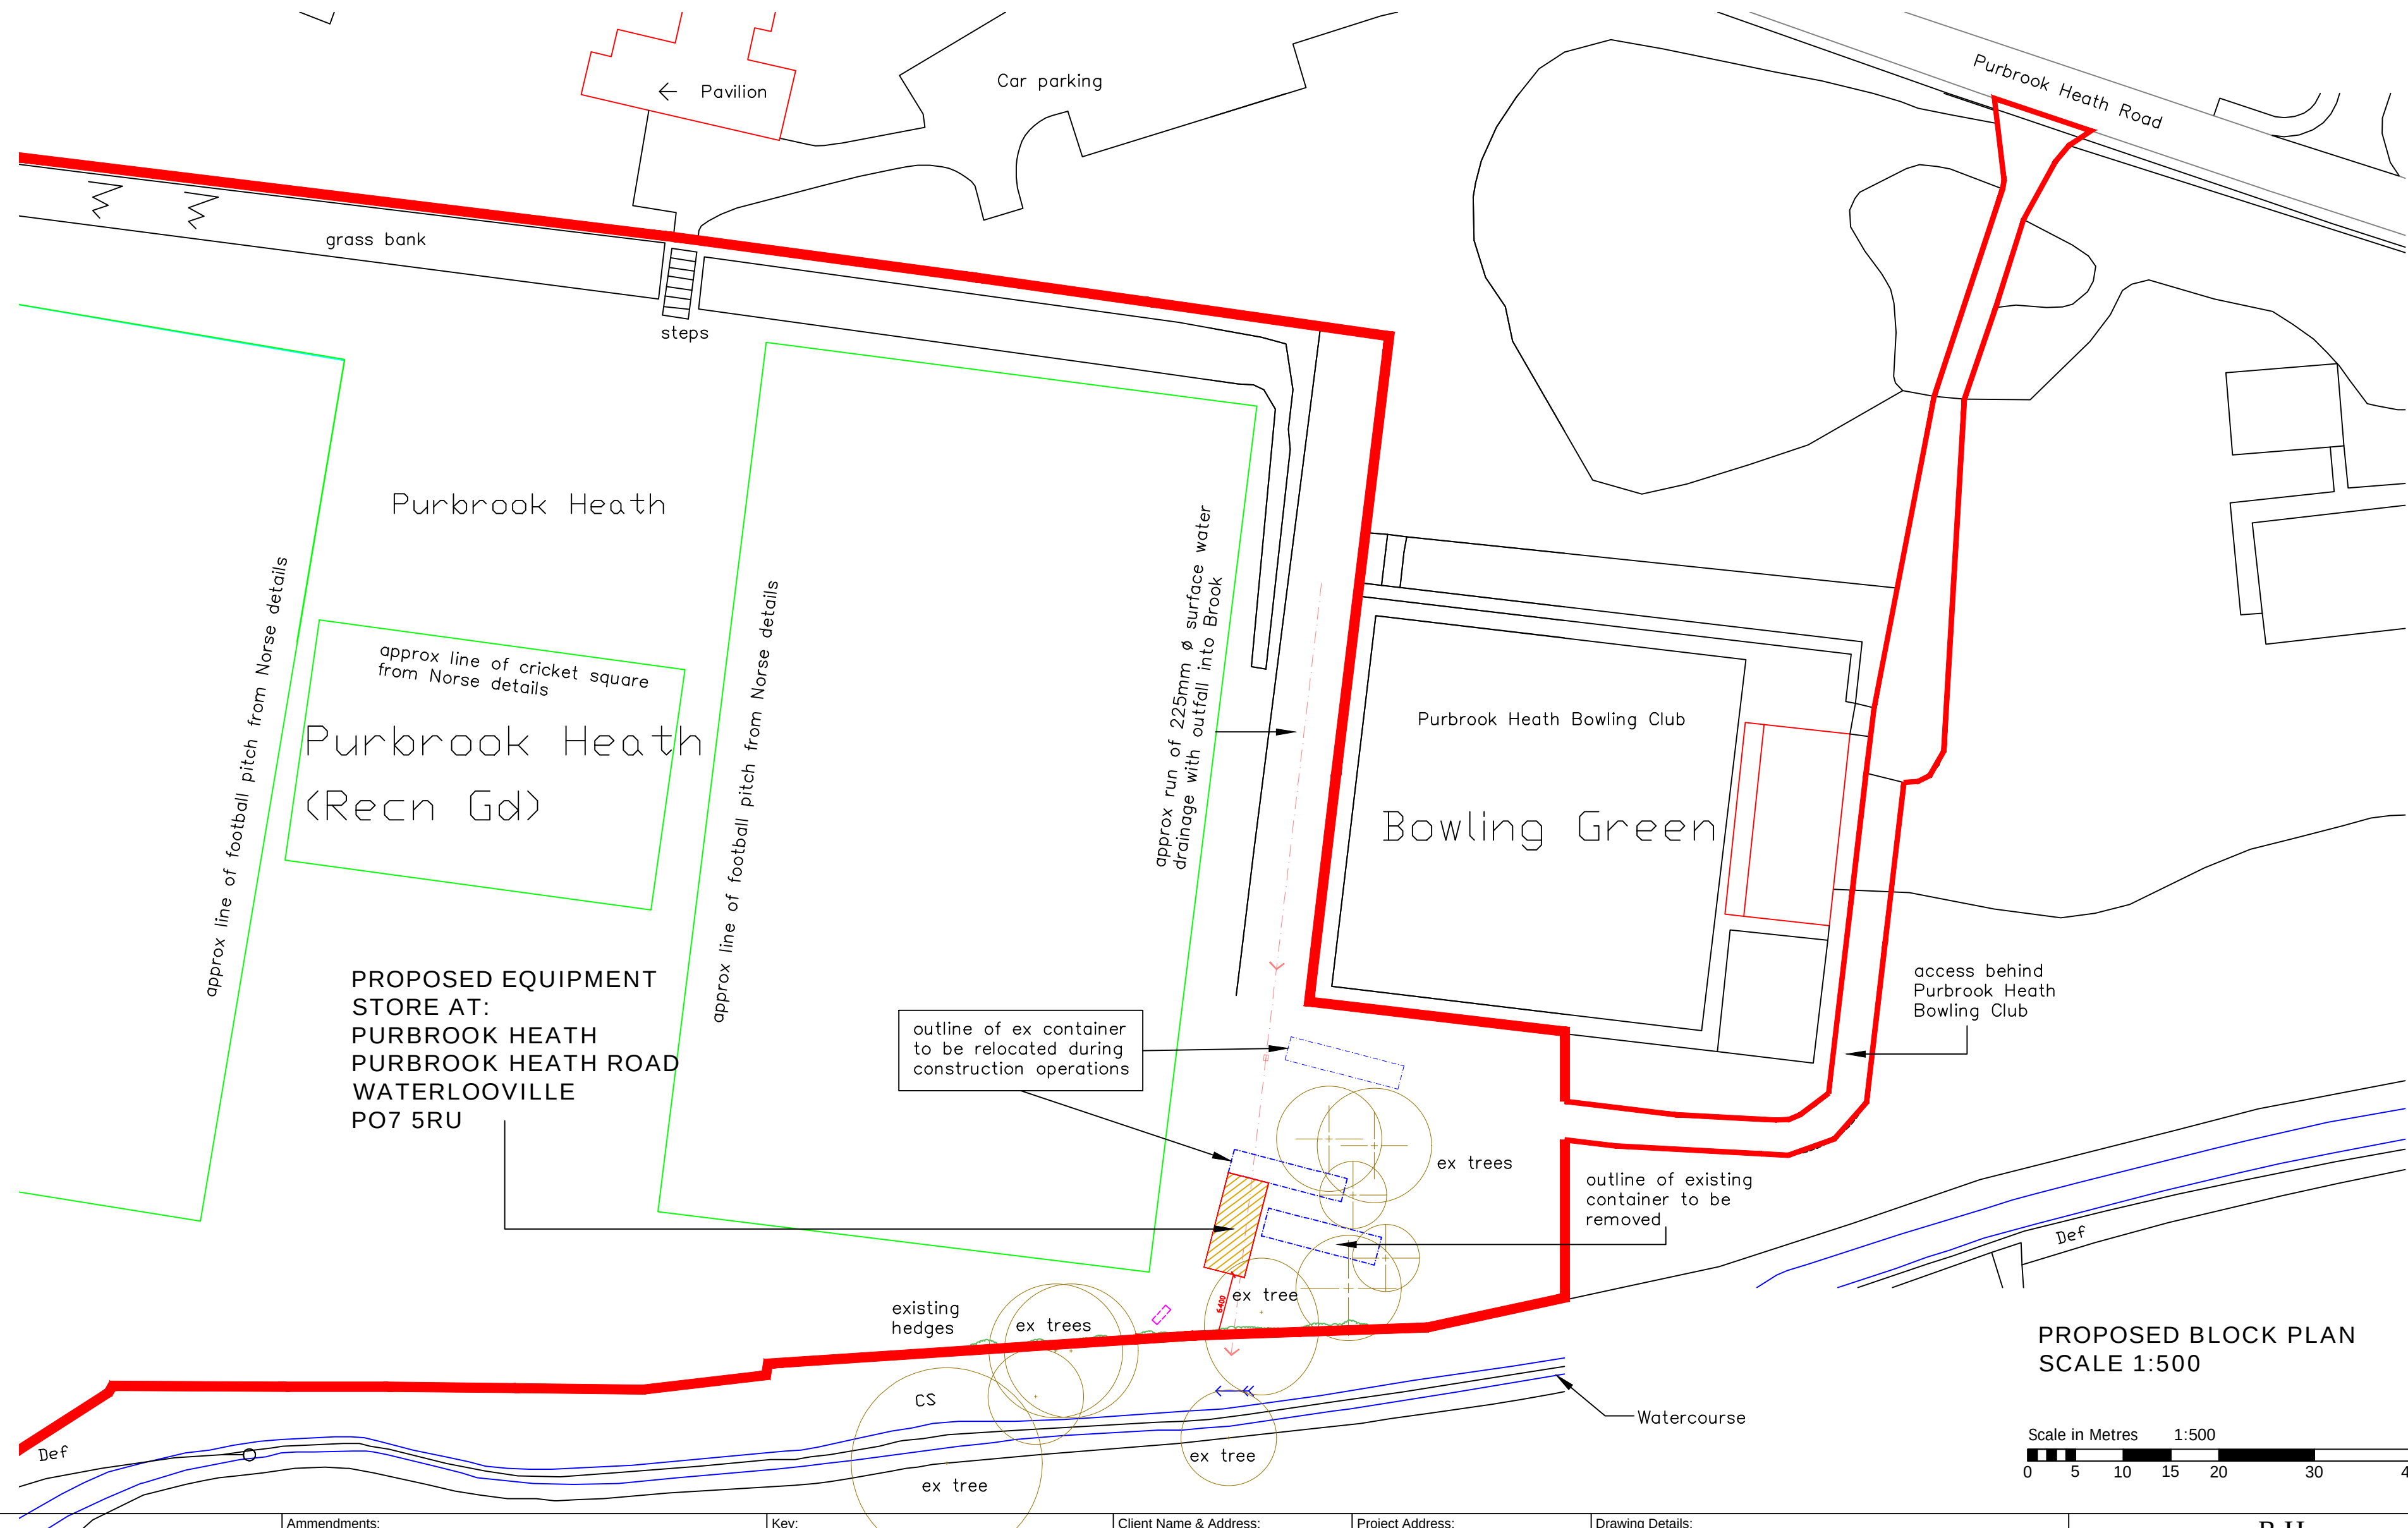

PROPOSED BLOCK PLAN
SCALE 1:500

Scale in Metres 1:500
0 5 10 15 20 30 40 50

NOTES: The design and construction of this project shall be in accordance with the current Building Regulations & NHBC Standards. These notes & drawings have been prepared solely for the purpose of Planning & Building Regulation approval. Do not scale from this drawing unless for Planning purposes. All dimensions to be checked on-site and any alterations to be approved by the Architect and/or client prior to any work commencing. Ordnance Survey Licence No: 100047591 This drawing to be copyright and to be read in conjunction with all other drawings	Ammendments: Rev A : Block plan amended, drawing number changed – 29/08/20 Rev B : Site area adjusted – 14/09/20 Rev C : Dimension to boundary added – 18/09/20 Rev D : Site boundary amended – 08/10/20 Rev E : Football pitches / cricket square added, store position amended – 27/04/21	Key:	Client Name & Address: Purbrook Cricket Club	Project Address: Purbrook Heath Purbrook Heath Road Waterlooville PO7 5RU	Drawing Details: PLANNING DRAWING Proposed Block Plan Project No: 939 Drawing No: 4 Rev No: E Scale: 1: 500 @ A2 Drawn: BWH Date: 11/05/20	 B H ARCHITECTURE Ltd Heath Cottage Newlands Lane Purbrook Waterlooville Hants PO7 5SQ Tel: 023 9223 2322 Mob: 07747 771808 E-mail:bernard@bernardharding.com
--	---	-----------------	--	---	--	--