


- amendment
- | | | |
|---|--------------------------------|---------|
| A | Additional planting areas | GL |
| B | Plan updated | GL 27-0 |
| C | Plan updated | VP 29-0 |
| D | Existing trees amended | VP |
| E | Layout amended | VP |

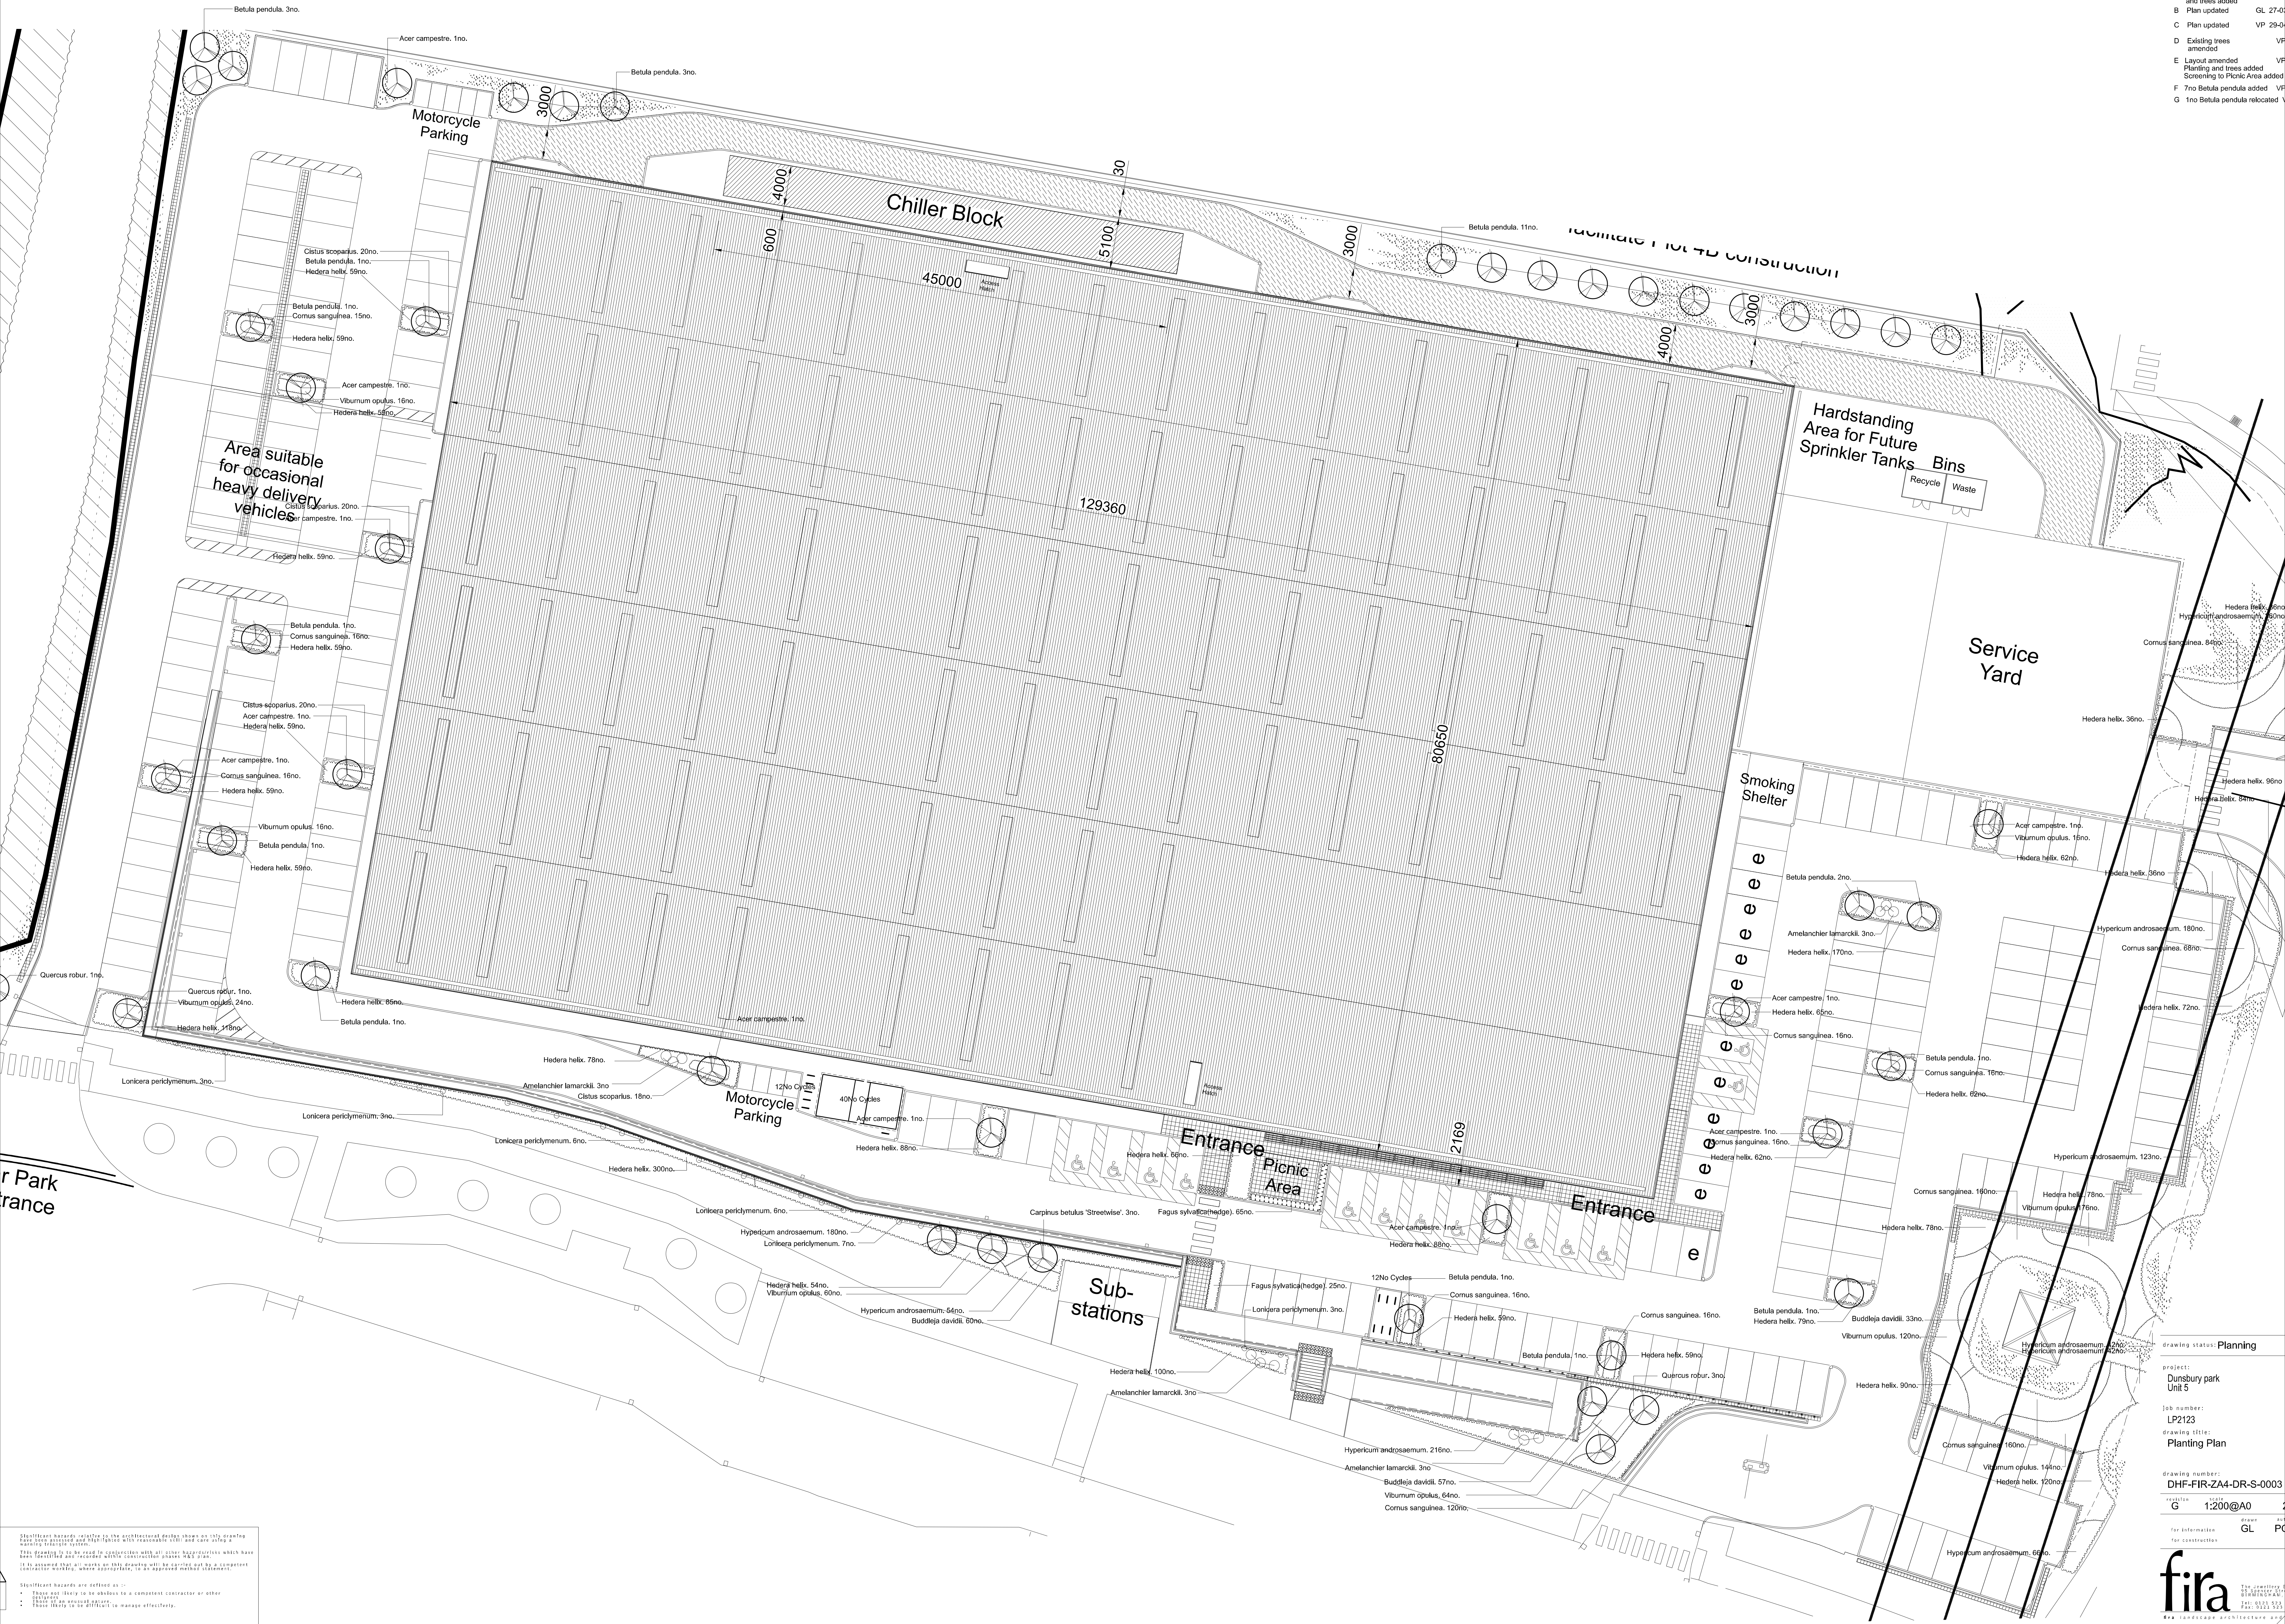

Significant hazards (relative to the architectural design shown on this drawing) have been assessed and highlighted with appropriate risk and care using a warning triangle system.

It is assumed that all works on this drawing will be carried out by a competent contractor working, where appropriate, to an approved method statement.

Significant hazards are defined as:

- Those not likely to be obvious to a competent contractor or other
- Those of an unusual nature.
- Those likely to be difficult to manage effectively.

drawing status: **Planning**

Project: **Dunsbury park Unit 5**

Job number: **LP2123**

drawing title: **Planting Plan**

drawing number: **DHF-FIR-ZA4-DR-S-0003**

scale: **1:200@A0**

drawn by: **GL**

for information: **GL**

for construction: **GL**

fira landscape architecture
