

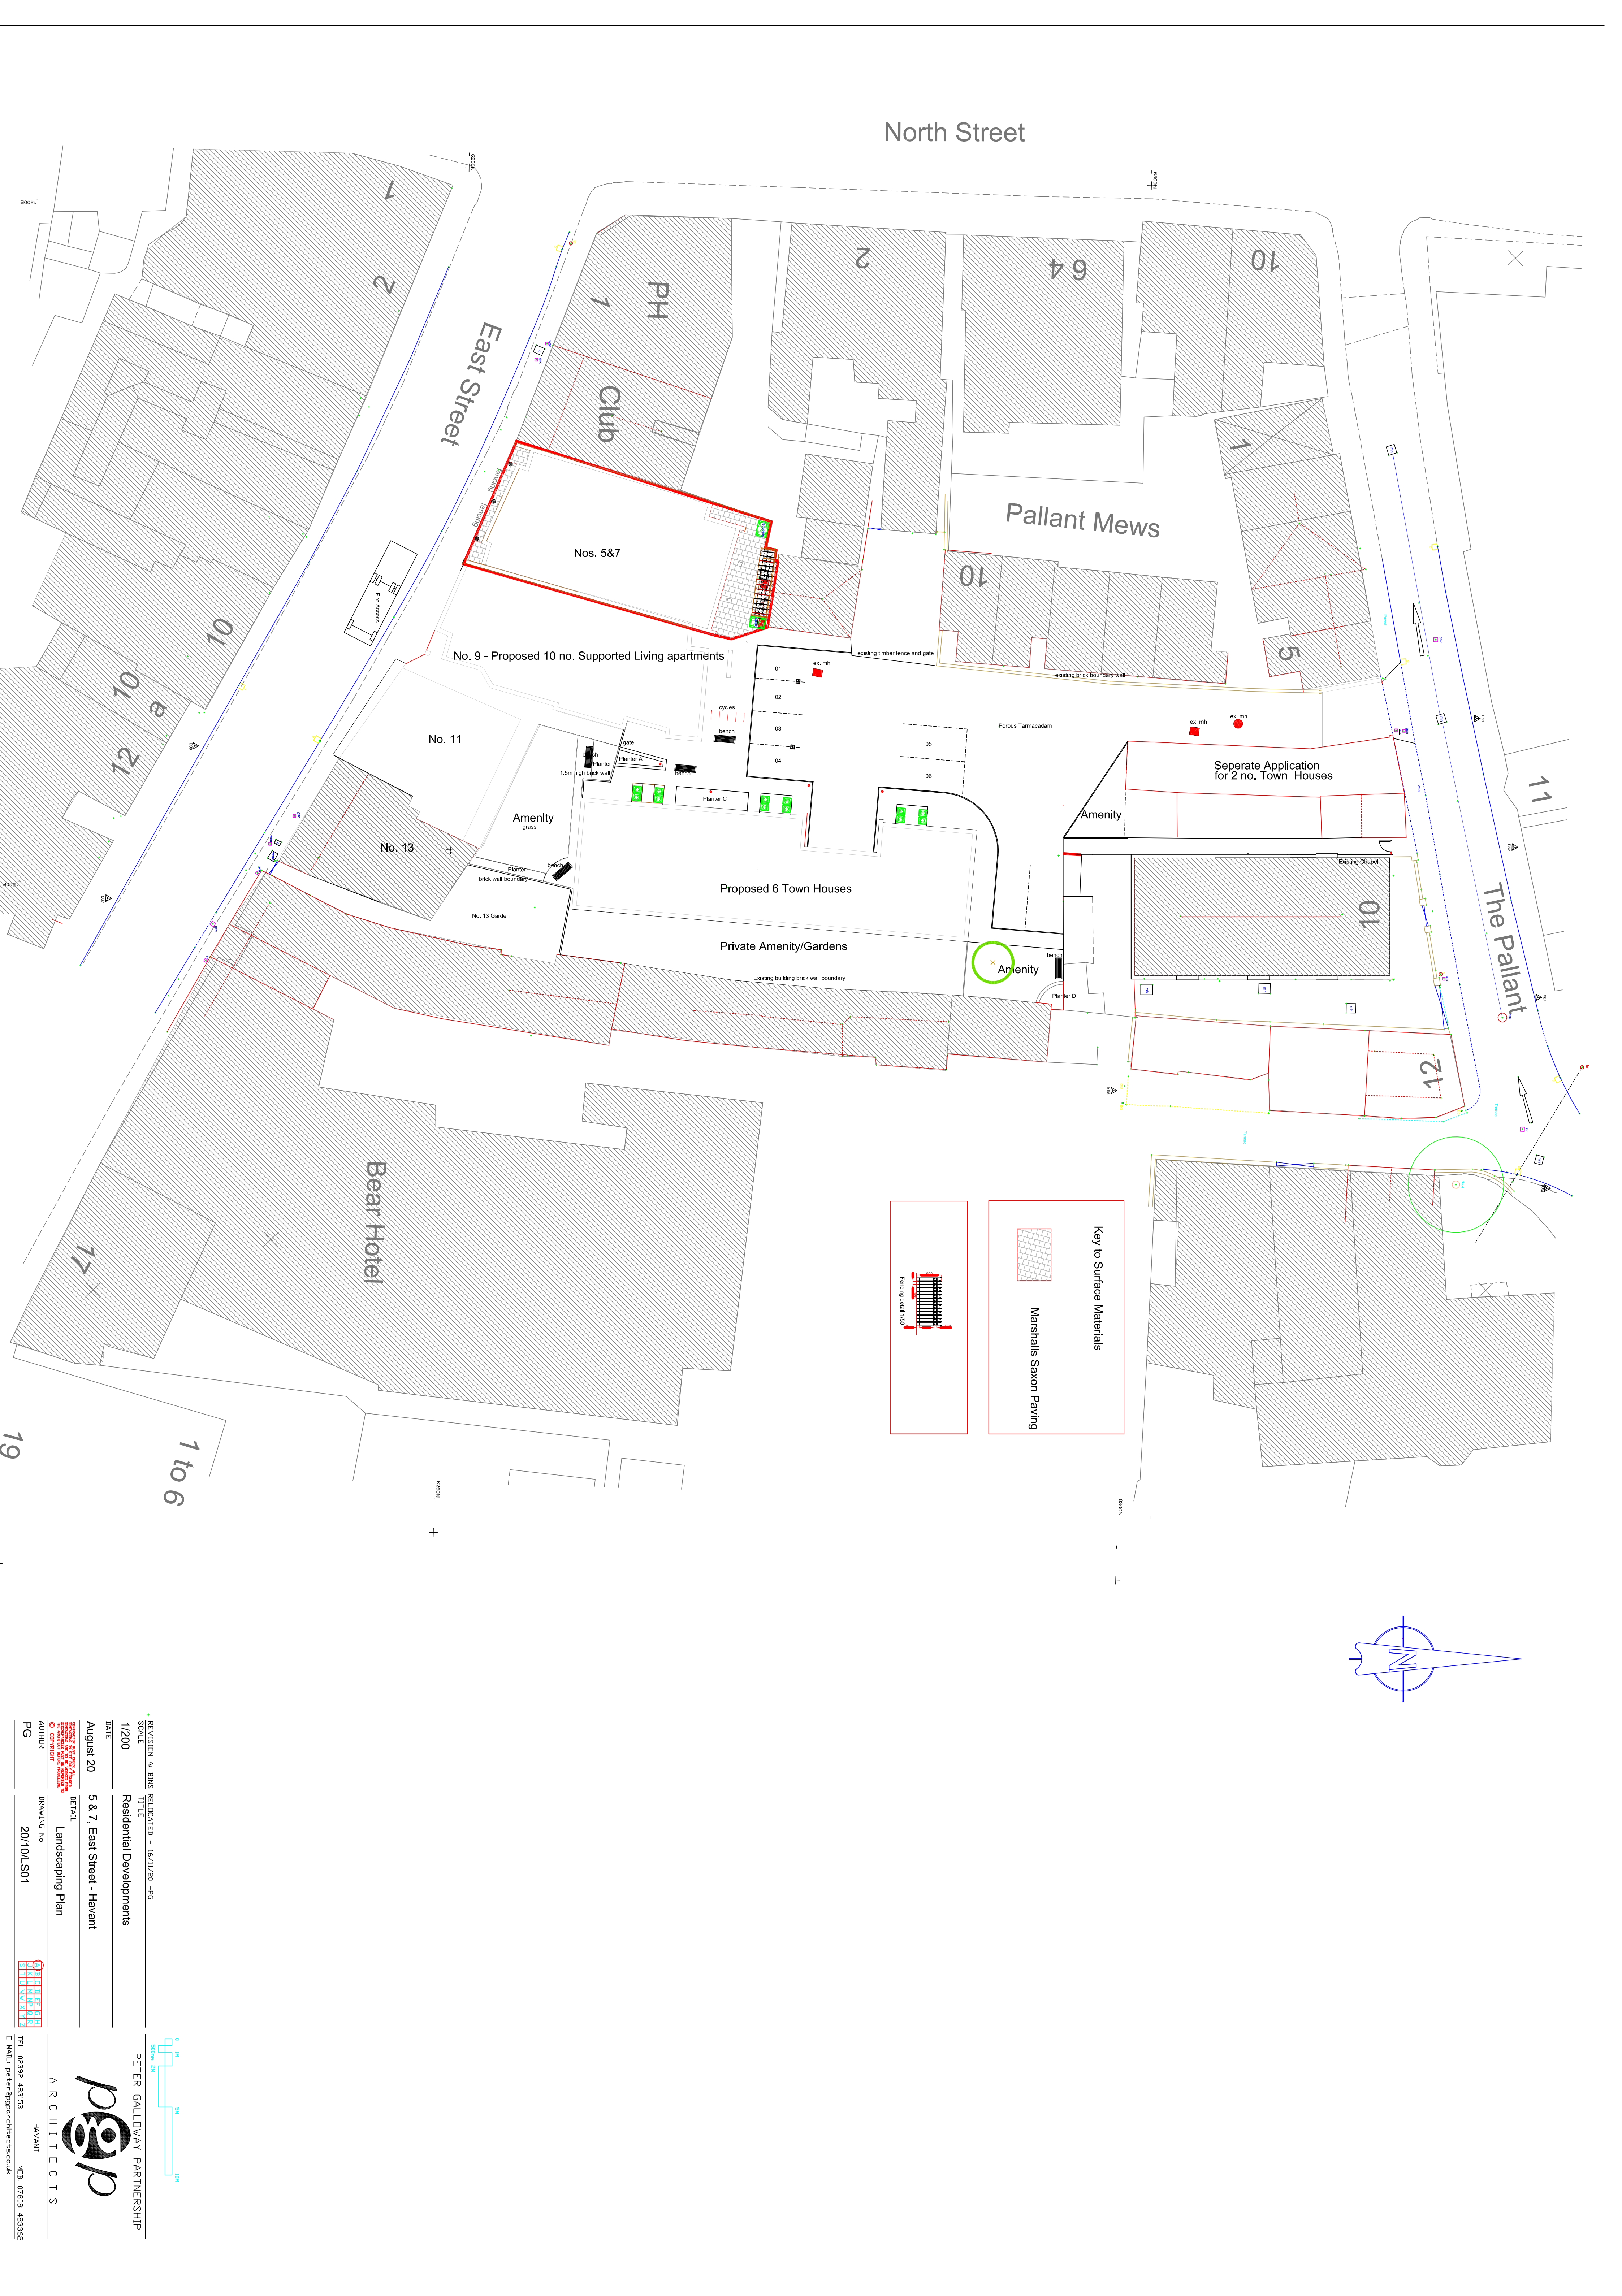


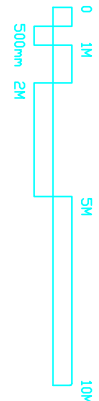

Key to Surface Materials

Marshalls Saxon Paving

Fencing detail 1:20

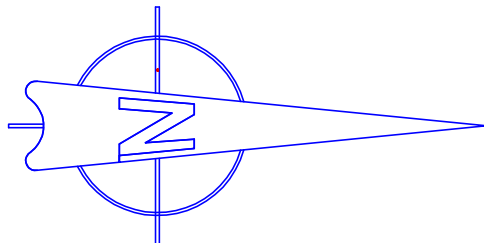

REVISION A. BINS RELOCATED - 16/11/20 -PG	PETER GALLOWAY PARTNERSHIP
SCALE 1/200	TITLE Residential Developments
DATE August 20	DETAIL 5 & 7, East Street - Havant
AUTHOR PG	DRAWING NO 20/10/LS01
PETER GALLOWAY PARTNERSHIP ARCHITECTS	
TEL: 02392 483153 MOB: 07809 483662 E-MAIL: peter@gallowayarchitects.co.uk	