


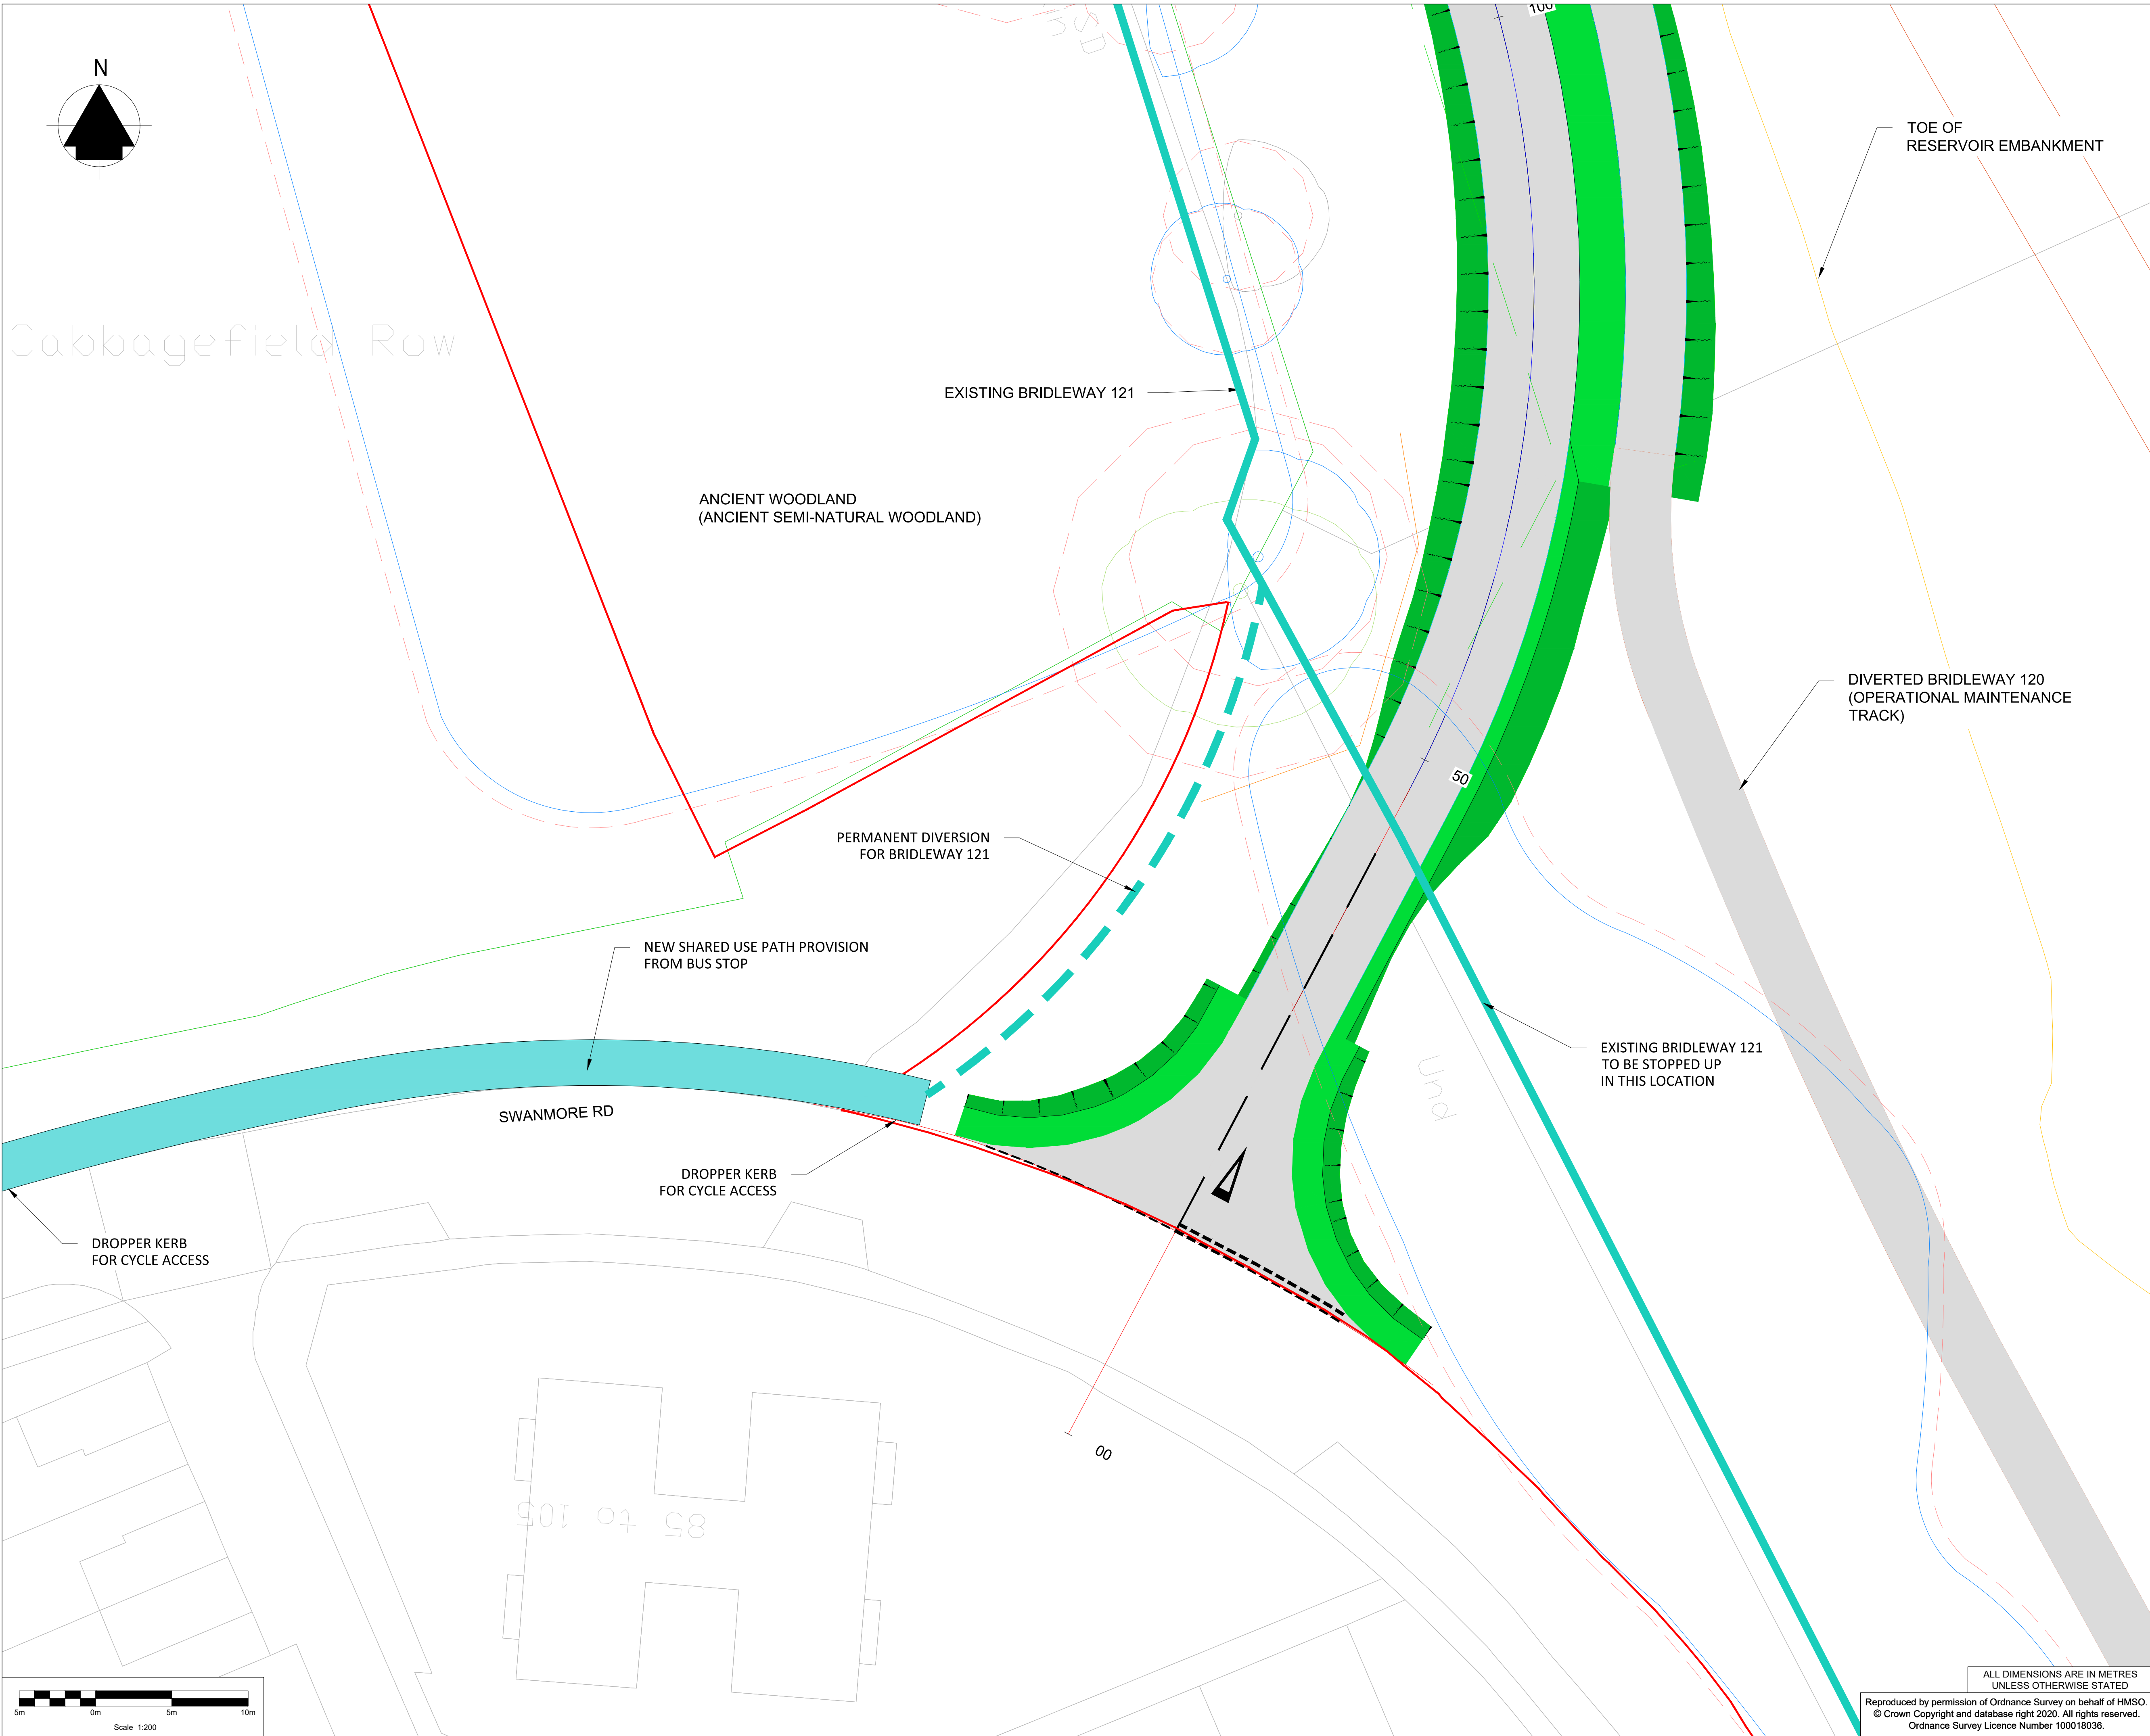

- KEY** (not to scale)
- Category A tree
 - Category B tree
 - Category U tree
 - Category C tree
 - Root Protection Area (RPA)
 - Ancient Woodland boundary
 - Ancient Woodland 15m offset boundary
 - Red Line Boundary

NOTES

1. All dimensions in metres unless otherwise stated.

SAFETY, HEALTH AND ENVIRONMENTAL INFORMATION

In addition to the hazards/ risks normally associated with the types of work detailed on this drawing, all significant residual risks (moderate to very high) are indicated on the drawing with warning triangles; the risk register, in its entirety, is available on drawings HTR-ATK-ZZ-ZZ-DR-HS-0001 to 0007. The reference numbers shown against each triangle will correlate to risks shown on these schedules.

Environmental Risks are not shown on the drawings and reference should be made to the following Document – HTR-ATK-XX-XX-RP-Z-0069 Outline Environmental

C01	EC	AIH	AIH	WI	First Issue	13/08/20
A1	EC	AIH	WI	WI	FOR PLANNING	09/11/20
C03	EC	AIH	WI	WI	FOR TENDER	19/11/20
D2	EC	AIH	WI	WI	FOR PLANNING	15/03/21
C04	EC	AIH	WI	WI	FOR PLANNING	15/03/21
A1	Rev. Status	Dm By	Ckd By	Rev By	Auth By	Date

ATKINS

Member of the SNC-Lavalin Group

Copyright © Atkins Limited (2020)

Aztec West
500 Park Avenue
Almondsbury
Bristol
BS32 4RZ
Tel: +44 (0)1454 662000
Fax: +44 (0)1454 663333
www.atkinsglobal.com

Drawing Suitability:	Initial non-contractual code	Status:
		A1

Contractors Drawing Number:	HTR	-ATK- AR -RE -DR - D -	0006
Project	Originator	Volume	Location

Telephone: Havant (023) 9249 9888
Fax: Havant (023) 9245 3632
Website: www.portsmouthwater.co.uk
Registered Office: PO Box 8 West Street
Havant Hampshire PO9 1LG
REGISTERED IN ENGLAND No. 2536455



Project Ref. No:	Sheet:	Scale:	Sheet Size:
HTR	1 of 1	1:200	A1

Project Title:	HAVANT THICKET RESERVOIR
----------------	-----------------------------

Drawing Title:	ACCESS ROUTES VEHICLE ACCESS JUNCTION SOUTH (SWANMORE ROAD)
----------------	---

Portsmouth Water Drawing Number:	Rev:
	C04

Reproduced by permission of Ordnance Survey on behalf of HMSO.
© Crown Copyright and database right 2020. All rights reserved.
Ordnance Survey Licence Number 100018036.