


Tree protection plan
Location of trees, categorisation & protection/management proposals at Berewood, land adjacent to London Road, Waterlooville, Hampshire

Barrell Plan Ref: 16072-BT12

Provided Plan Refs:
WLS GTWVILLE 1.1,2,3
ACAD-200921-1Town Park PH2 Final Model-Model.dwg &
GTWVILLE_TP2/DR/01

Permission is granted to scale from this drawing for Local Authority Planning Approval purposes relating to tree protection measures only. Where applicable this drawing is to be read in conjunction with the arboricultural report. This drawing is the copyright of Barrell Tree Consultancy 2020. ©
This drawing to be reproduced in colour only.
www.barrelltreecare.co.uk

- BS category A Trees of high quality
- BS category B Trees of moderate quality
- BS category C Trees of low quality
- BS category U Trees unsuitable for retention
- Trees to be removed
- Proposed layout
- Estimated tree positions not included on original land survey and/or adjusted crown spreads
- Protective barrier/fencing
- Construction exclusion zone (CEZ)
- Precautionary area where the existing access drive will be updated using a Cellular Confinement System.
- Root protection area (RPA) boundaries for category A and B trees
- Root protection area (RPA) boundaries for category C trees

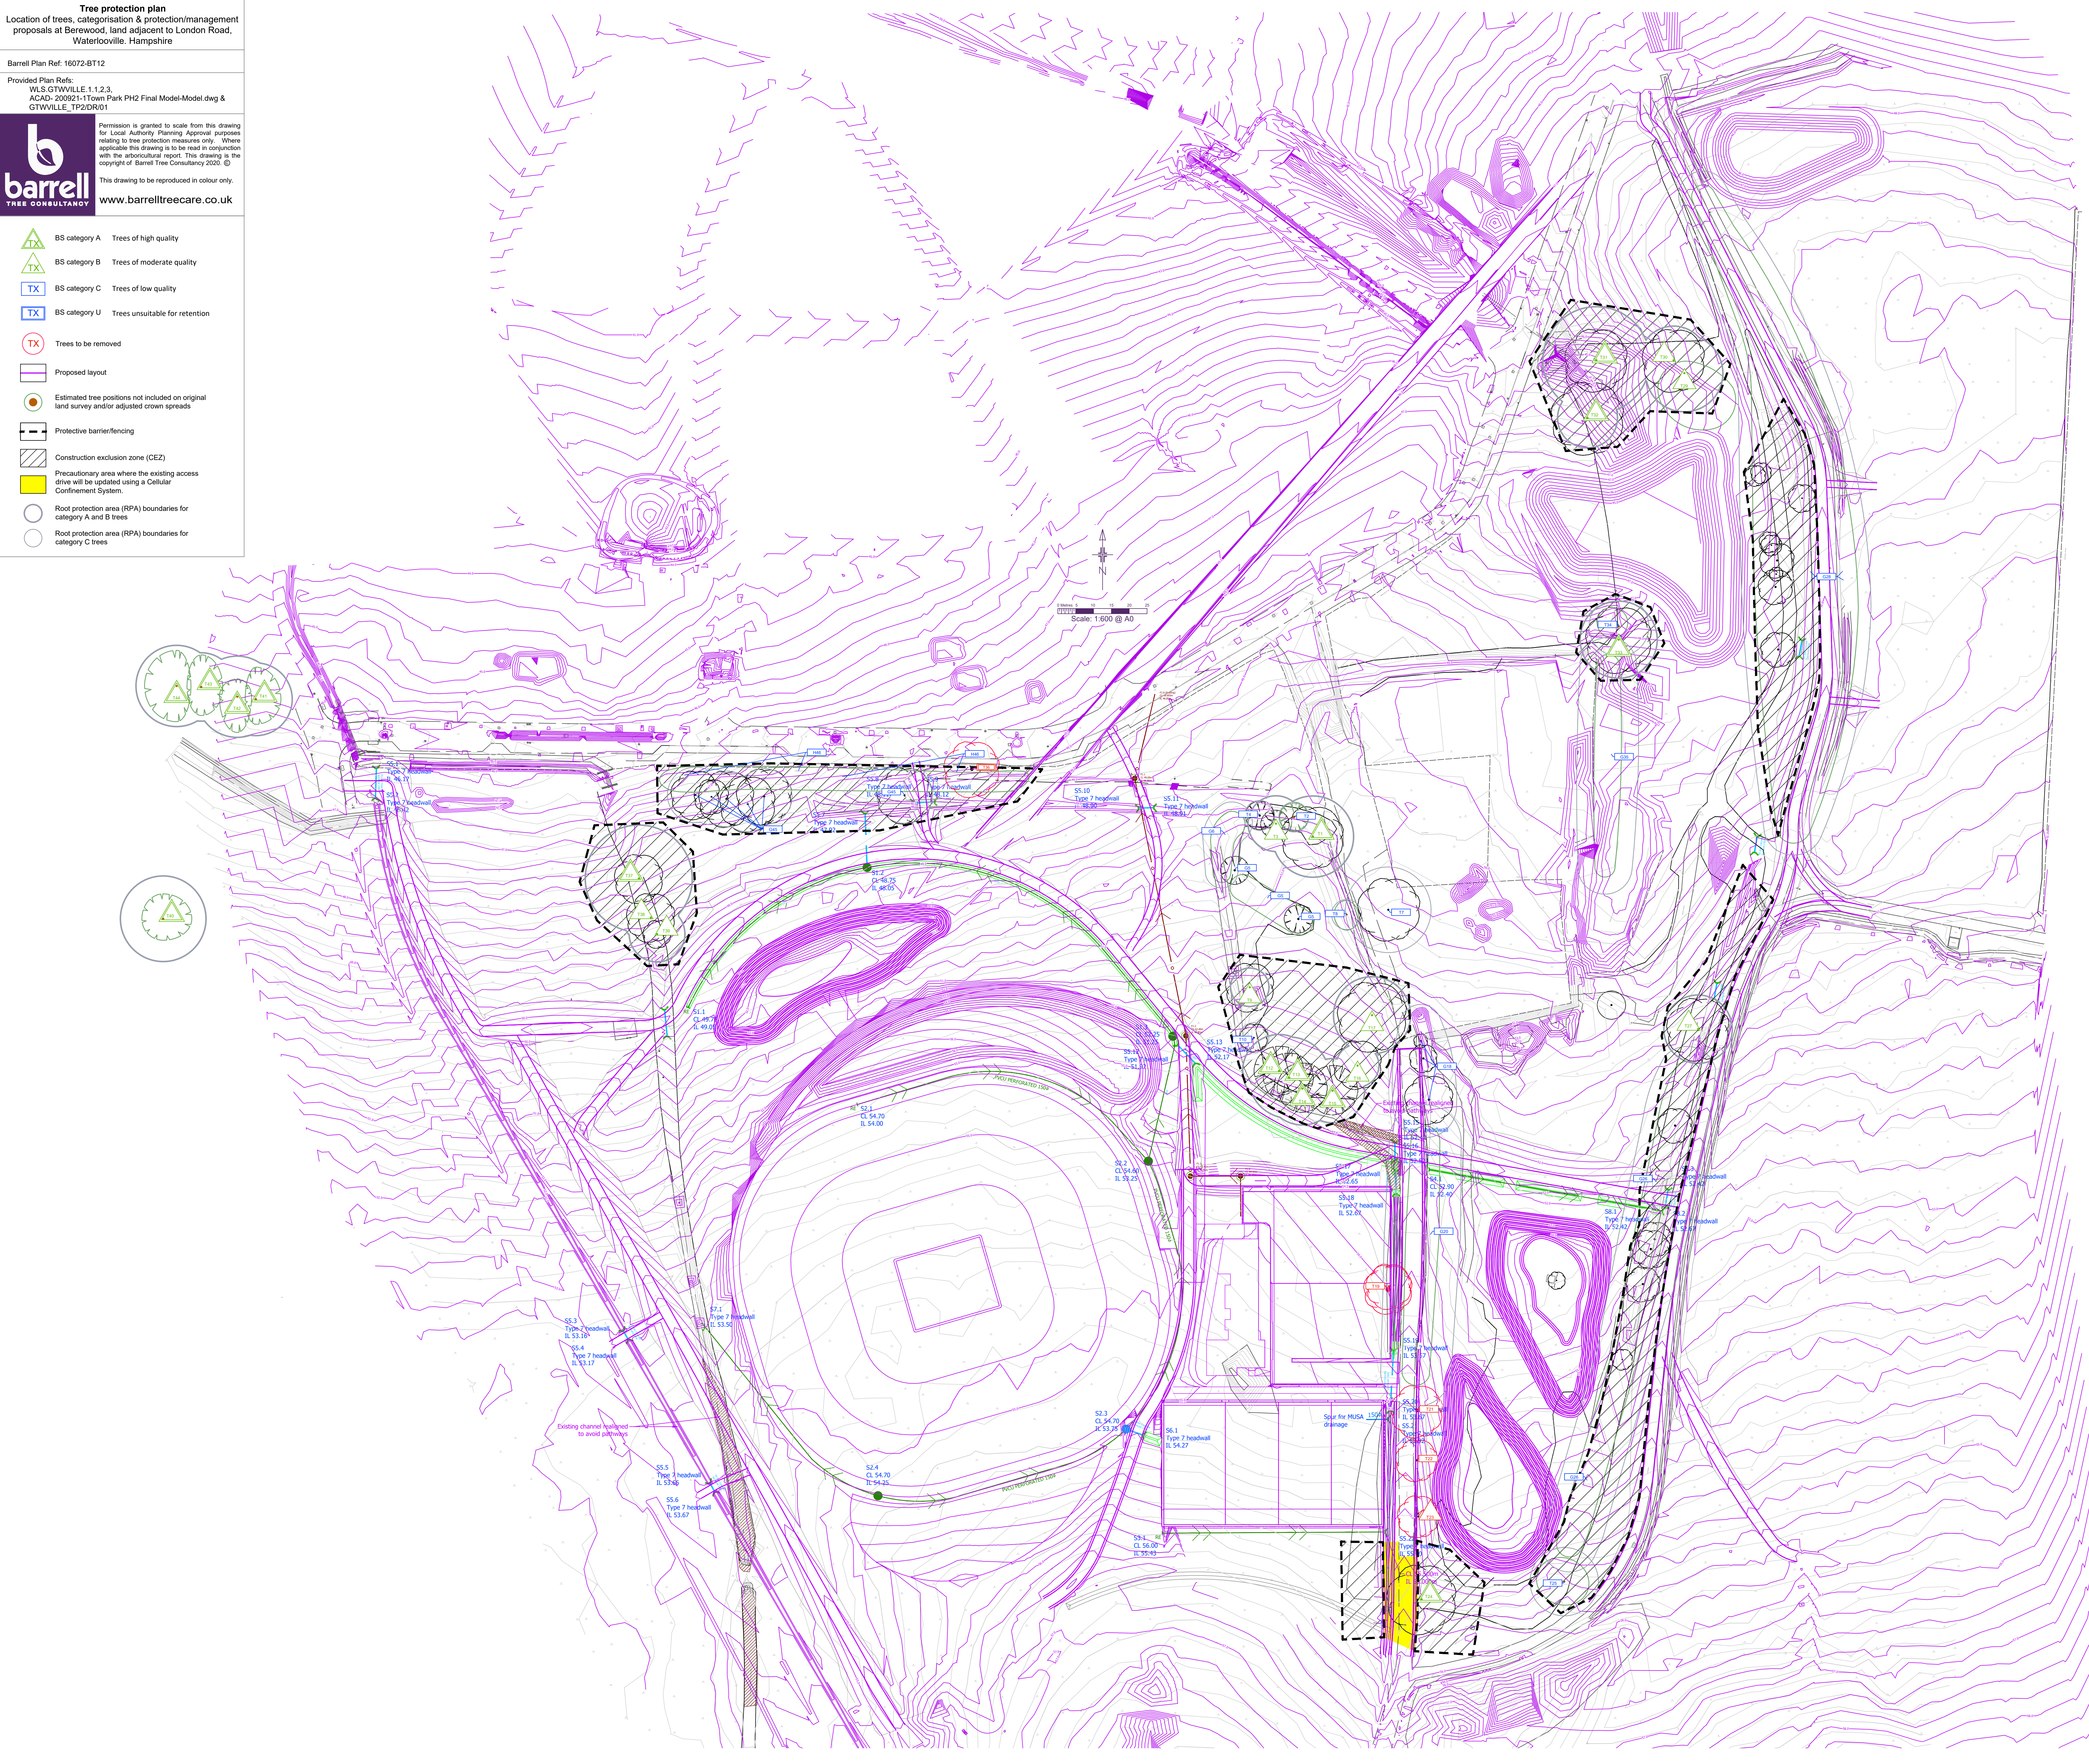

Tree schedule				
Tree No	Species	Category	RPA Radius	Tree Works
All retained trees & hedges				Carry out safety check and lift over site to 3-4m as necessary.
T1	Oak	A	11.4	-
T2	Thorn	C	4.2	-
T3	Scots pine	B	7.8	-
T4	Scots pine	C	4.2	-
G5	Cypress	C	6.0	-
G6	Sycamore, willow	C	4.2	-
T7	Willow	C	12.0	-
T8	Willow	C	4.2	-
T9	Oak	B	5.4	-
T10	Sycamore	C	4.2	-
T12	Yew	A	10.2	-
T13	Yew	A	11.4	-
T14	Yew	A	10.2	-
T15	Yew	A	9.0	-
T16	Acacia	B	6.0	-
T17	Sycamore	B	10.8	-
G18	Sycamore	C	7.2	-
T19	Ash	C	12.0	Fell
G20	Ash, goat willow	C	12.0	-
T21	Ash	C	7.8	Fell
T22	Ash	C	6.0	Fell
T23	Ash	B	10.2	Fell
T24	Oak	A	15.0	-
T25	Ash	C	9.6	-
G26	Thorn, hazel, sycamore	C	8.4	-
T27	Ash	B	9.6	-
G28	Ash, thorn, field maple	C	7.2	-
T29	Oak	B	10.8	-
T30	Oak	B	9.6	-
T31	Oak	A	15.0	-
T32	Oak	A	8.4	-
T33	Oak	A	10.8	-
T34	Oak	C	8.4	-
G35	Ash, sycamore, goat willow	C	9.6	-
T36	Ash	U	10.8	Fell
T37	Oak	A	15.0	-
T38	Ash	B	7.8	-
T39	Oak	B	7.8	-
T40	Oak	A	12.0	-
T41	Oak	A	10.2	-
T42	Oak	A	11.4	-
T43	Oak	A	9.6	-
T44	Oak	A	11.4	-
G45	Goat willow	C	7.8	-
H46	Thorn, hazel, sycamore	C	4.2	-