


X:\A110000\A118240 - The Tannery, Havant\50 Drawings\51 CAD\A118240-TTE-00-00-SK-O-003 P02.dwg

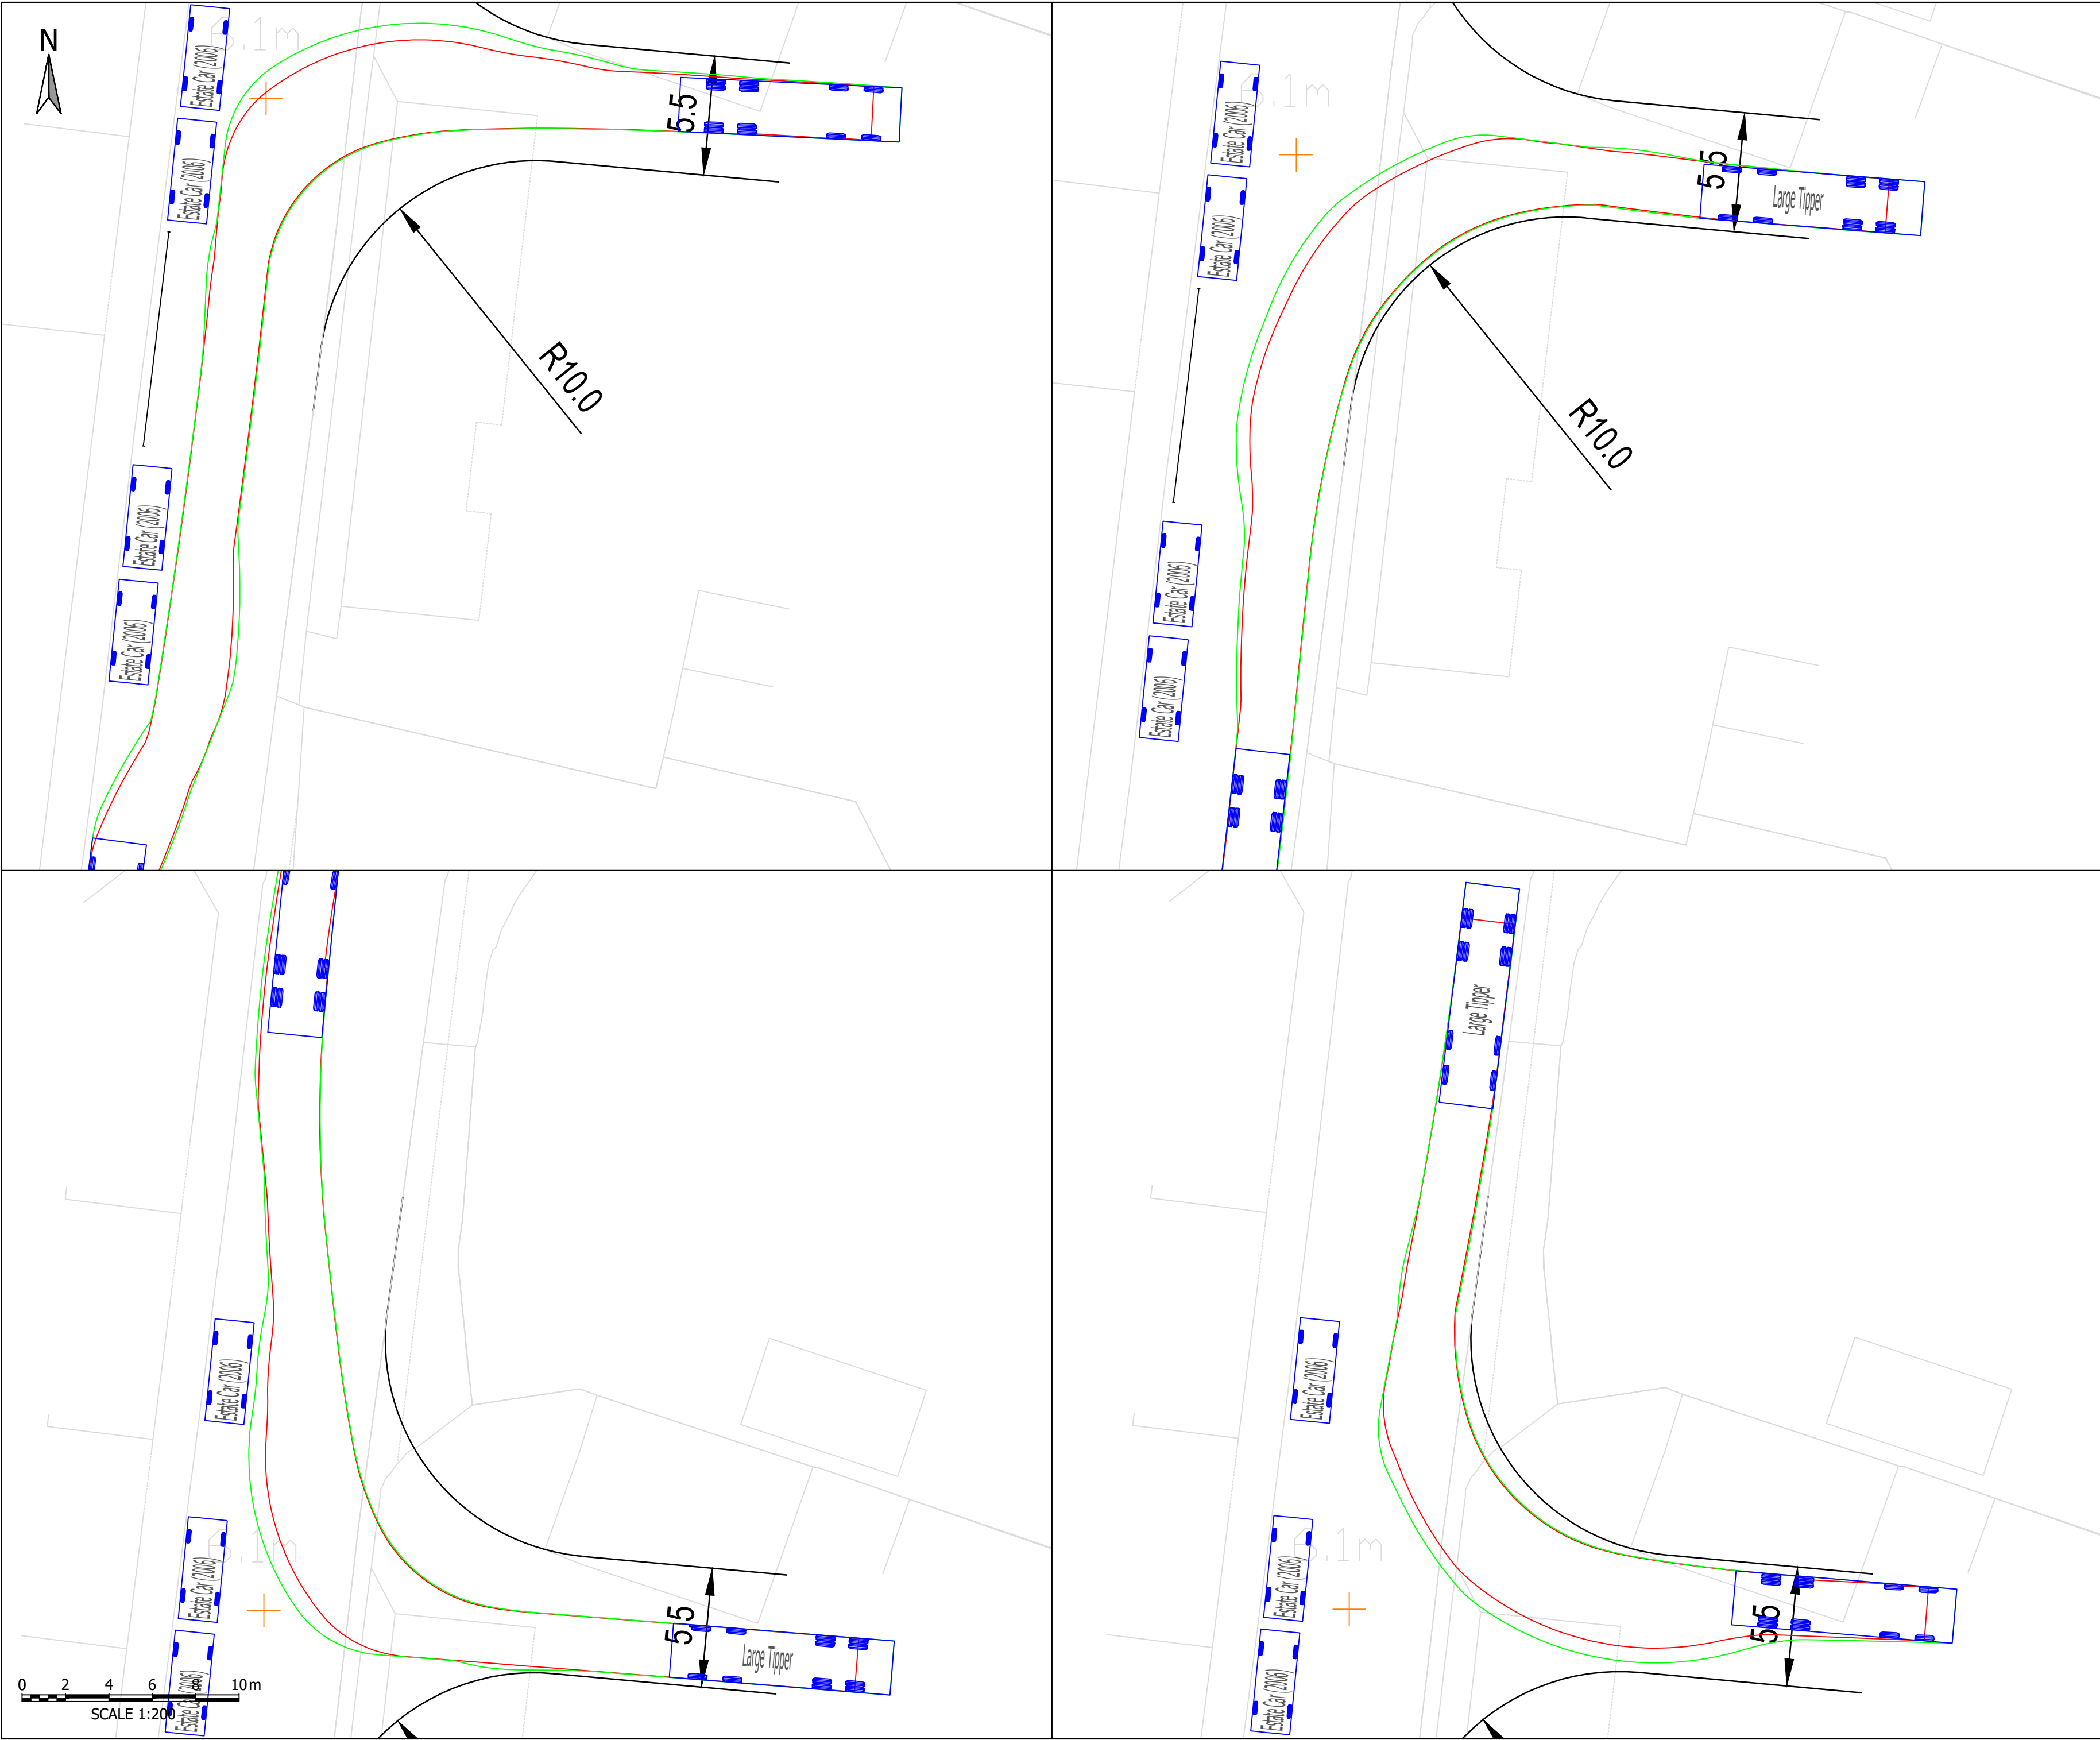


Notes:

General

1. Do not scale from drawing.
2. All dimensions are in metres, unless stated otherwise.
3. This drawing is to be read & printed in colour.
4. This drawing is for illustrative purposes only.

Disclaimer

1. The information contained in this drawing is based on a combination of OS and data provided by others and Tetra Tech shall not be liable for any inaccuracies or deficiencies.

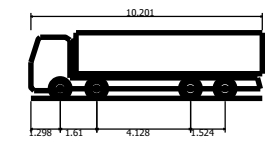

Large Tipper
Overall Length 10.201m
Overall Width 2.485m
Overall Body Height 2.890m
Min Body Ground Clearance 0.341m
Track Width 2.971m
Lock to lock time 6.005
Kerb to Kerb Turning Radius 11.550m

PRELIMINARY ISSUE

Rev	Description	Date	Dim	CHK	App
P02	REVISED ISSUE WITH PARKED CARS	01.02.2021	GS	NW	NW
P01	PRELIMINARY FIRST ISSUE	26.01.2021	GS	NW	NW

Issuing Office
Tetra Tech Southampton
The Pavilion, Botleigh Grange Office Campus,
Hedge End, Southampton,
United Kingdom, SO30 2AF
Tel: +44 (0)23 8202 2800
www.tetrateteurope.com

Client
PORTSMOUTH WATER

Project Name
THE TANNERY, HAVANT

Sheet Title
SWEEP PATH ANALYSIS

TTE Project Number	Drawn By	Date	Checked By	Date	Approved By	Date	Scale @ A1	Suitability
A118240	GS	Jan '21	NW	Jan '21	NW	Jan '21	1:200	S0
Client Project Number	Originator	Volume/System	Level/Location	Type/Code	Role	Number	Revision	
A118240	- TTE	- 00	- 00	- SK	- O	- 0003	P02	

© Copyright Tetra Tech