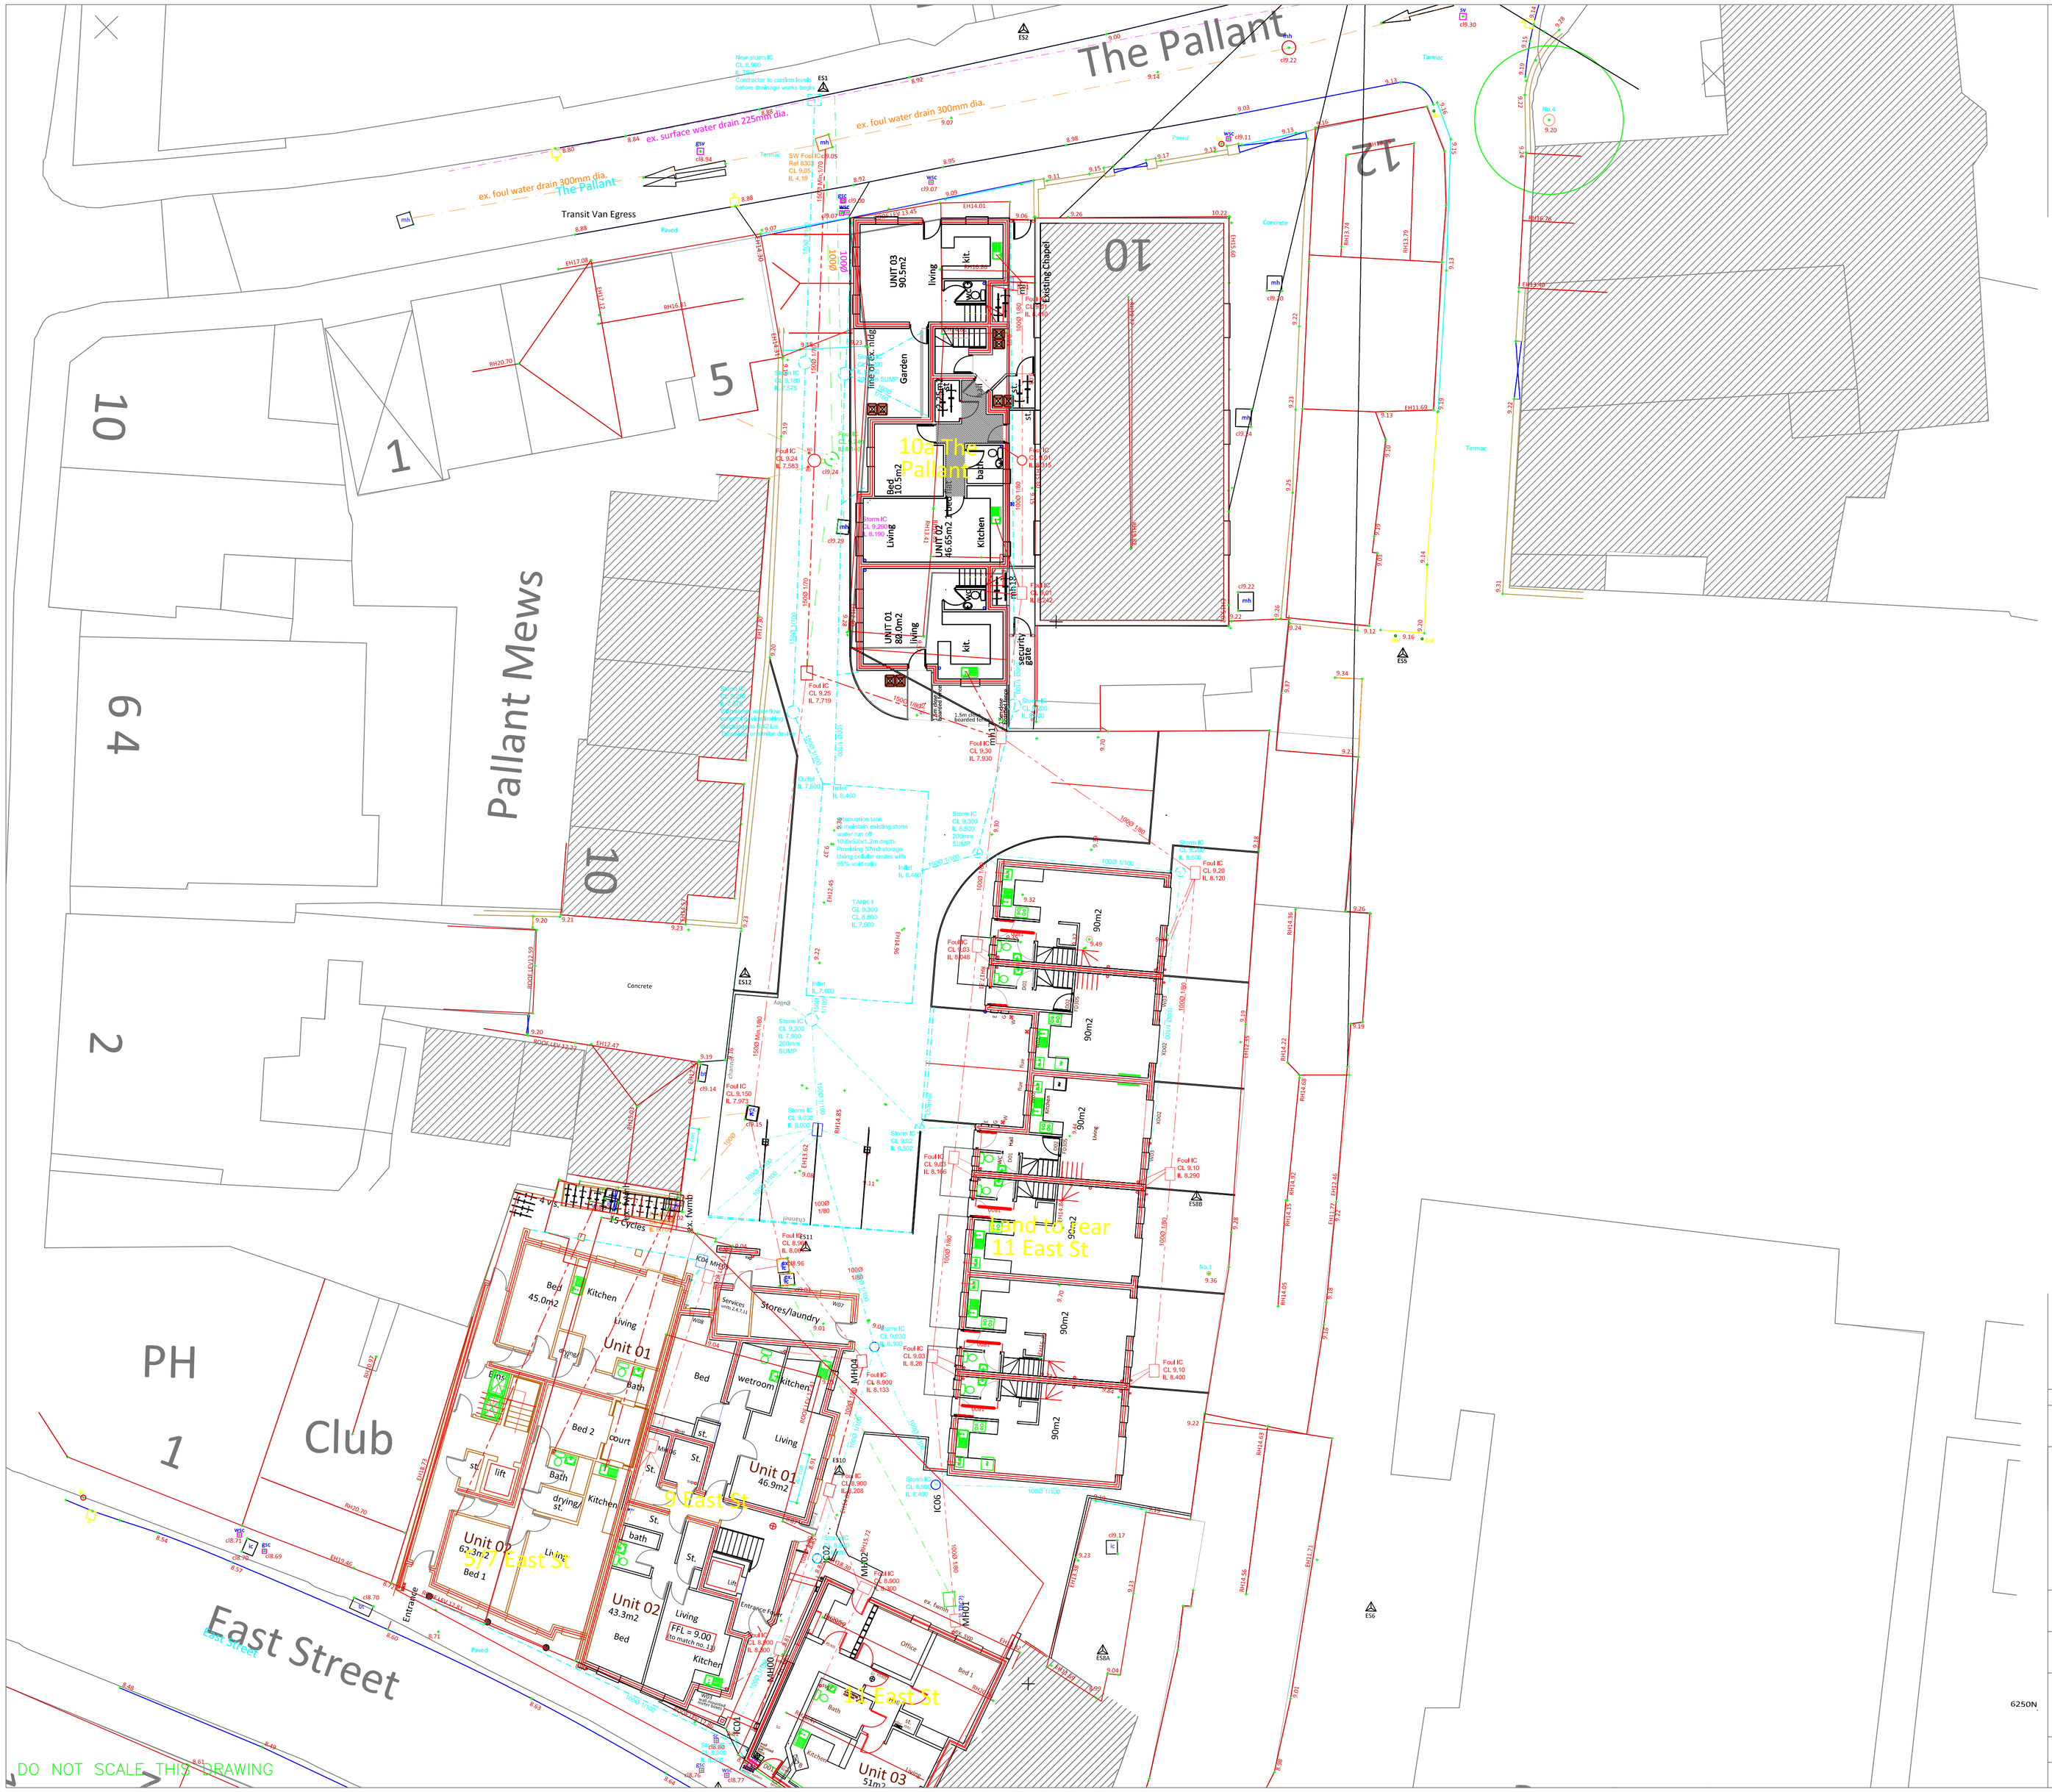
The Pallant
Pallant Mews
East Street
Transit Van Egress
ex. surface water drain 225mm dia.
ex. foul water drain 300mm dia.
10
1
5
64
2
PH
1
Club
Concrete
Paved
Tarmac
Existing Chapel
Garden
UNIT 03 90.5m2
UNIT 02 46.65m2
UNIT 01 88.4m2
Bed 1 10.9m2
Unit 01 45.0m2
Unit 02 62.3m2
Unit 01 46.9m2
Unit 02 43.3m2
Unit 03 51m2
90m2
Stores/laundry
Ground Floor
11 East St
10a The Pallant
Entrance
Office
Kitchen
Bed
Living
Bath
Lift
Attenuation tank to maintain existing storm water run off. 10.0x5.0x1.2m depth providing 57m3 storage. Using cellular crates with 95% void ratio
TANK 1 CL 9.200 CL 8.800 IL 7.600
Inlet IL 8.460
Inlet IL 7.600
Inlet IL 8.400
Outlet IL 7.600
Foul IC CL 9.25 IL 7.710
Foul IC CL 9.30 IL 7.930
Foul IC CL 9.20 IL 8.120
Foul IC CL 9.150 IL 7.973
Foul IC CL 9.10 IL 8.200
Foul IC CL 9.10 IL 8.400
Foul IC CL 9.03 IL 8.228
Foul IC CL 9.00 IL 8.048
Foul IC CL 8.900 IL 8.133
Foul IC CL 8.900 IL 8.208
Foul IC CL 8.900 IL 8.300
Foul IC CL 9.24 IL 7.583
Storm IC CL 9.290 IL 9.190
Storm IC CL 9.300 IL 8.500 200mm SUMP
Storm IC CL 9.200 IL 7.900 200mm SUMP
Storm IC CL 9.000 IL 8.000
Storm IC CL 9.02 IL 8.502
Storm IC CL 9.000 IL 8.300
Storm IC CL 8.900 IL 8.400
Storm IC CL 8.900 IL 8.650
New storm IC CL 9.500 IL 7.900
Contractor to confirm levels before drainage works begin
SW Foul IC Ref 8302 CL 9.05 IL 4.19
