
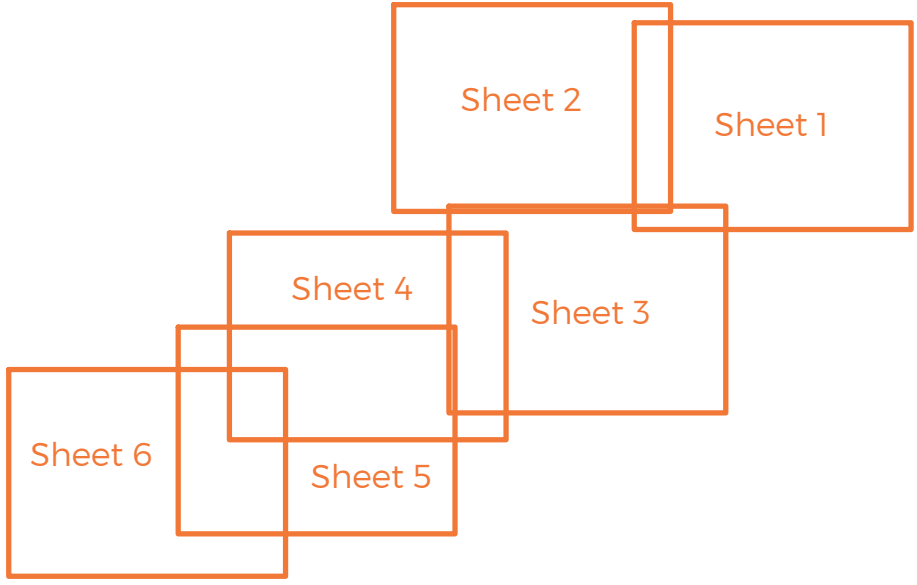


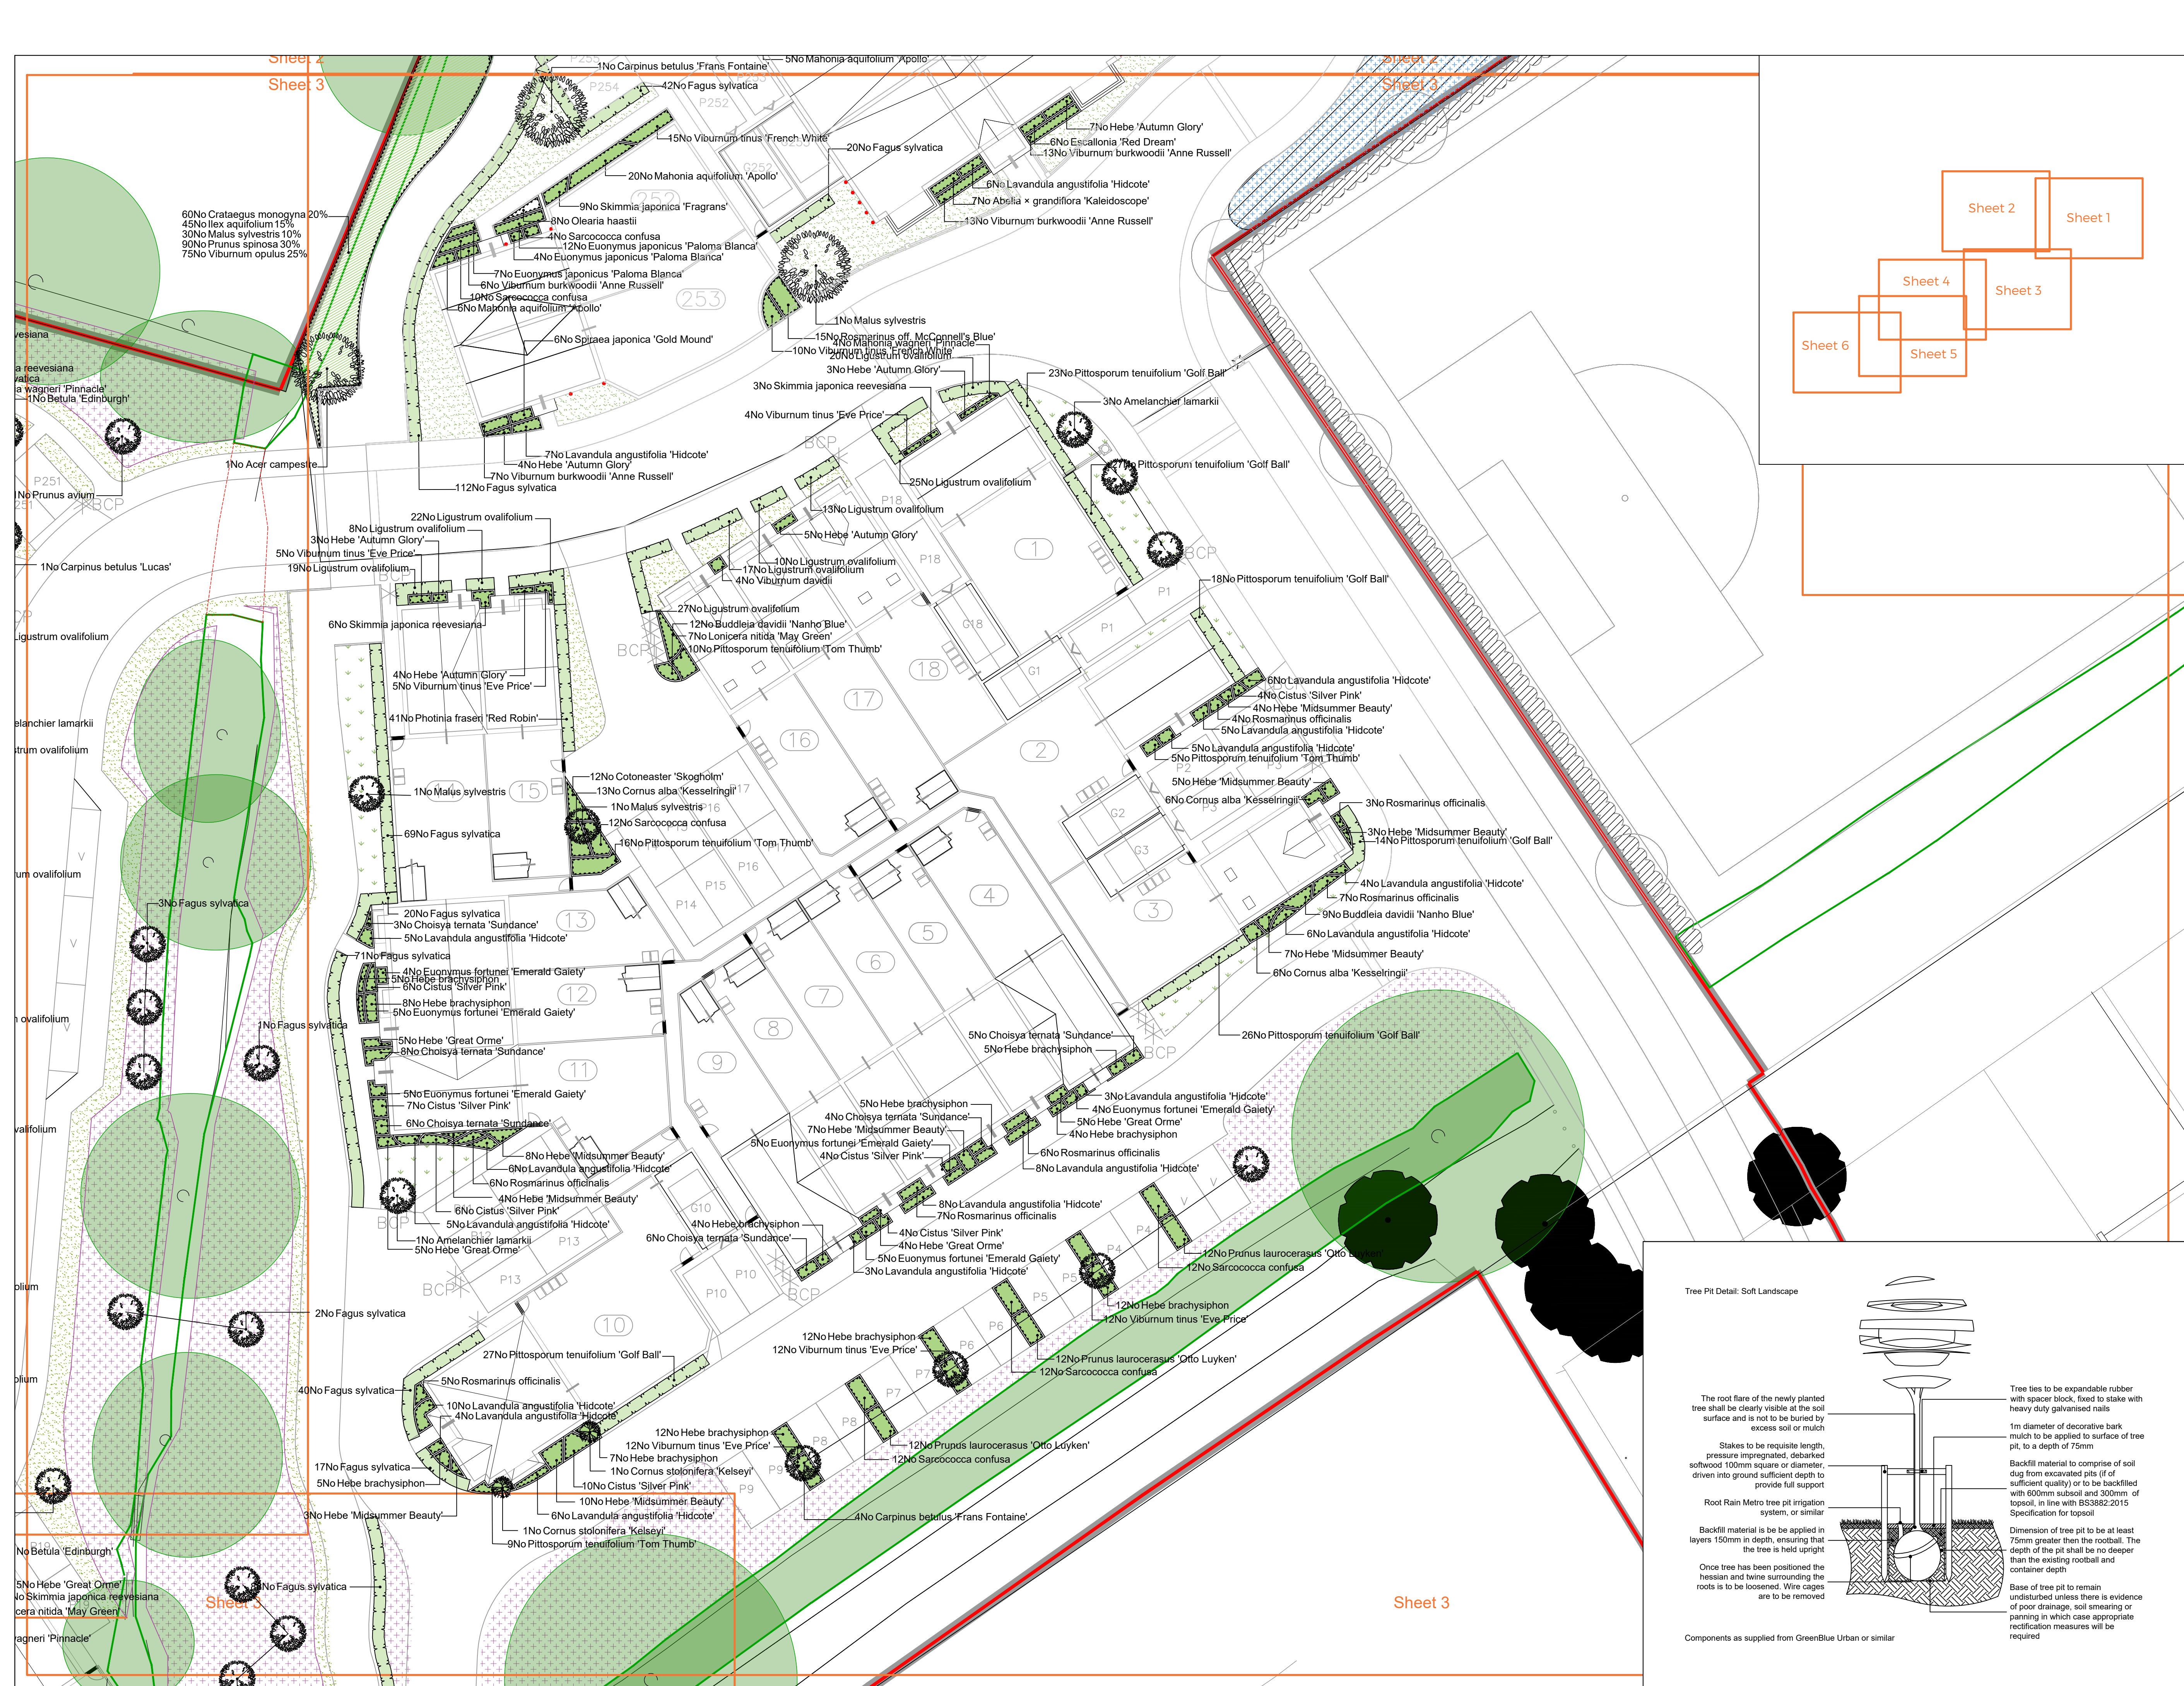

SPECIFICATION
All works generally, to comply with the written Soft Landscape Specification.

NOTES:
DO NOT SCALE FROM DRAWING
NOT FOR CONSTRUCTION, FOR PLANNING PURPOSES ONLY

Legend

- Existing trees to be retained and protected during construction
- Proposed tree planting within soft landscape. See detail 1 on sheet 1
- Proposed hedge planting to be planted in a double staggered row 300mm apart and at 400mm centres in each row. To be maintained at 1m height
- Proposed shrub planting to receive 75mm bark mulch after planting operations
- Proposed grass areas to receive good quality amenity grass turves laid in line with good horticultural practices
- Proposed grassland areas, to be seeded with 'EM2 Standard General Purpose Meadow Mixture', as supplied by Emorsgate and sown at 4 grams per msq, or similar and approved
- Proposed shade tolerant seed mix, to be seeded with WFG8 Hedges and Shaded Areas seed mix as supplied by Germinal and sown at 4 grams per msq, or similar and approved

Ecological Mitigation
Legend on sheet 2

0
1
2
3
4
5
6
7
8
9
10
11
12
13
14
15
16
17
18

A
B
C
D
E
F
G
H

H	04.02.21	Tree officer comments	JH
G	03.02.21	Tree officer comments	JH
F	04.01.21	Ecological mitigation added	JH
E	20.10.20	Layout Change	JH
D	15.07.20	Tree officer comments	JH
C	06.12.19	Layout Change - Client Comments	JH
B	01.08.19	Removal of Sheds	JH
A	10.07.19	Layout change	PF
Rev	Date	Details	Drawn

ACD ENVIRONMENTAL

HEAD OFFICE
Rodbourne Rail Business Centre, Grange Lane,
Malmesbury, SN16 0ES
Tel: 01666 825646

Suite 8 & 9, Courtyard House, Mill Lane, Godalming, GU7 1EY
Tel: 01483 425714

Suite 6, Crescent House, Yonge Close, Eastleigh, SO50 9SX
Tel: 02382 026300

Suite 50, Space Business Centre Gloucester,
Quedgeley, Gloucester, GL2 4AL
Tel: 01452 887260

Suite G03B, 1010 Cambourne Business Park,
Cambourne, CB23 6DP
Tel: 01223 598598

email: mail@acdenv.co.uk
www.acdenvironmental.co.uk

Linden HOMES

scheme: Woodcroft Farm,
Lovedean, Phase 1B

client: Linden Homes

drawing: Soft Landscape Proposals

date: April 2019

scale: 1:200@A1

drawing no: LIN22394 11E Sheet 1 of 6

drawn: RH checked: JRL

Copyright of ACD Environmental Ltd. All rights described in Chapter IV of the Copyright, Designs and Patents Act 1988 have been generally asserted. 2011. Copyright of this plan remains with ACD until all fees have been paid in full.

Tree Pit Detail: Soft Landscape

