


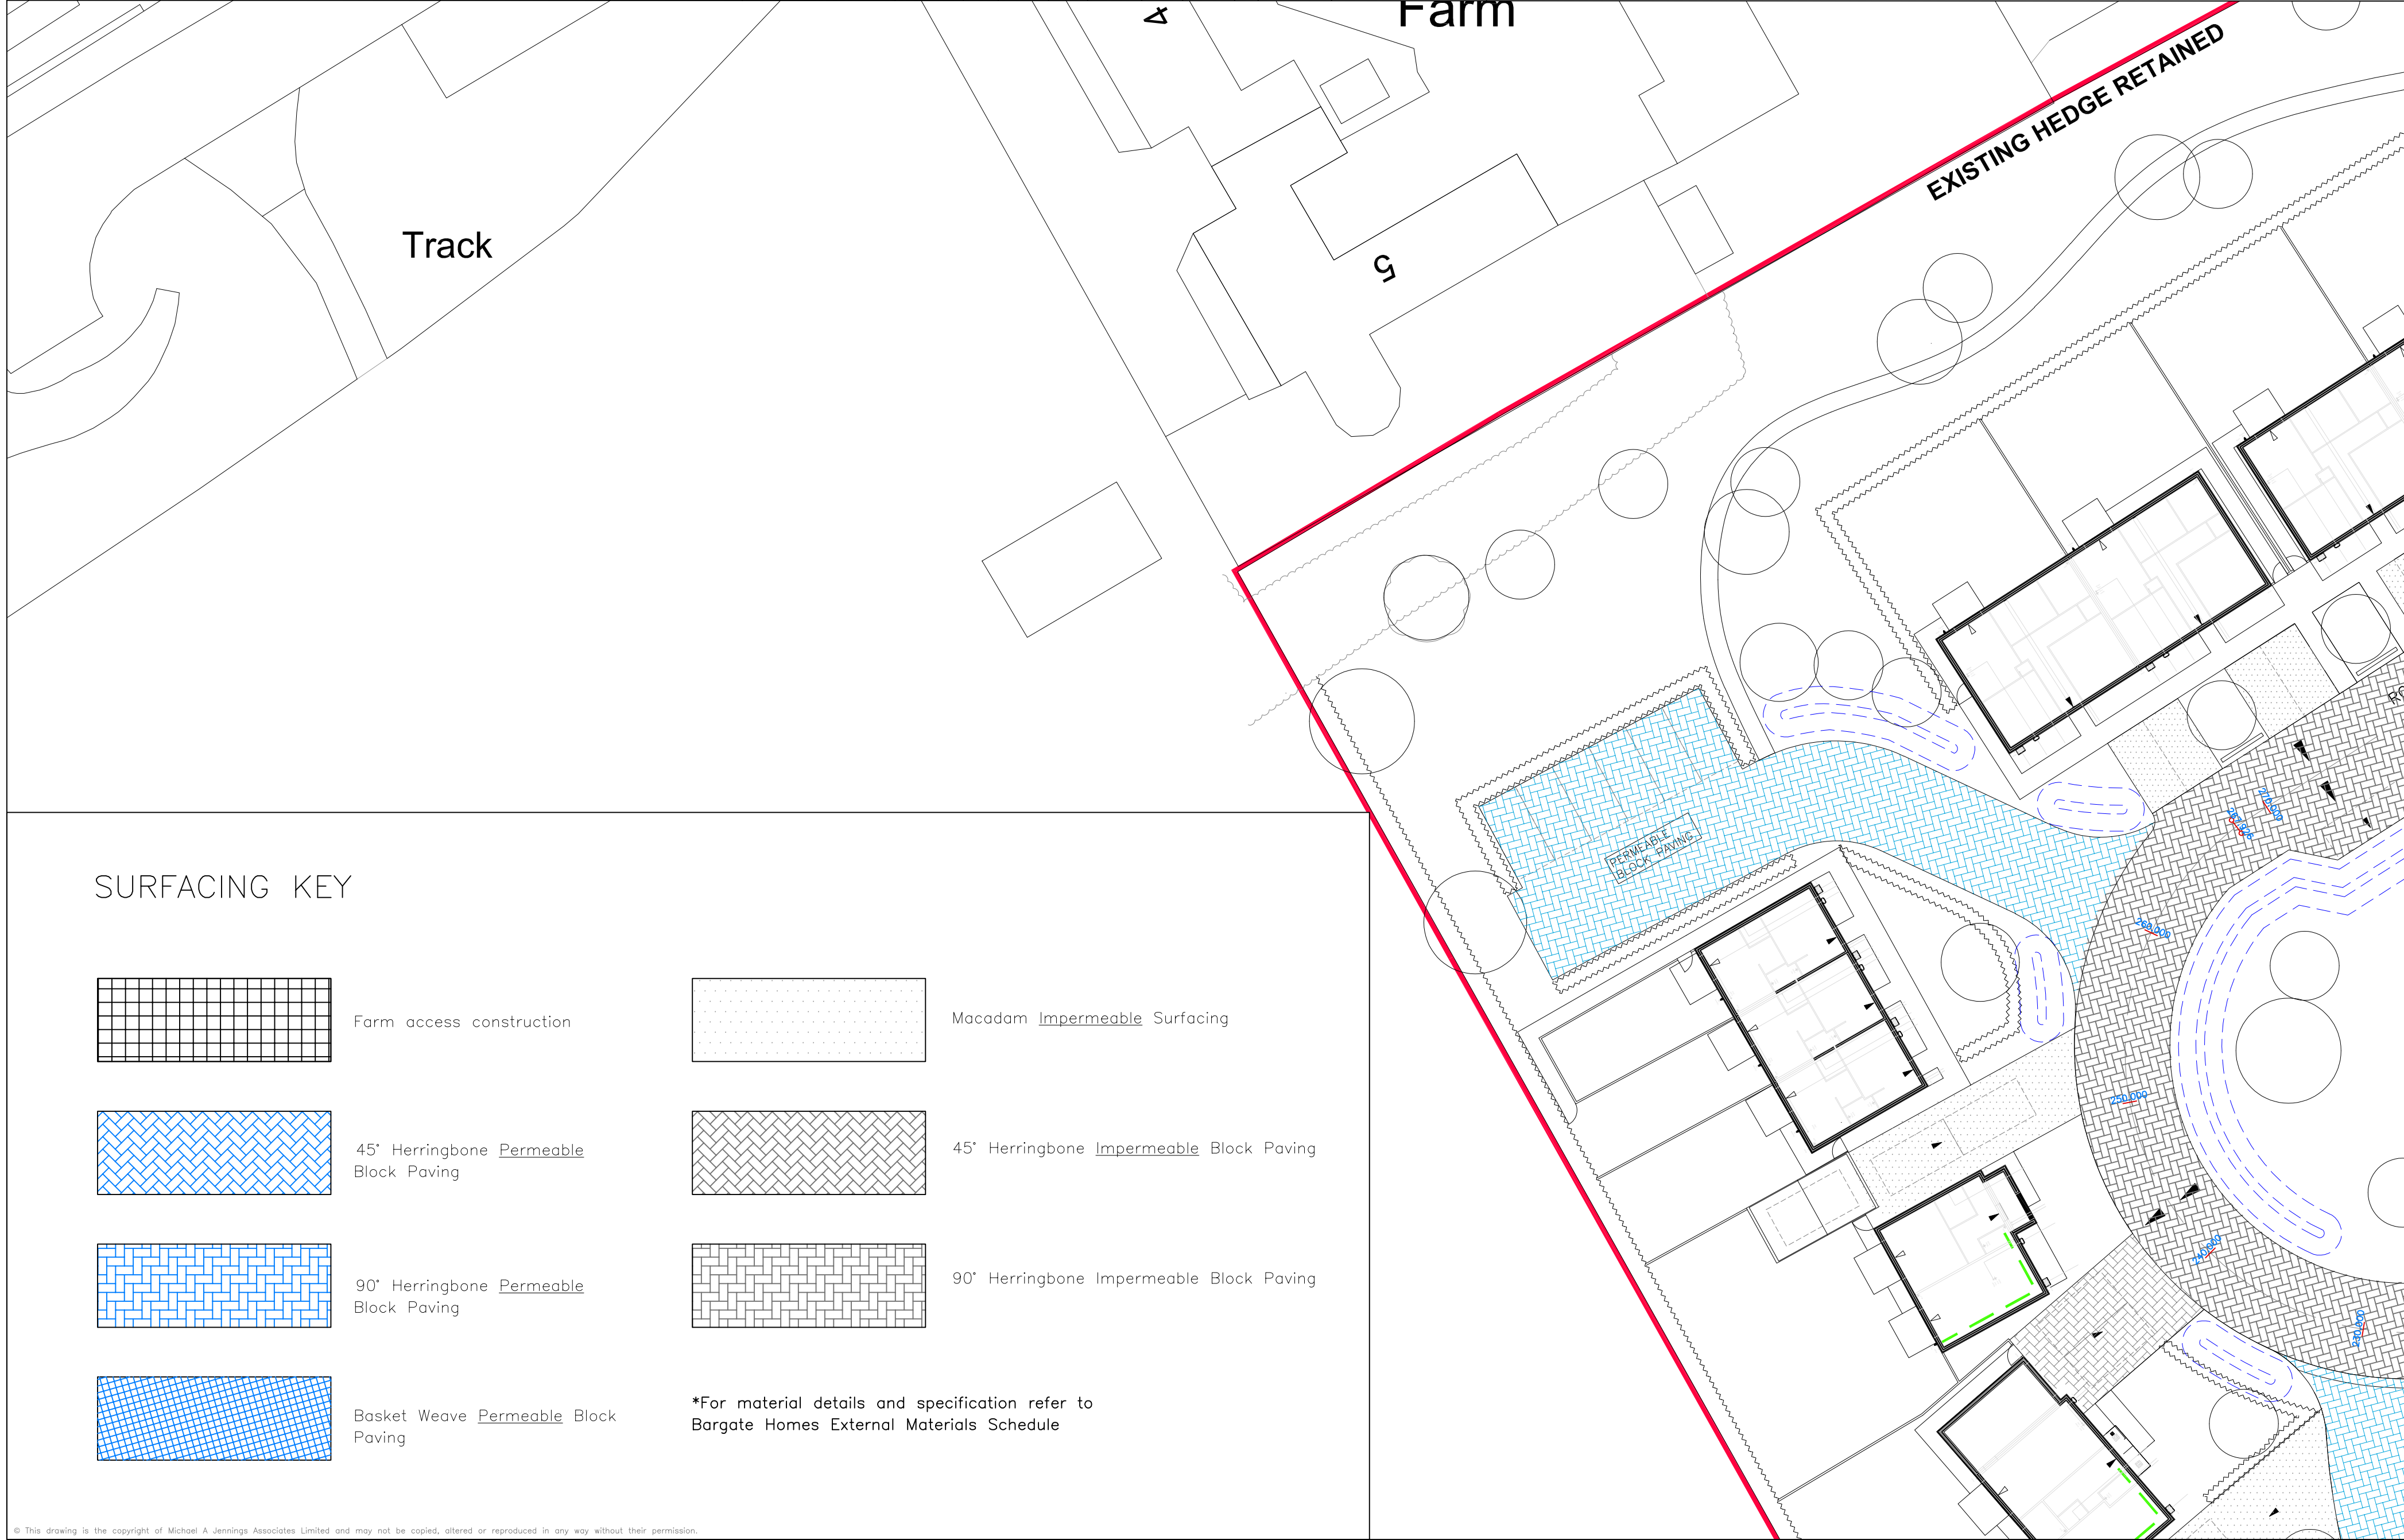

REV. No.	DATE	DESCRIPTION	INITIALS
C	10.12.20	Revised planning layout added	KTG
B	21.02.20	Surfacing Strategy revised in accordance with client's mark-up and instructions. Drawing beyond drawing number updated. Drawing issue changed to Tender.	JRV
A	03.04.19	Driveway finishes amended	KTG

Client

BARGATE

Project: Manor Farm
Bedhampton

Title: Surfacing Strategy
Layout

Scale: 1:250@A0

Checked

Date: Mar'19

Drawn: KTG

Drawing No. 5992:P05

Rev C

MJA CONSULTING
CIVIL & STRUCTURAL ENGINEERS

Isam Court, 28 The Quadrant,
Abingdon Science Park,
Oxon, OX14 3YS
Tel: 01235 555173
Fax: 01235 523226

PLANNING