


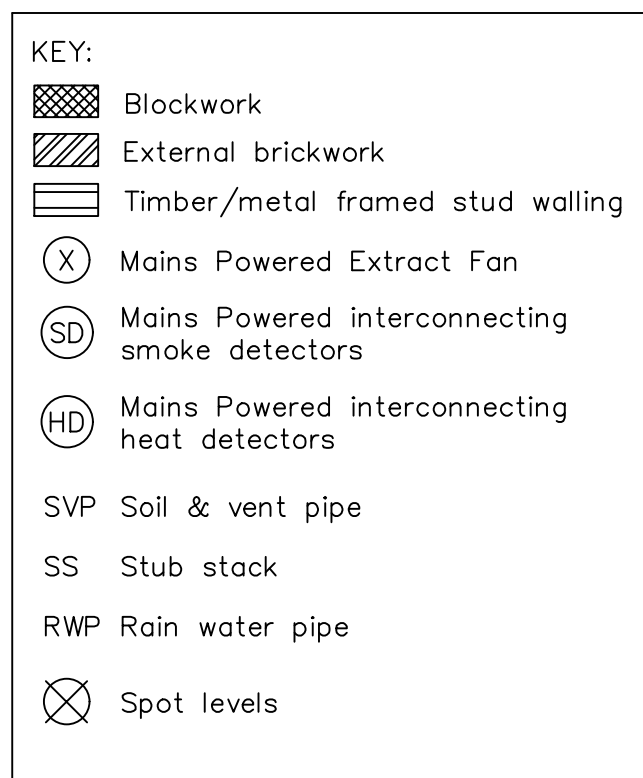


Diagram illustrating the proposed amenity area for a new building. The area is defined by a semi-circular boundary, with the radius labeled as "Root protection area in meters radially from centre of the stem." The diagram shows the "outline of existing bench to be relocated position to be agreed with the LA." and the "outfall into watercourse". The area is divided into "existing trees" and "existing hedges".

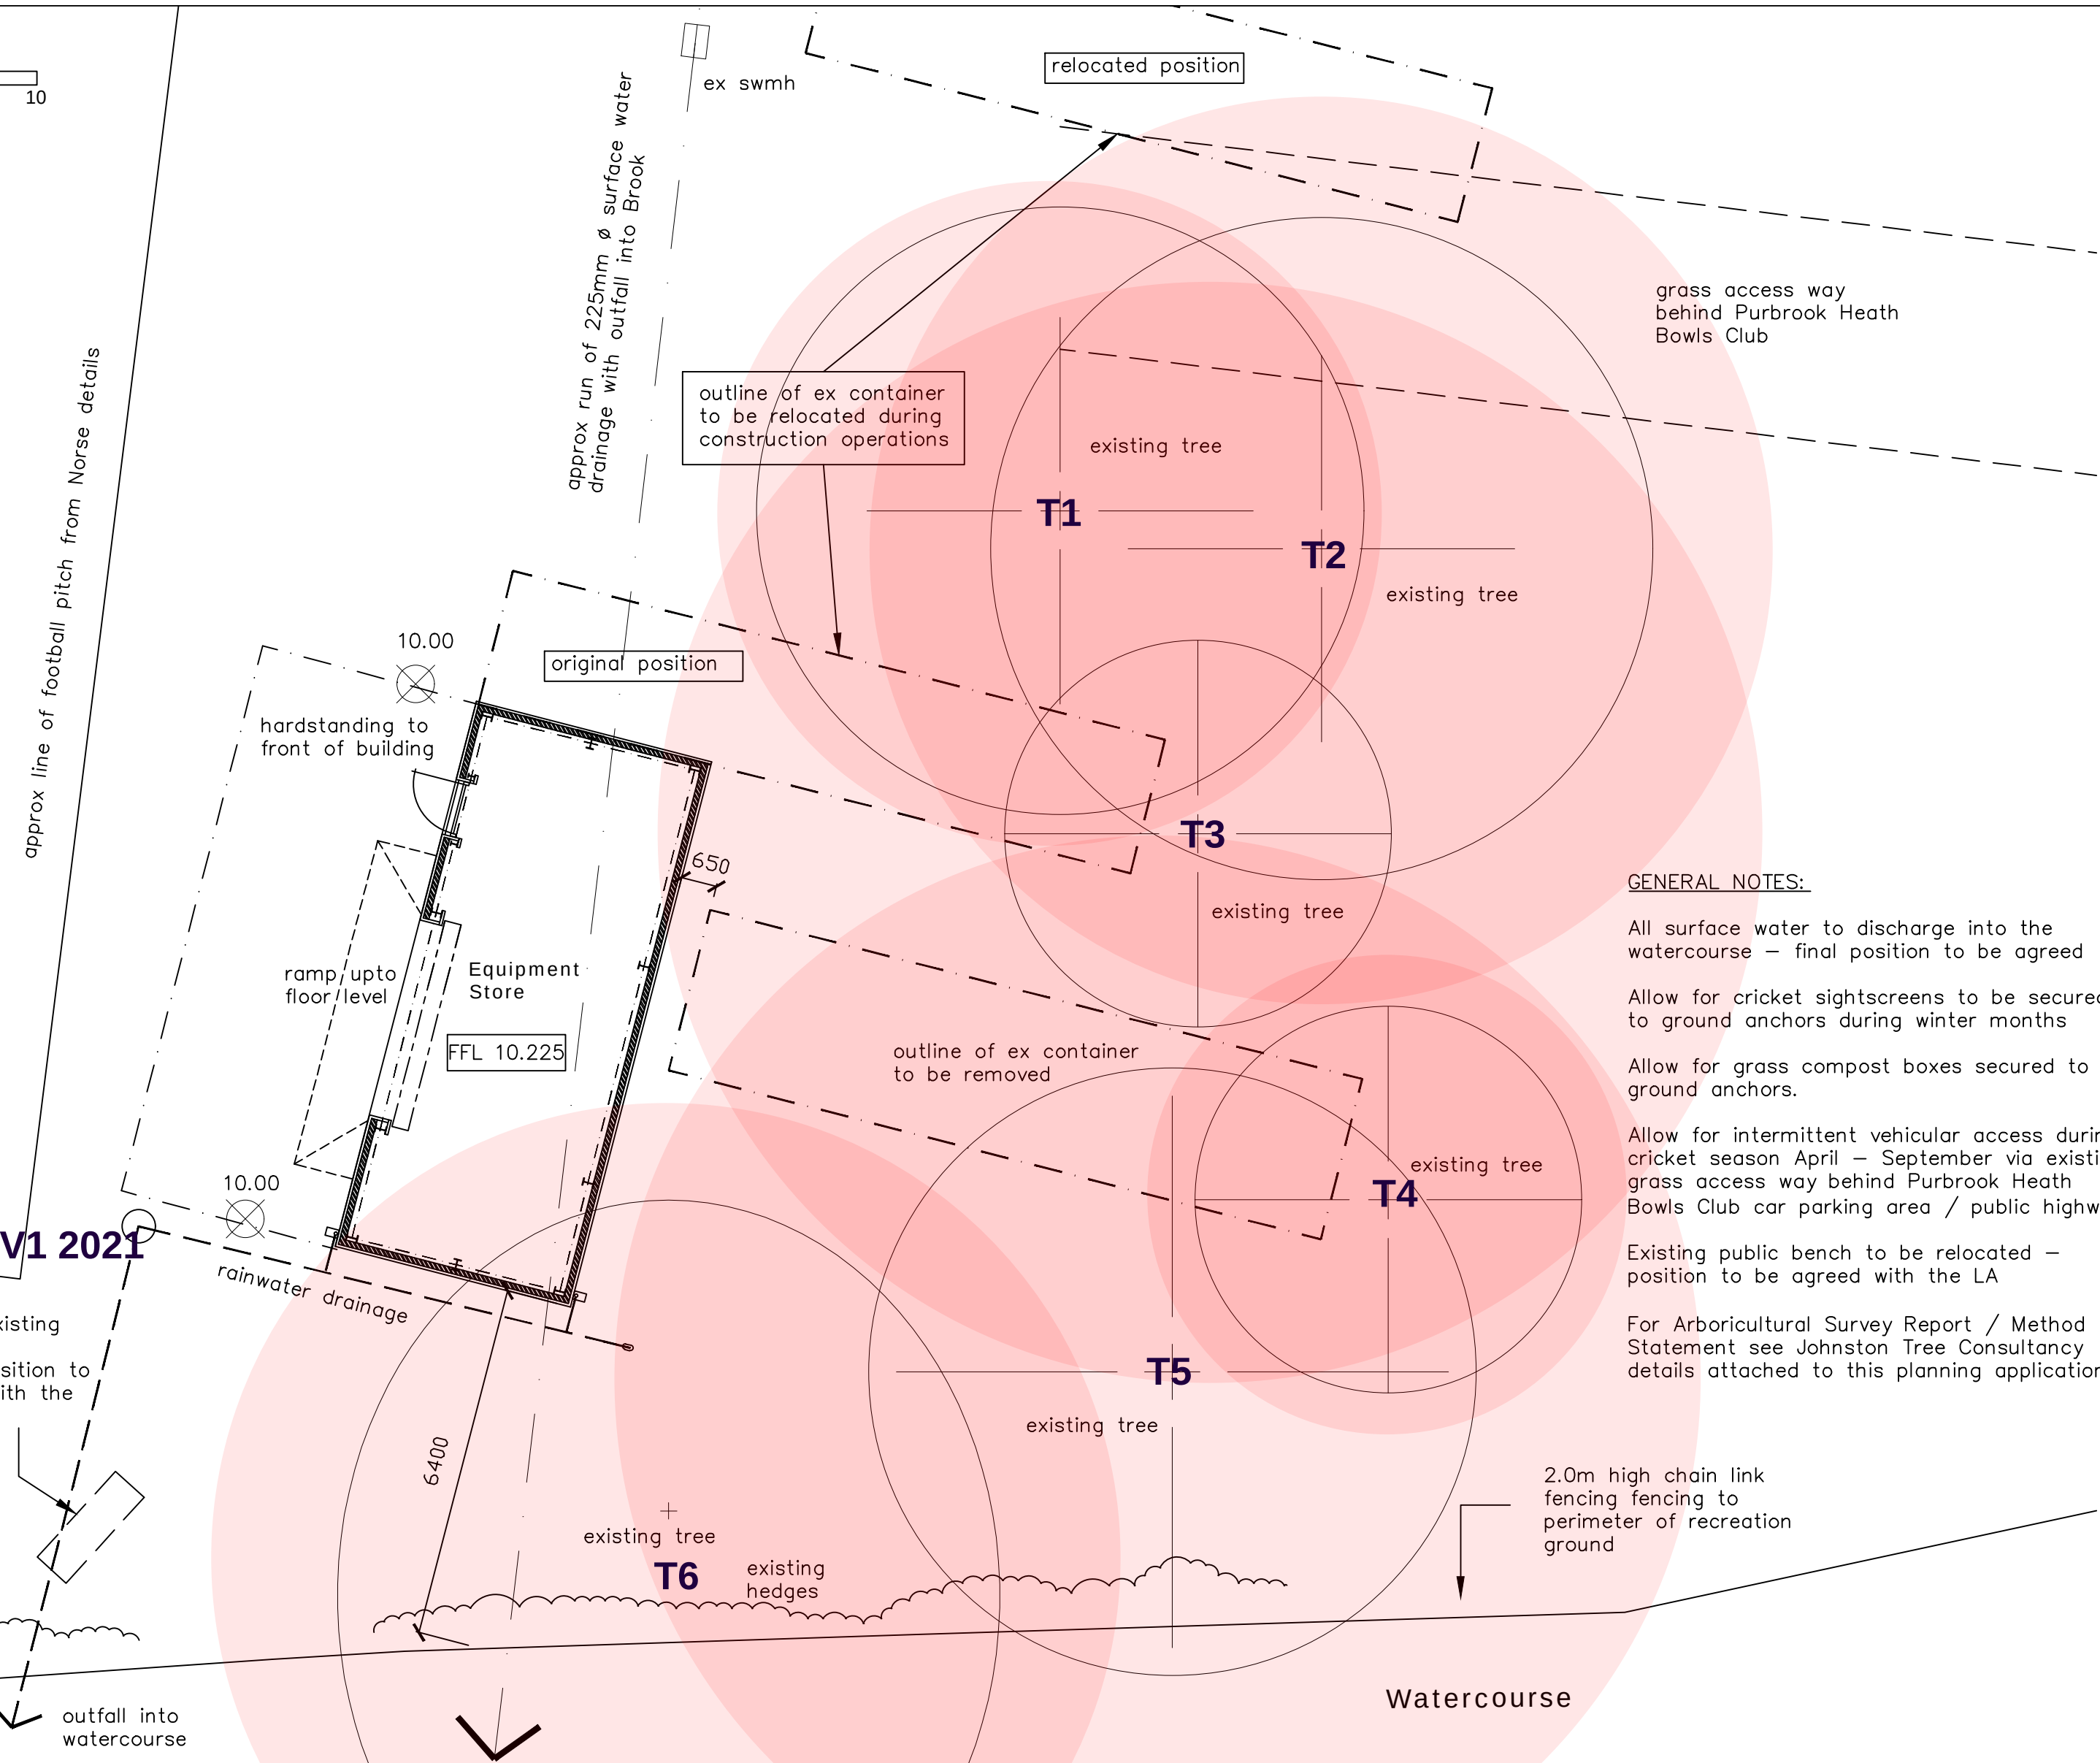

For Arboricultural Survey Report / Method Statement see Johnston Tree Consultancy details attached to this planning application.

Tel: 023 9223 2322  
Mob: 07747 771808  
E-mail: [bernard@bernardharding.com](mailto:bernard@bernardharding.com)