


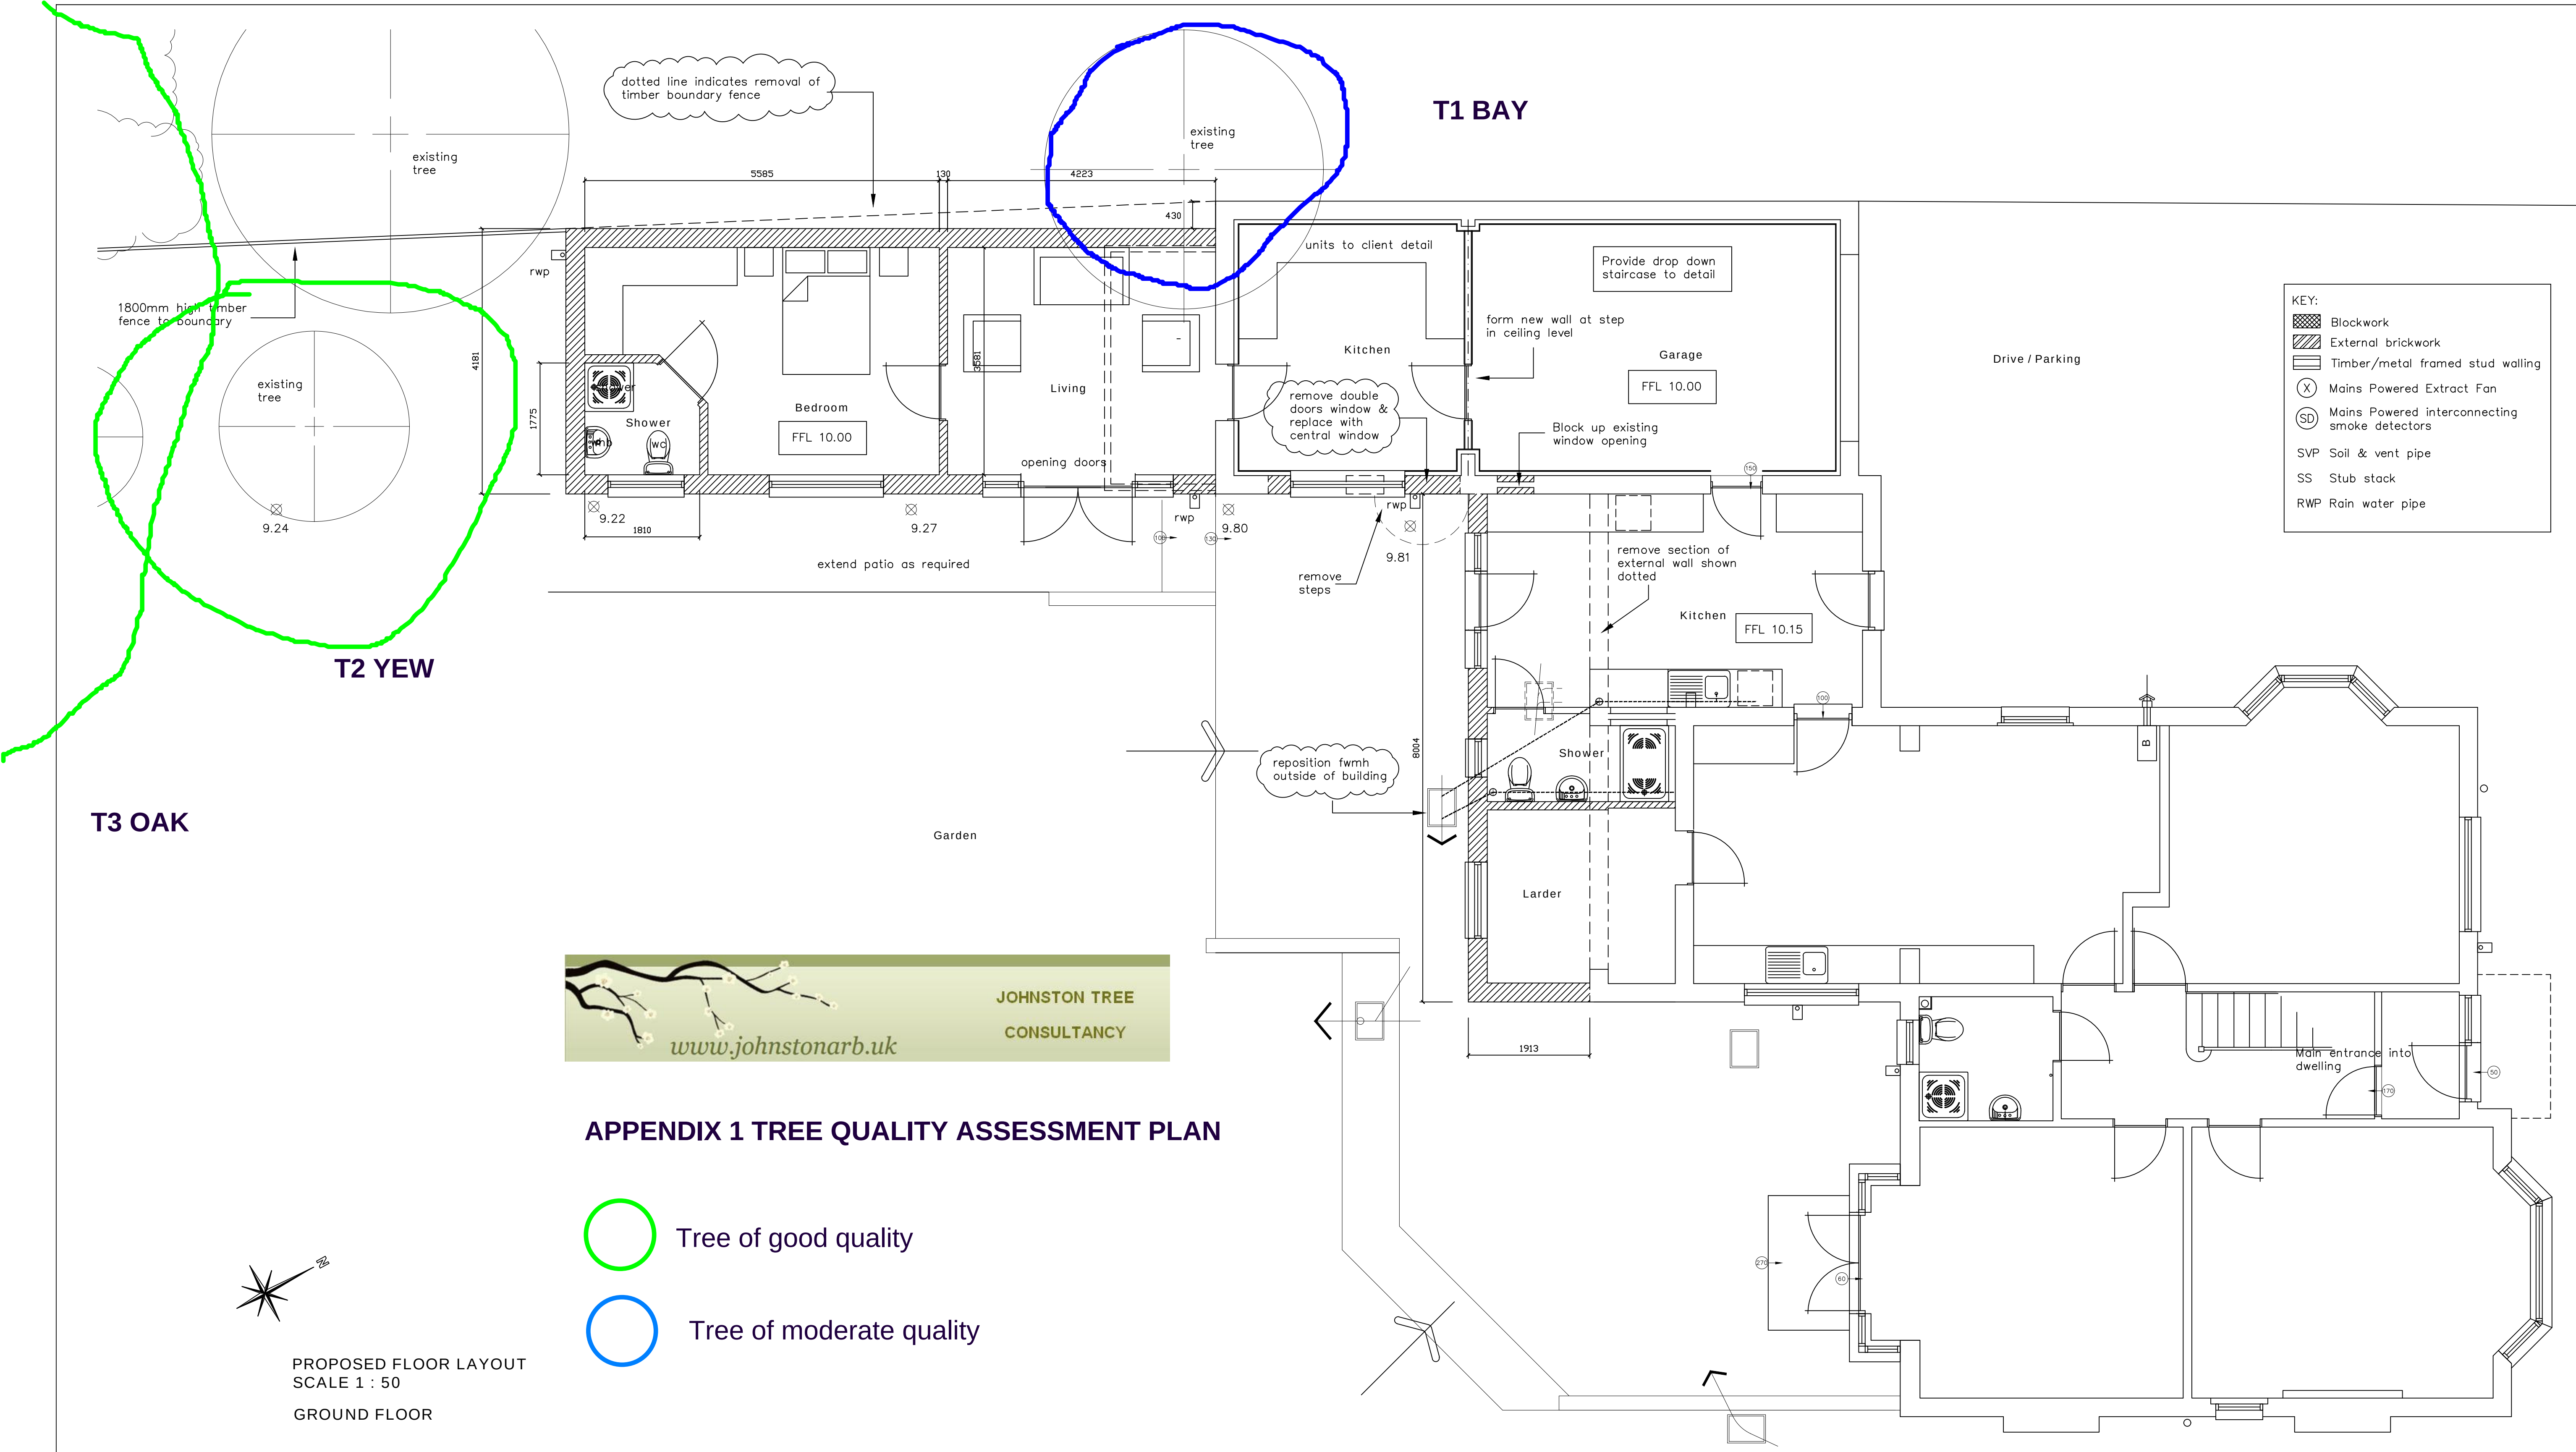

NOTES:
The design and construction of this project shall be in accordance with the current Building Regulations & NHBC Standards. These notes & drawings have been prepared solely for the purpose of Planning & Building Regulation approval.
Do not scale from this drawing unless for Planning purposes. All dimensions to be checked on-site and any alterations to be approved by the Architect and/or client prior to any work commencing.
Ordnance Survey Licence No: 100047591
This drawing to be copyright and to be read in conjunction with all other drawings


AMENDMENTS:
Rev A : Rear extension width increased, window adjusted to kitchen, manhole amendments, rainwater goods added – 12/03/21



CLIENT NAME & ADDRESS
Mr & Mrs S McGeechan
14 Billett Avenue
Waterlooville
PO7 7SZ

PROJECT ADDRESS
14 Billett Avenue
Waterlooville
Hants
PO7 7SZ

DRAWING DETAILS		
DRAFT DRAWING		
Proposed Ground Floor Layout		
PROJECT No 954	DWG No 3	REV No A
SCALE 1:50 @ A1	DRAWN BWH	DATE 22/01/21

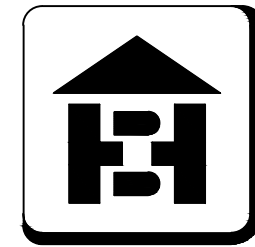

B. H. ARCHITECTURE Ltd
Heath Cottage
Newlands Lane
Purbrook
Waterlooville
Hants
PO7 5SQ
Tel: 023 9223 2322
Mob: 07747 771808
E-mail: bernard@bernardharding.com