



- A** Signage to be secured at the entrance in to the play space
- B** Premium grade turf under grass matting and over mounding
- C** Grass matting 'ecosmart' safer surfacing to areas where CFH is greater than 0.6m or required to reduce wear
- D** Mounding works to various heights created using spoil generated on site. Additional suitable fill and topsoil by others if required
- E** Bespoke Strawberry sculptures, various sizes from 400mm dia. - 600mm dia.
- F** Site levels by others
- G** Unmarked softworks by others
- H** Proposed pathway by others
- I** Pathways by others
- J** Grading of embankment by others

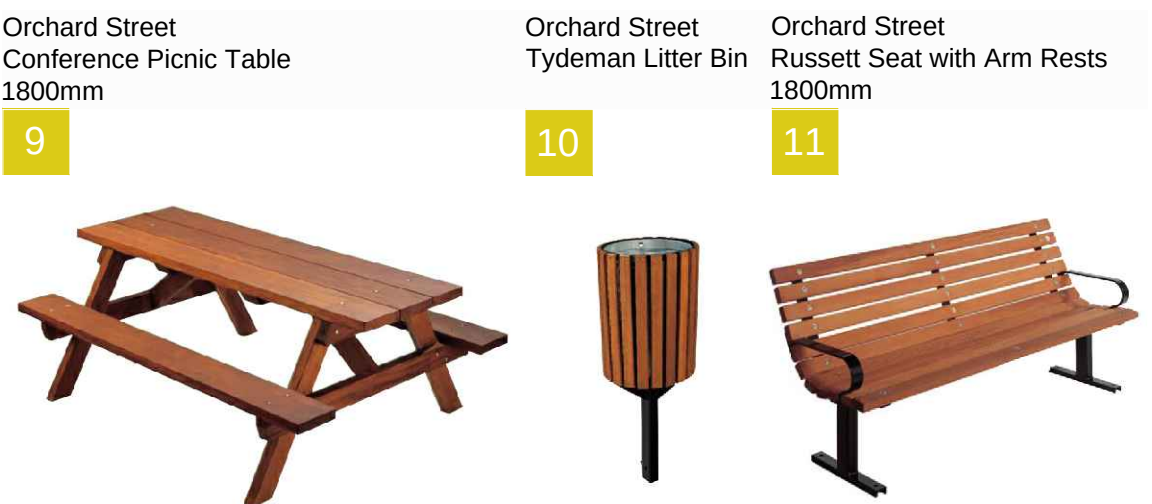

Revision			
A	Design amendments for levelling	LB	04.11.20

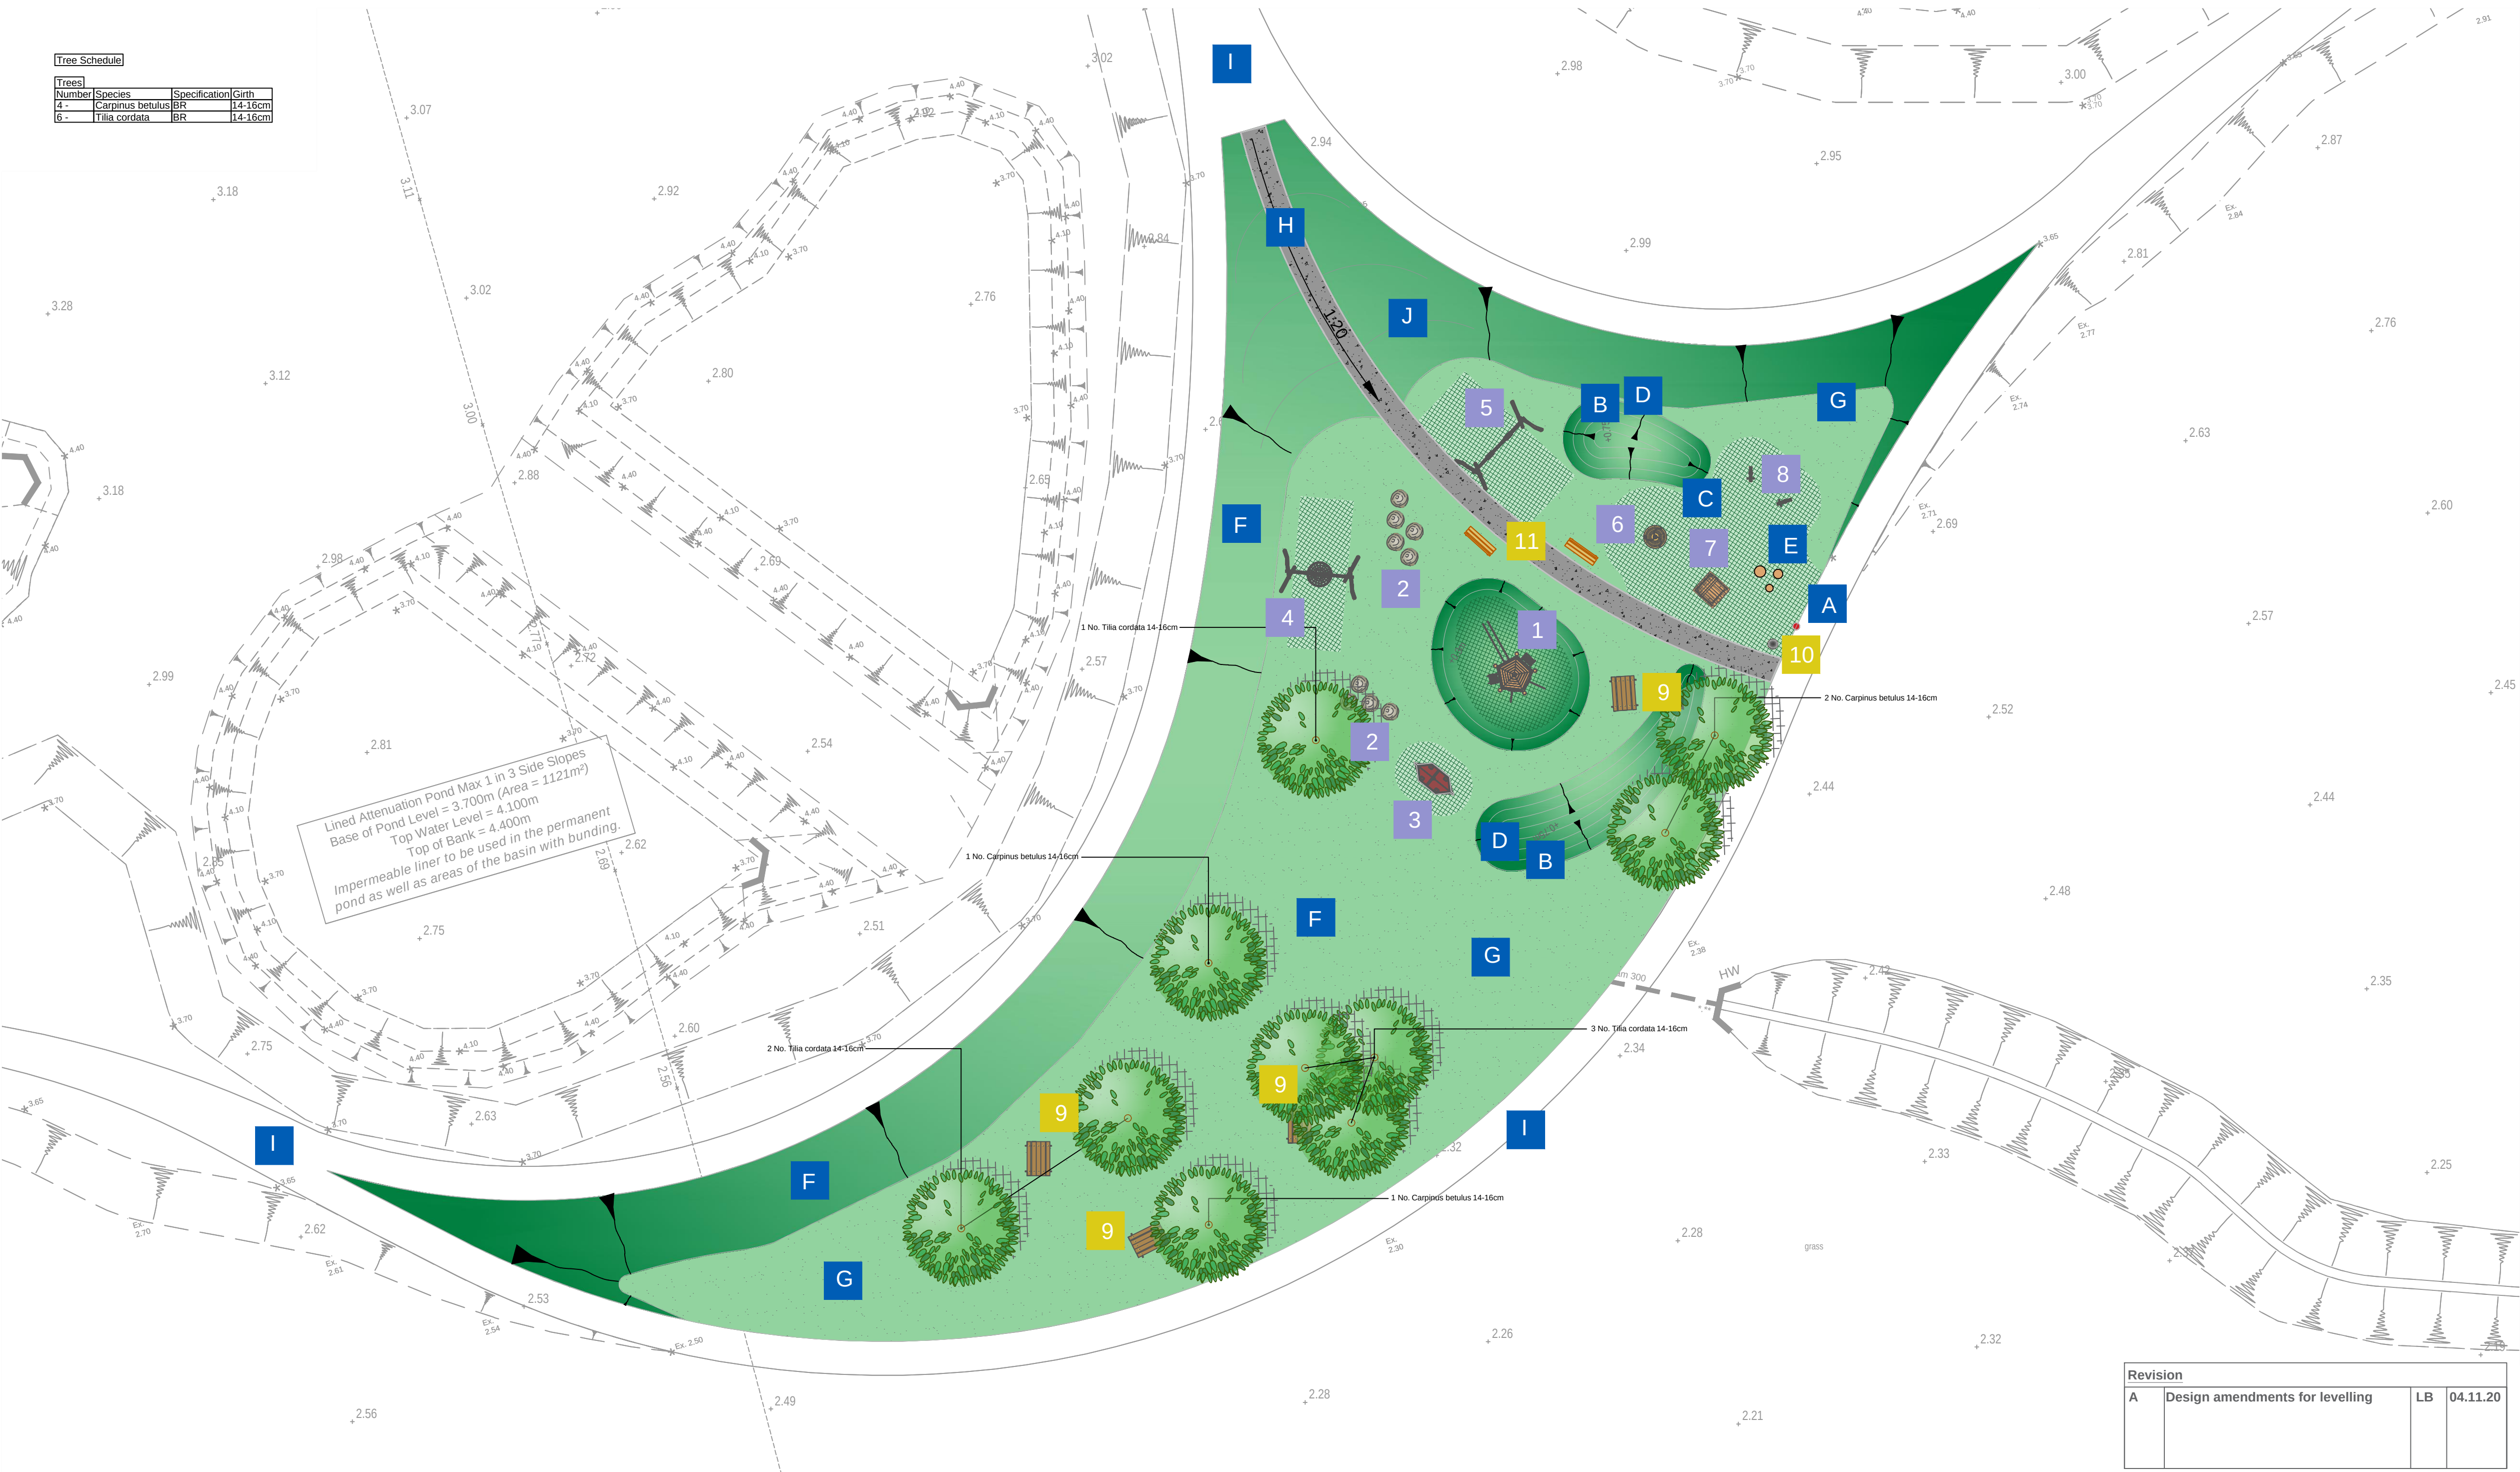

Norna
Robinia Climbing System 5 with Platform
LE20414U
Agility, Balancing, Climbing, Coordination, Sliding, Strength



Natural Feature
Rounded Glacial Boulder
Approx. 600mm-900mm dia.
Balancing, Climbing, Coordination



Norna
Robinia Wave Rider
LE20942U
Balancing, Coordination, Imagination, Rocking



Norna
Birds Nest Swing
LE20236U
Balancing, Coordination, Inclusive, Swinging



Norna
Robinia Swing, 1 x Flat and 1 x Cradle Seat
LE20222U / LE20152
Balancing, Coordination, Swinging



Vinci Play
Whirl Roundabout
PVL6002-B-PT
Socialisation, Coordination, Spinning



Norna
Robinia Idefix House
LE20098U
Imagination, Inclusive, Interaction, Socialisation



Norna
Single Springer
LE20433U
Balancing, Coordination, Rocking



Images are an indicative representation, colours and specification subject to change



www.tclgrp.co.uk

25m 20m 15m 10m 5m 0m

Quote Ref. : 17776

Revision : A

Scale : 1:200 @ A1

Drawn By : A.Wisker

Date Drawn : 06.02.20

Playspace Layout
Barratt Homes Southampton
Forty Acres Play Area