



1900E






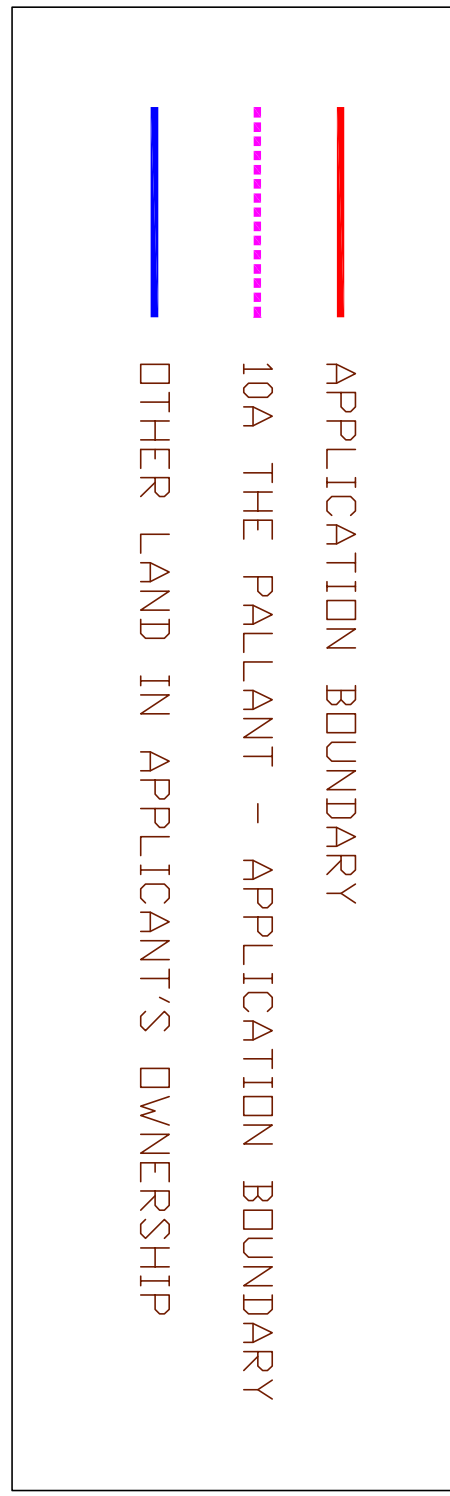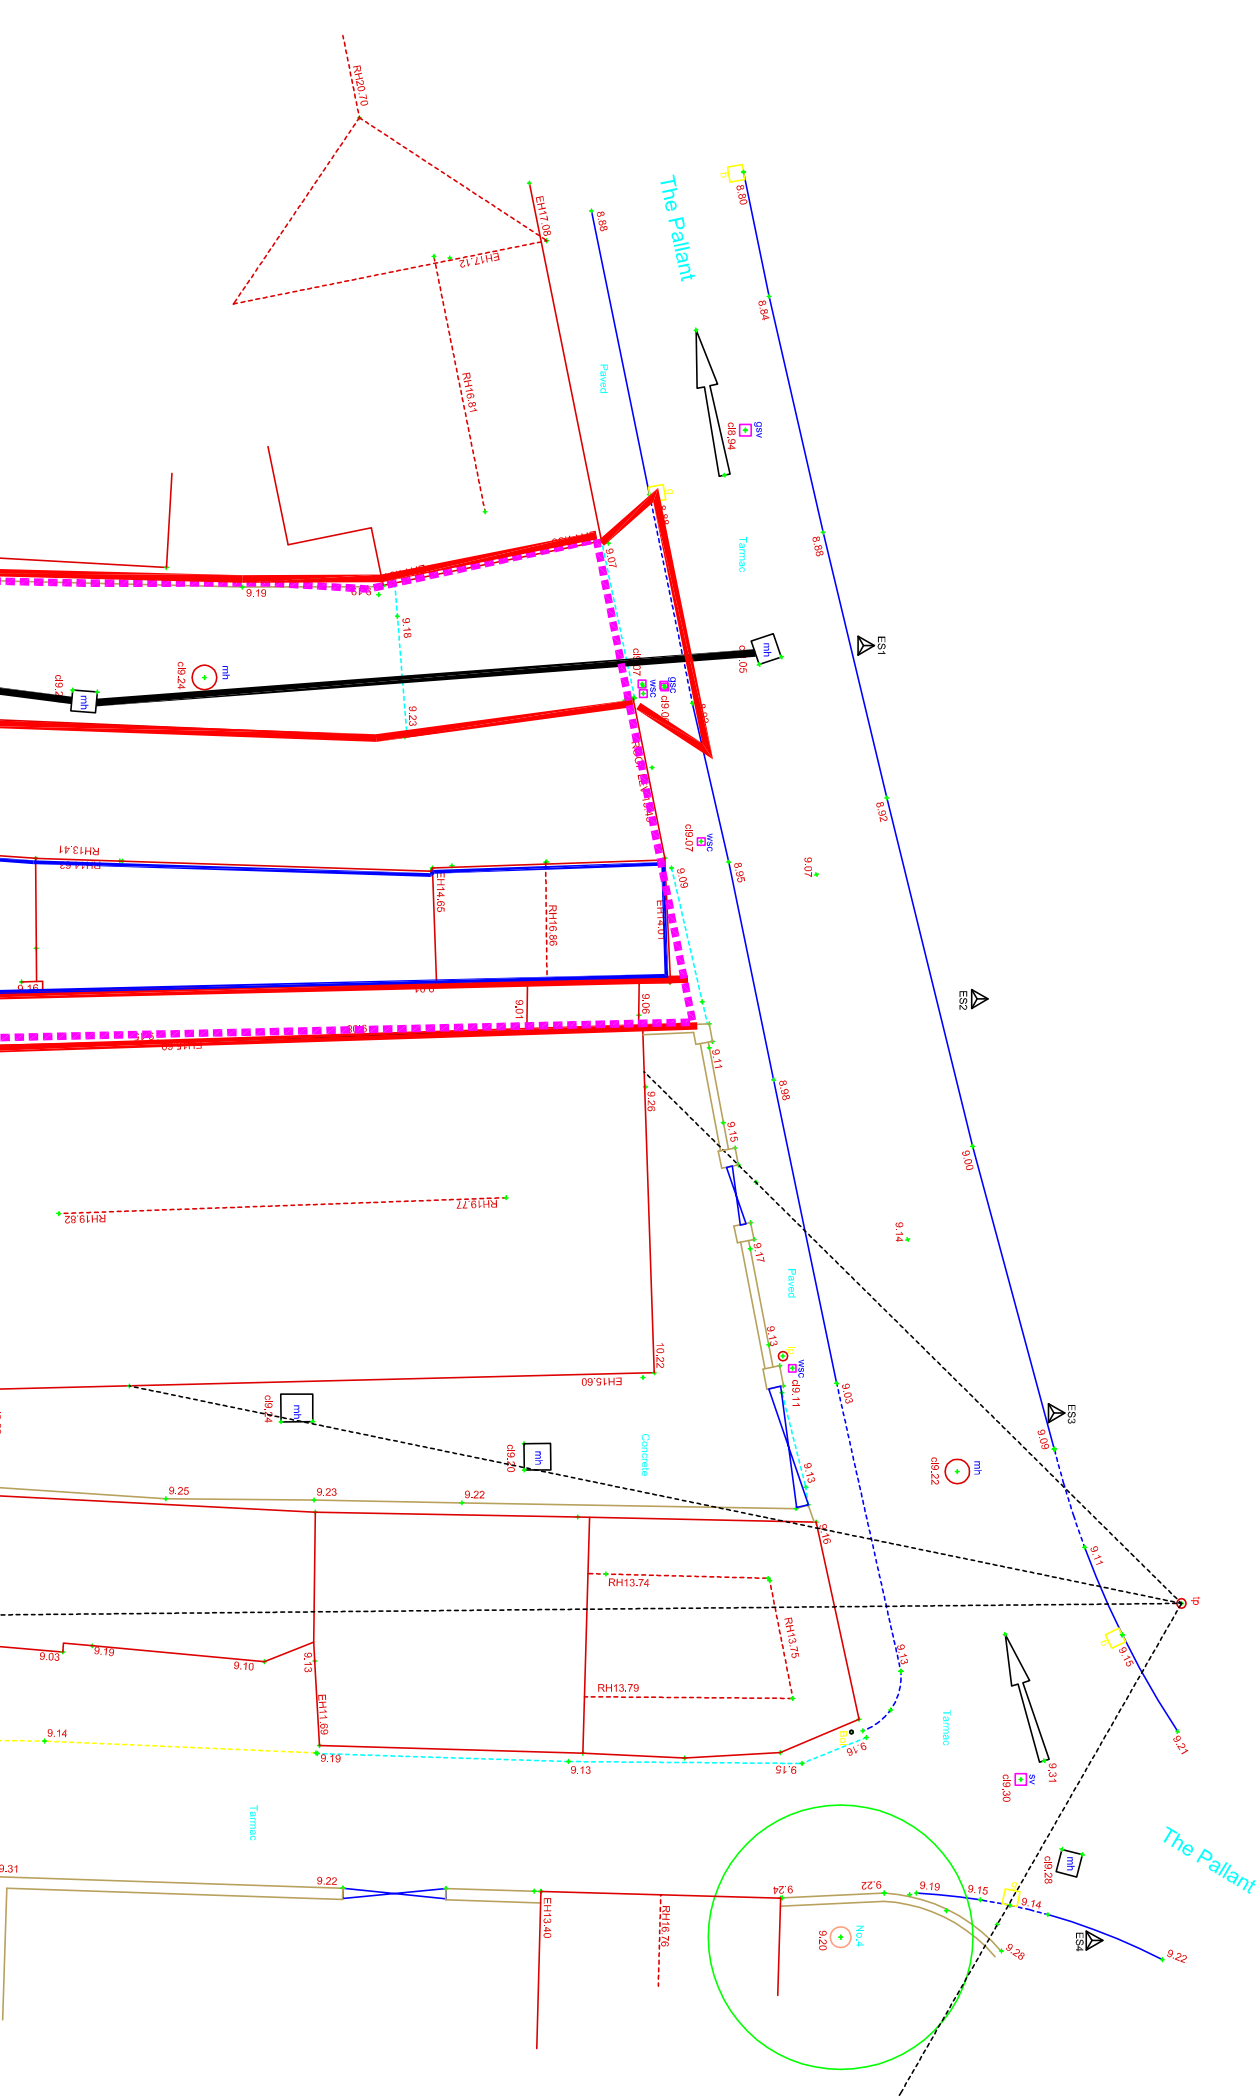



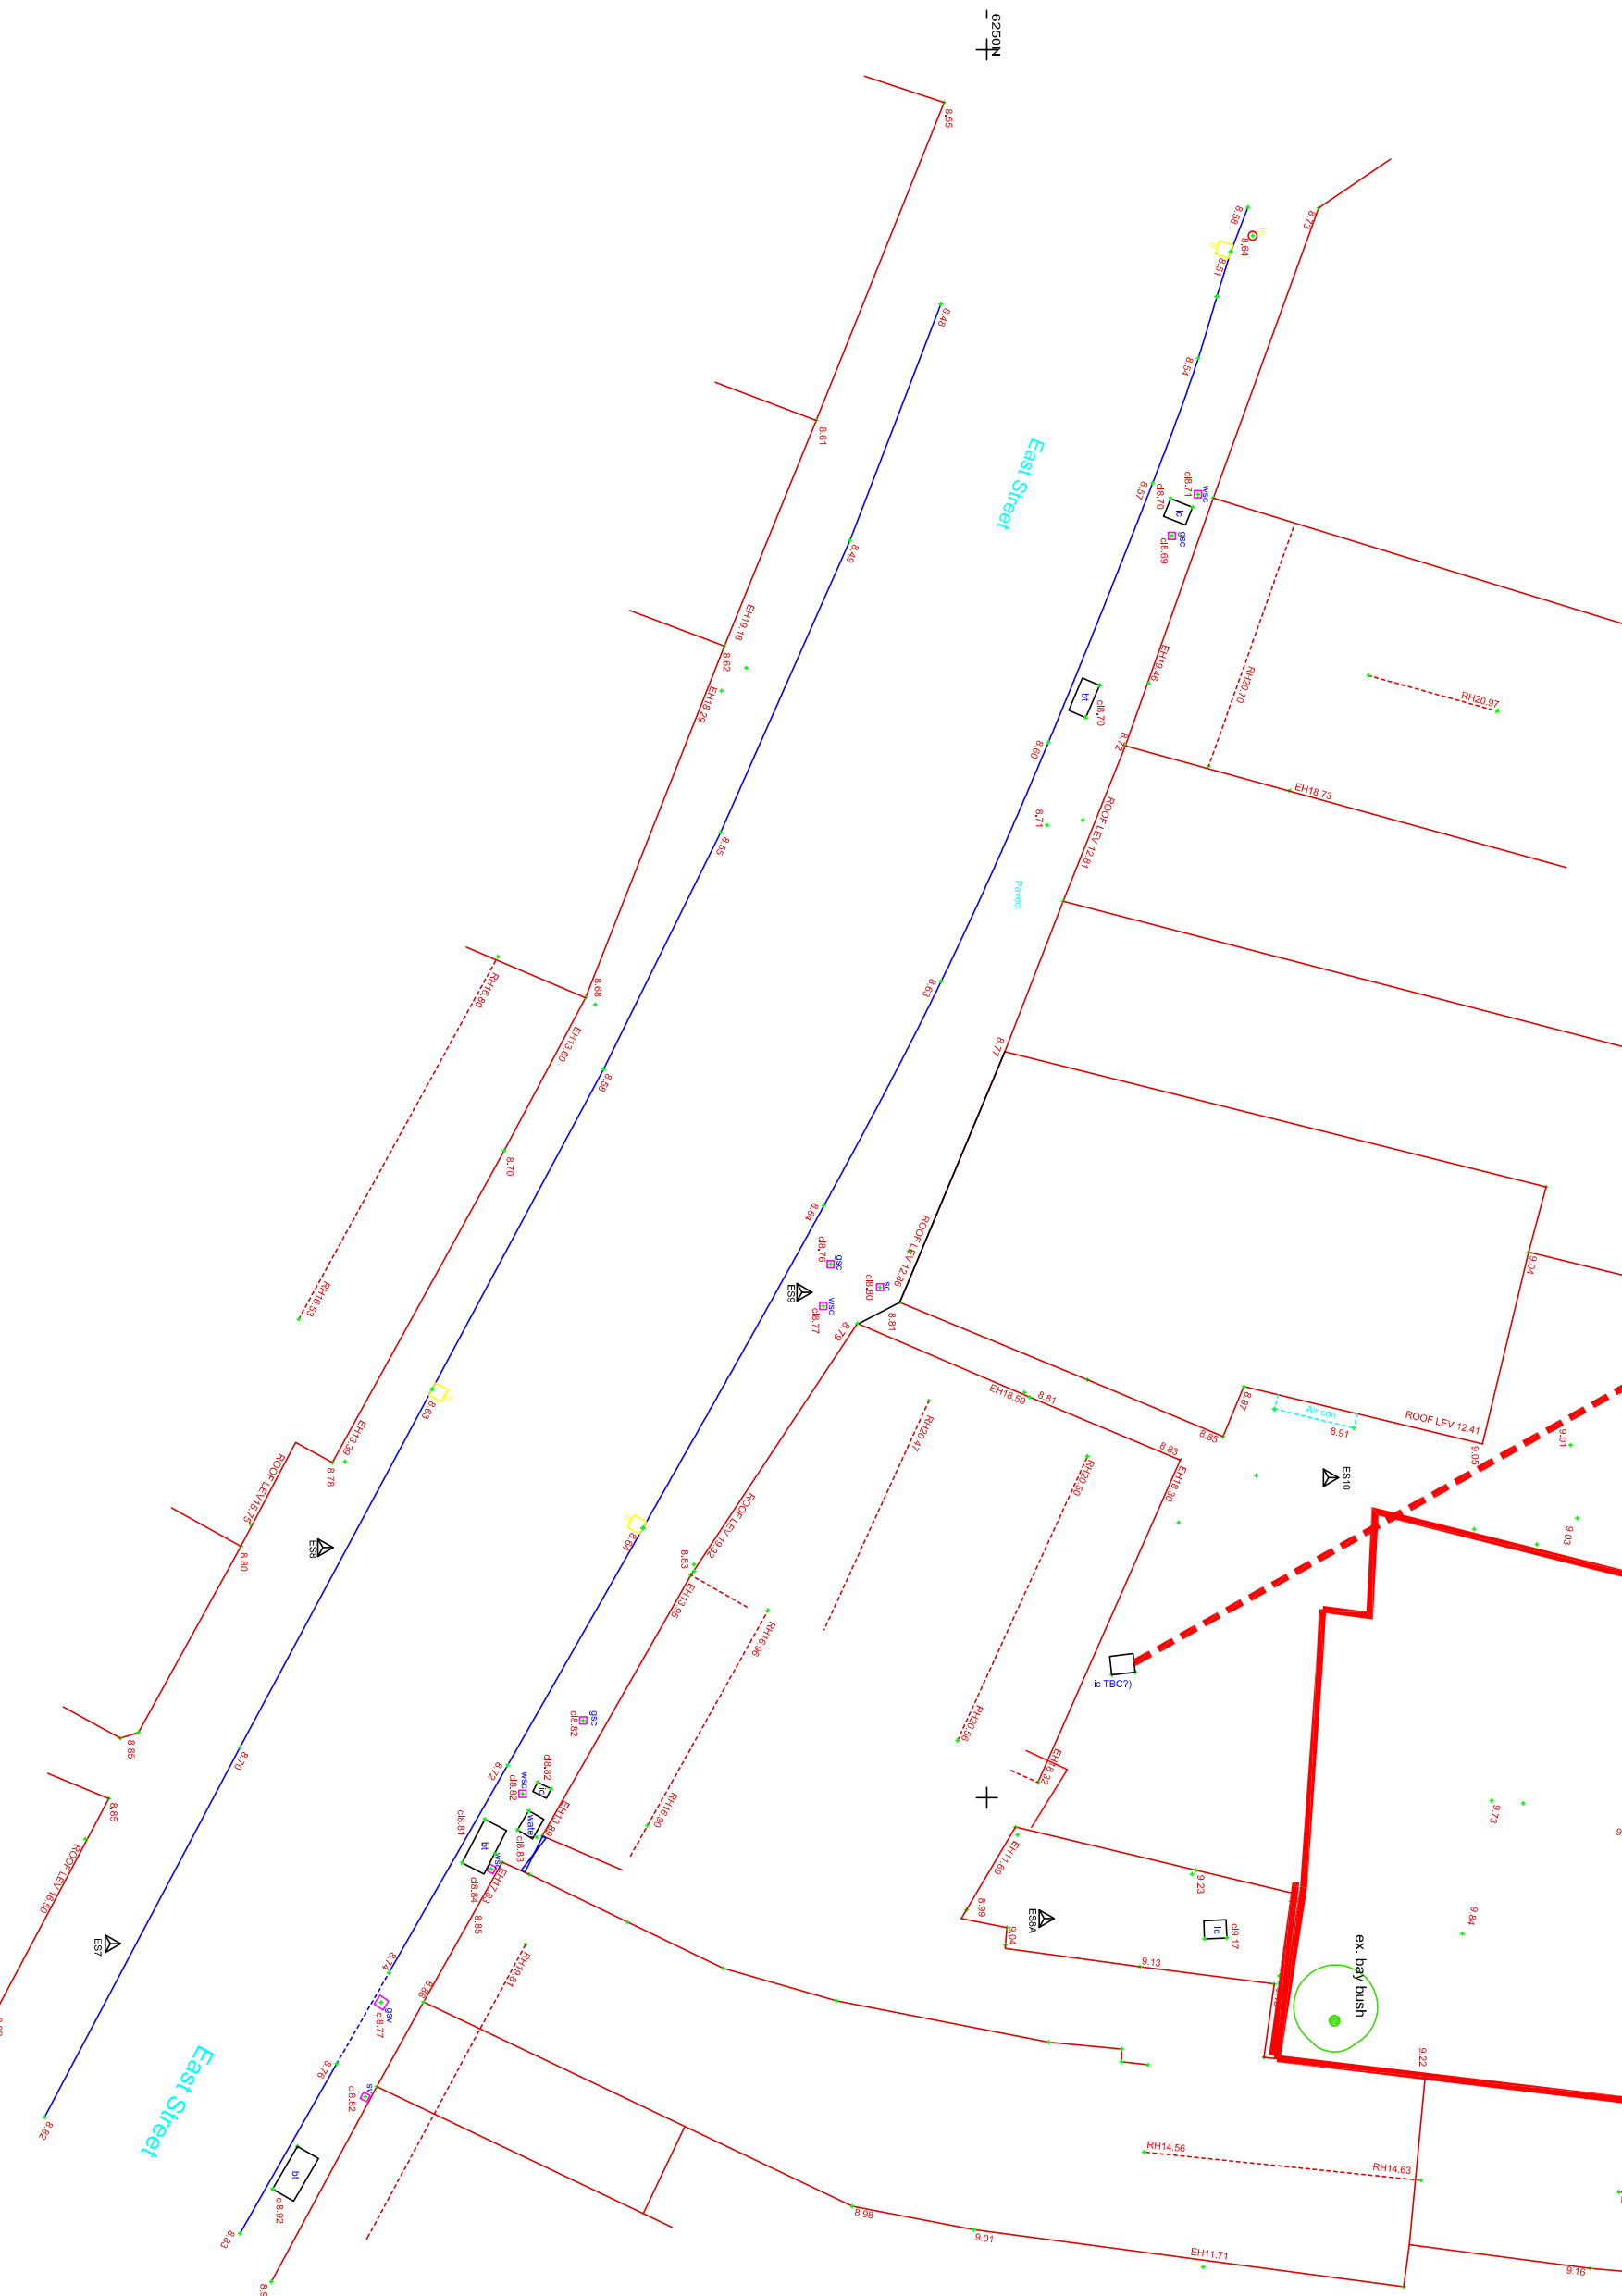

SURVEY DATA PREPARED BY

BROTHERTONS

SCALE

1/200

TITLE

SITE SURVEY

DATE

Aug. 2020

DETAIL

East Street - Havant

AUTHOR

PG

BRWING NO

20/04/S01 -

PETER GALLUPWAY PARTNERSHIP

ARCHITECTS

HAVANT, HAMPSHIRE PO9 1AO

TEL 02392 483153

EMAIL peter@gwparchitects.co.uk


