


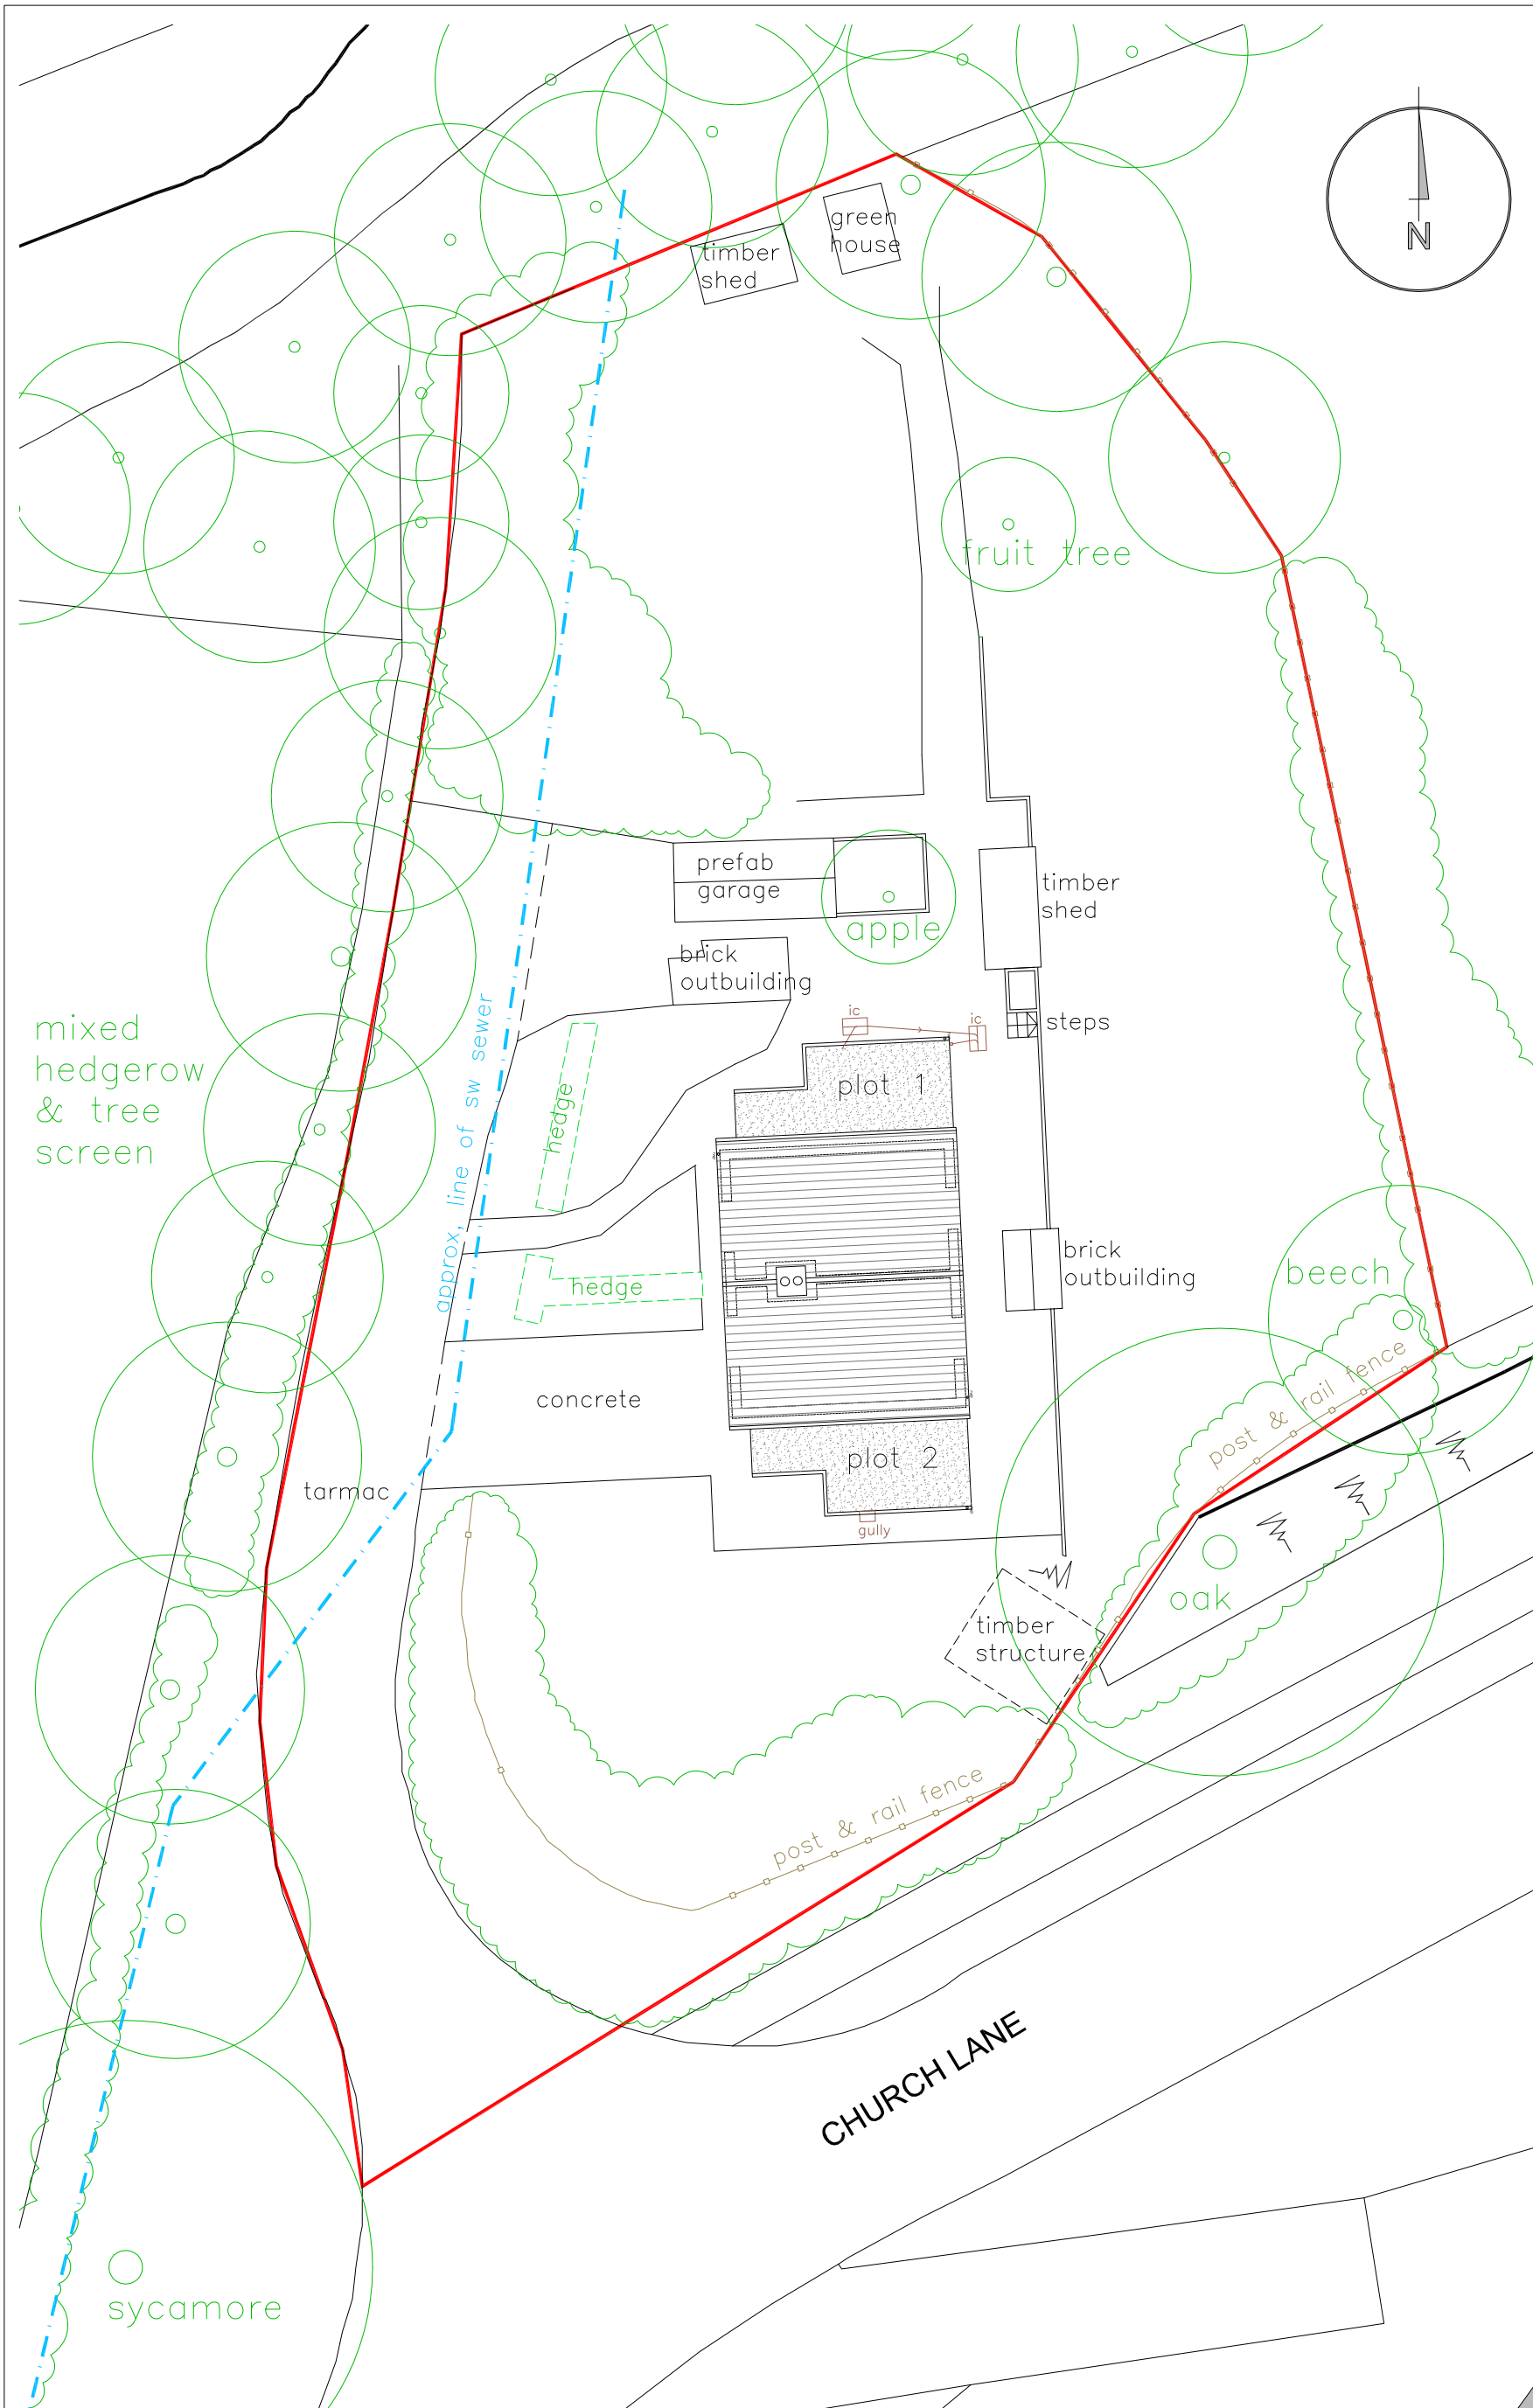

existing site plan