

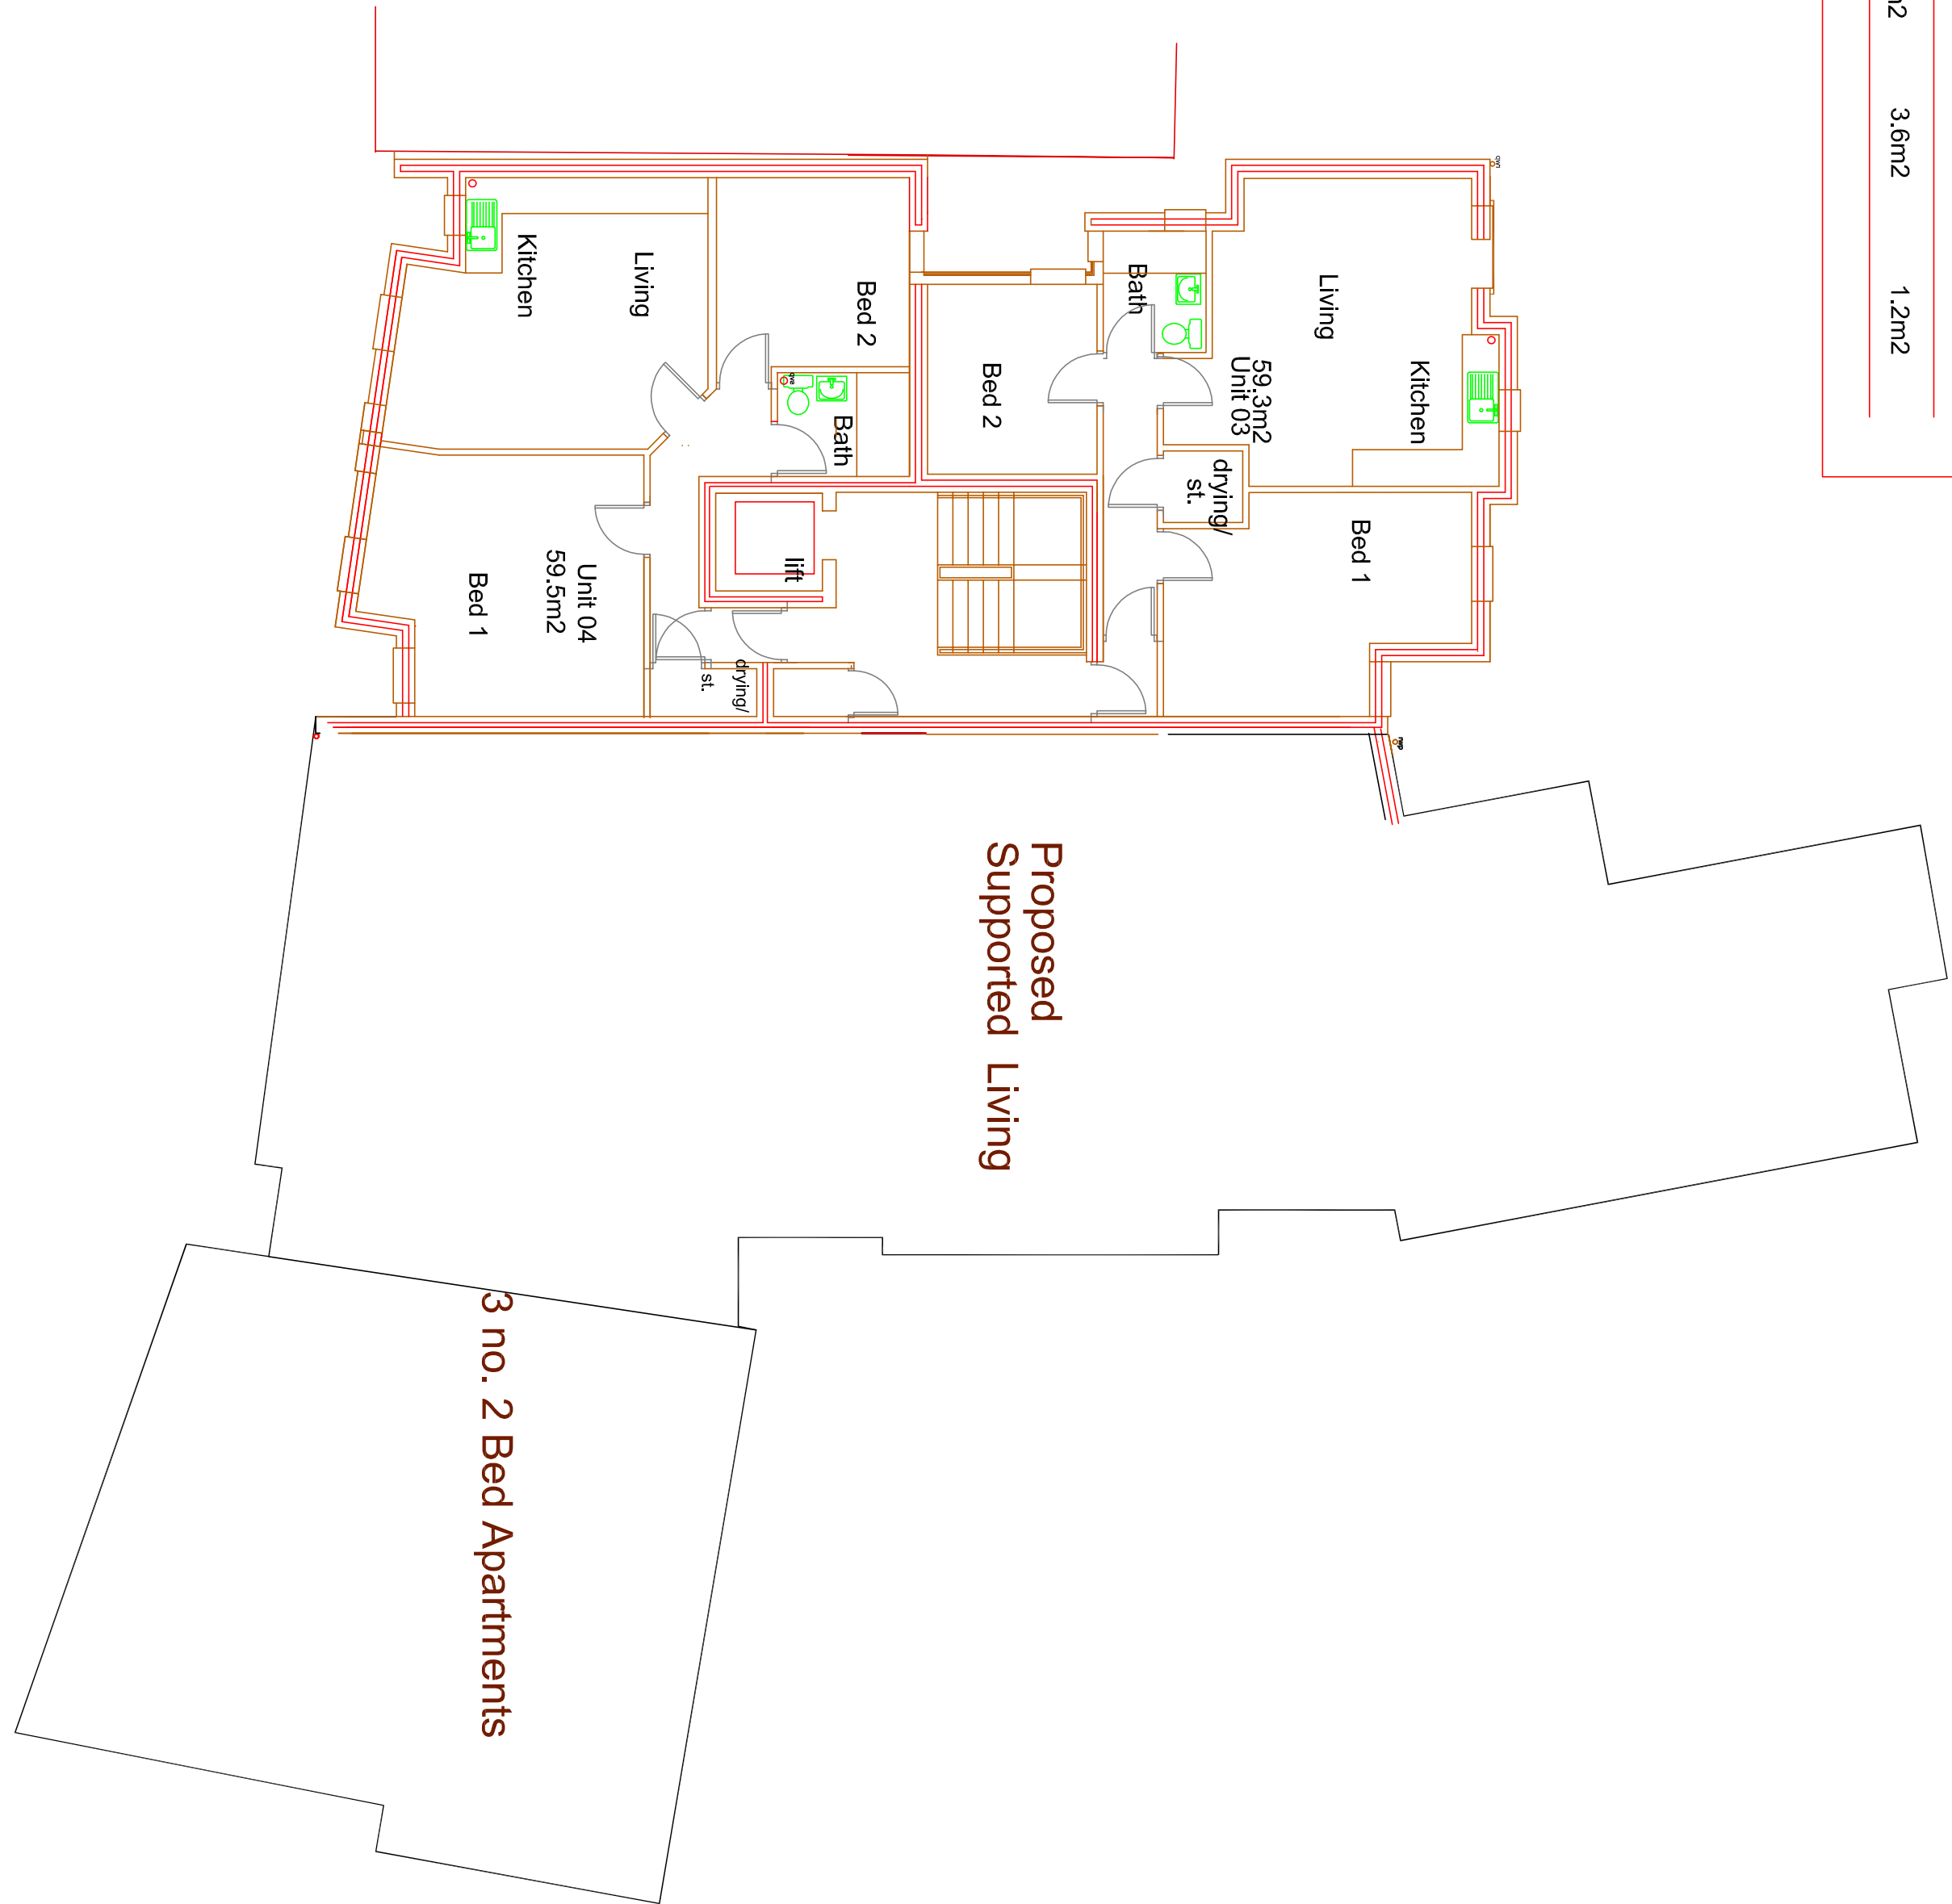



Schedule of Accommodation					
UNIT	Area	Living (incl. Kit.)	Bedroom 1	Bedroom 2	Bath/Shower Storage
01	44.5m2	19.50m2	12.0m2		3.4m2 1.3m2
02	60.0m2	24.3m2	13.5m2	8.1m2	3.6m2 1.6m2
03	59.3m2	22.8m2	15.6m2	8.6m2	3.4m2 1.5m2
04	59.5m2	20.6m2	18.2m2	10.0m2	3.5m2 1.2m2
05	59.3m2	22.8m2	15.6m2	8.6m2	3.4m2 1.5m2
06	59.5m2	20.6m2	18.2m2	10.0m2	4.4m2 1.2m2
07	59.3m2	22.8m2	15.6m2	8.6m2	3.4m2 1.5m2
08	59.5m2	20.6m2	18.2m2	10.0m2	3.6m2 1.2m2

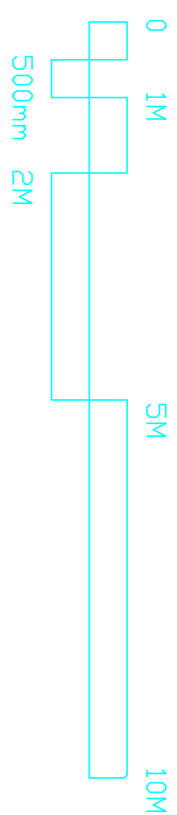

First Floor

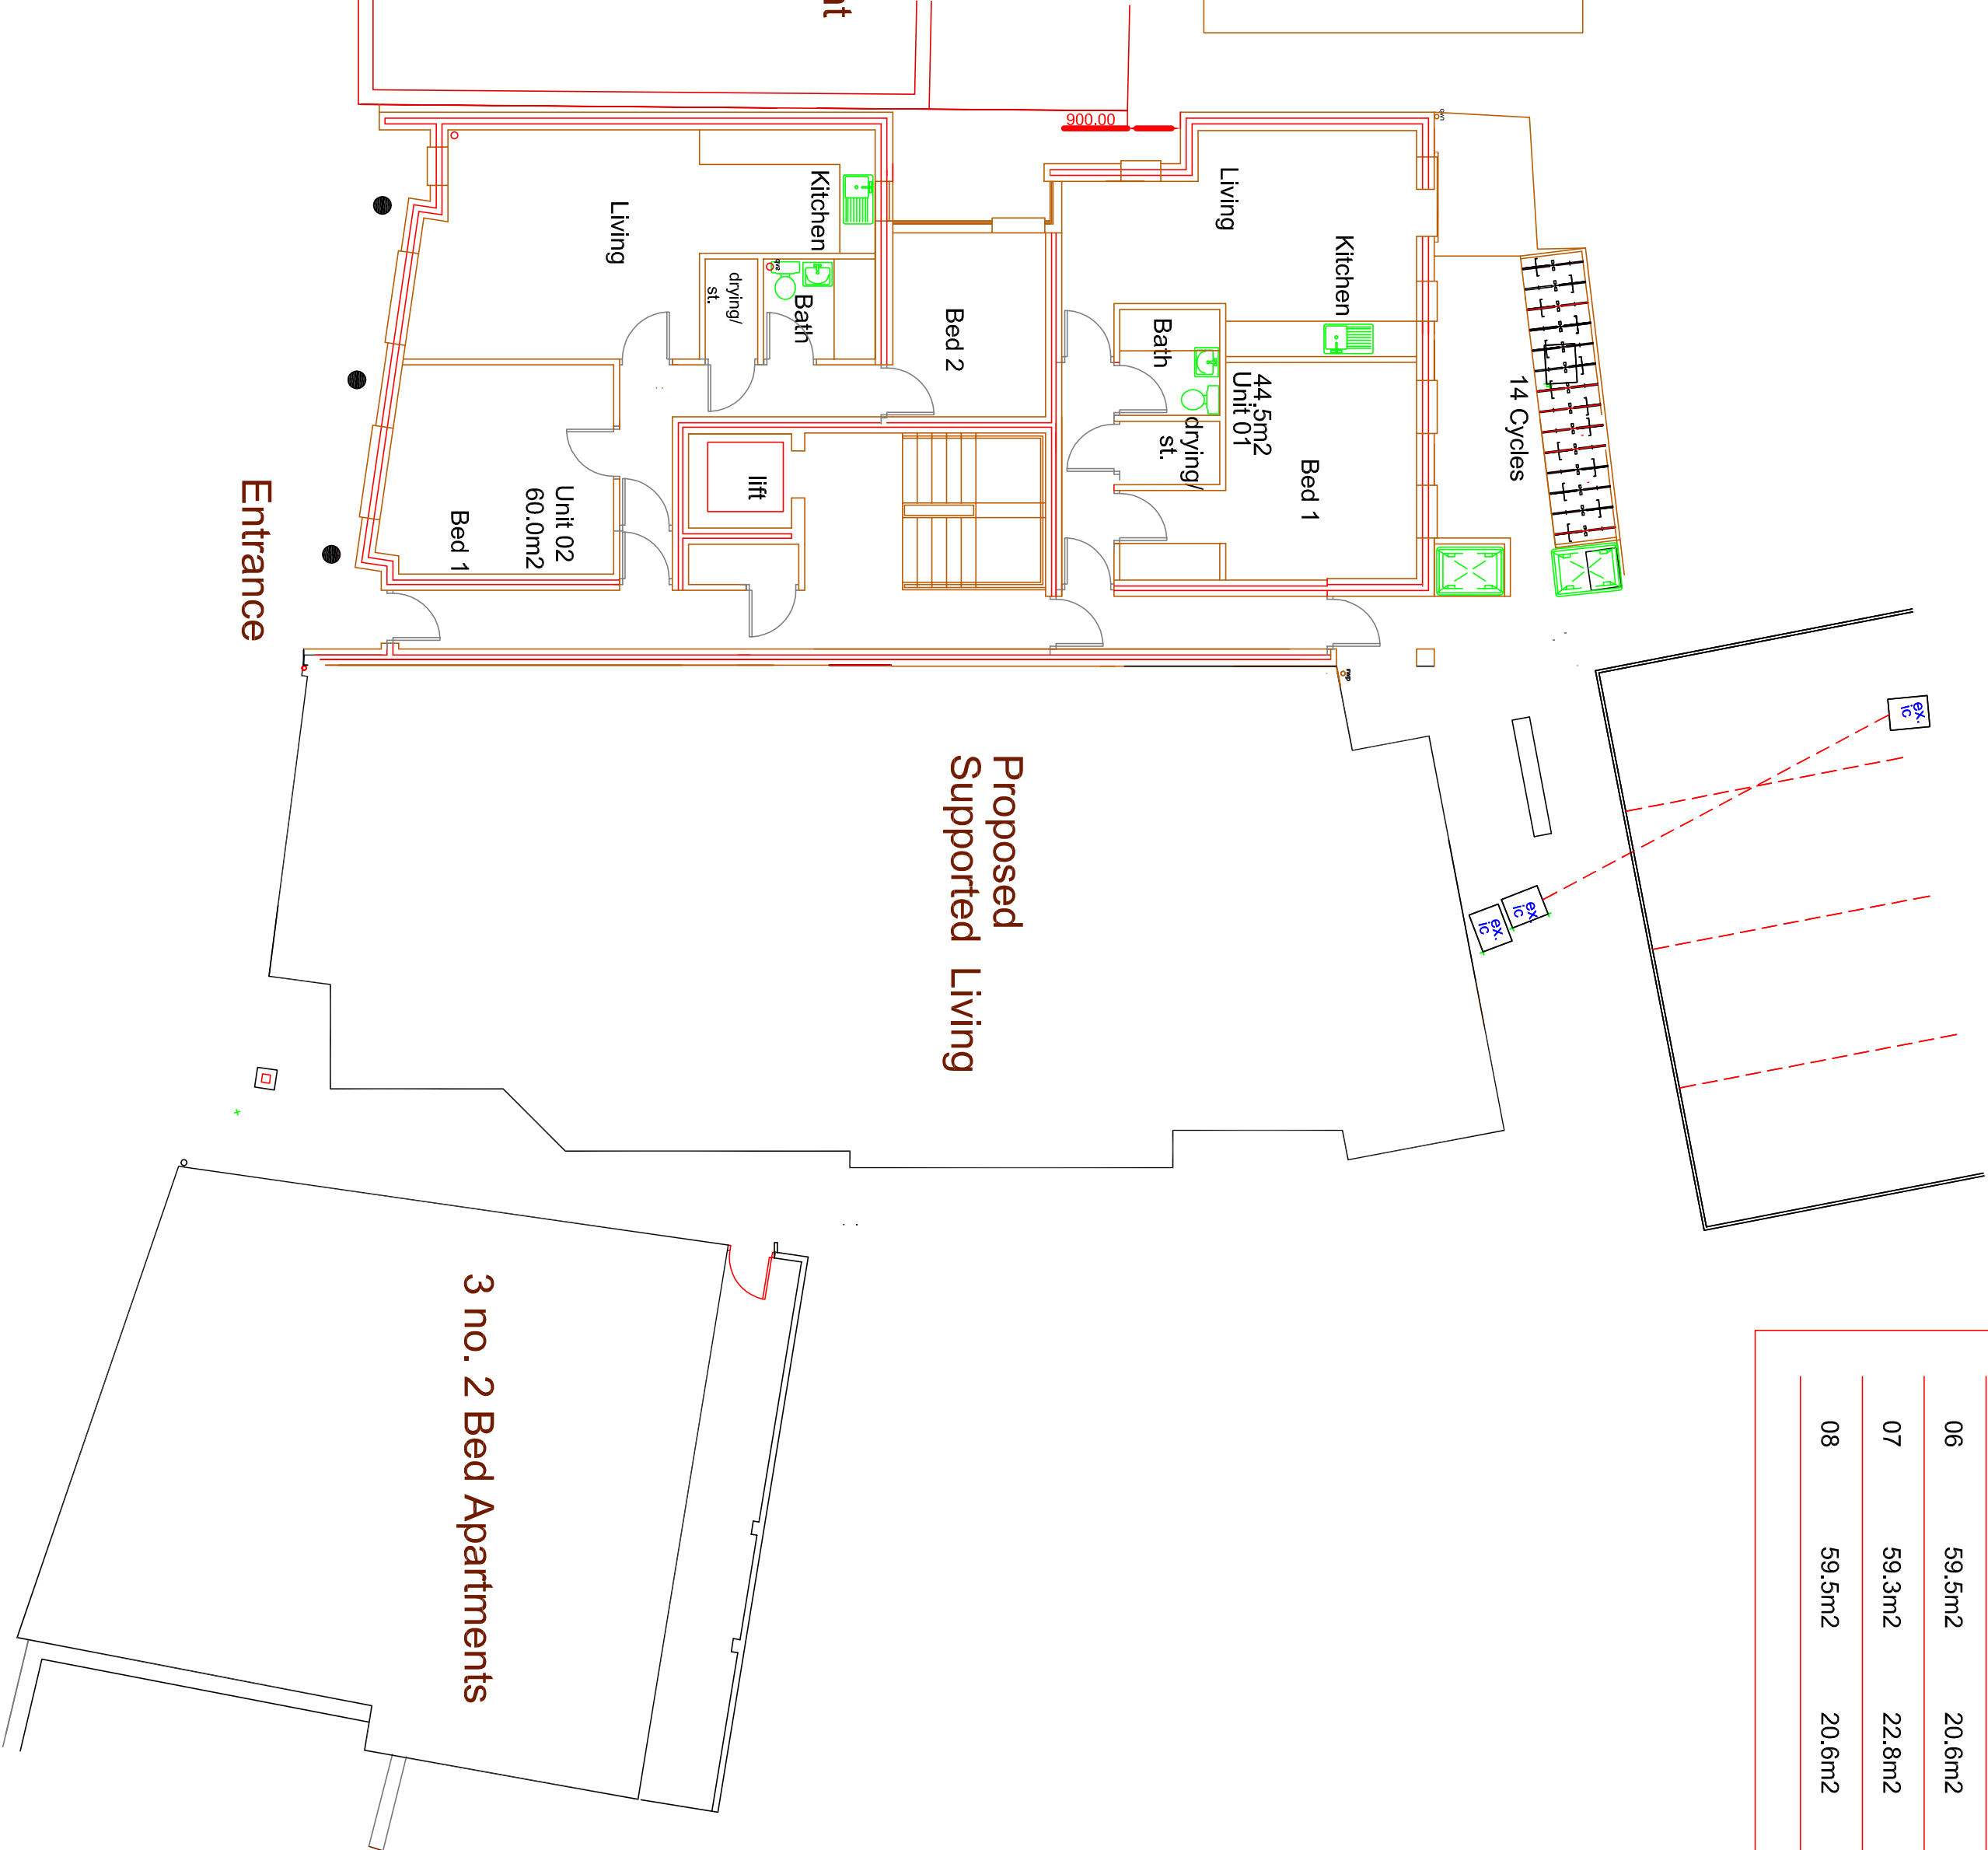

Ground Floor

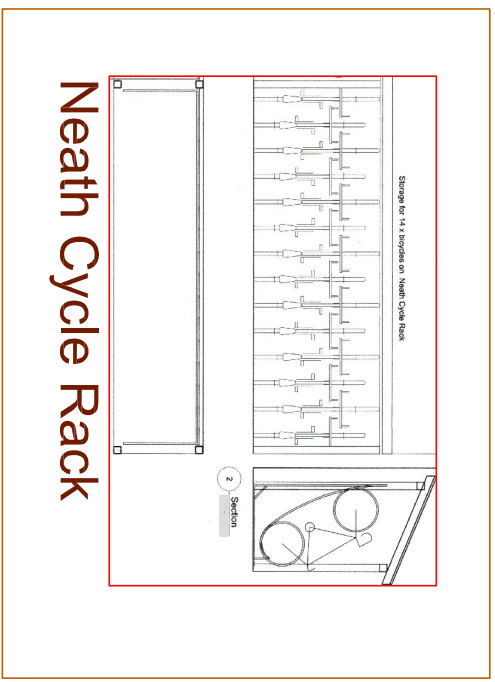

Current Planning Application
Existing Planning Approval ref.
17/00061

Current Planning Application
Existing Planning Approval ref.
17/00695

Existing Planning Approval ref.
1501227

REVISION D. REVISED TO ACCOMMODATE HAVANT CLUB REQUIREMENTS - 19/11/2020 - PG

REVISION C. BINS RELOCATED - 16/11/2020 - PG

REVISION B. LIFT SWIFT SIZE OPENED - 07/10/2020 - PG

REVISION A. LIFT SWIFT SIZE OPENED - 07/10/2020 - PG

SCALE 1/100

DATE Sept 20

AUTHOR PG

PG

PETER GALLUPWAY PARTNERSHIP



HAVANT

TEL 02392 483153

E-MAIL peter@pga-architects.co.uk

MDR 07808 483362