

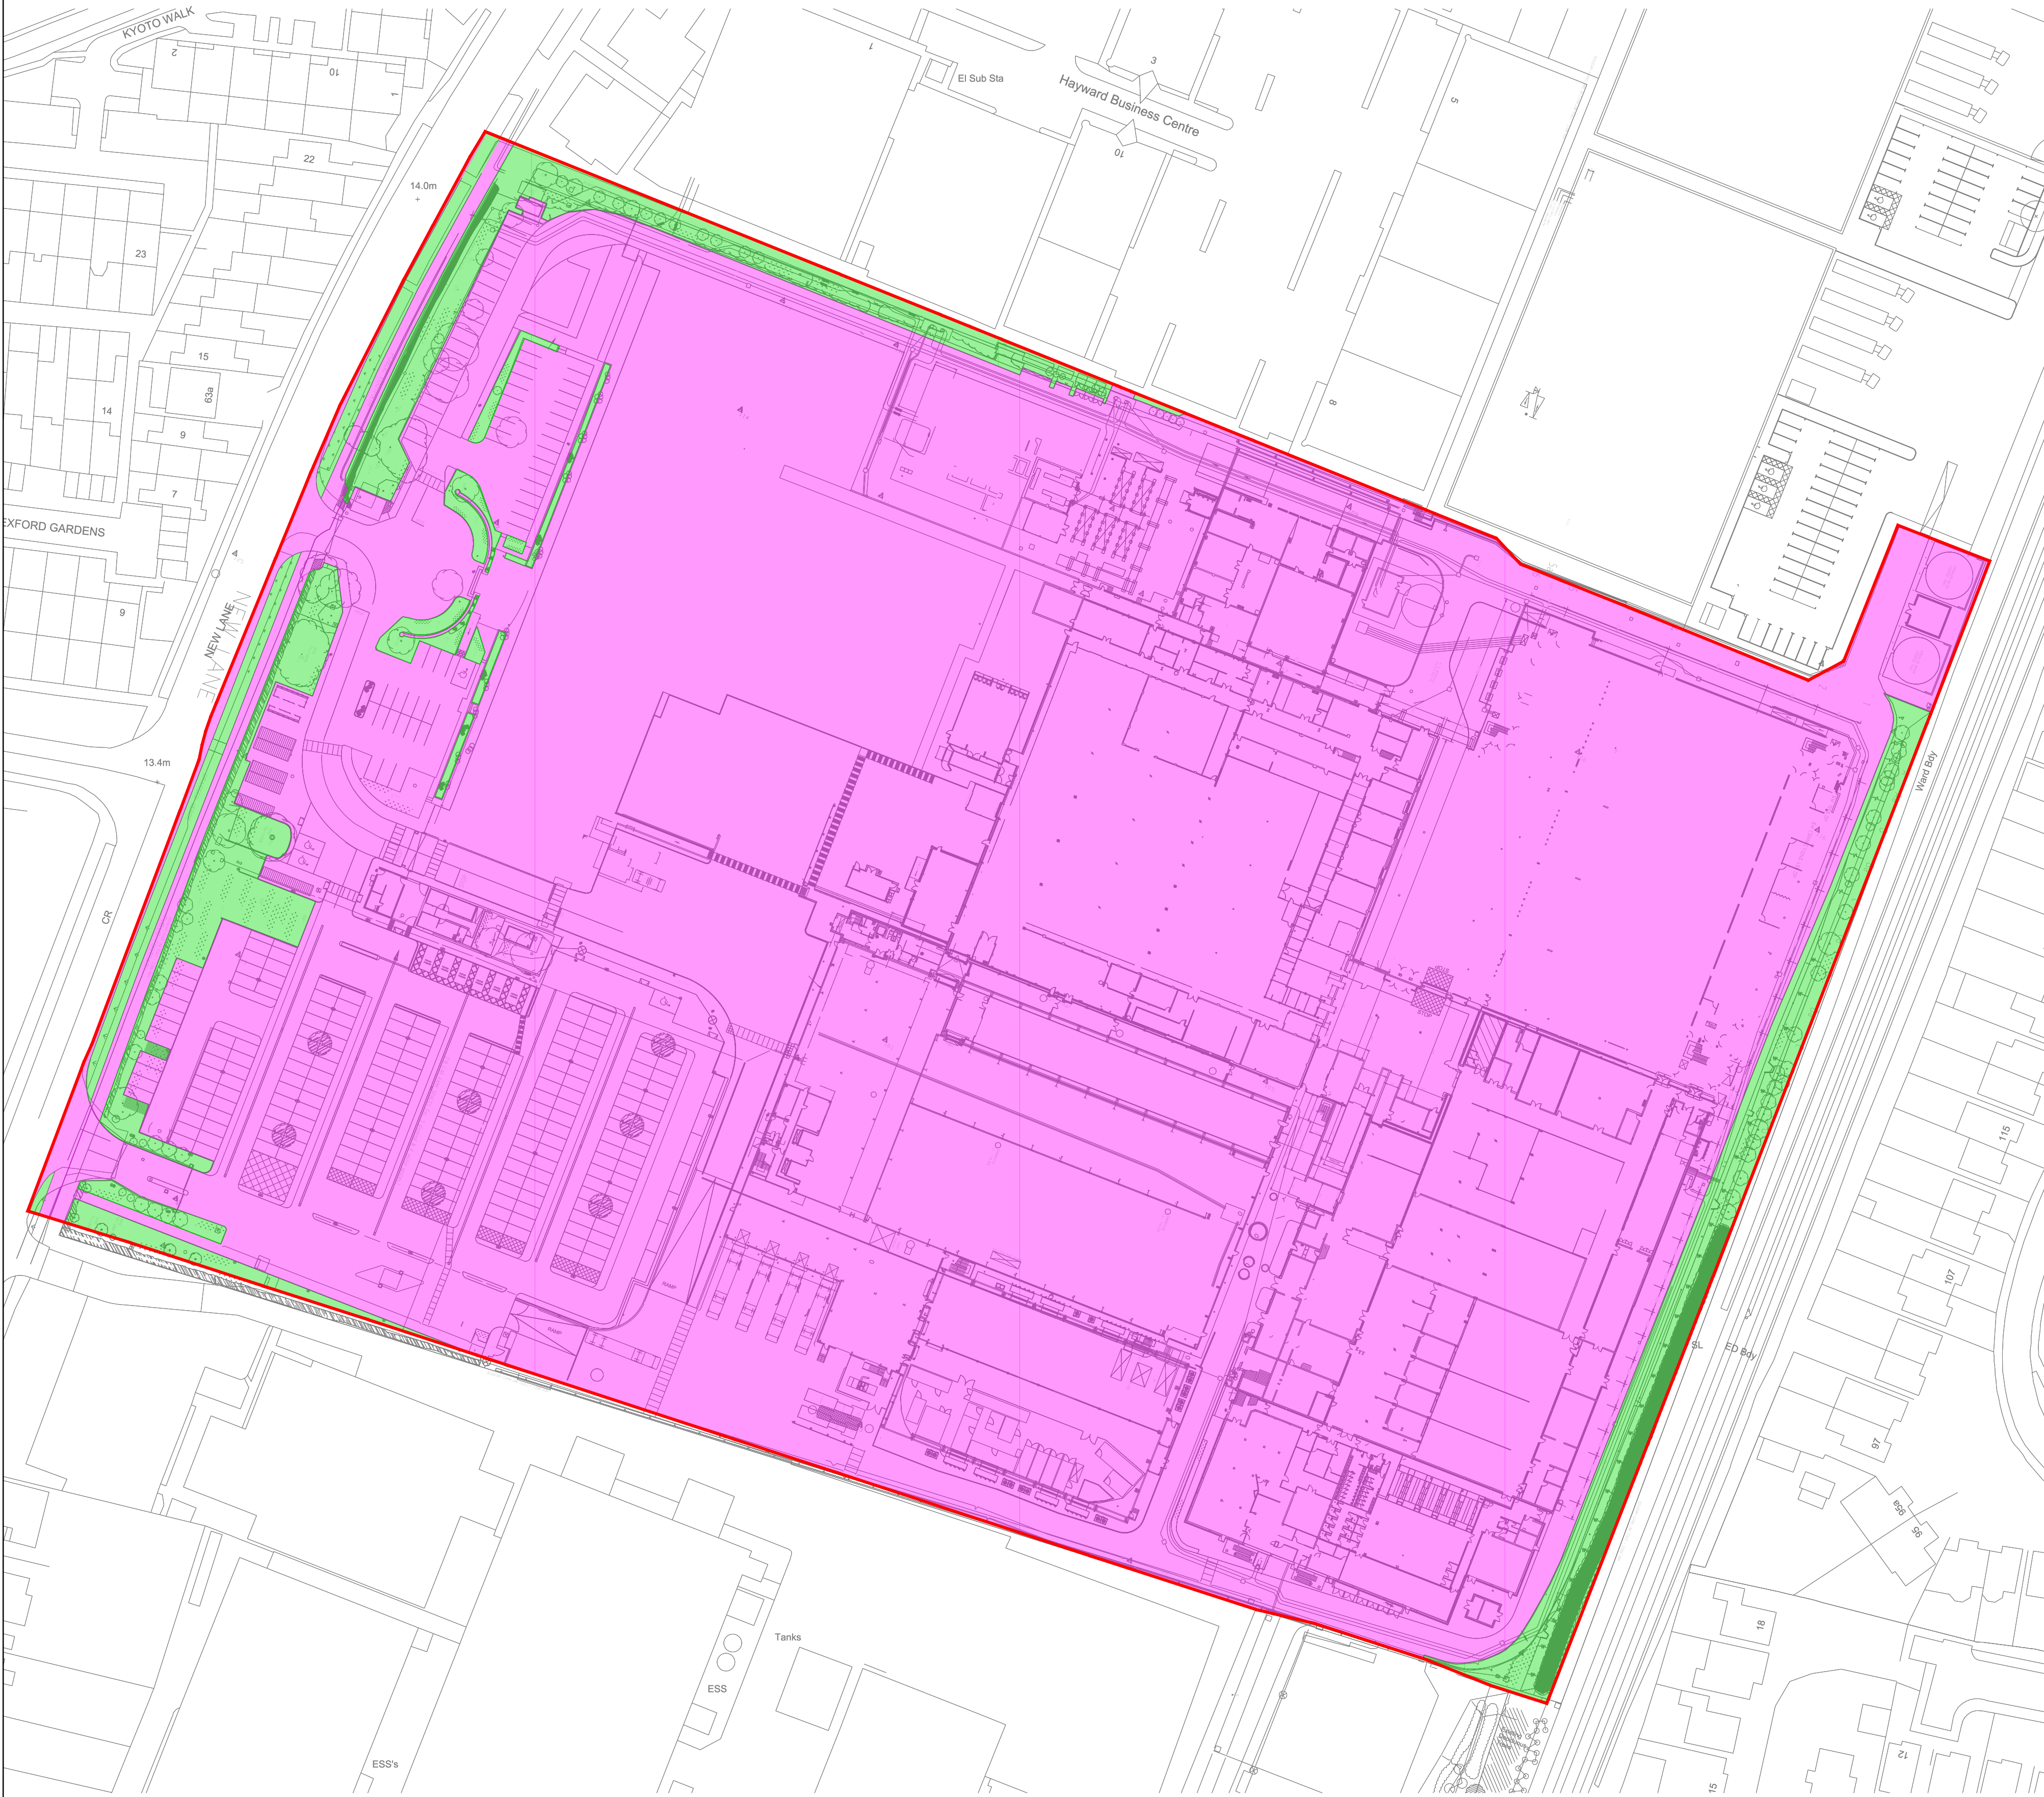
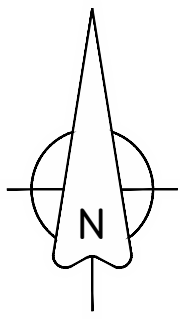


Appendix F – Existing and Proposed Impermeable Areas

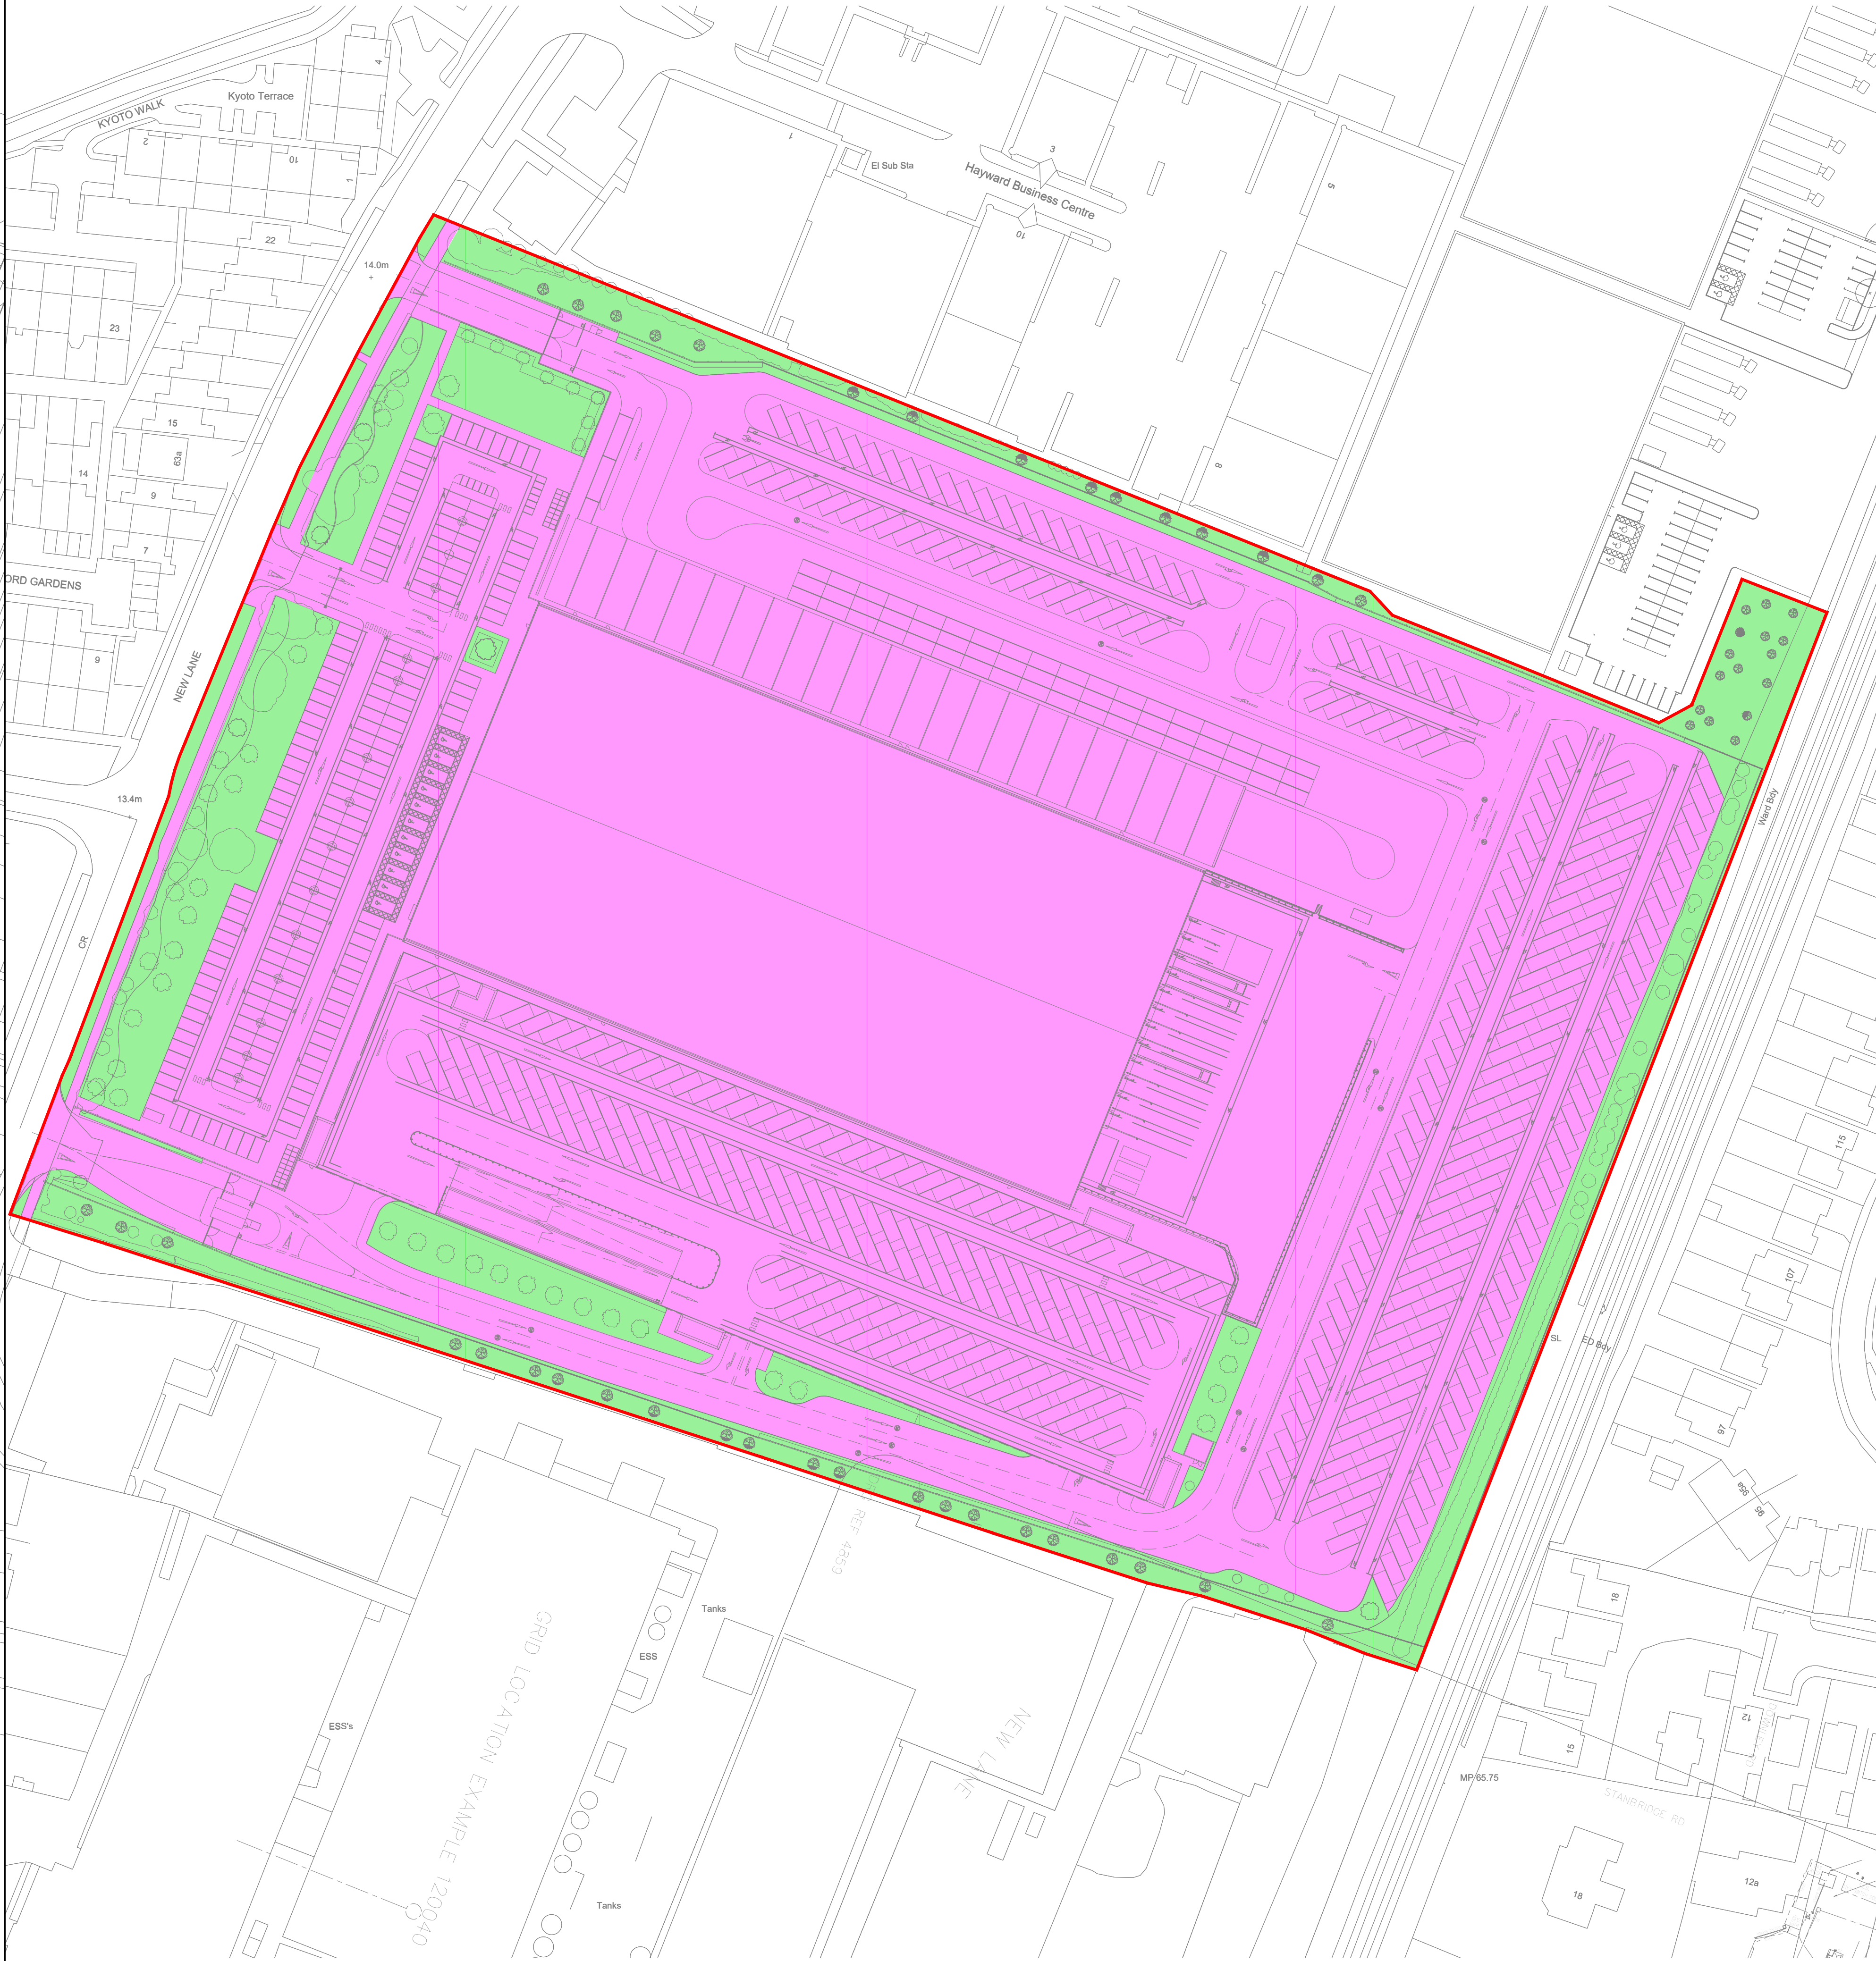

EXISTING SITE

TOTAL IMPERMEABLE AREA = 62,858M²
TOTAL PERMEABLE AREA = 4,897M²
TOTAL AREA = 67,755M²

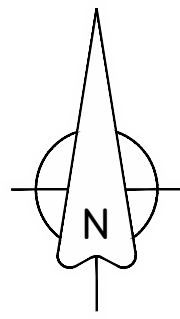

PROPOSED SITE

TOTAL IMPERMEABLE AREA = 57,650M²
TOTAL PERMEABLE AREA = 10,105M²
TOTAL AREA = 67,755M²

GENERAL NOTES

- DO NOT SCALE THIS DRAWING. WORK ONLY TO FIGURED DIMENSIONS.
- FOR ALL RELEVANT NOTES, REFER TO STRUCTURAL AND CIVIL ENGINEERING PERFORMANCE SPECIFICATION.
- ANY DISCREPANCIES ARE TO BE REPORTED TO PINNACLE CONSULTING ENGINEERS IMMEDIATELY.
- THIS DRAWING IS TO BE READ IN CONJUNCTION WITH ALL OTHER RELEVANT ENGINEERS ARCHITECTS AND SUB-CONTRACTORS DRAWINGS AND DETAILS.

LEGEND

- SITE BOUNDARY
- IMPERMEABLE AREA
- PERMEABLE AREA

0 50MM ON A0 DWG. 50

P05	UPDATED SITE BOUNDARY	SC	SG	09/02/21
P04	UPDATED SITE LAYOUT	SC	SG	09/02/21
P03	UPDATED SITE LAYOUT	SC	SG	29/01/21
P02	UPDATED CLIENT NAME	IL	SG	22/12/20
P01	FIRST ISSUE	IL	SG	21/12/20
REV	DESCRIPTION	BY	CHK	DATE

CLIENT
HAVANT PROPERTY
INVESTMENT LLP

PROJECT
HAVANT
32 NEW LANE

DRAWING TITLE
PROPOSED IMPERMEABLE
AND PERMEABLE PLAN

PINNACLE
CONSULTING ENGINEERS

ALCHEMY,
BESSIERER ROAD,
WELWYN GARDEN CITY,
HERTS.
ALY THE TELEPHONE: 01707 527 630
NORWICH LONDON DUBLIN THE HAGUE

DRAWING STATUS			
INFORMATION			
SCALE @ A0	DATE	DRAWN BY	CHECKED
1:500	JAN '21	IL	SG
DWG NO	REVISION		
C200810-PIN-XX-XX-DR-C-210	P05		

COPYRIGHT PINNACLE