


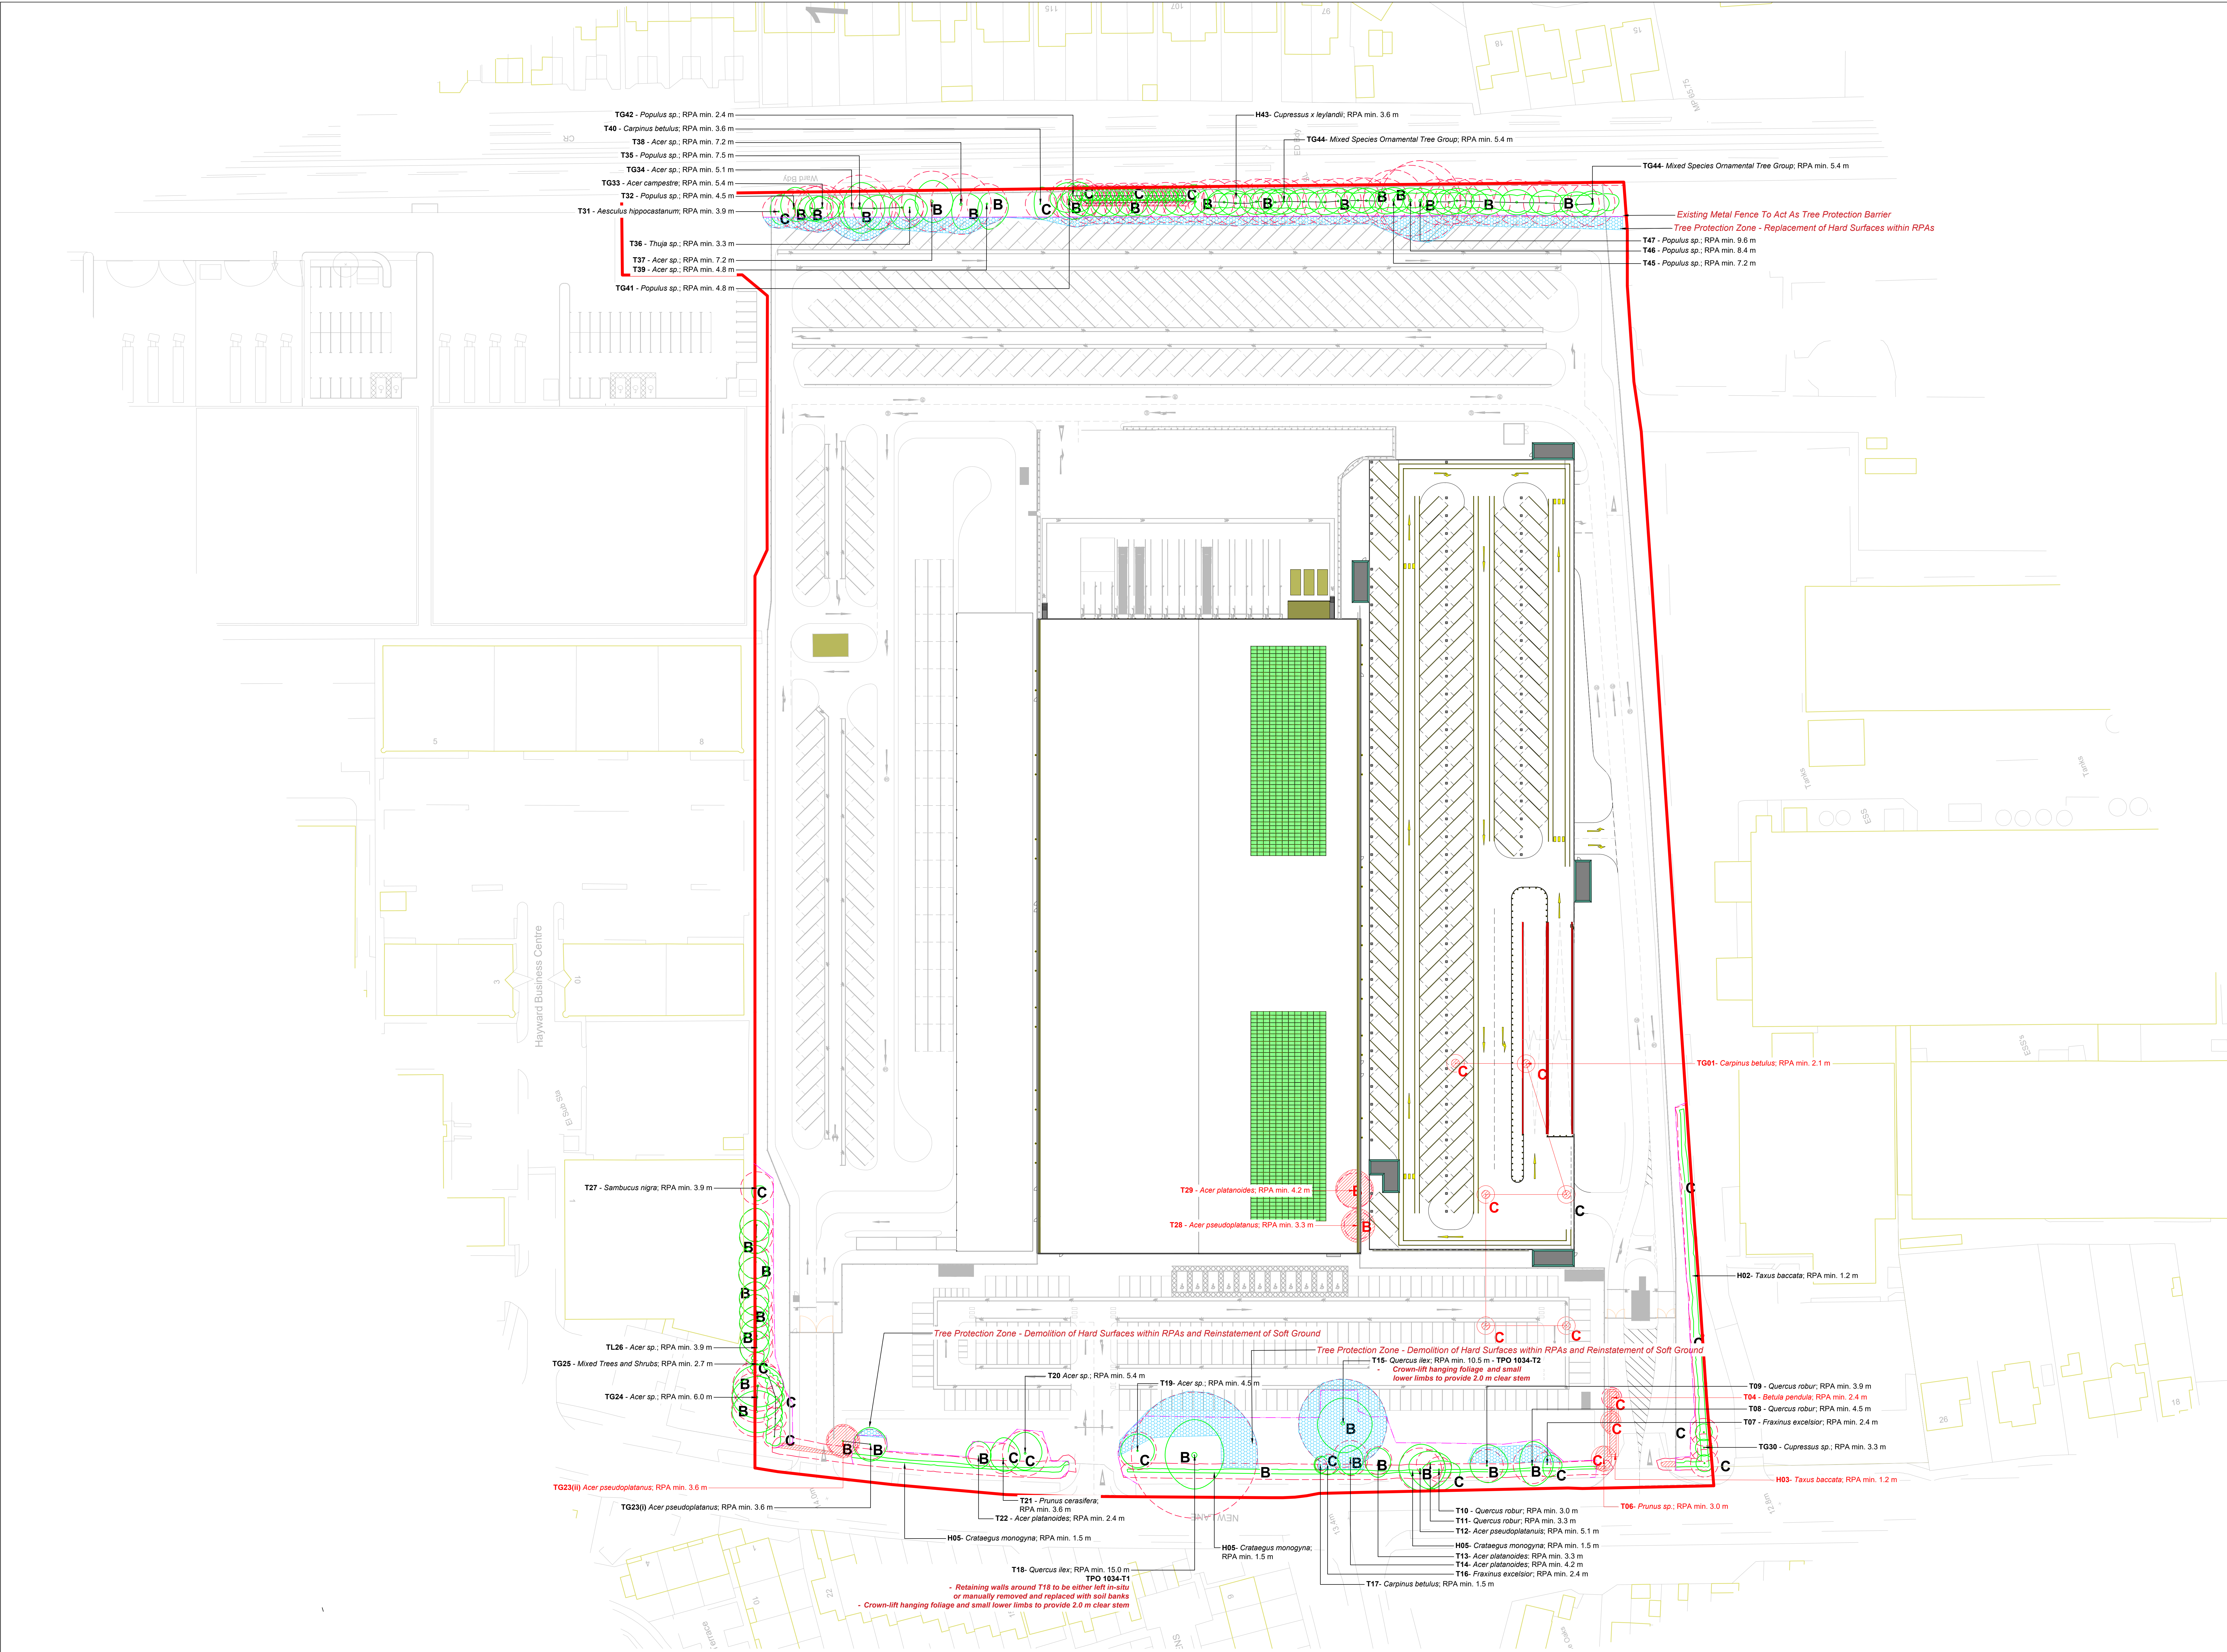

Legend

- Tree and Shrub Numbers.**
- Tree Root Protection Areas**
Tree Root Protection Areas calculated and specified in accordance with BS 5837:2012 - 'Trees in Relation to Design, Demolition and Construction - Recommendations'.
- Category B Trees**
Trees of Moderate Quality and Value.
- Category C Trees**
Trees of Low Quality and Value.
- Category B Hedgerow**
Hedgerow of Low Quality and Value.
- Category C Hedgerow**
Hedgerow of Low Quality and Value.
- Existing Trees to be Removed**
Tree Surgery operations to be in accordance with BS3998:2010 - 'Tree Works - Recommendations'.
- Proposed Tree Surgery Works**
Existing trees to have crown reduced prior to protection measures being implemented. Tree Surgery operations to be in accordance with BS 3998:2010 - 'Tree Works - Recommendations'.
- Tree Protection Zone - Manual Excavation for New Hard Surface Access**
Limited Manual Excavation / Demolition Zone shall be implemented, in accordance with BS 5837:2012 - 'Trees in Relation to Design, Demolition and Construction'. The excavation of bank to create the vehicular access shall be undertaken with due care with hand held tools under Arboricultural Supervision only.
- Tree Protection Zone - Excavation / Demolition / Replacement of Hard Surfaces within RPAs (Including Ground Protection Zones)**
Limited Excavation / Demolition within RPAs shall be implemented, in accordance with BS 5837:2012 - 'Trees in Relation to Design, Demolition and Construction'. Tree Protection Barriers shall be moved back and works carried out under arboricultural supervision. Machinery shall only operate from hard surfaces and protected ground. Any change to surface levels within RPAs shall be undertaken manually, and any making-up of levels undertaken with suitable topsoil.
- Tree Protection Barrier**
All Tree Protection and Tree Protection Barriers to be in accordance with BS 5837:2012 - 'Trees in Relation to Design, Demolition and Construction - Recommendations'. Tree Protective Barrier to be 2.0 metres height 'Hera' Welded Wire Mesh Fencing secured to a scaffolding framework, set into the existing ground, and positioned to the outside edge of the existing Tree Root Protection Area, or as specified.

Notes:

- Drawing to be read in colour.
- For details of existing trees and vegetation refer to:
LLD2177-ARB-SCH-001 - Existing Tree Schedule;
- For assessment of effects of the proposed development on existing trees refer to LLD2177-ARB-REP-001 - Arboricultural Impact Assessment and Method Statement;

Planning Issue

Rev	Description	Date	Initials
04	Planning Issue	09.02.21	GS
03	Planning Issue	08.02.21	GS
02	Planning Issue	05.02.21	GS
01	Planning Issue	05.02.21	GS
00	Planning Issue	22.01.21	GS

The Old Bank, 24 South Street, Tarring, Worthing, West Sussex, BN14 7JH
T: 01903 114033 E: info@lizardlandscape.co.uk W: www.lizardlandscape.co.uk

Client	Havant Property Investment LLP
Project Title and Location	32 New Lane
Havant	
Drawing Title	Tree Retention and Protection Plan

Scale	Drawn	Approved	Date
1:500@A0	LB	GS	22.01.21

Drawing No.	Revision
LLD2177-ARB-DWG-002	04

Tree Retention and Protection Plan

32 New Lane, Havant