



 **Dunsbury Park – Plot 4A (HSE0322) Logistics –
On site traffic management plan**

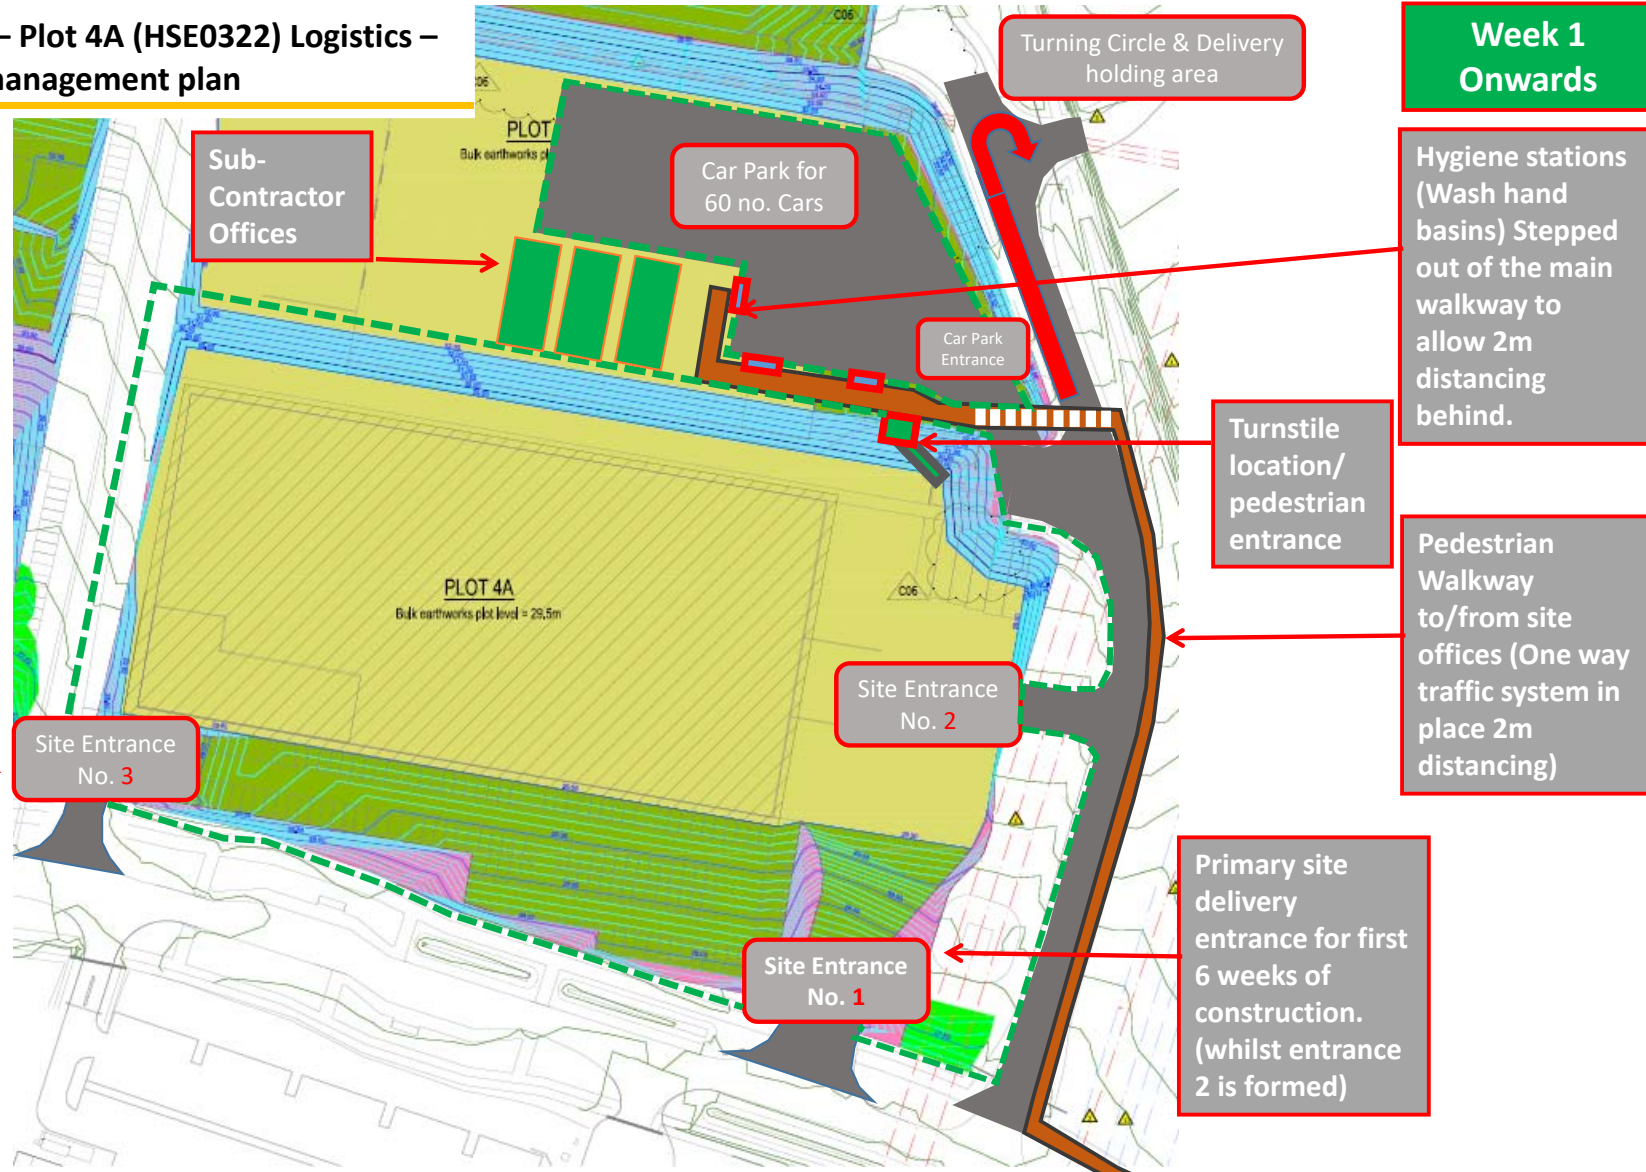



Dunsbury Park – Plot 4A (HSE0322) Logistics Plan (within site boundary)


Weeks 1-15

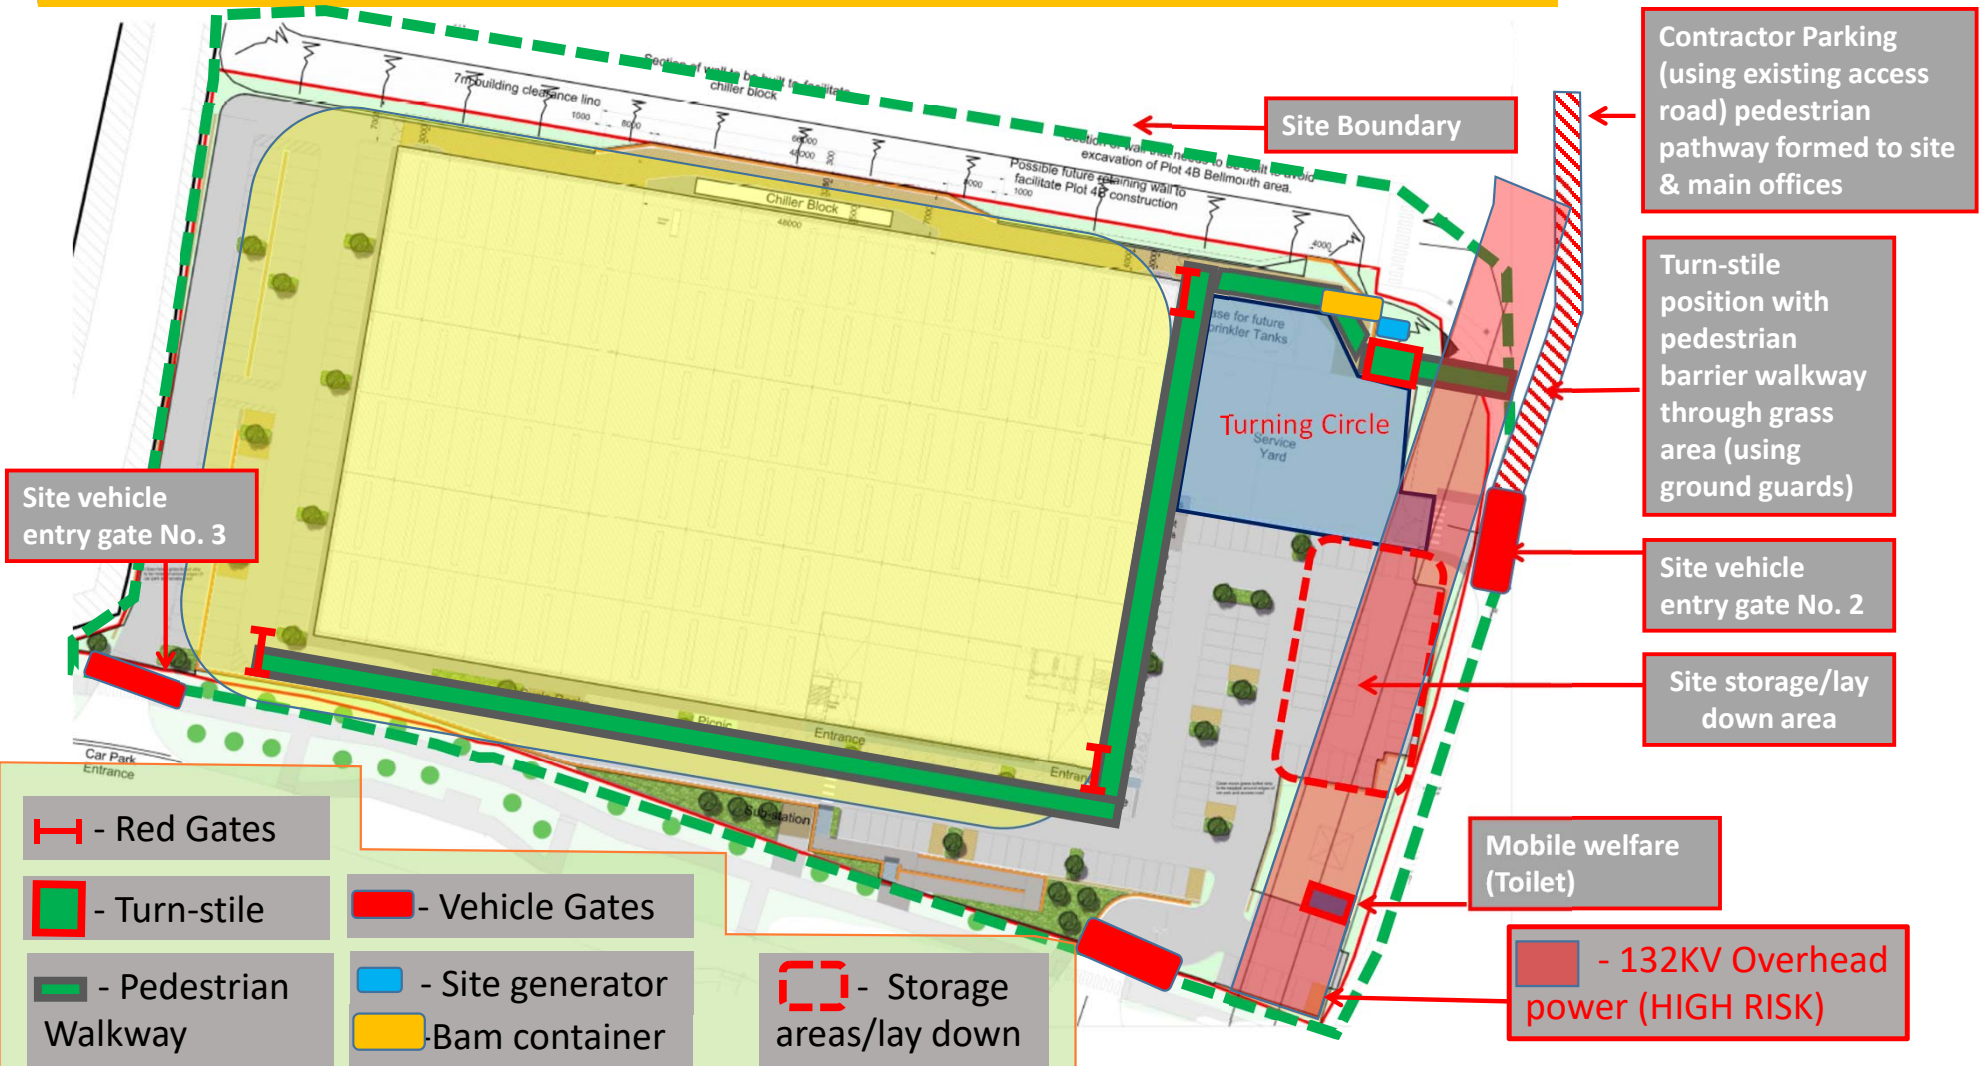




Dunsbury Park – Plot 4A (HSE0322) Logistics Plan (within site boundary)

Week 15
onwards

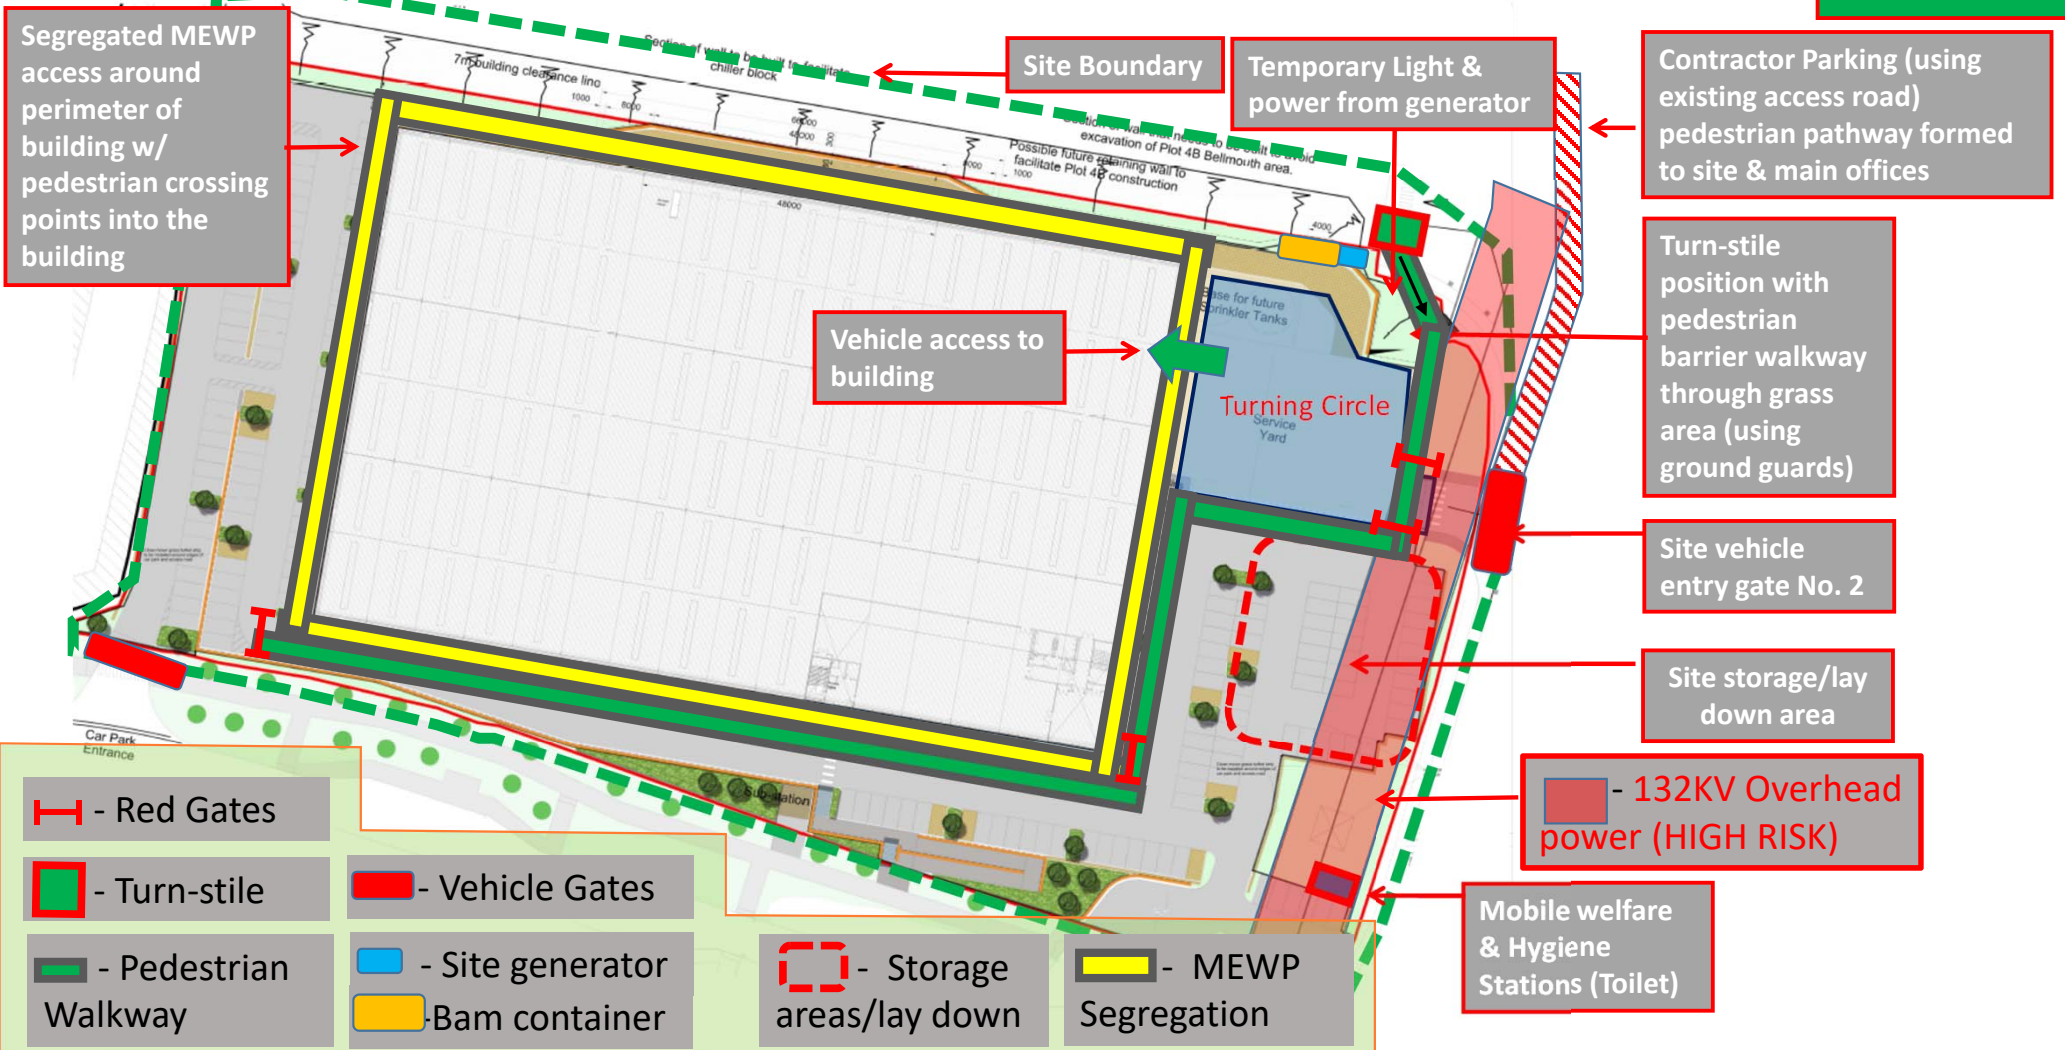

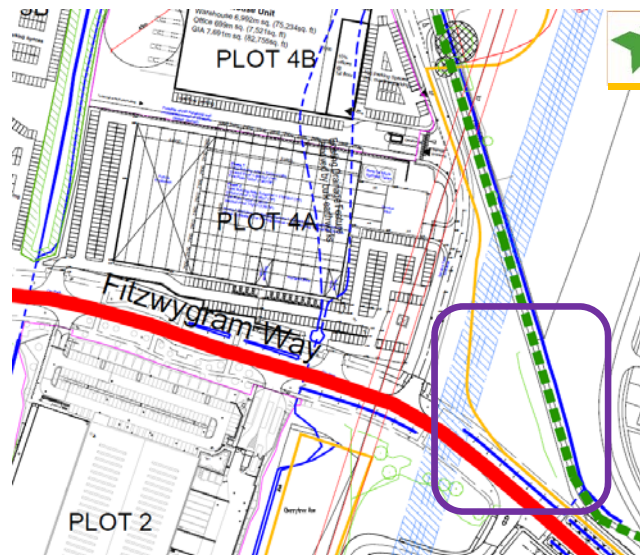

Dunsbury Park – Plot 4A (HSE0322) Logistics Plan – Location of Offices

