


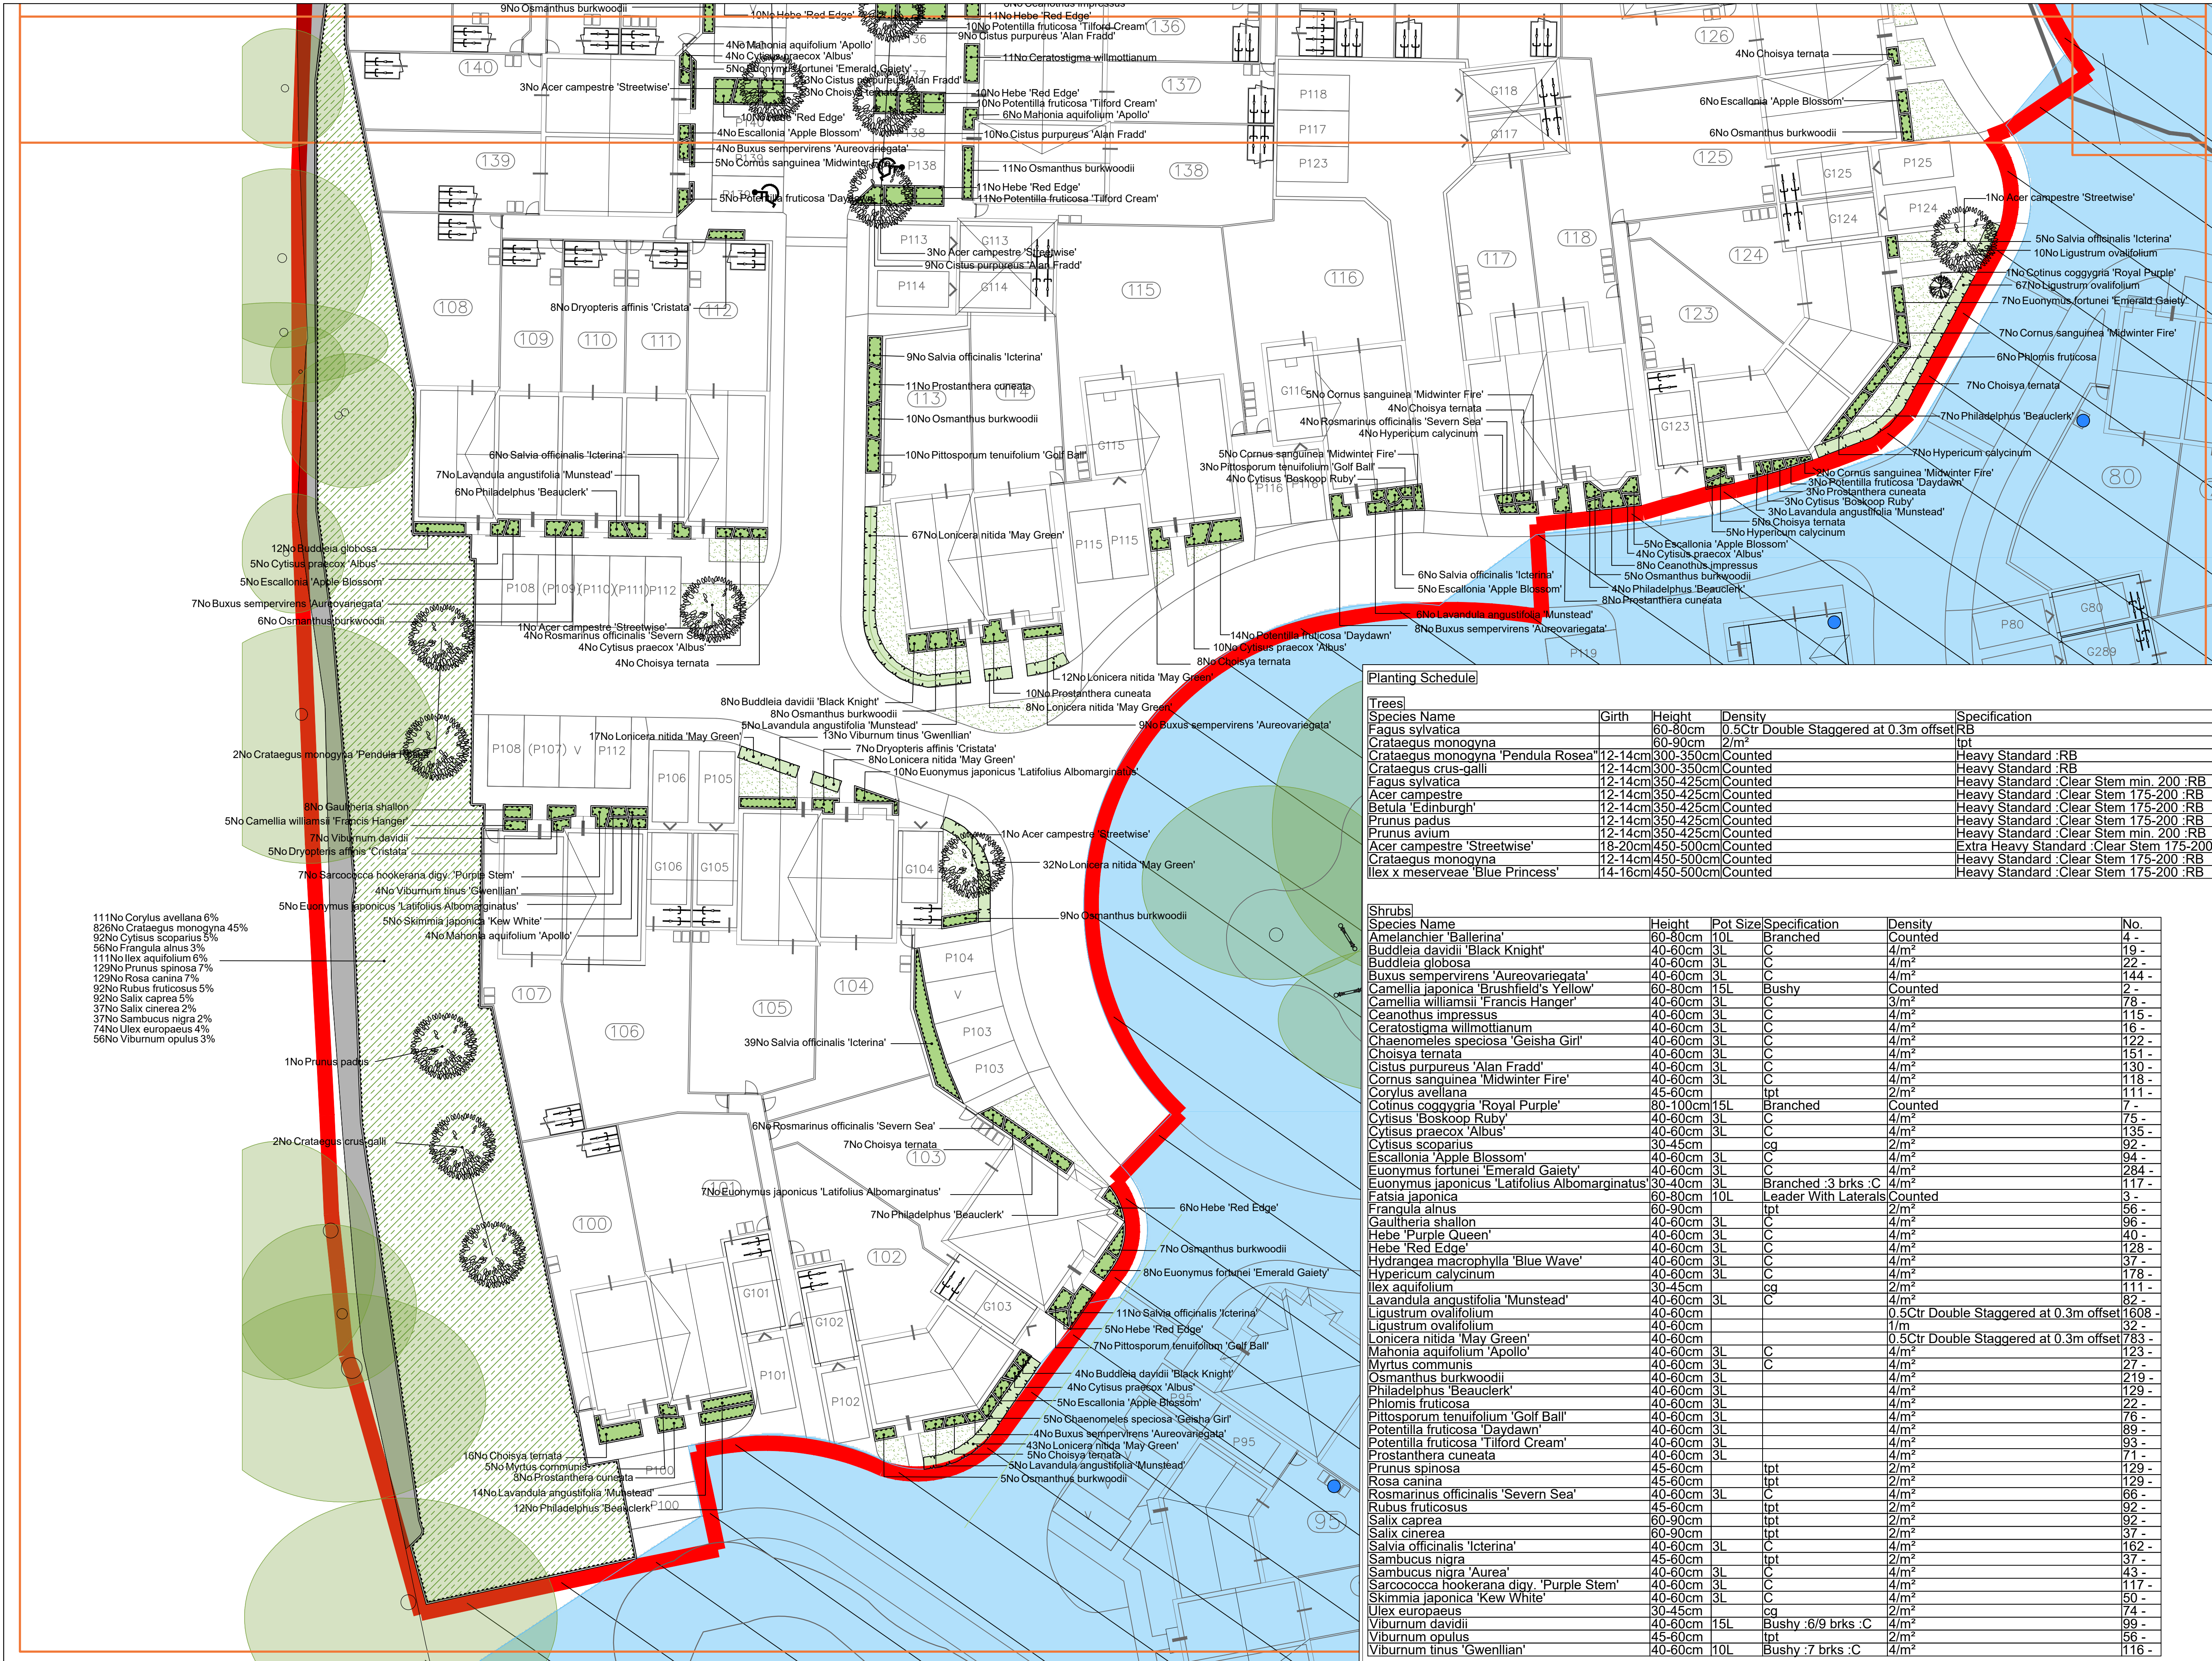

SPECIFICATION
All works generally, to comply with the written Soft Landscape Specification.

NOTES:
DO NOT SCALE FROM DRAWING
NOT FOR CONSTRUCTION, FOR PLANNING PURPOSES ONLY


Legend

- Existing trees to be retained and protected during construction
- Proposed tree planting within soft landscape. See detail on sheet 1
- Proposed specimen shrub planting to receive short angular staking on half standards with expandable tree ties. Irrigation tubing to root system of *Amelanchier*, specimens as required
- Proposed hedge planting to be planted in a double staggered row 300mm apart and at 500mm centres in each row. To be maintained at 1m height
- Proposed shrub planting to receive 75mm bark mulch after planting operations
- Proposed grass areas to receive good quality amenity grass turves laid in line with good horticultural practices
- Proposed grassland areas, to be seeded with EM2 grass seed mix as supplied by Emorsgate and sown at 4 grams per msq, or similar and approved
- Proposed meadow mix, to be seeded with EW1 special general purpose meadow mixture as supplied by Emorsgate Seed and sown at 4 grams per msq, or similar and approved
- Proposed woodland understorey mix to provide wildlife habitat
- Cut lines

Planting Schedule

Trees					Specification	
Species Name	Girth	Height	Density			
<i>Fagus sylvatica</i>	60-80cm	10L	0.5Ctr	Double Staggered at 0.3m offset	RB	
<i>Crataegus monogyna</i>	60-90cm	10L	2/m ²		tpt	
<i>Crataegus monogyna</i> 'Pendula Rosea'	12-14cm	300-350cm	Counted		Heavy Standard	:RB
<i>Crataegus crus-galli</i>	12-14cm	300-350cm	Counted		Heavy Standard	:RB
<i>Fagus sylvatica</i>	12-14cm	350-425cm	Counted		Heavy Standard	:Clear Stem min. 200 :RB
<i>Acer campestre</i>	12-14cm	350-425cm	Counted		Heavy Standard	:Clear Stem 175-200 :RB
<i>Betula</i> 'Edinburgh'	12-14cm	350-425cm	Counted		Heavy Standard	:Clear Stem 175-200 :RB
<i>Prunus padus</i>	12-14cm	350-425cm	Counted		Heavy Standard	:Clear Stem 175-200 :RB
<i>Prunus avium</i>	12-14cm	350-425cm	Counted		Heavy Standard	:Clear Stem min. 200 :RB
<i>Acer campestre</i> 'Streetwise'	18-20cm	450-500cm	Counted		Extra Heavy Standard	:Clear Stem 175-200
<i>Crataegus monogyna</i>	12-14cm	450-500cm	Counted		Heavy Standard	:Clear Stem 175-200 :RB
<i>Ilex x meserveae</i> 'Blue Princess'	14-16cm	450-500cm	Counted		Heavy Standard	:Clear Stem 175-200 :RB

Shrubs					Specification		Density		No.	
Species Name	Height	Pot Size	Specification							
<i>Amelanchier</i> 'Ballarina'	60-80cm	10L	Branched			Counted			4	-
<i>Buddleia davidii</i> 'Black Knight'	40-60cm	3L	C			4/m ²			19	-
<i>Buddleia globosa</i>	40-60cm	3L	C			4/m ²			22	-
<i>Buxus sempervirens</i> 'Aureovariegata'	40-60cm	3L	C			4/m ²			144	-
<i>Camellia japonica</i> 'Brushfield's Yellow'	60-80cm	15L	Bushy			Counted			2	-
<i>Camellia williamsii</i> 'Francis Hanger'	40-60cm	3L	C			3/m ²			78	-
<i>Ceanothus impressus</i>	40-60cm	3L	C			4/m ²			115	-
<i>Cerastostigma willmottianum</i>	40-60cm	3L	C			4/m ²			16	-
<i>Chaenomeles speciosa</i> 'Geisha Girl'	40-60cm	3L	C			4/m ²			122	-
<i>Choisya ternata</i>	40-60cm	3L	C			4/m ²			151	-
<i>Cistus purpureus</i> 'Alan Fradd'	40-60cm	3L	C			4/m ²			130	-
<i>Cornus sanguinea</i> 'Midwinter Fire'	40-60cm	3L	C			4/m ²			118	-
<i>Corylus avellana</i>	45-60cm	tpt				2/m ²			111	-
<i>Cotinus coggygria</i> 'Royal Purple'	80-100cm	15L	Branched			Counted			7	-
<i>Cytisus</i> 'Boskoop Ruby'	40-60cm	3L	C			4/m ²			75	-
<i>Cytisus praecox</i> 'Albus'	40-60cm	3L	C			4/m ²			135	-
<i>Cytisus scoparius</i>	30-45cm	cg				2/m ²			92	-
<i>Escallonia</i> 'Apple Blossom'	40-60cm	3L	C			4/m ²			94	-
<i>Euonymus fortunei</i> 'Emerald Gaiety'	40-60cm	3L	C			4/m ²			284	-
<i>Euonymus japonicus</i> 'Latifolius Albomarginatus'	30-40cm	3L	Branched :3 brks :C			4/m ²			117	-
<i>Fatsia japonica</i>	60-80cm	10L	Leader With Laterals			Counted			3	-
<i>Frangula alnus</i>	60-90cm	tpt				2/m ²			56	-
<i>Gaultheria shallon</i>	40-60cm	3L	C			4/m ²			96	-
<i>Hebe</i> 'Purple Queen'	40-60cm	3L	C			4/m ²			40	-
<i>Hebe</i> 'Red Edge'	40-60cm	3L	C			4/m ²			128	-
<i>Hydrangea macrophylla</i> 'Blue Wave'	40-60cm	3L	C			4/m ²			37	-
<i>Hypericum calycinum</i>	40-60cm	3L	C			4/m ²			178	-
<i>Ilex aquifolium</i>	30-45cm	cg				2/m ²			111	-
<i>Lavandula angustifolia</i> 'Munstead'	40-60cm	3L	C			4/m ²			82	-
<i>Ligustrum ovalifolium</i>	40-60cm					0.5Ctr Double Staggered at 0.3m offset			1608	-
<i>Ligustrum ovalifolium</i>	40-60cm					1/m			32	-
<i>Loncera nitida</i> 'May Green'	40-60cm					0.5Ctr Double Staggered at 0.3m offset			783	-
<i>Mahonia aquifolium</i> 'Apollo'	40-60cm	3L	C			4/m ²			123	-
<i>Myrtus communis</i>	40-60cm	3L	C			4/m ²			27	-
<i>Osmanthus burkwoodii</i>	40-60cm	3L	C			4/m ²			219	-
<i>Philadelphus</i> 'Beauclerk'	40-60cm	3L	C			4/m ²			129	-
<i>Phlomis fruticosa</i>	40-60cm	3L	C			4/m ²			22	-
<i>Pittosporum tenuifolium</i> 'Golf Ball'	40-60cm	3L	C			4/m ²			76	-
<i>Potentilla fruticosa</i> 'Daydawn'	40-60cm	3L	C			4/m ²			89	-
<i>Potentilla fruticosa</i> 'Tilford Cream'	40-60cm	3L	C			4/m ²			93	-
<i>Prostanthera cuneata</i>	40-60cm	3L	C			4/m ²			71	-
<i>Prunus spinosa</i>	45-60cm	tpt				2/m ²			129	-
<i>Rosa canina</i>	45-60cm	tpt				2/m ²			129	-
<i>Rosmarinus officinalis</i> 'Severn Sea'	40-60cm	3L	C			4/m ²			66	-
<i>Rubus fruticosus</i>	45-60cm	tpt				2/m ²			92	-
<i>Salix caprea</i>	60-90cm	tpt				2/m ²			92	-
<i>Salix cinerea</i>	60-90cm	tpt				2/m ²			37	-
<i>Salvia officinalis</i> 'Icterina'	40-60cm	3L	C			4/m ²			162	-
<i>Sambucus nigra</i>	45-60cm	tpt				2/m ²			37	-
<i>Sambucus nigra</i> 'Aurea'	40-60cm	3L	C			4/m ²			43	-
<i>Sarcococca hookerana</i> digy. 'Purple Stem'	40-60cm	3L	C			4/m ²			117	-
<i>Skimmia japonica</i> 'Kew White'	40-60cm	3L	C			4/m ²			50	-
<i>Ulex europaeus</i>	30-45cm	cg				2/m ²			74	-
<i>Viburnum davidii</i>	40-60cm	15L	Bushy :6/9 brks :C			4/m ²			99	-
<i>Viburnum opulus</i>	45-60cm	tpt				2/m ²			56	-
<i>Viburnum tinus</i> 'Gwenllian'	40-60cm	10L	Bushy :7 brks :C			4/m ²			116	-

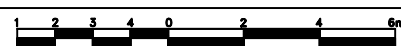

B	27.10.20	No. of trees following LPA comments	PHD
A	06.10.20	Specification adjusted	JH
Rev	Date	Details	Drawn



HEAD OFFICE
Rodbourne Rail Business Centre, Grange Lane,
Malmesbury, SN16 0ES
Tel: 01666 825646

Courtyard House, Mill Lane, Godalming, GU7 1EY
Tel: 01483 425714

Suite 6, Crescent House, Yonge Close, Eastleigh, SO50 9SX
Tel: 02382 026500

email: mail@acdenv.co.uk
www.acdenvironmental.co.uk



scheme: Lovedean Phase 2

client: Linden Homes
drawing: Soft Landscape Proposals
date: May 2020
scale: 1:200@A1 Sheet 5 of 5
drawing no: LIN22888 11
drawn: PD checked: DKM

Copyright of ACD Environmental Ltd. All rights described in Chapter IV of the Copyright, Designs and Patents Act 1988 have been generally asserted. 2011. Copyright of this plan remains with ACD until all fees have been paid in full.