

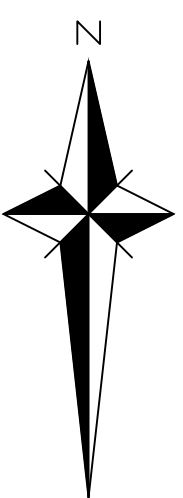


GENERAL NOTES

1. The location, size, depth and identification of existing services that may be shown or referred to on this drawing have been assessed from non-invasive observations, record drawings or the file. The contractor shall safely carry out intrusive investigations, trial holes or soundings prior to commencing work to satisfy himself that it is safe to proceed and that the assessments are accurate. Any discrepancies shall be notified to gta prior to works commencing.
2. Tender or billing drawings shall not be used for construction or the ordering of materials.
3. Do not scale. All dimensions and levels to be site confirmed.
4. This drawing shall be read in conjunction with all relevant architects, consultants drawings and specifications, together with H&S plan requirements.
5. Copyright : This drawing must not be copied, amended nor reproduced without the prior written agreement of gta.
6. All drawings specifications and recommendations made by gta are subject to Local Authority and other relevant Statutory Authorities approval. Any works or services made abortive due to the client proceeding prior to these approvals is considered wholly at the Client's risk. gta hold no responsibility for resulting abortive works or costs.

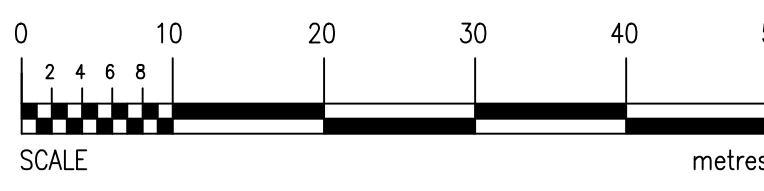

INSET DETAIL BELOW

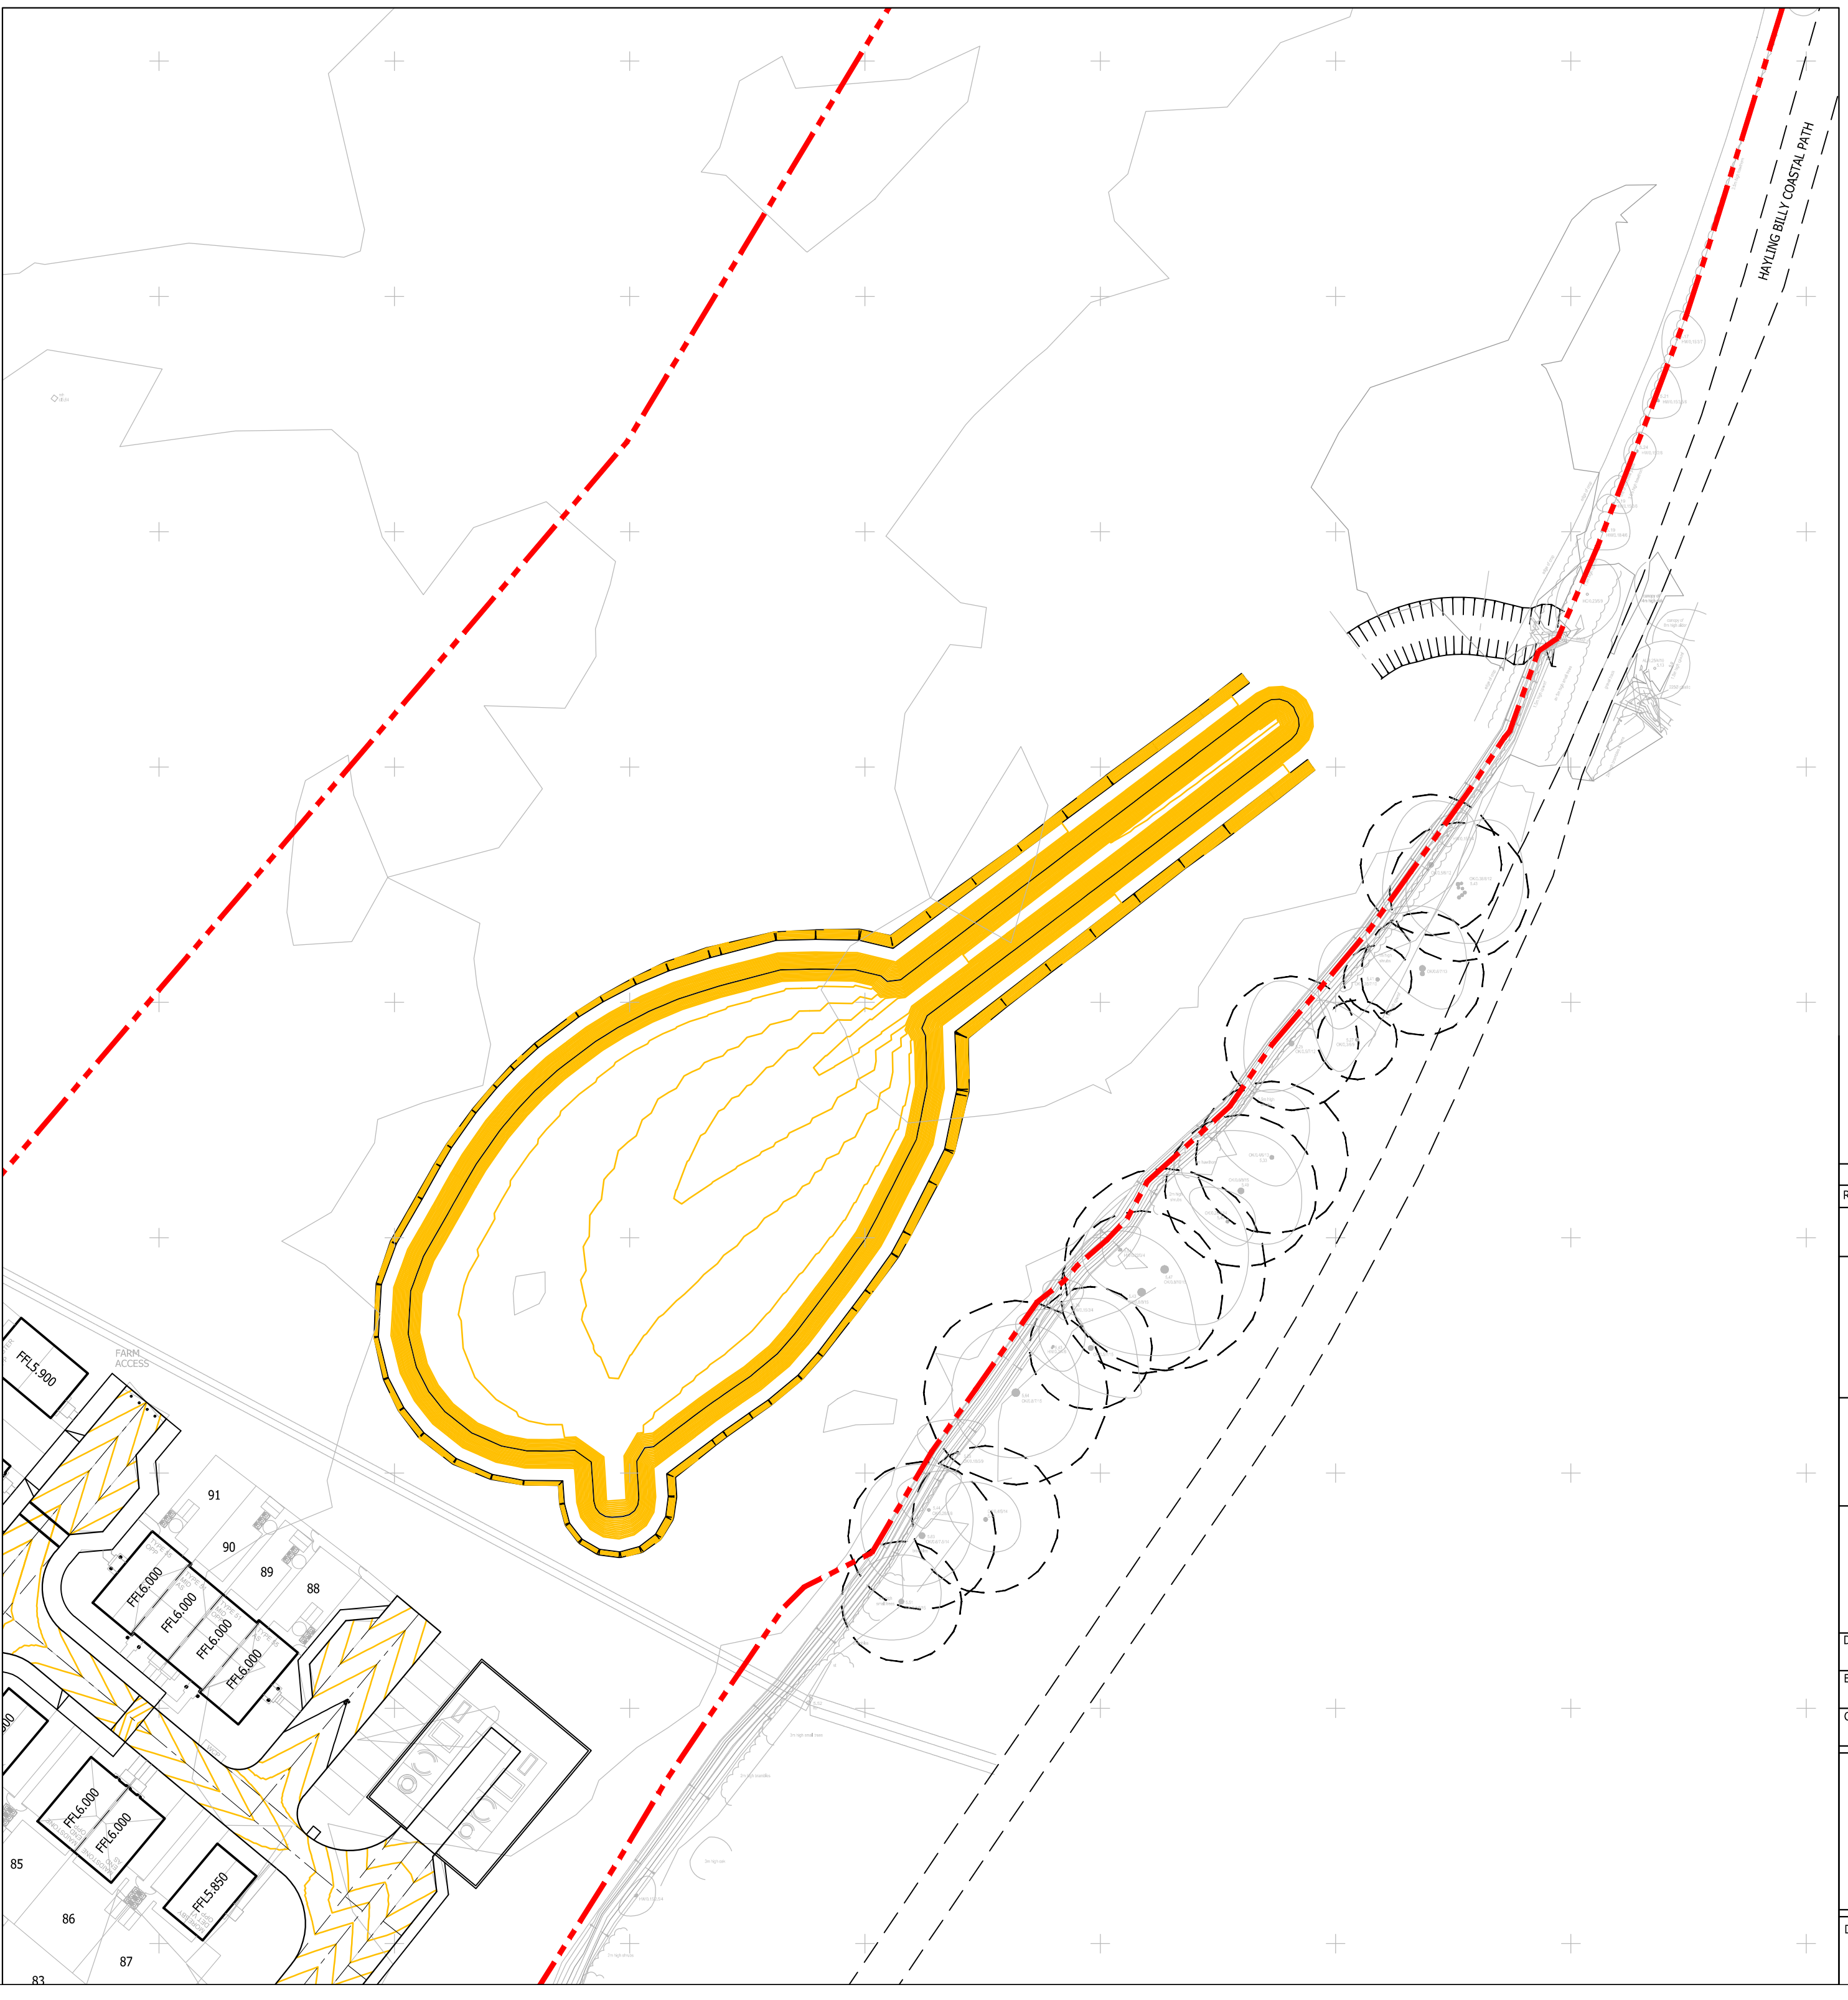

Rev	PI	INITIAL ISSUE	20.11.20	DMS	ds
Status	Amendments	Date	Des	Chk	
Client	PLANNING				
Project	BARRATT HOMES				
Title	PEBBLE WALK, SINAH LANE HAYLING ISLAND, HANTS				
Date	NOVEMBER 2020				
Scale	1:500				
Base Layout Ref.	CAD File ref.				
Client's Ref.	Project Ref.				
10162					
gta Civils & Transport					
Gloverston House, 66a Church Walk, Burgess Hill, West Sussex, RH15 9AS Tel 01444 871444 Web: www.gtaivils.co.uk					
Drawing Number	10162/101				Rev:
					P1