


FOR INFORMATION
NOT FOR CONSTRUCTION

F	Updated to include revised elevations.	RevA	06/11/2020
E	Revised to suit proposed level fill.	RevA	27/07/2020
D	Updated to suit revised level fill.	RevA	24/04/2020
C	Updated to suit revised level fill.	RevA	27/07/2019
B	Revised to suit revised level fill.	RevA	07/12/2018
A	Revised to College's Comments November 2018	RevA	

Rev	amendment	checked	date
-----	-----------	---------	------

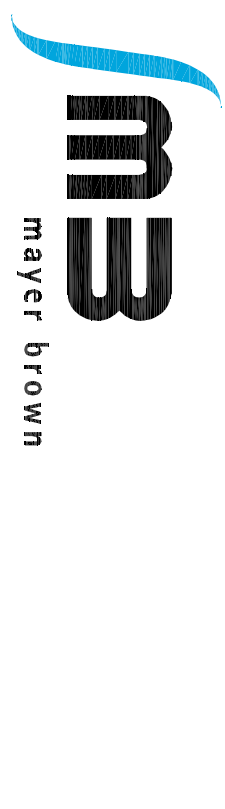



project
BEREWOOD, WATERLOOVILLE
TOWN PARK PHASE 2

scale	1:500	drawn by	NT	checked by	RIA
date	JULY 2018	and the	ET, DLWG		

PROPOSED CUT & FILL PLAN

drawing number	GTW/MLL_TP2/ET/01	rev	F
----------------	-------------------	-----	---

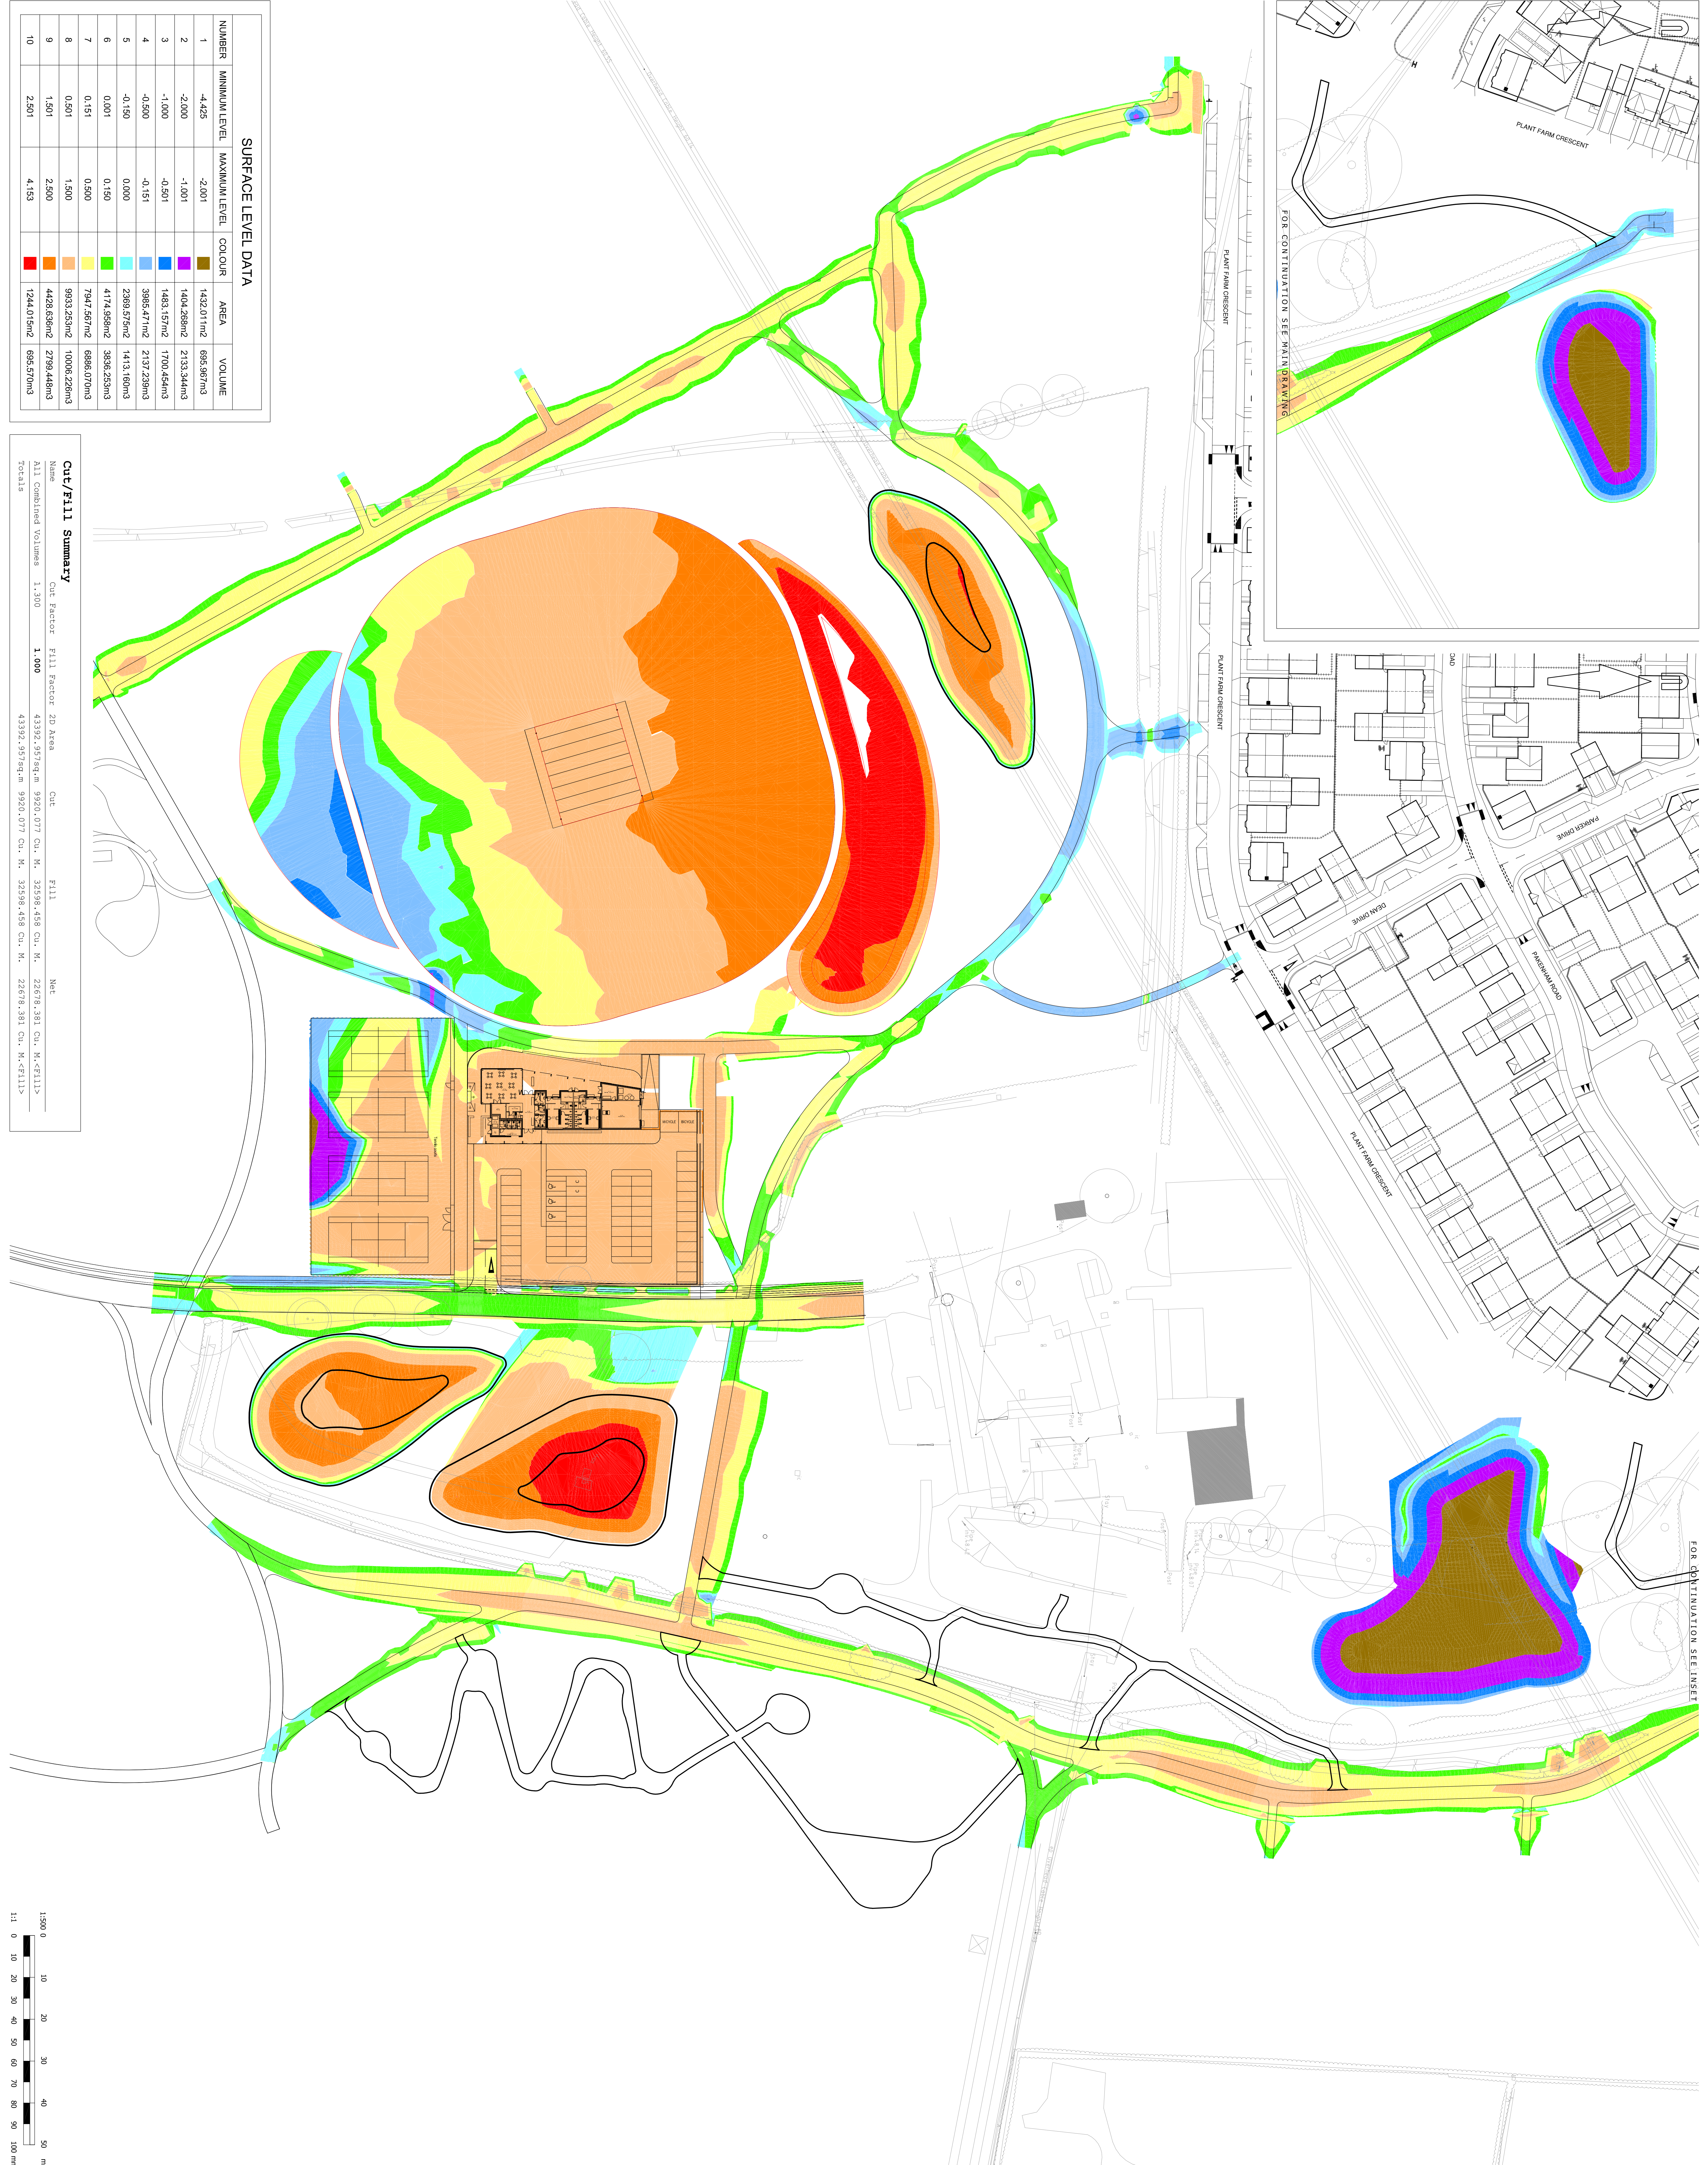

NUMBER	MINIMUM LEVEL	MAXIMUM LEVEL	COLOR	AREA	VOLUME
--------	---------------	---------------	-------	------	--------


Cut / Fill Summary

Name	Cut Factor	Fill Factor	20 Area	Cut	Fill	Net
All Combined Volumes	1.300	1.000		43392.9574m3	9920.077 Cu. M.	32598.458 Cu. M.
Totals				43392.9574m3	9920.077 Cu. M.	32598.458 Cu. M.

