



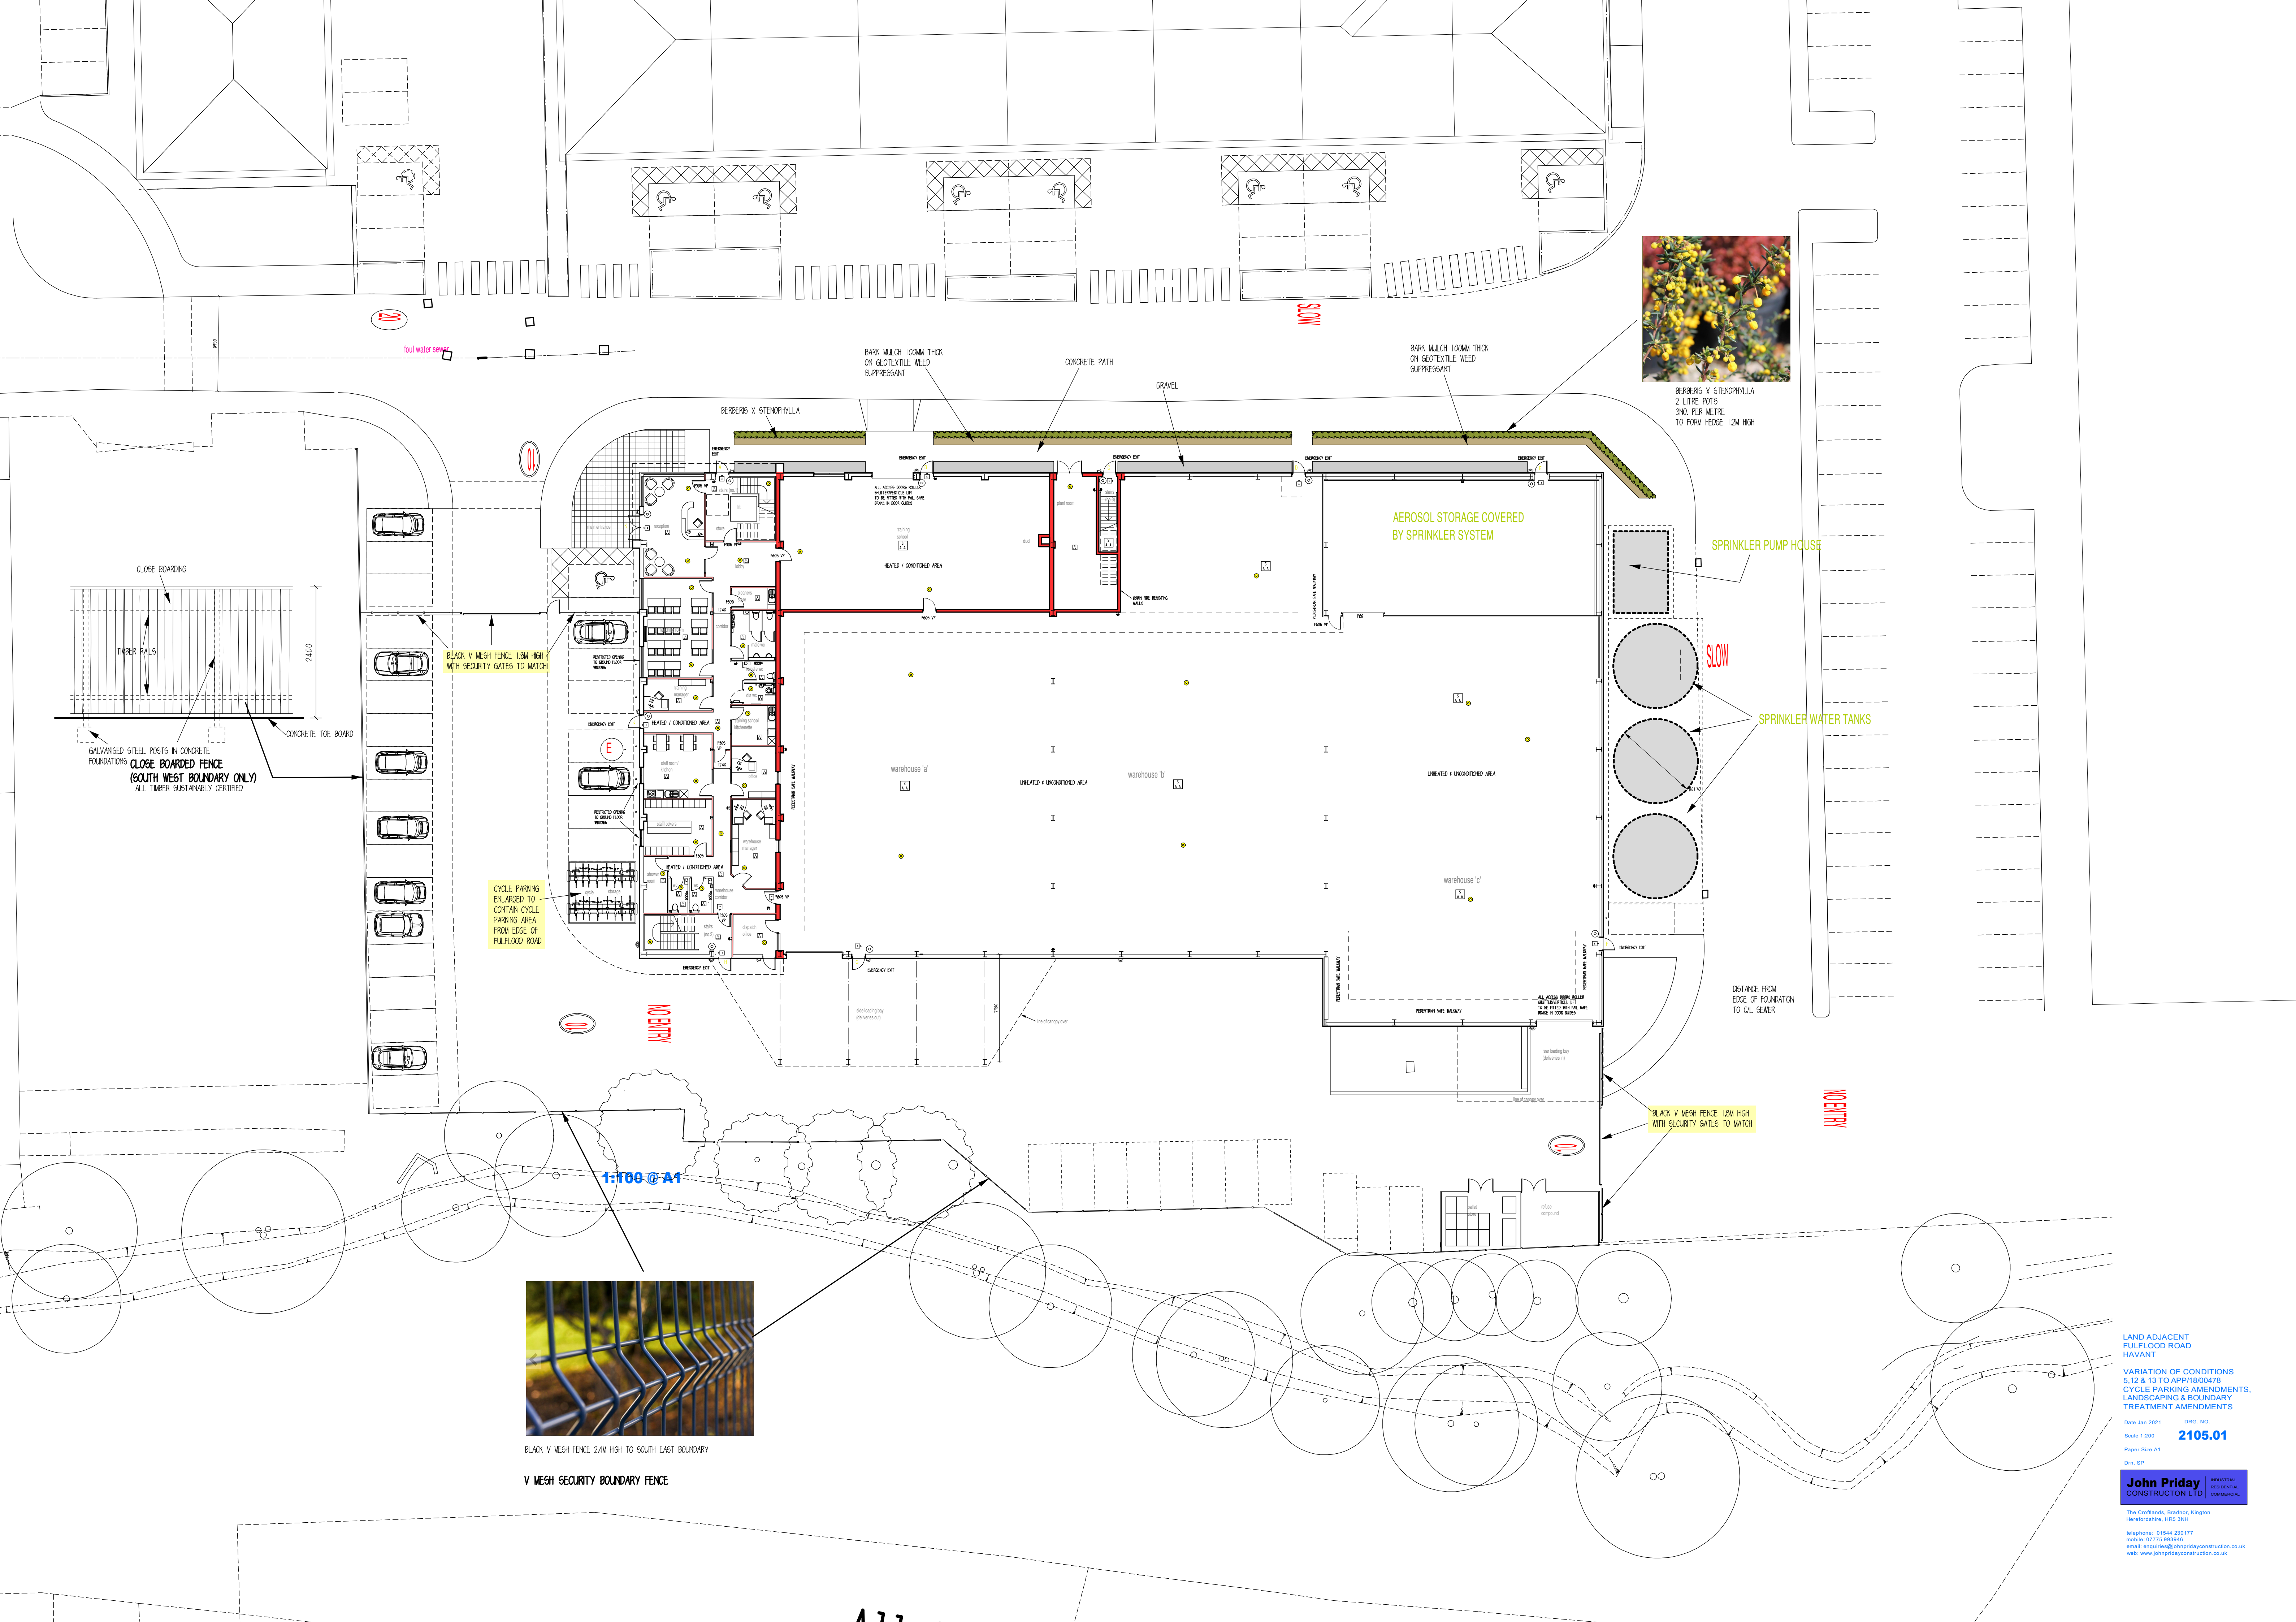

BERBERIS X STENOPHYLLA
2 LITRE POTS
3ND. PER METRE
TO FORM HEDGE 1.2M HIGH

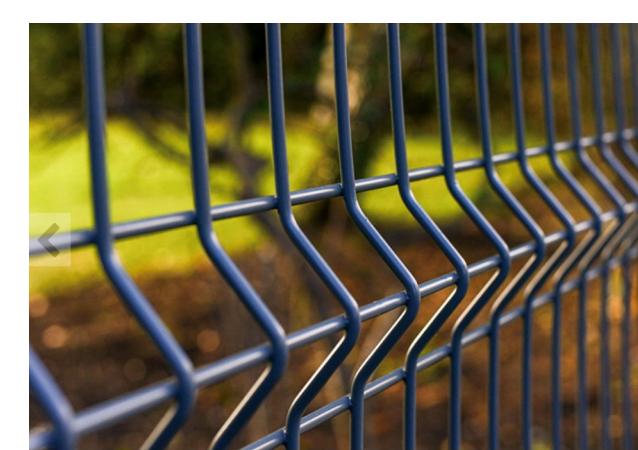

BLACK V MESH FENCE 2.4M HIGH TO SOUTH EAST BOUNDARY
V MESH SECURITY BOUNDARY FENCE