


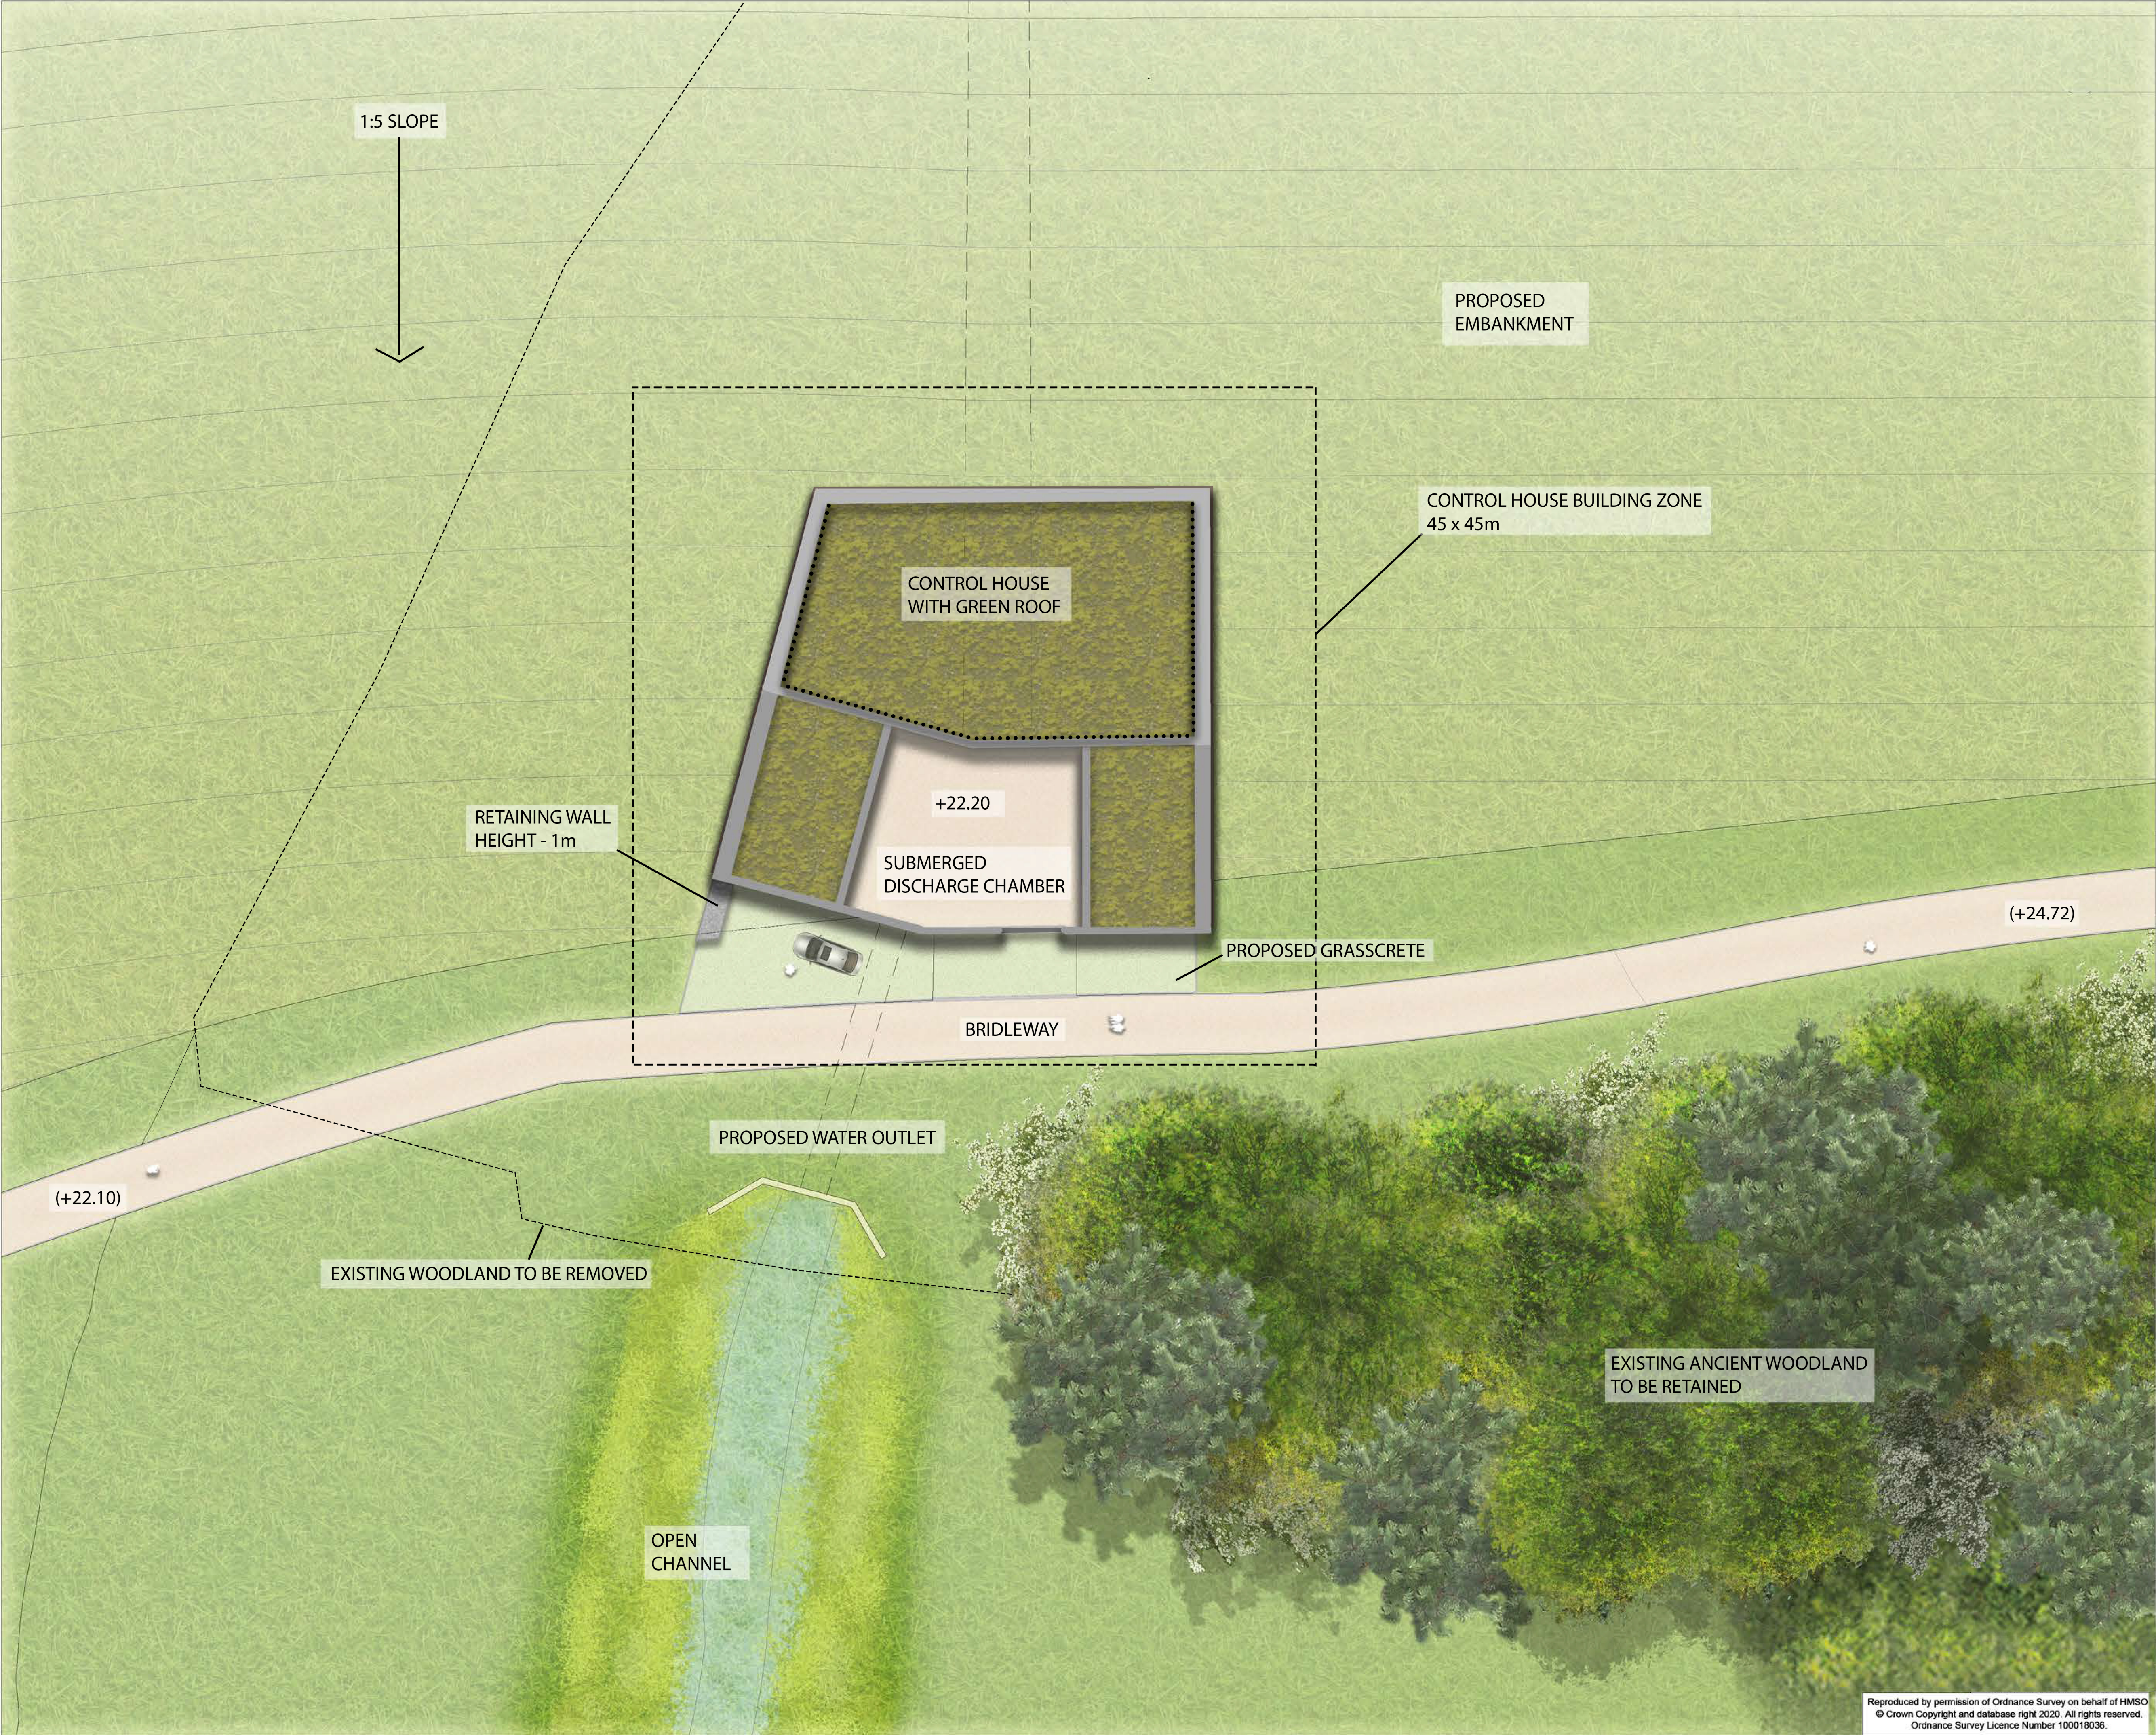

LEGEND

- EXISTING WOODLAND TO BE RETAINED
- EXISTING GRASSLAND
- PROPOSED GRASSLAND
- PROPOSED COMPACTED GRAVEL SURFACE
- PROPOSED SWALE
- PROPOSED CONTROL HOUSE
- PROPOSED GREEN ROOF
- PROPOSED GRASSCRETE
- PROPOSED FENCE - 3m HIGH
- PROPOSED PIN KERB
- WOODLAND TO BE REMOVED

0 10 Meters

SAFETY, HEALTH AND ENVIRONMENTAL INFORMATION

In addition to the hazards/risks normally associated with the types of work detailed on this drawing, note the following significant residual risks (Reference shall also be made to the design hazard log).

Construction
(Enter "None" if applicable)

Maintenance / Cleaning
(Enter "None" if applicable)

Use
(Enter "None" if applicable)

Decommissioning / Demolition
(Enter "None" if applicable)

Rev.	Stat.	Drn	By	Ckd	Rev	Auth	Description	Date
P02	S2	RJ	JM	WR	JF		For Planning	31/07/20
P01	S2	RJ	JM	WR	KO		For Planning	22/05/20

ATKINS

Member of the SNC-Lavalin Group

Copyright © Atkins Limited (2020)

Aztec West
500 Park Avenue
Almondsbury
Bristol
BS32 4RZ
Tel: +44 (0)1454 662000
Fax: +44 (0)1454 663333
www.atkinsglobal.com

Drawing Suitability: **For Planning** Status: **S2**

Contractors Drawing Number: **HTR - ATK - ZZ - ZZ - DR - L - 0012**

Project: Originator Volume Location Type Role Number

Telephone: Havant (023) 9249 9888
Fax: Havant (023) 9245 3632
Website: www.portsmouthwater.co.uk
Registered Office: PO Box 8 West Street
Havant Hampshire PO9 1LG
REGISTERED IN ENGLAND No. 2536455

Project Ref. No: HTR Sheet: 1 of 1 Scale: 1:200 Sheet Size: A1

Project Title: **HAVANT THICKET RESERVOIR**

Drawing Title: **Outline Landscape Plan Control House**

Portsmouth Water Drawing Number: P02 Rev: P02

Reproduced by permission of Ordnance Survey on behalf of HMSO
© Crown Copyright and database right 2020. All rights reserved.
Ordnance Survey Licence Number 100018036.