

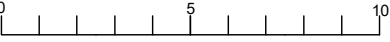


RMTTree Consultancy Ltd 		Key		Address			
				Land between 26 and 32 Padnell Road, Cowplain, PO8 8DZ			
Title	Tree Protection Plan	Root Protection Area					
Drawing no.	RMT565 - TPP	Canopy Spreads					
Scale	1:200 @ A2	Tree Protection Fencing					
Date	January 2021	Construction Exclusion Zone	CEZ				

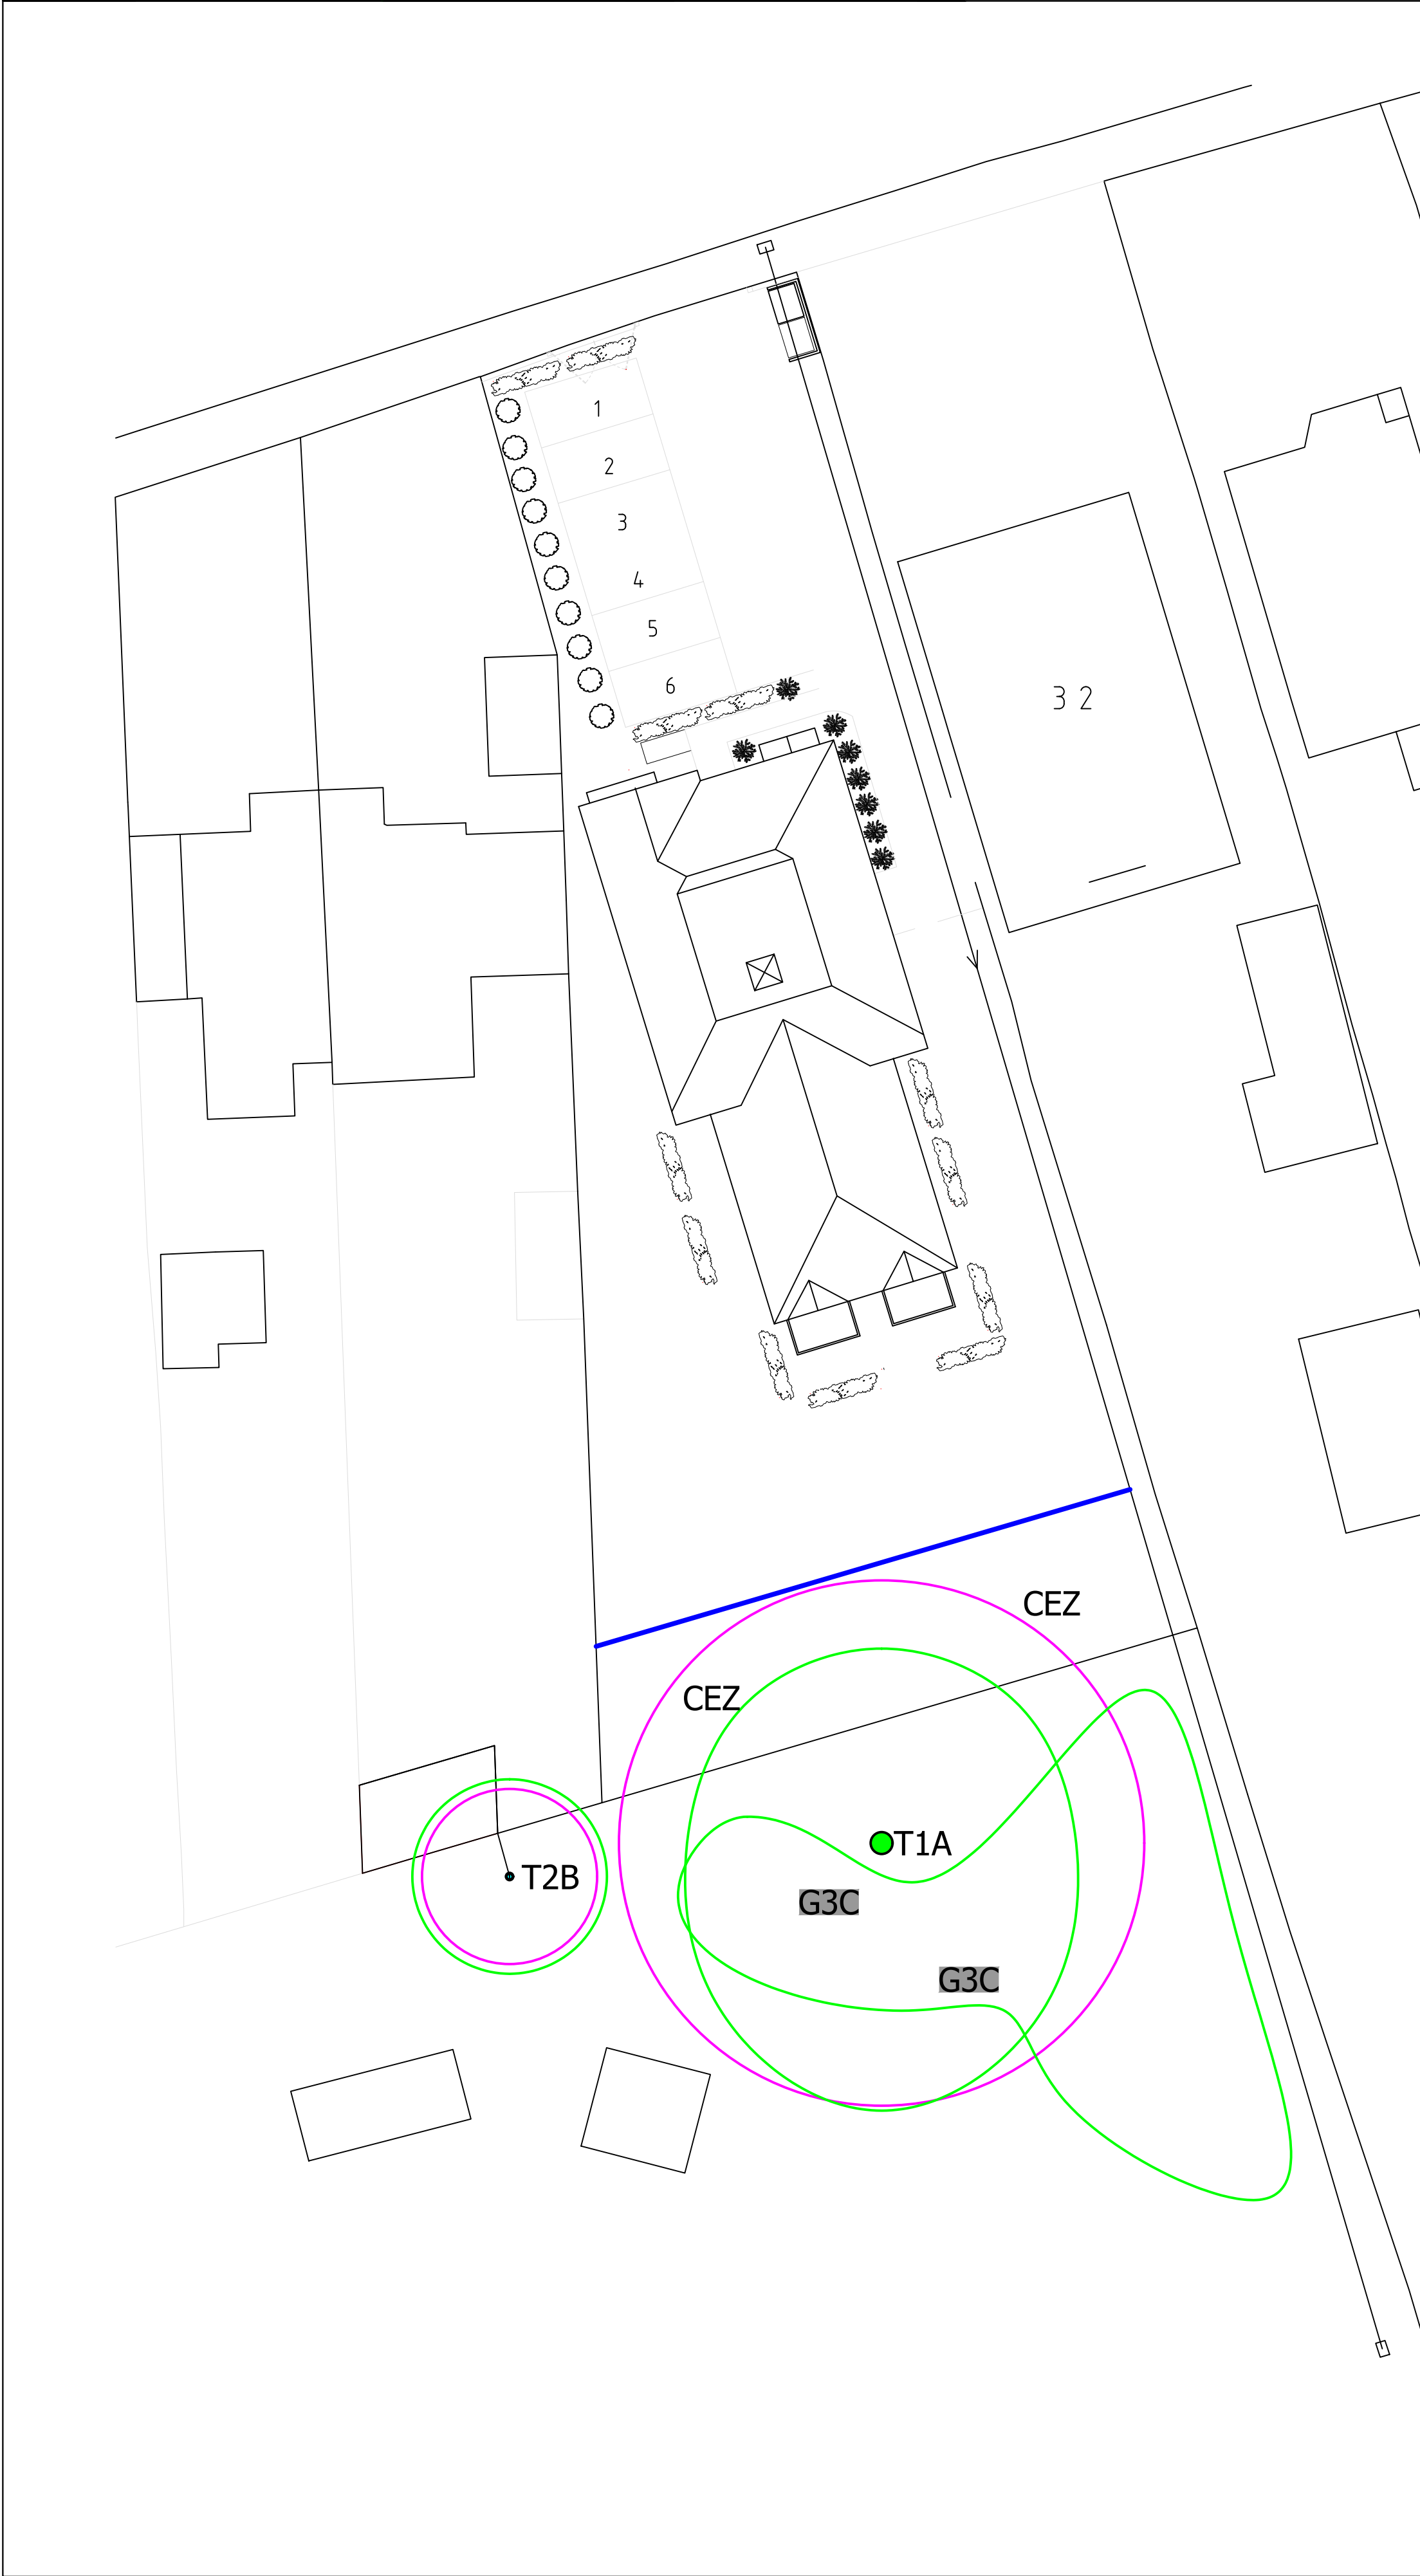

Default specification for protective barrier

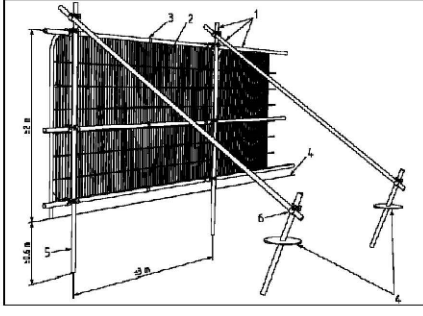


Key


- Standard scaffold poles
- Heavy gauge 2m tall galvanized tube and welded mesh infill panels
- Panels secured to uprights and cross-members with wire ties
- Ground level
- Uprights driven into the ground until secure (minimum depth 0.6m)
- Standard scaffold clamps

Image taken from British Standard 5837:2012 – Trees in relation to design, demolition and construction - Recommendations

Examples of above-ground stabilizing systems

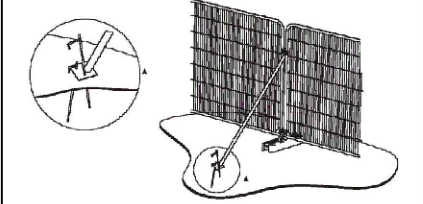

a) Stabilizer strut with base plate secured with ground pins

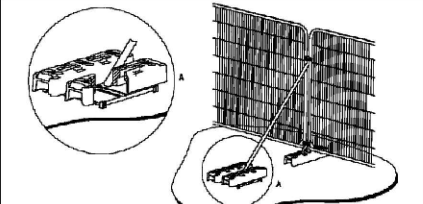

b) Stabilizer strut mounted on block tray

Image taken from British Standard 5837:2012 – Trees in relation to design, demolition and construction - Recommendations.

Example of tree protection warning sign



Root Protection Areas and Construction Exclusion Zones

- All tree protection measures will be erected as agreed within the BS5837:2012 Arboricultural Survey, Implications Assessment and Arboricultural Method Statement;
- There will be access to foot or vehicular traffic within fenced off areas once development (including demolition) has commenced;
- Once development (including demolition) has commenced the tree protection must not be moved for any reason without the written consent of the local planning authority;
- There will be no excavations, storage of materials, mixing of materials or dumping of spoil within construction exclusion zones (CEZ) unless agreed in writing with the local planning authority;
- All caustic substances e.g. oil, diesel, cement etc will not be stored within 2m of CEZs;
- No fires will be lit within 10m of CEZs or tree canopies;
- Protection area signage will be displayed on protective barriers for the duration of development;

PLEASE BE AWARE – The tree protection specified on this tree protection plan and within the Arboricultural Survey, Implications Assessment and Arboricultural Method Statement document are conditioned to be erected. Failure to protect trees in full accordance with the approved scheme is likely to result in local planning authority taking enforcement action, including prosecution.

