


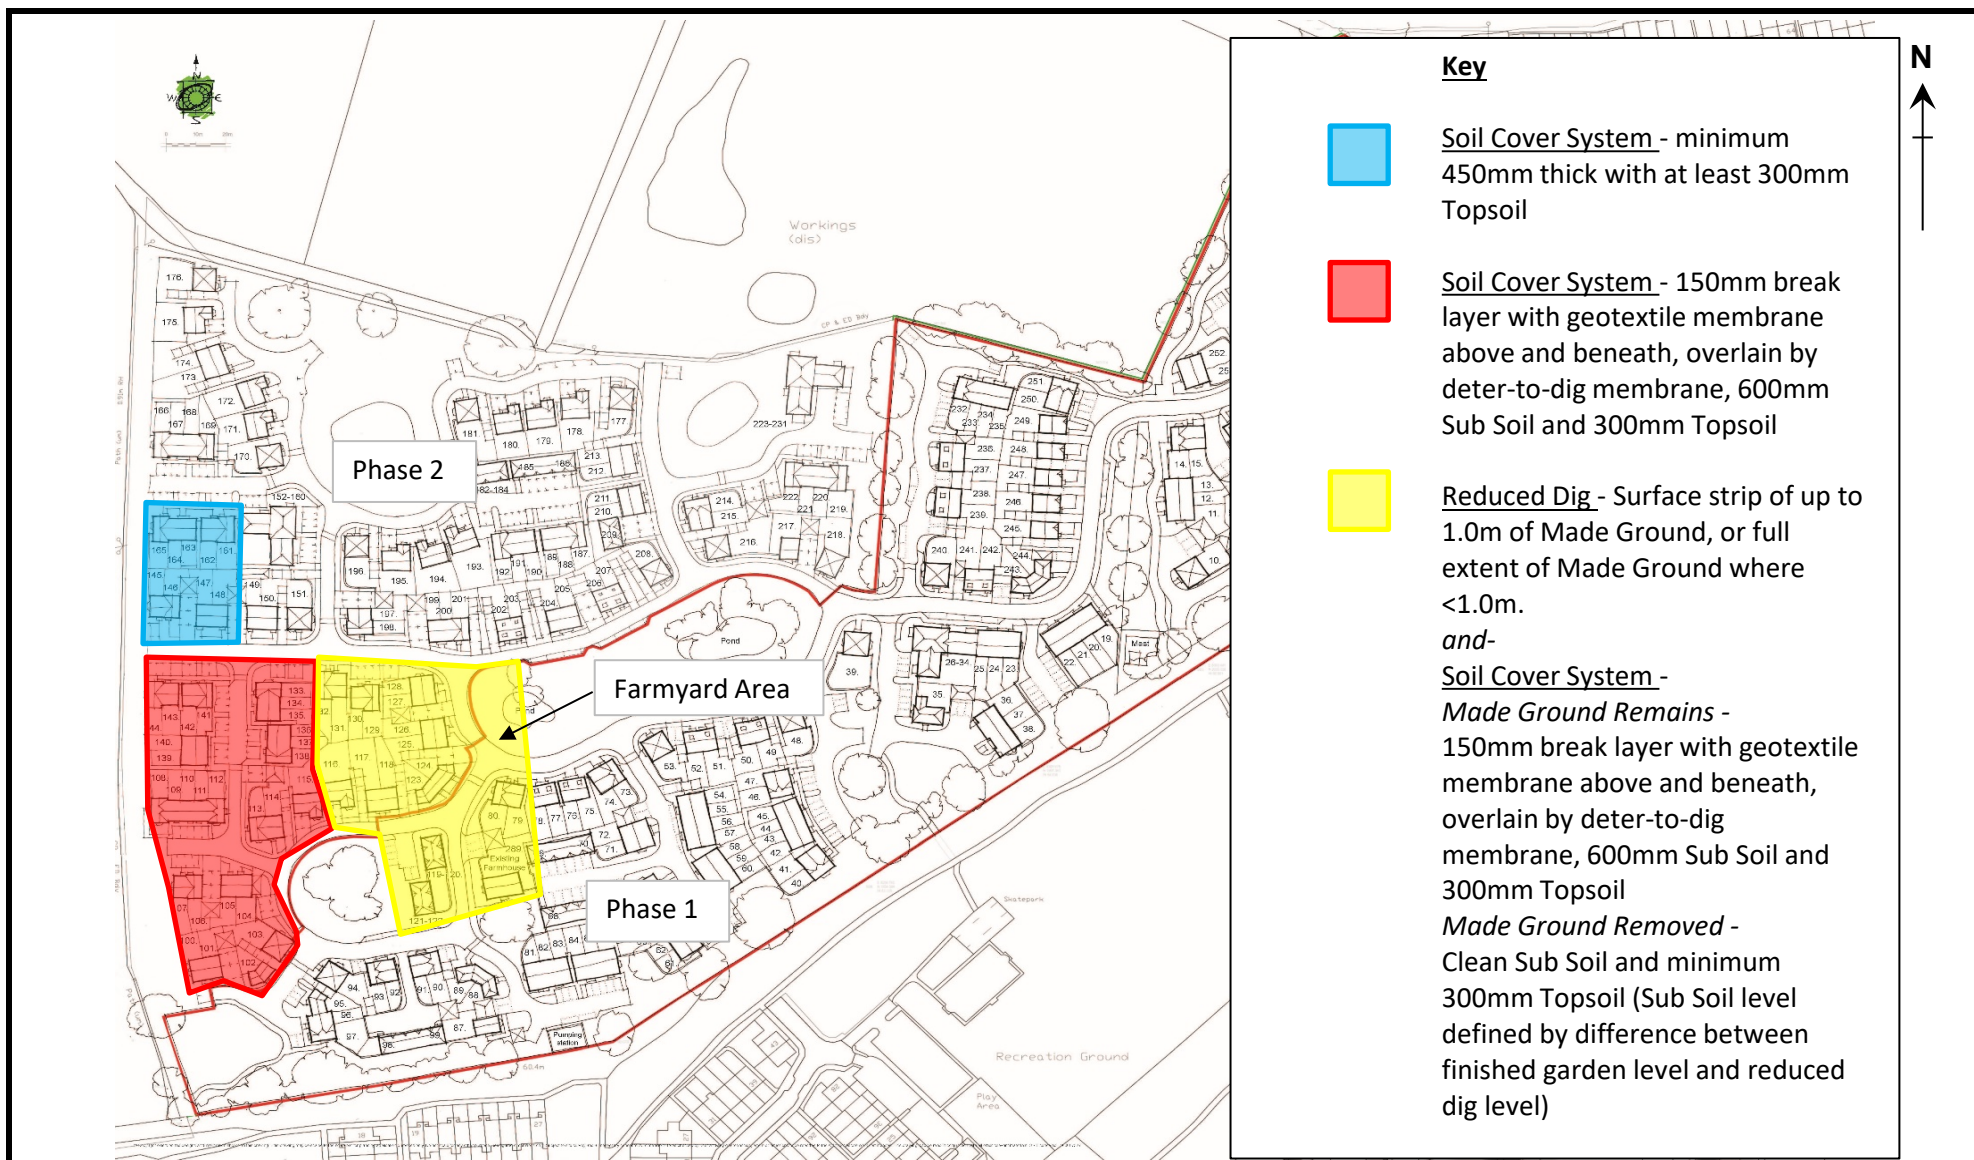

Project:	Woodcroft Farm, Lovedean, PO8 9QA			Title	Soil Remediation Plan by Plot	
Client:	Grainger PLC			Geo-Environmental Services Ltd Unit 7 Danworth Farm, Cuckfield Road Hurstpierpoint, West Sussex BN6 9GL +44(0)1273 832972 www.gesl.net	 Geo-Environmental	
Ref No:	GE16943	Revision:	0			
Drawn:	FG	Date:	26/07/2018			
Figure:		Scale:	Not To Scale			