

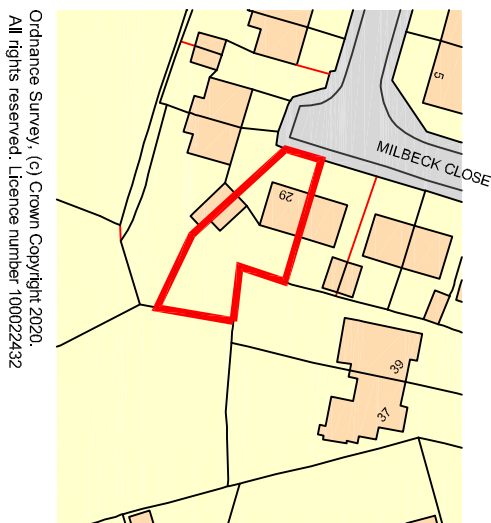
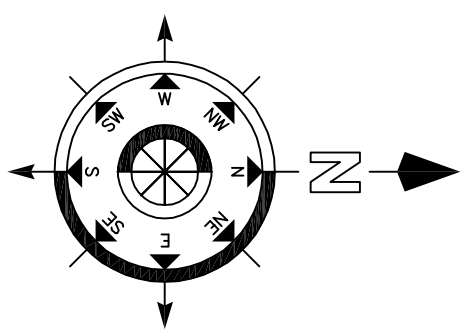
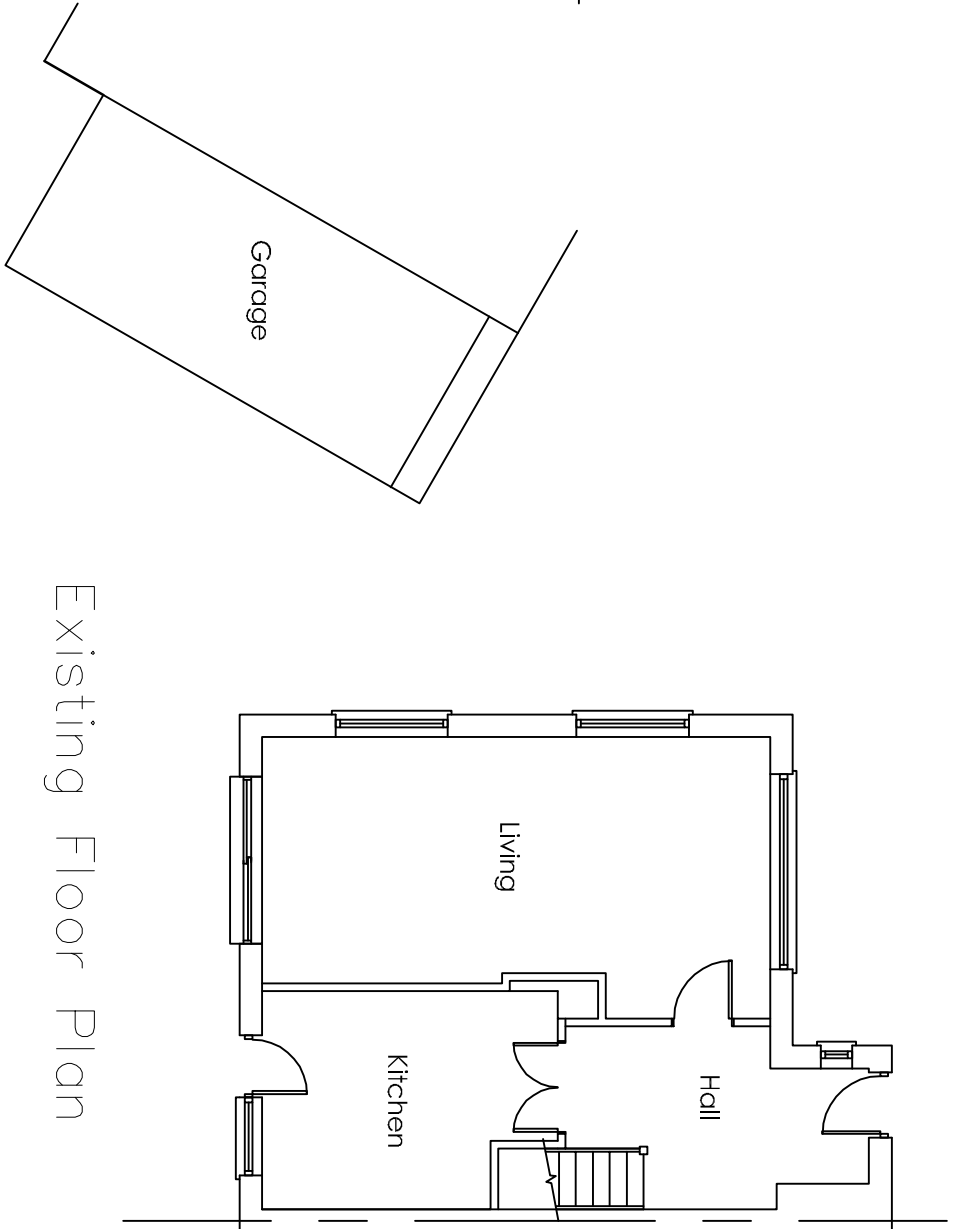
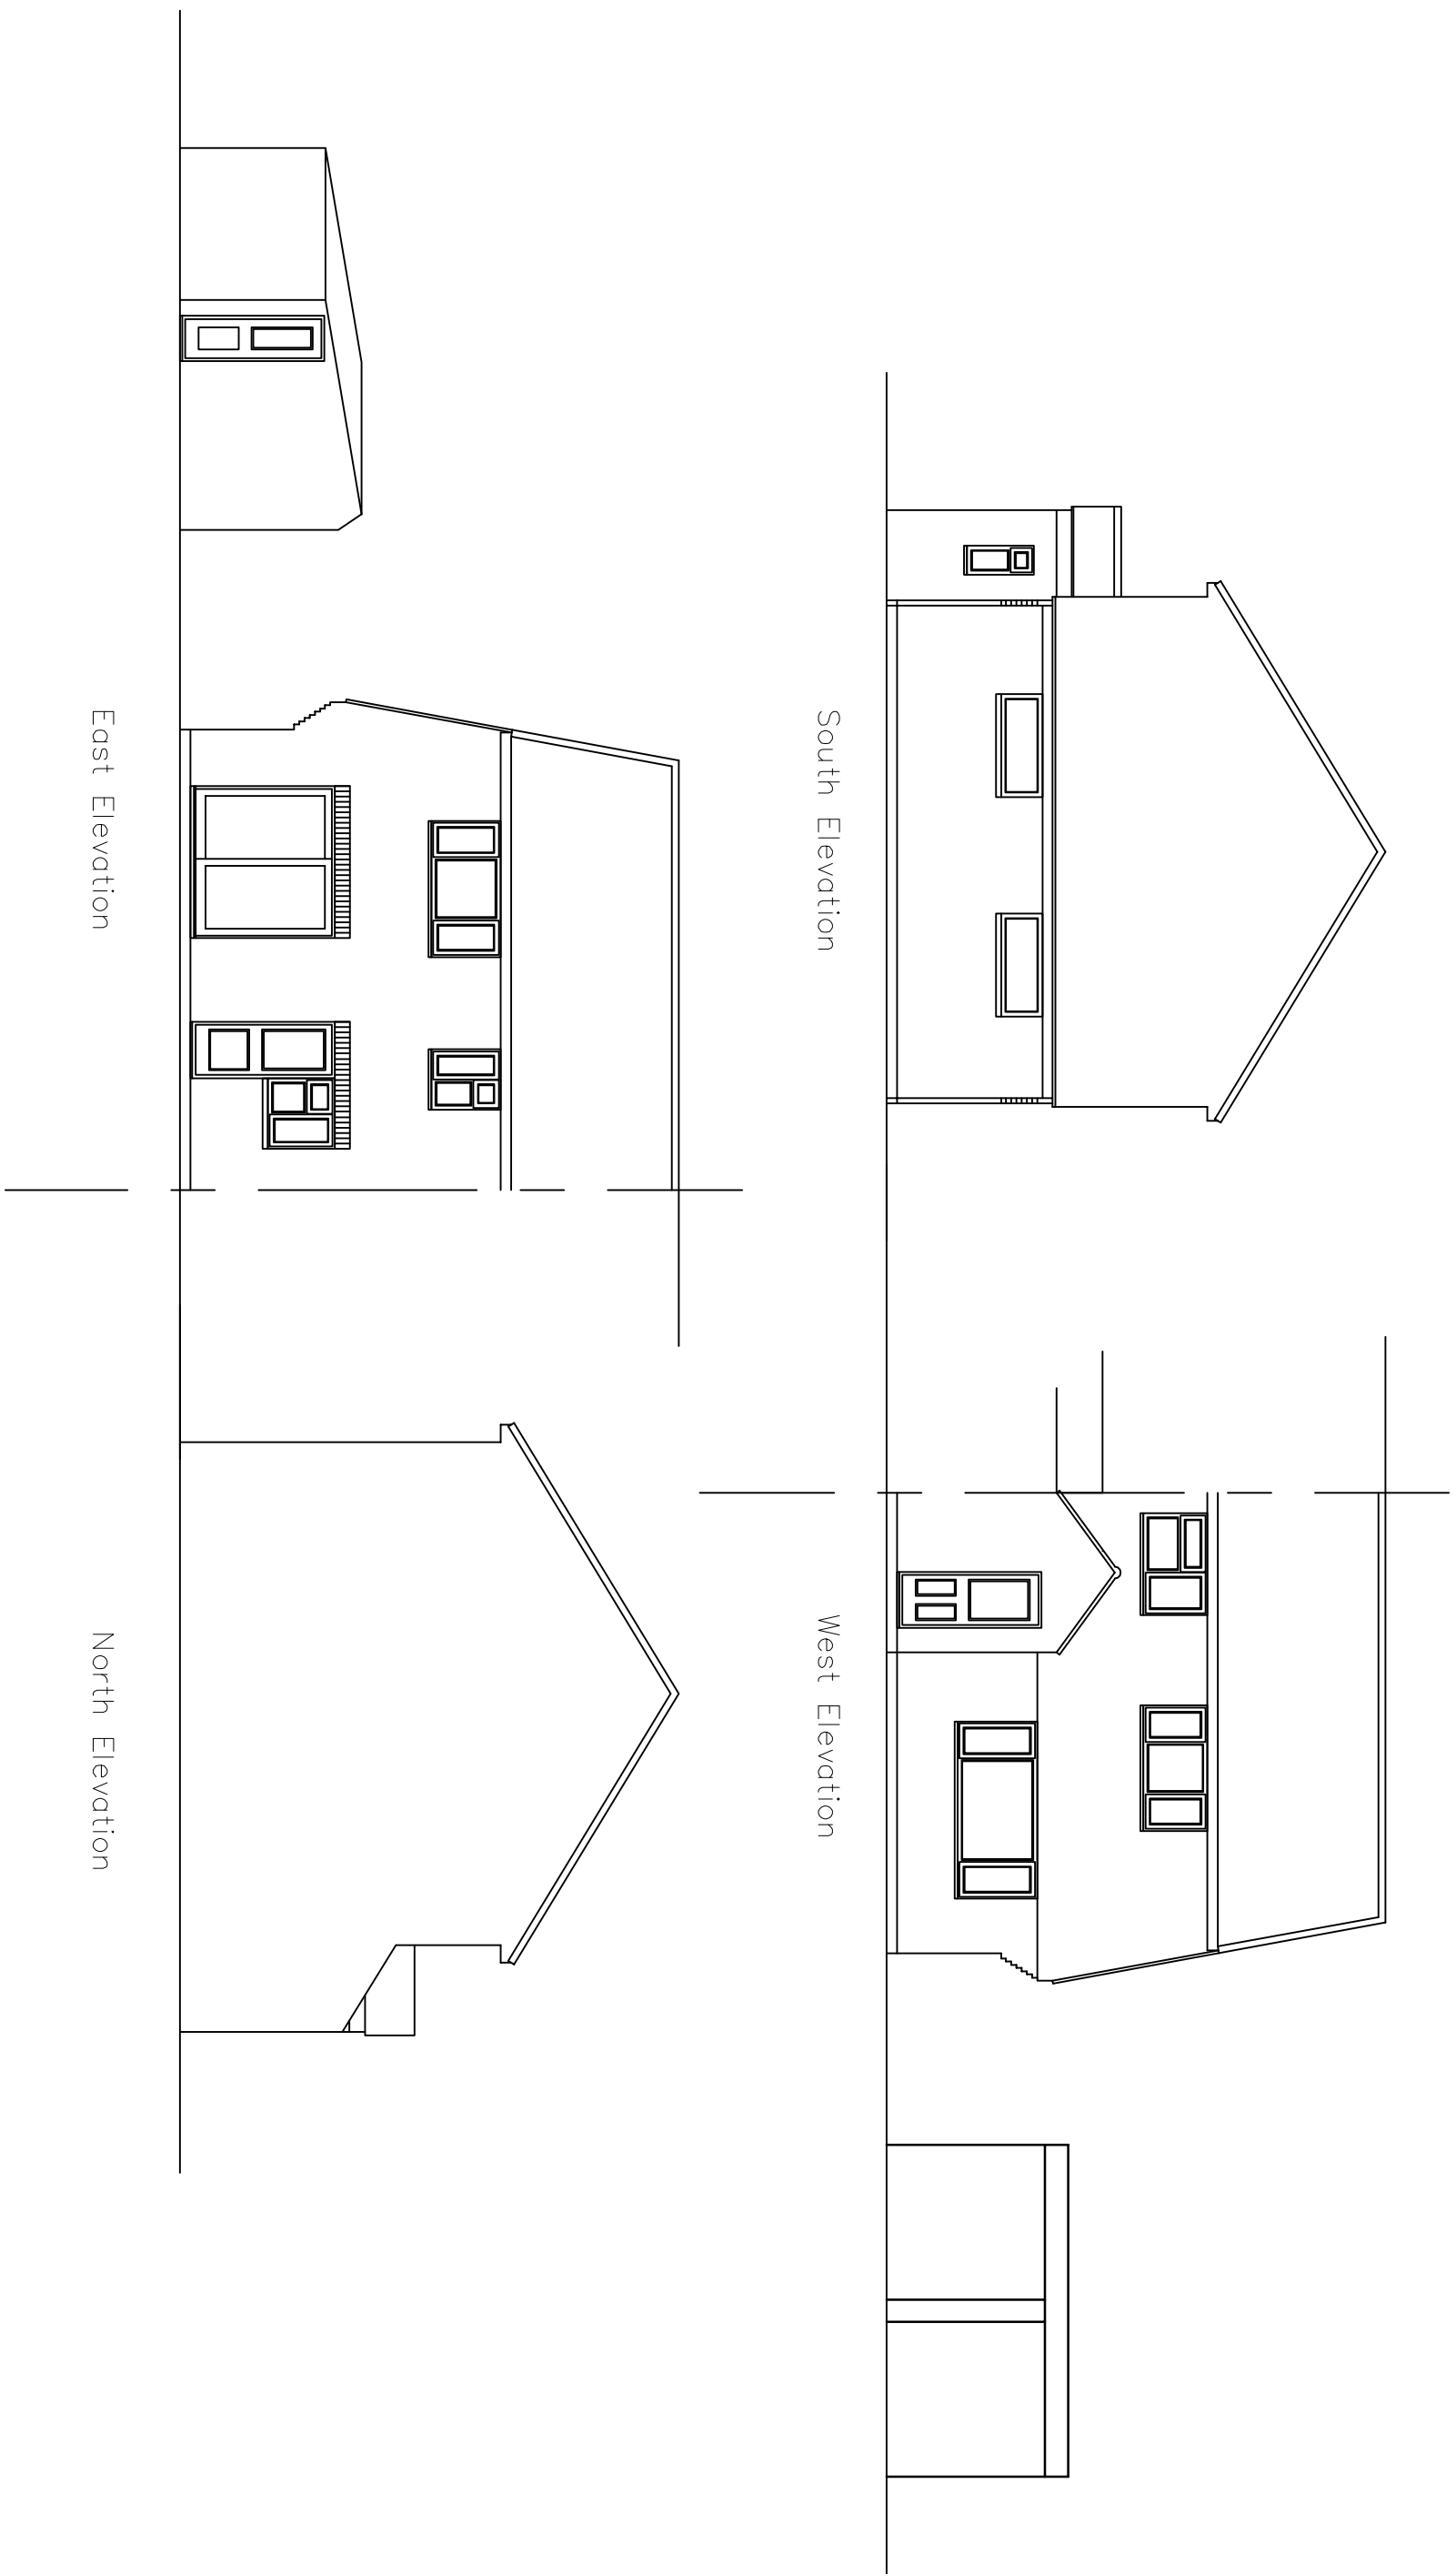
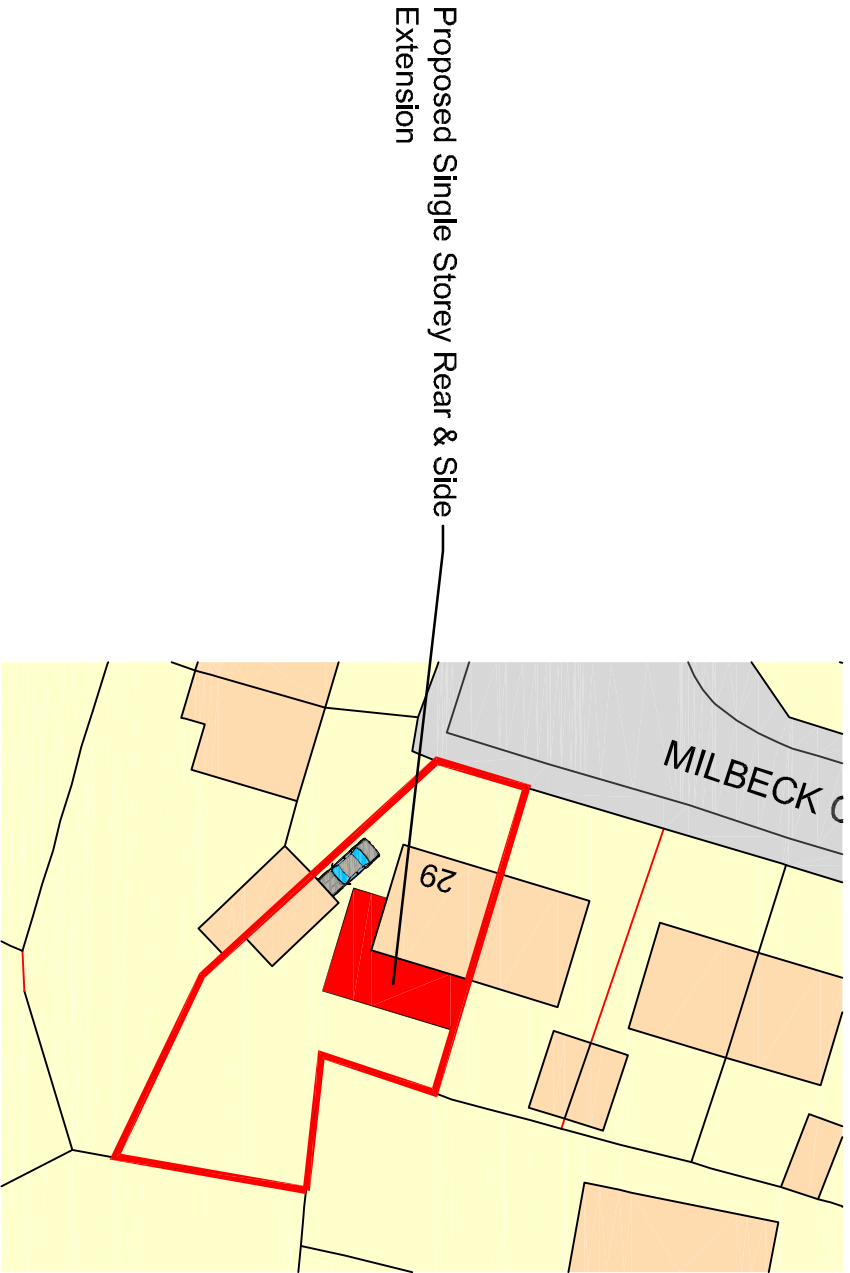


Existing Elevations

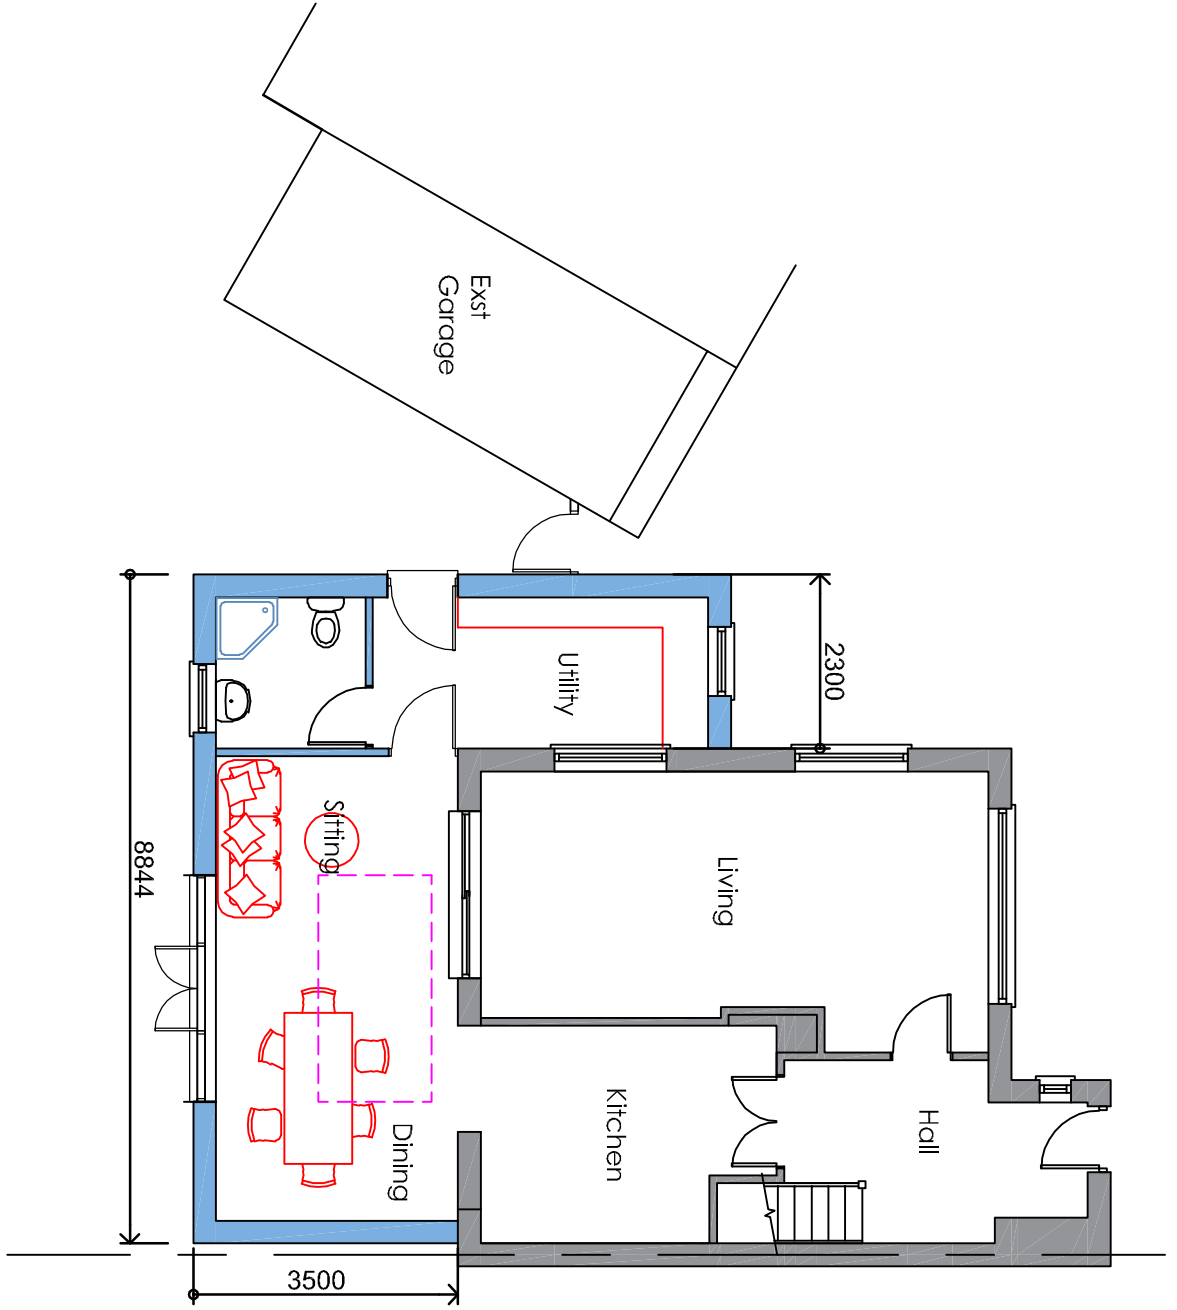

Proposed Elevations

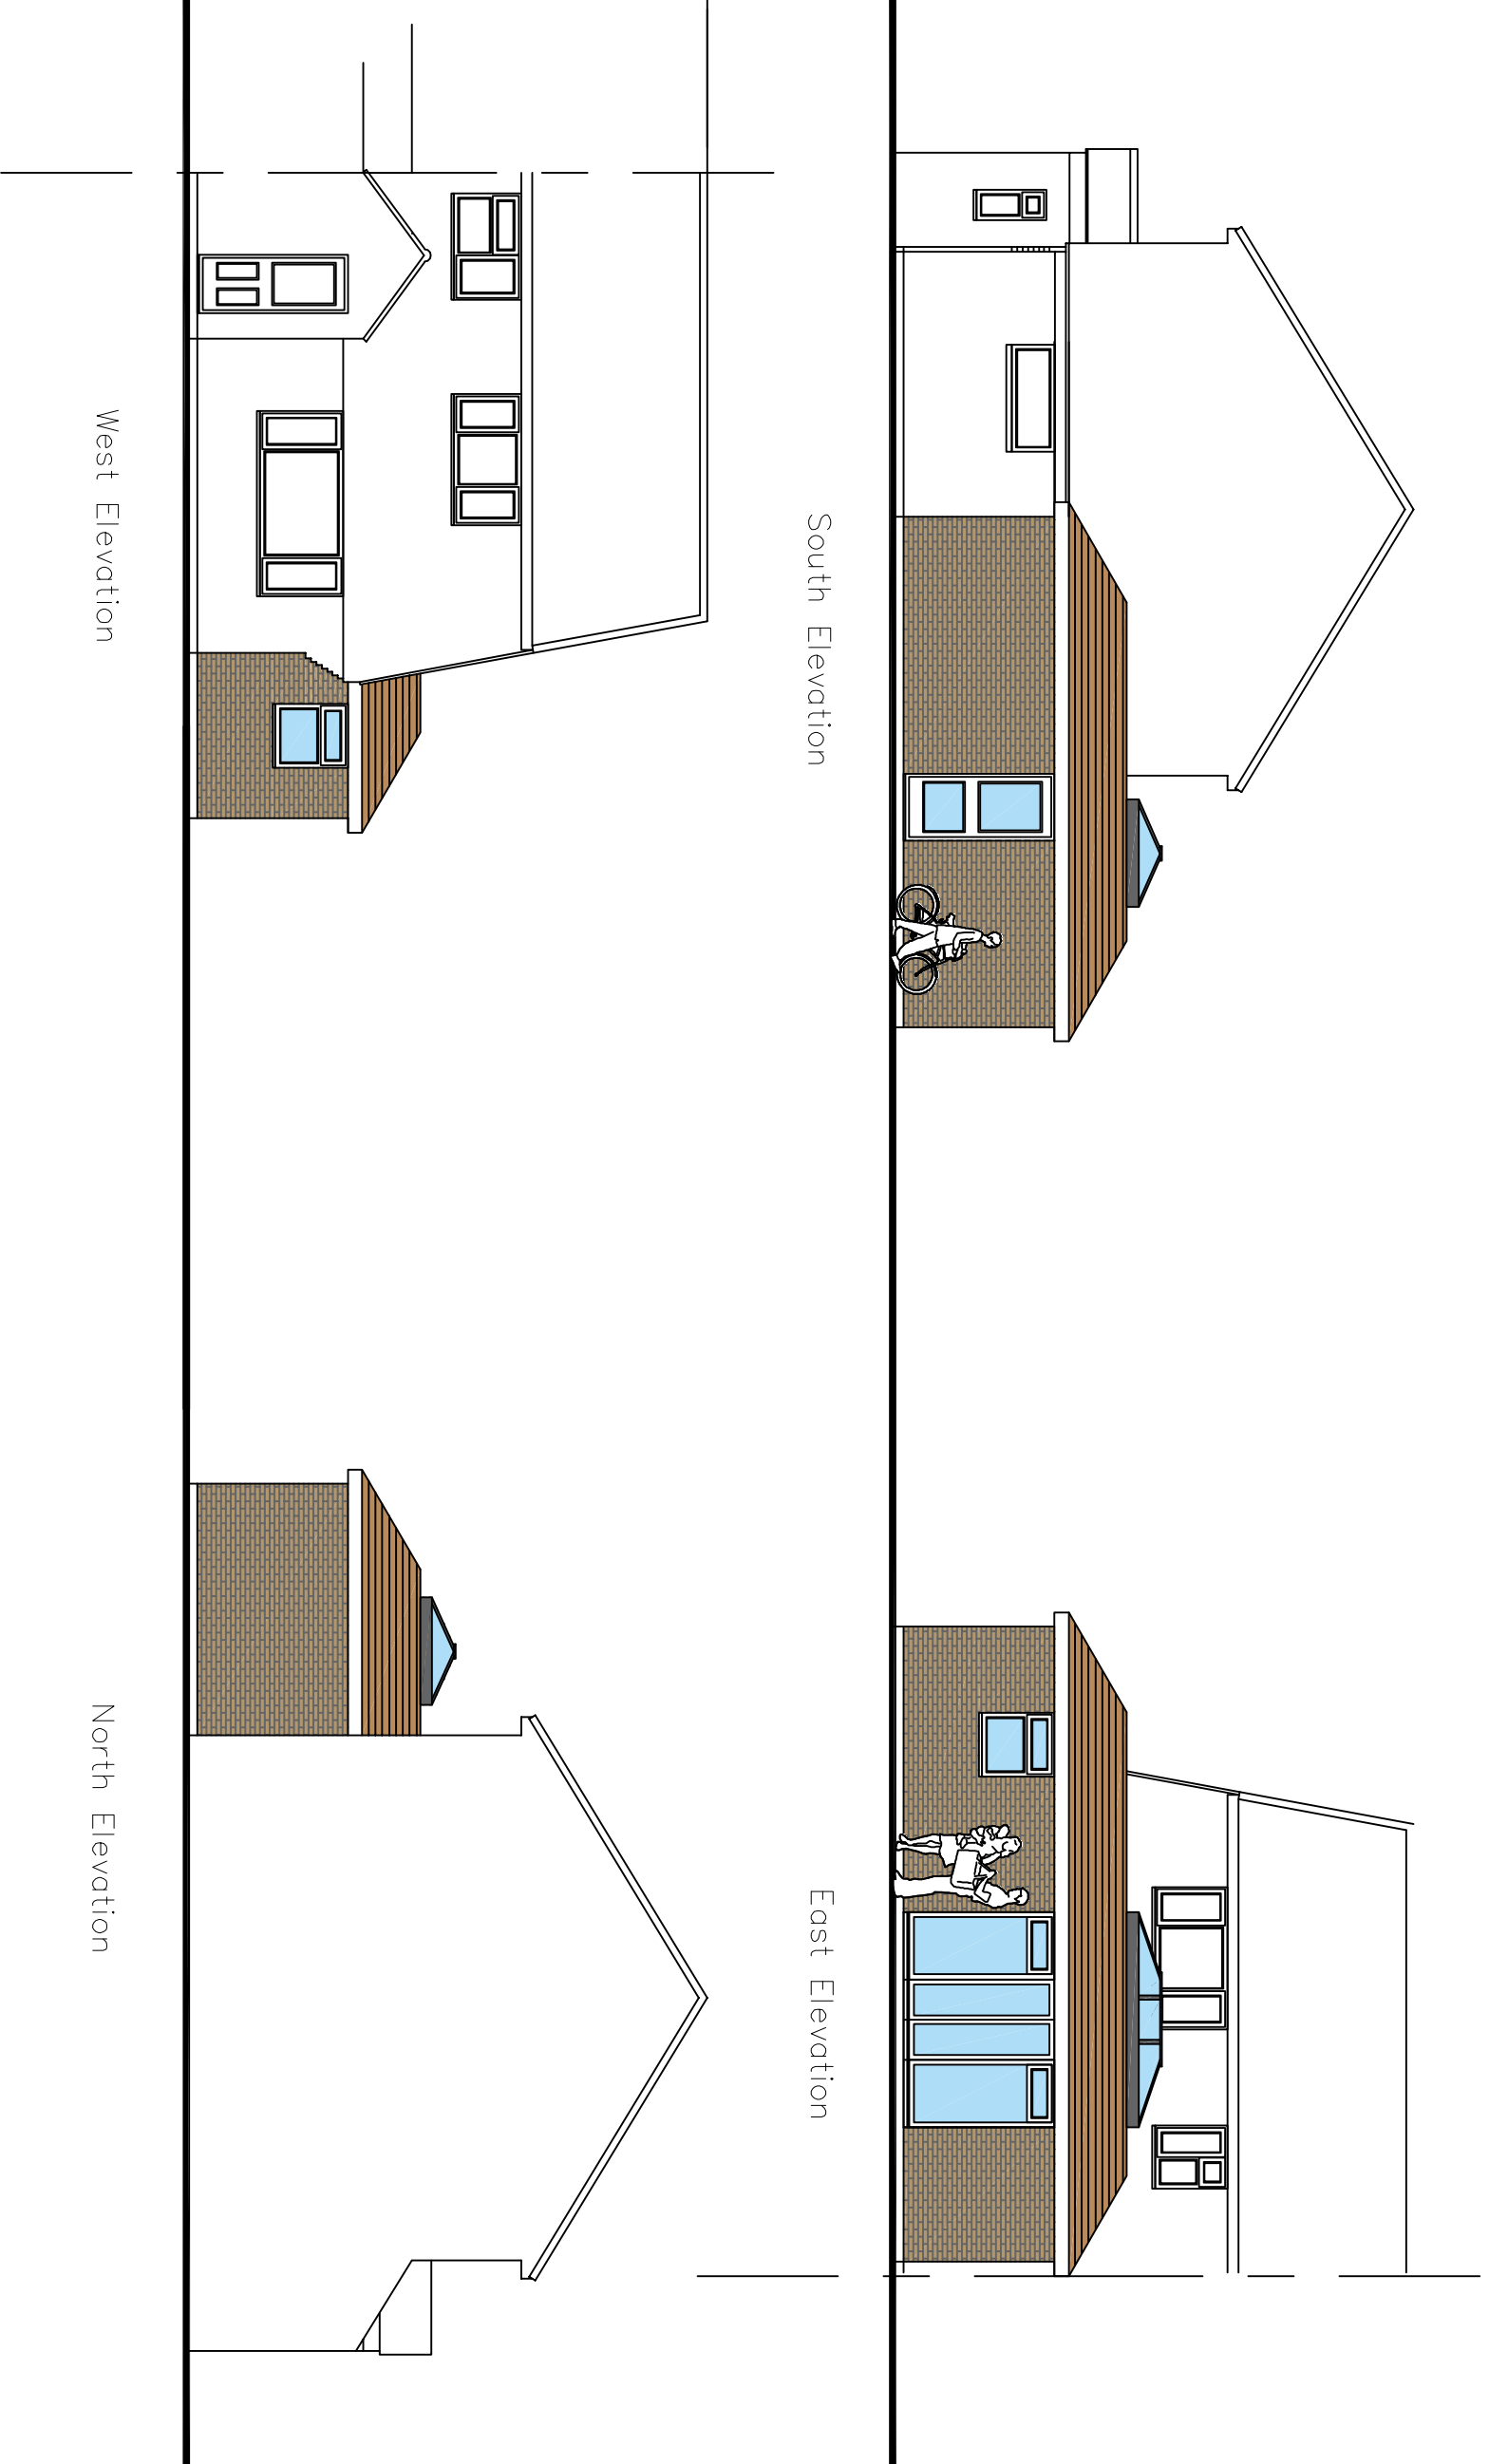

Materials to match existing

01	Garage removed from planning	12/07/21	CF
Revision	Description	Date	By (Name)

Project:
Mr & Mrs J Salmon
29 Milbeck Close
Cowplain
Hampshire

Drawing Title:
Proposed Single Storey/ Rear & Side
Extension and Detached Garage

Chris Flint Associates Ltd			
CHARTERED SURVEYORS - PROJECT MANAGERS DEVELOPMENT CONSULTANTS			
Drawn By	Date	SHEET SIZE	Approved By
CF	01/11/20	A1	

Drawn By	Date	Sheet Size	Approved By
CFA	FULL	01	01

PLANNING

2 Emerald Close Waterlooville, Hants PO7 8NZ
tel: 023 92 432484 fax: 023 92 358554
Email: info@flintassociates.co.uk

