


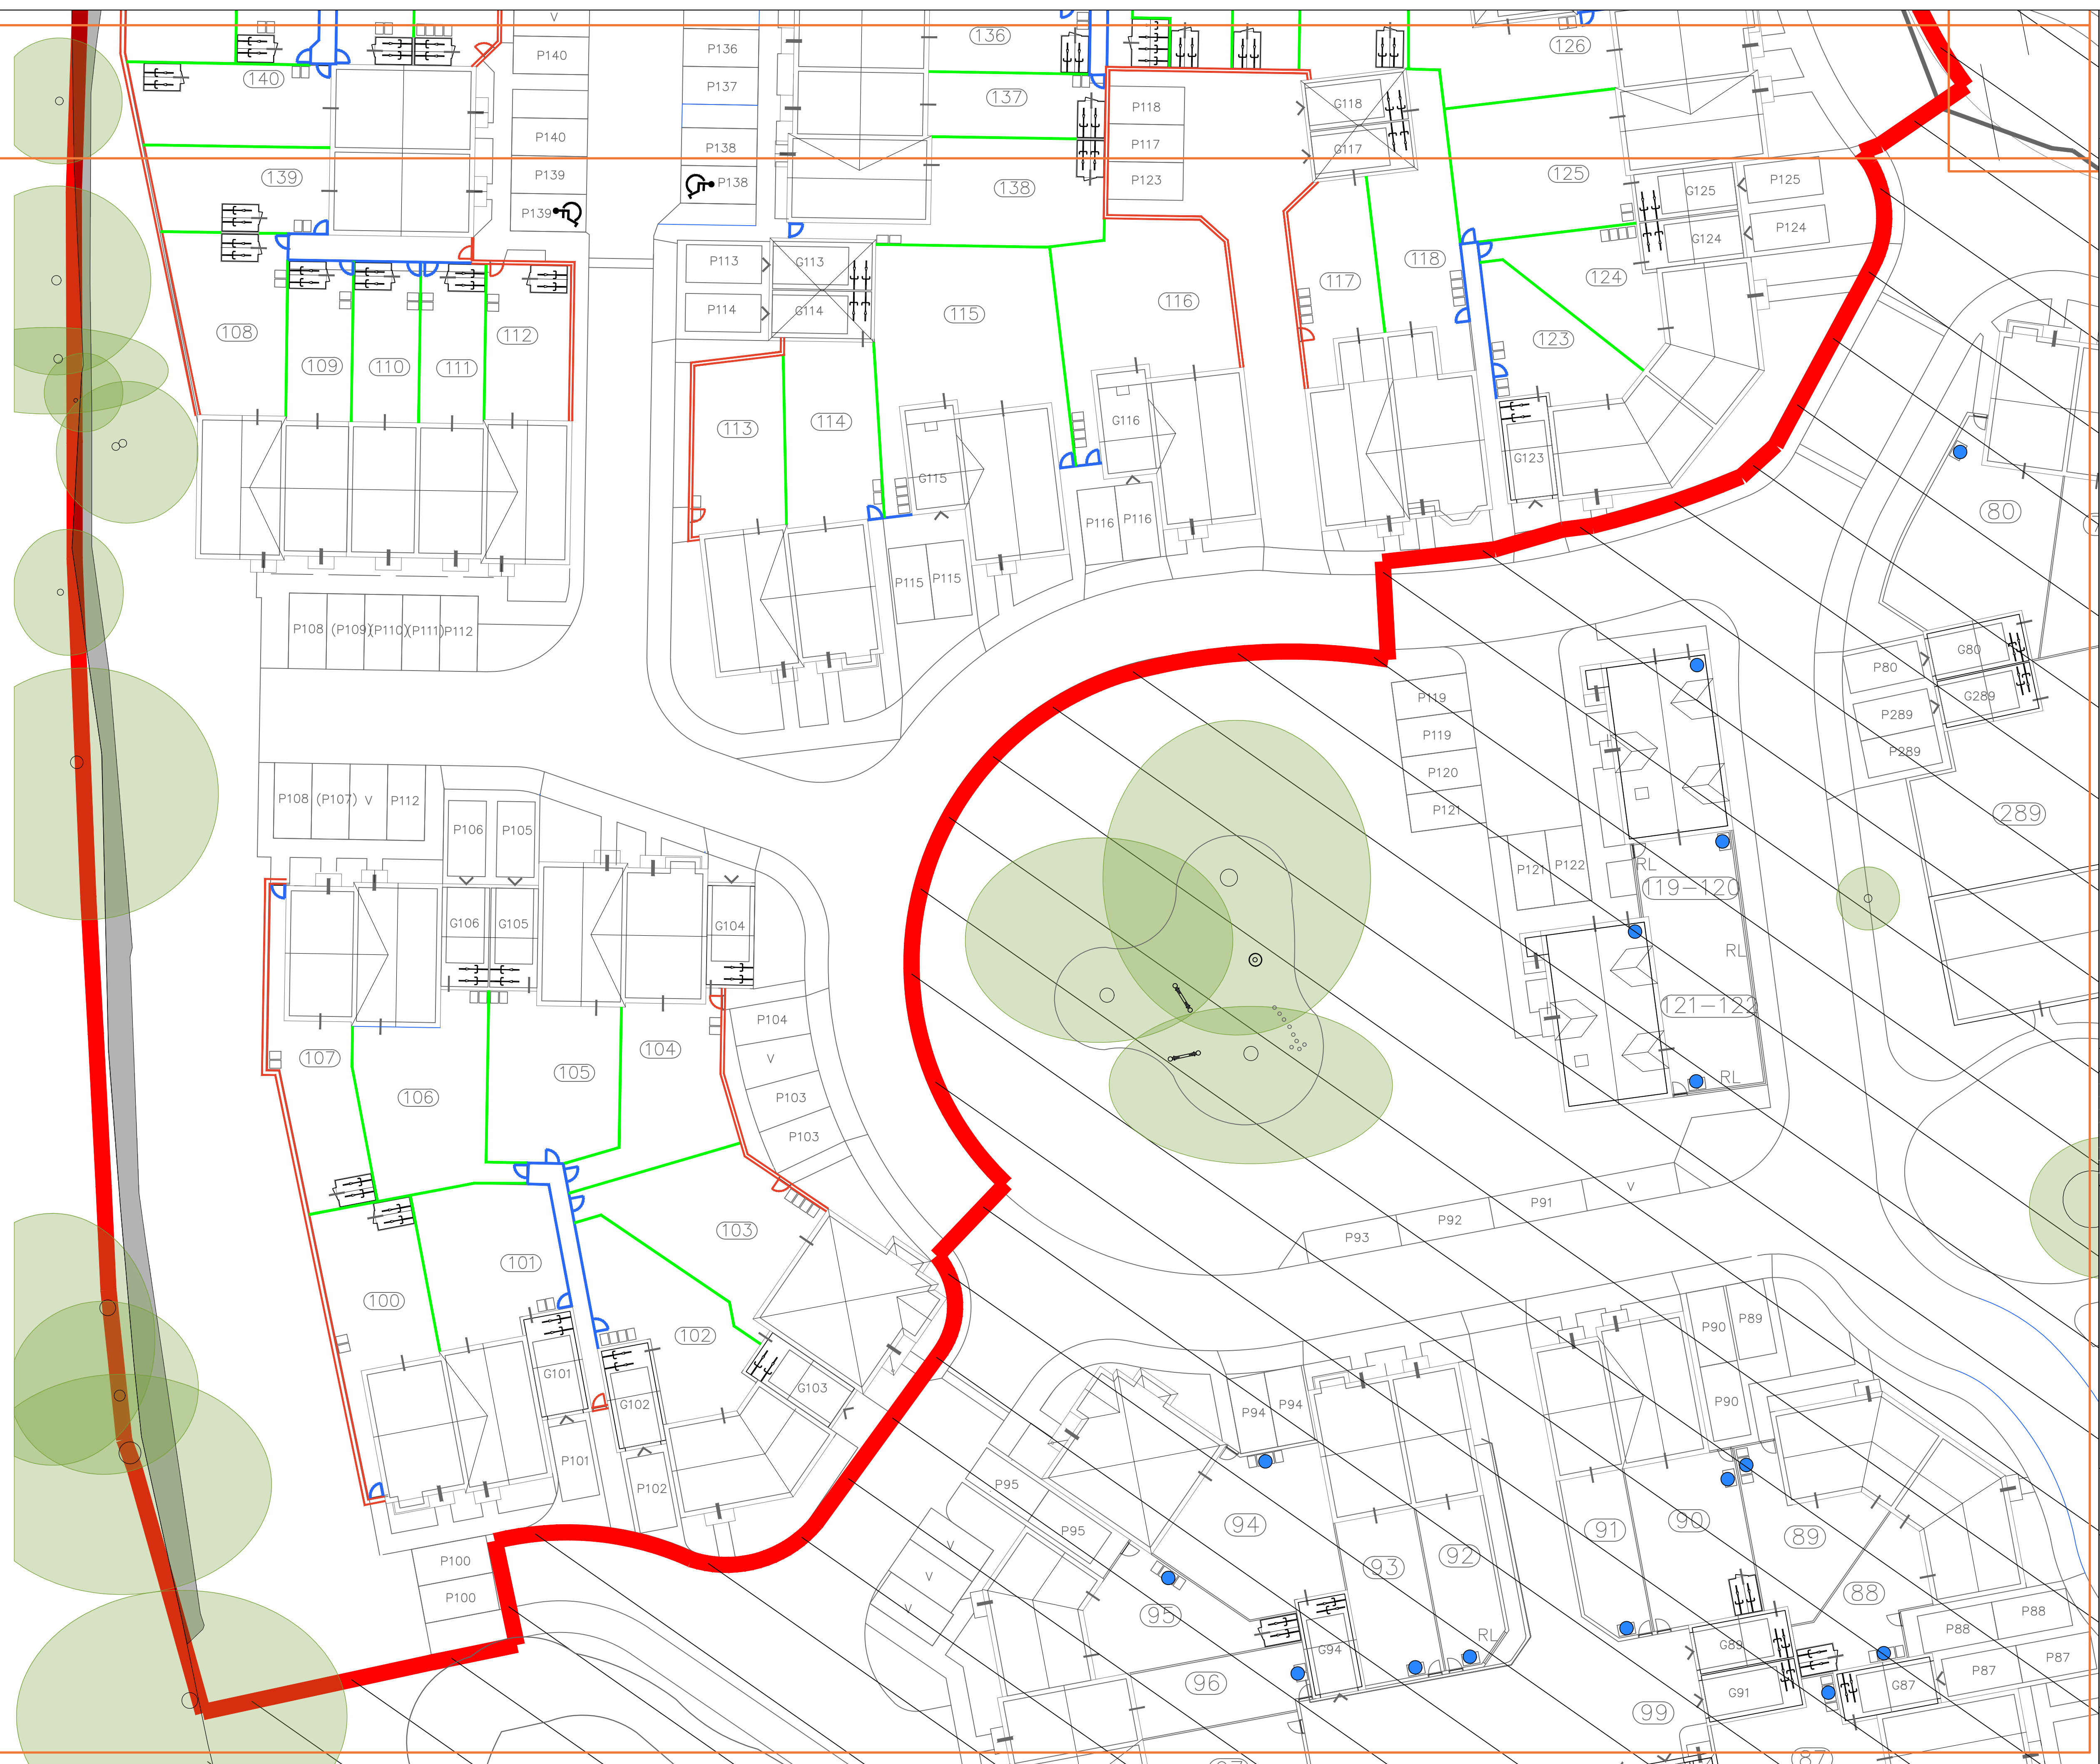


SPECIFICATION
All works generally, to comply with the written Soft Landscape Specification.

NOTES:
DO NOT SCALE FROM DRAWING
NOT FOR CONSTRUCTION, FOR PLANNING
PURPOSES ONLY

Legend

-  Red Line Boundary
-  Existing trees to be retained and protected during construction
-  Proposed close board fence with matching gate, 1.8m high
-  Proposed Larch fence with matching gate, 1.8m high
-  Proposed brick wall, half height with closeboard top between piers with matching gate
-  Timber knee rail fencing 0.6m high
-  Timber Removable bollards

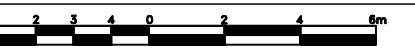

	27.10.20	Brick walls to plots along PRow	PHD
v	Date	Details	Drawn



HEAD OFFICE
Rodbourne Rail Business Centre, Grange Lane,
Malmesbury, SN16 0ES
Tel: 01666 825646

Courtyard House, Mill Lane, Godalming, GU7 1EY
Tel: 01483 425714

Suite 6, Crescent House, Yonge Close, Eastleigh, SO50 9SX
Tel: 02382 026300

email: mail@acdenv.co.uk
www.acdenvIRONMENTAL.co.uk



scheme: Lovedean Phase 2

client: Linden Homes
drawing: Enclosure Proposals
date: May 2020
scale: 1:200@A1 Sheet 5 of 5
drawing no: LIN22888 12
drawn: JH checked: DKM

Copyright of ACD Environmental Ltd. All rights described in Chapter IV of the Copyright, Designs and Patents Act 1988 have been generally asserted: 2011. Copyright of this plan remains with ACD until all fees have been paid in full.