
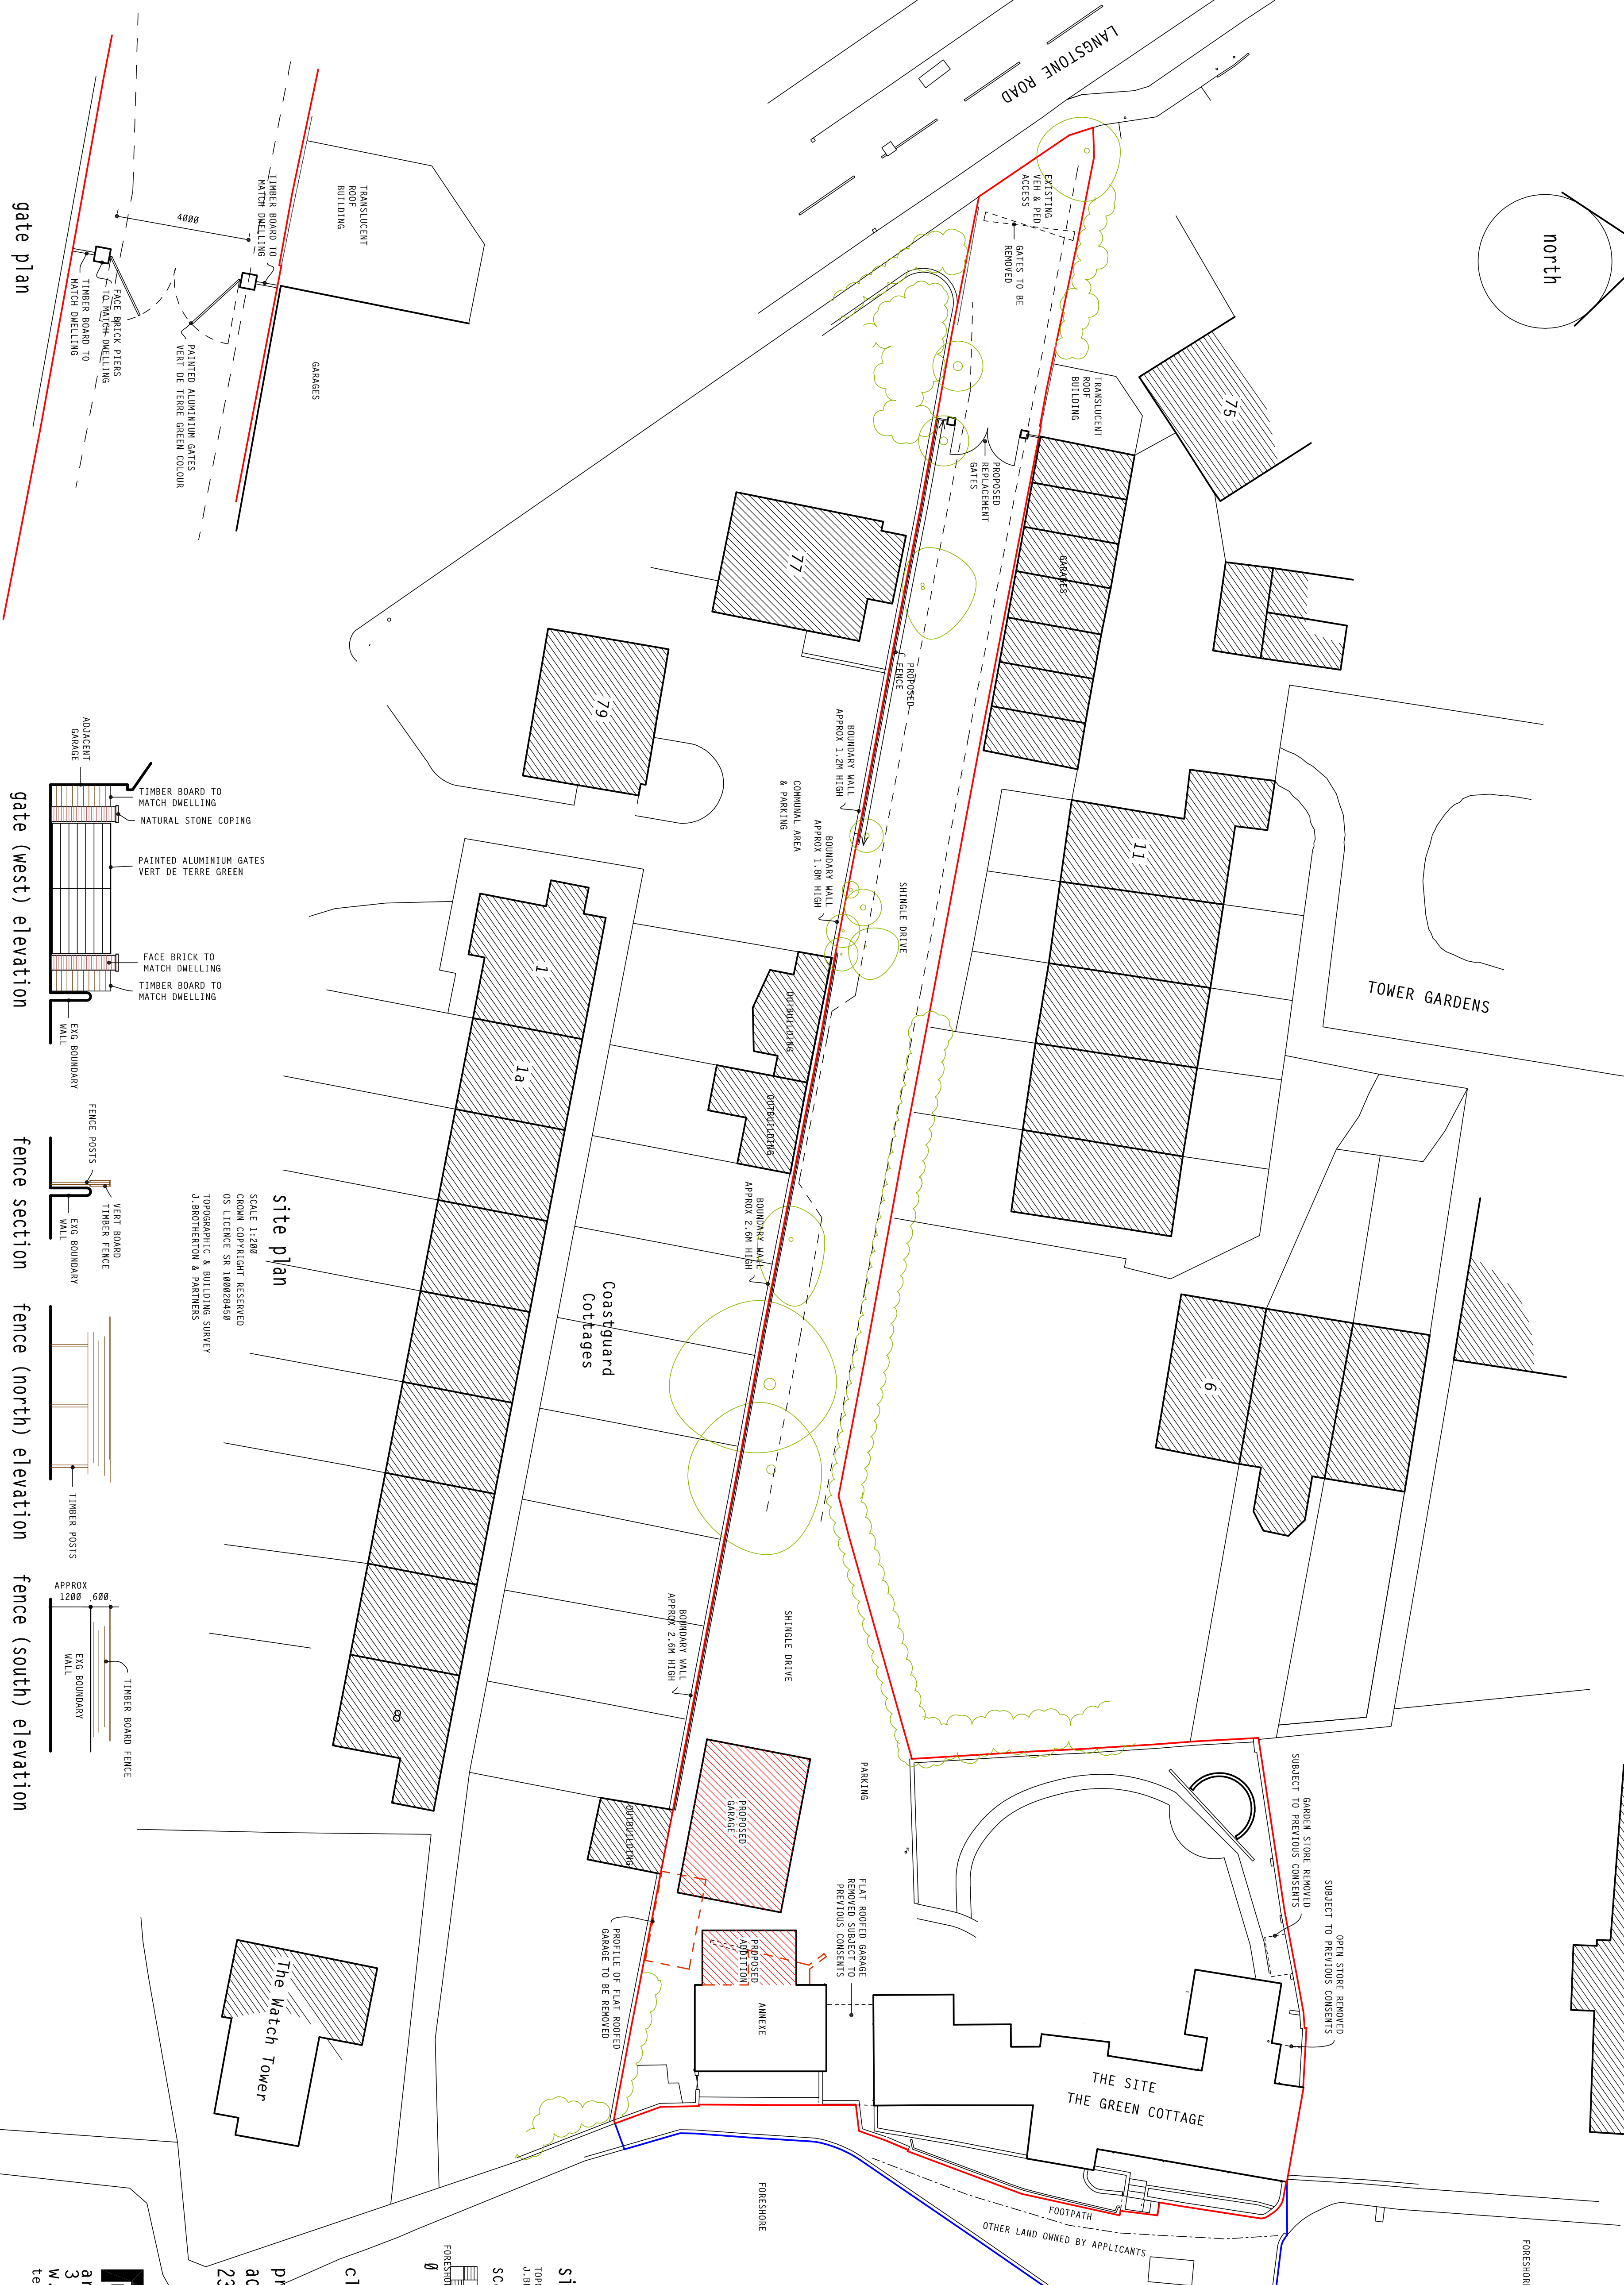


A	29.1.21	GATES & FENCE
B	3.2.21	MINOR REVISION

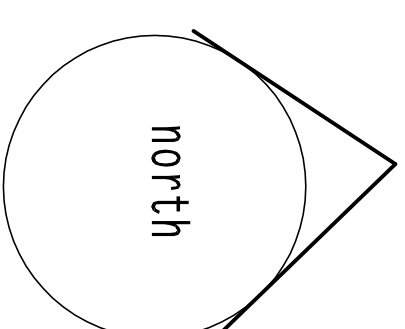

Client: Mr & Mrs Monk

project: proposed alterations & additions, The Green Cottage, 23 Langstone High Street PO9 1RN

PH DESIGN
architectural consultants
3 chapel street chichester
w-sussex PO19 1BU
tel: (01243) 781760

project: 20/C11
drawing no: 8b
date: Dec 2020