
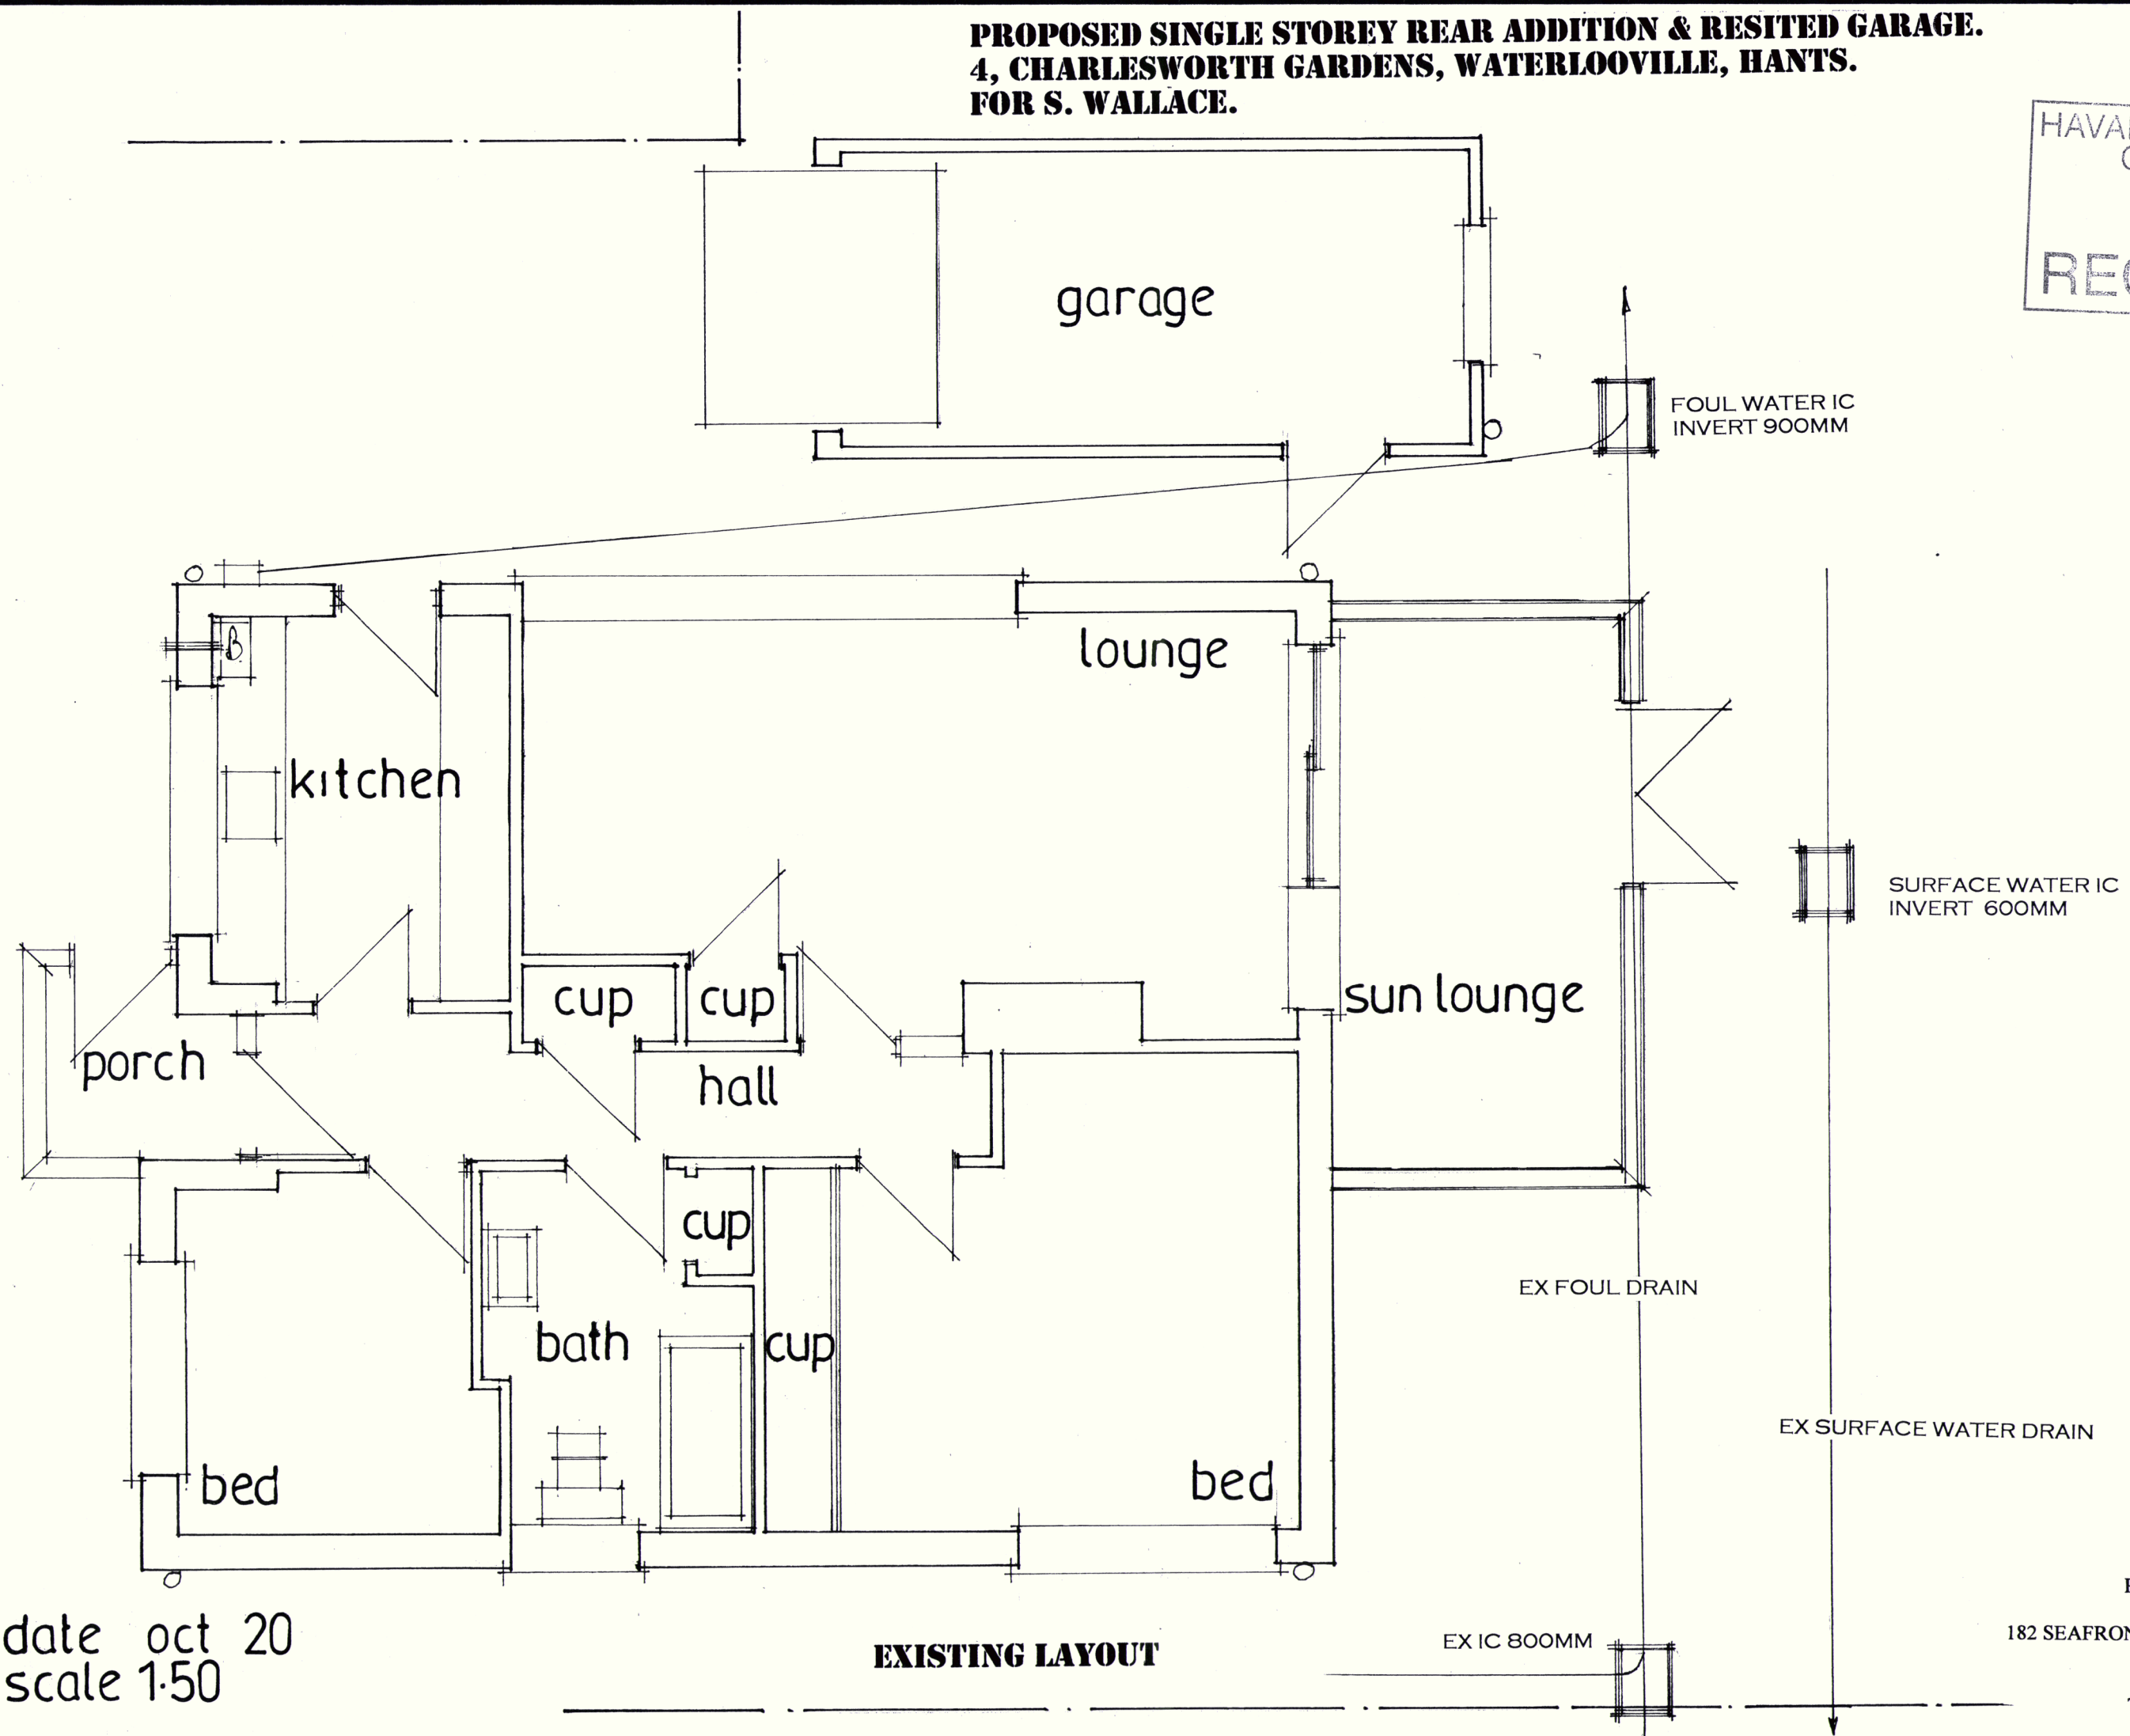


**PROPOSED SINGLE STOREY REAR ADDITION & RESITED GARAGE.
4, CHARLESWORTH GARDENS, WATERLOOVILLE, HANTS.
FOR S. WALLACE.**

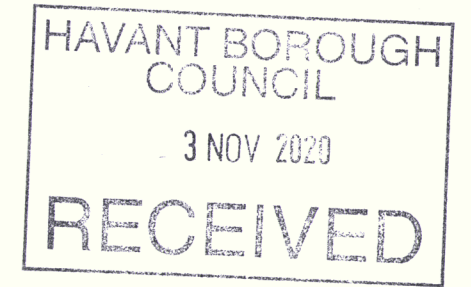

date oct 20
scale 1:50

PETER J. WALKER
ISLAND DESIGN
182 SEAFRONT, HAYLING ISLAND, HANTS
PO11 9AN

TEL: 02392467571