


	KEY, PARAVENT TYPE:
	PARAVENT TYPE 1 BITUMINOUS REINFORCED FOOTWAY CONSTRUCTION 2mm thick black GPO Good Hardness Foundation details to follow
	PARAVENT TYPE 2 PAVEMENT TYPE 2 Green Coloured GPO Foundation details to follow.
	PARAVENT TYPE 4 PAVEMENT TYPE 4 MUSK SLICING (Detail to be confirmed by others) Foundation details to follow
	PARAVENT TYPE 5 COLOURED ASPHALT PERESTRAIN HAVING 3mm thick 'whisper' Self Slicking System (Run Foundation details to follow)
	KEY, KERB TYPES:
	TYPE 1A - HIGHWAY GPC COUNTERSIDE KERB FLUSH
	TYPE 2 - POC EDGING - DETAIL 1011
	TYPE 3 - TINNER EDGING - DETAIL 1110
	EDGING TYPE 4 TO PARADE DETAIL DENDI 1404
	CADWORK WALL EDGING

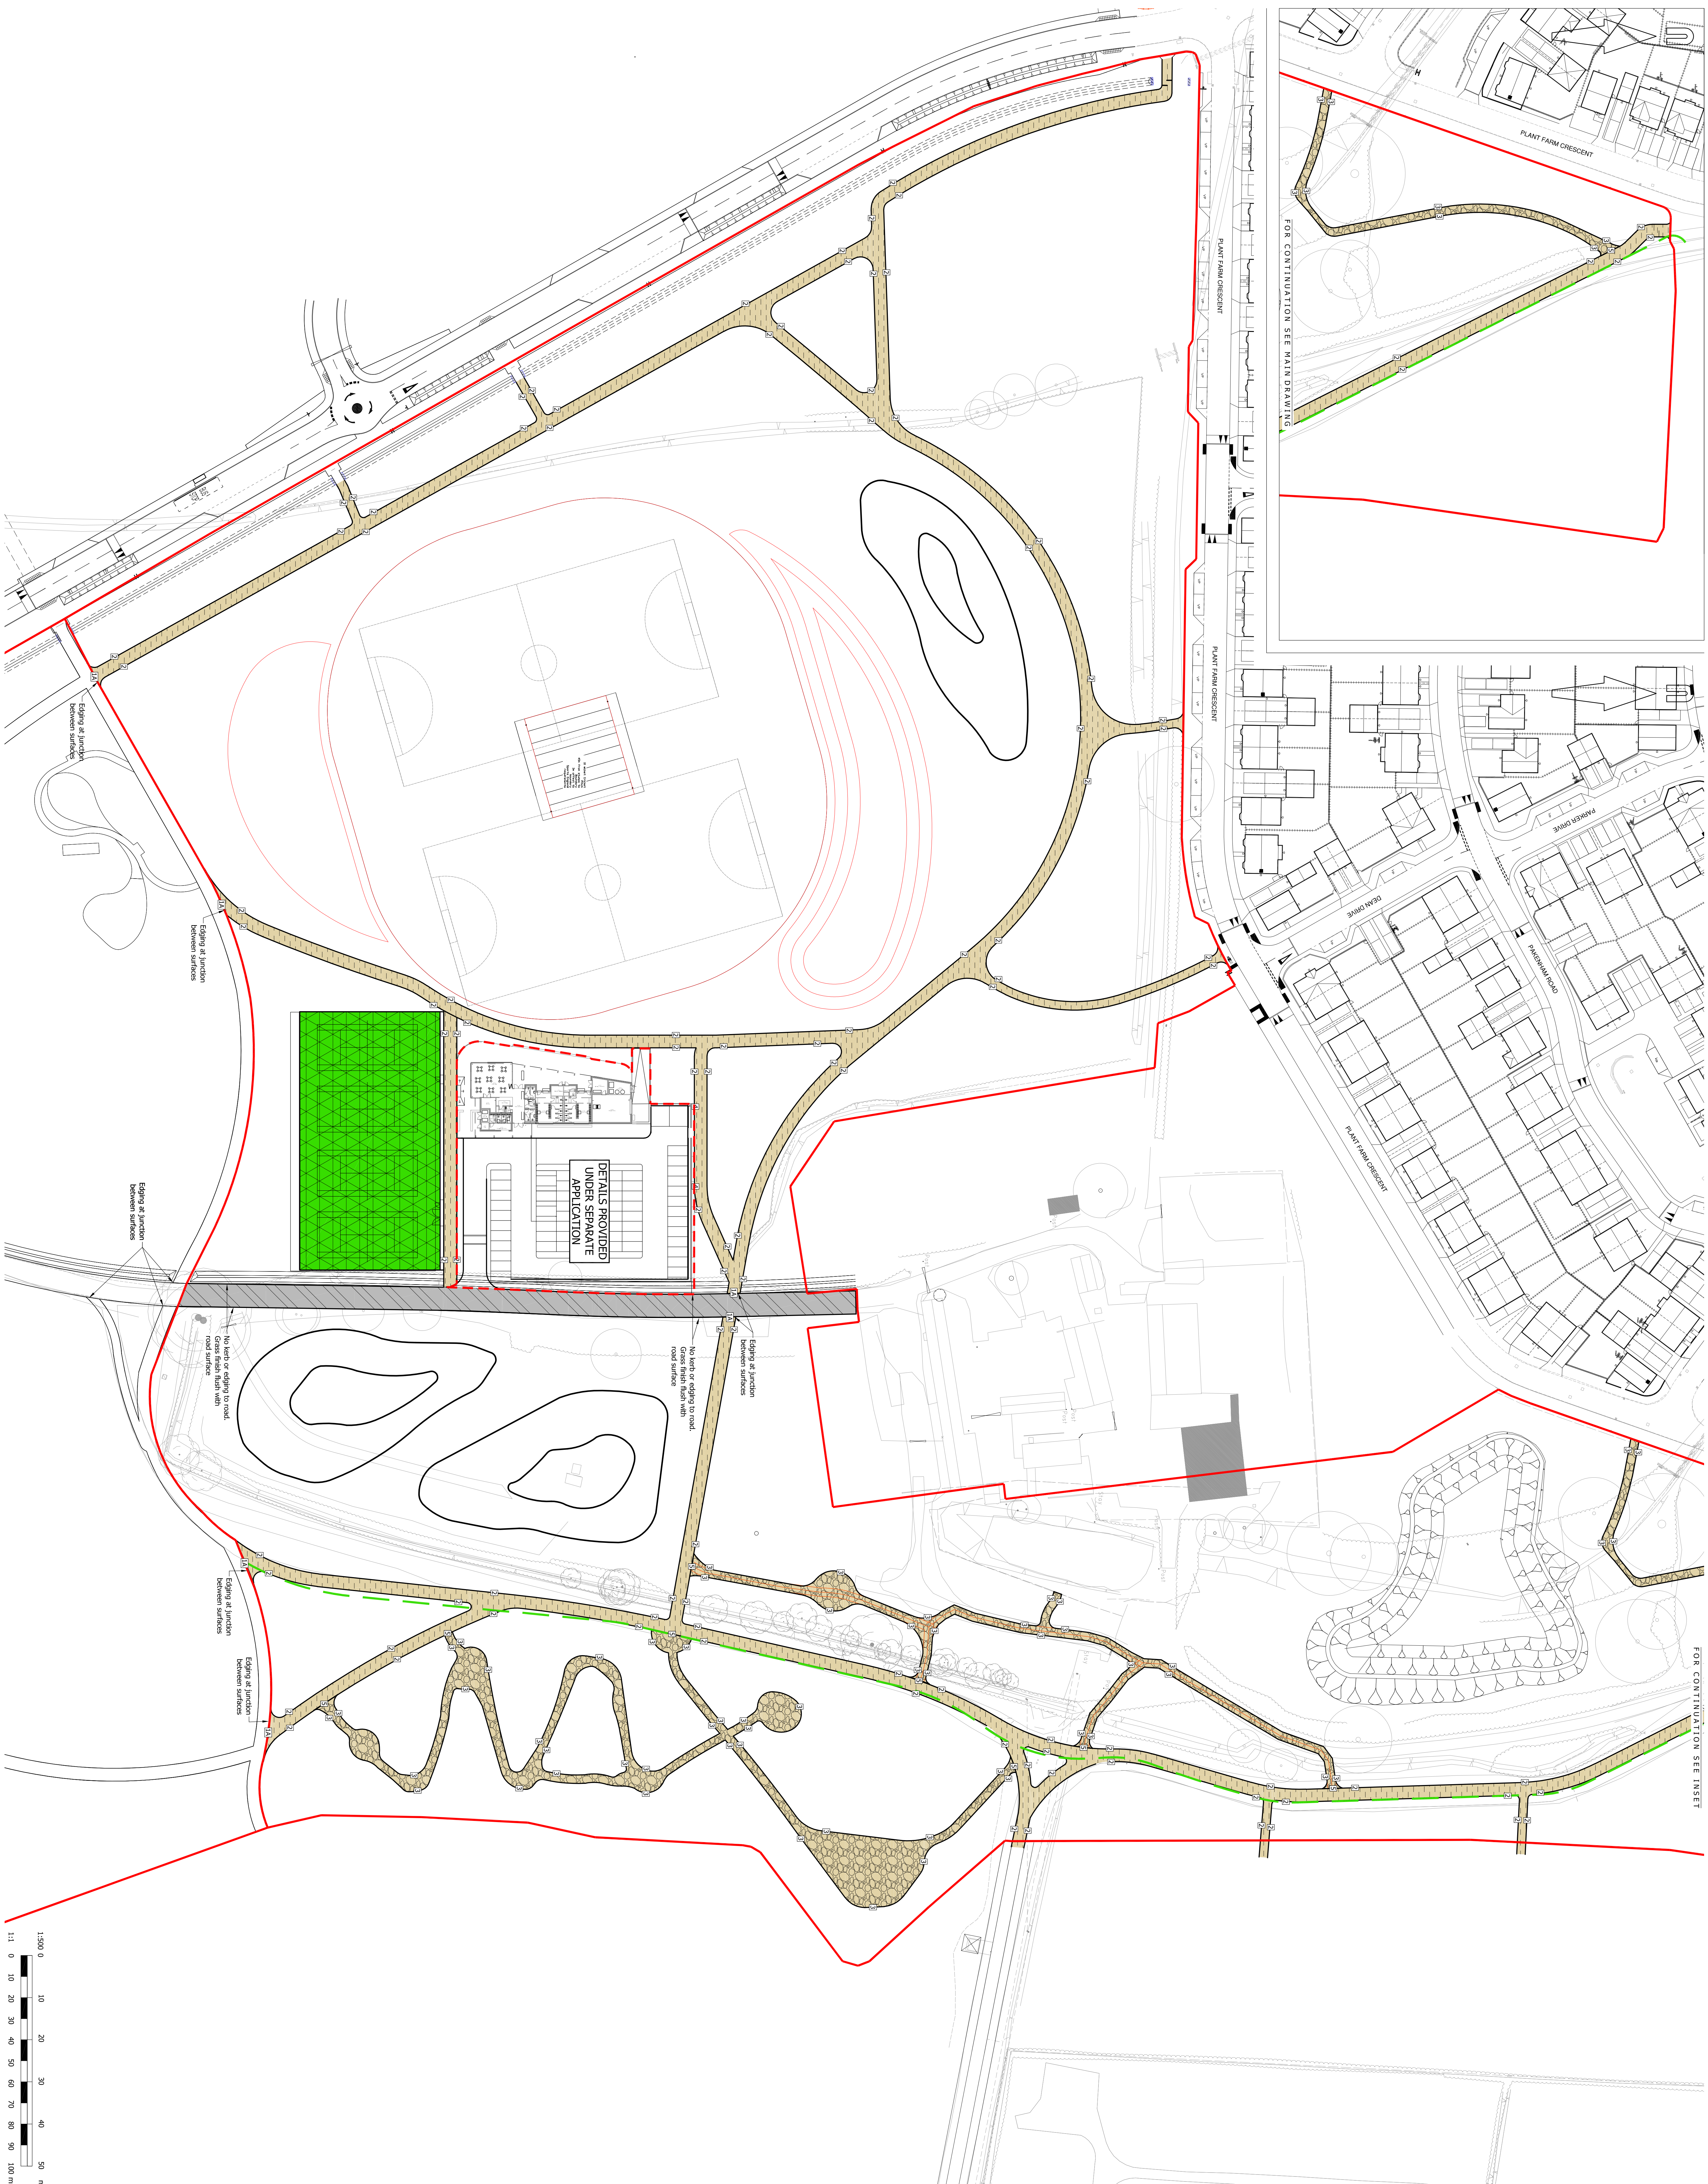

rev.	amendment	checked	date
A	Position Details Revised.	RAA	20/10/2000

FOR APPROVAL
NOT FOR CONSTRUCTION



client

Investing in Women since 1972

graininger plc

12000
www.graininger.co.uk
welling@graininger.co.uk

BEREWOOD, WATERLOOVILLE
TOWN PARK PHASE 2

scale	1:500	drawn by	NT	checked by	RHA
date	OCTOBER 2020	cad file	RD_40.dwg		

PROPOSED SURFACE TREATMENTS

drawing number	REV.
GTWVILLE_TP2/RD/40	A