




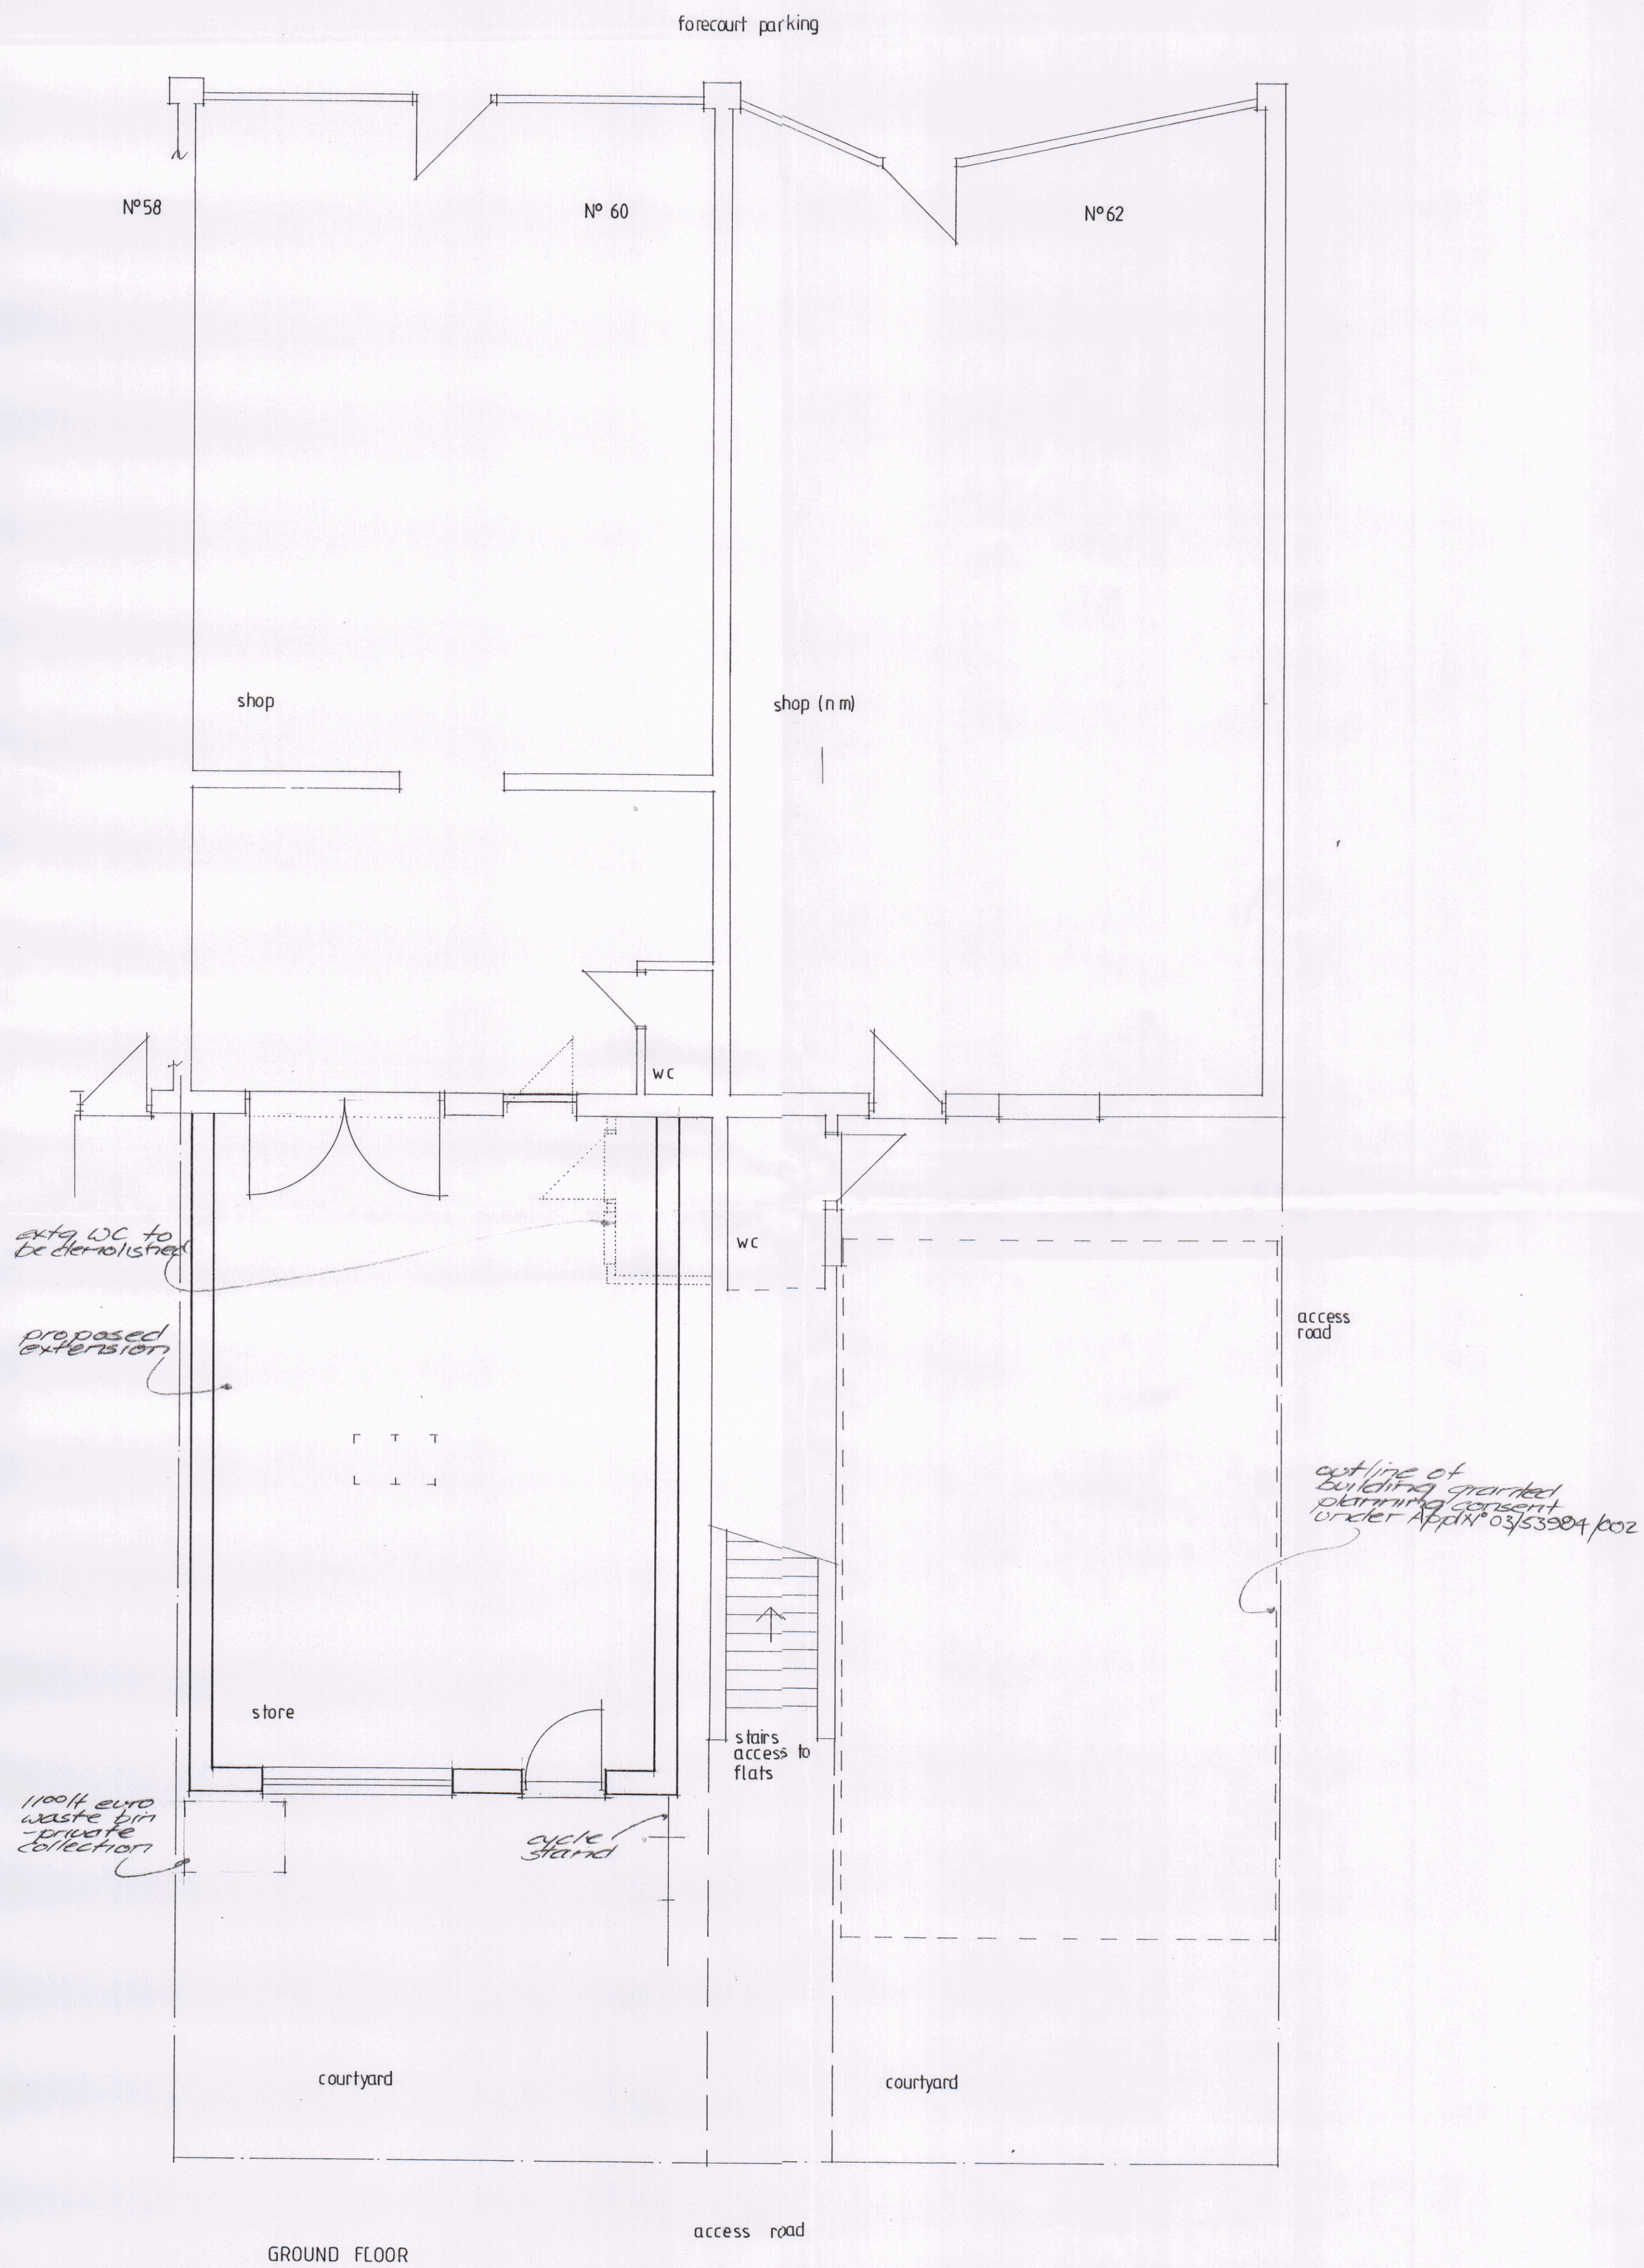

SOUTH WEST ELEV
steel security door
face brickwork
flat grey ERP roof

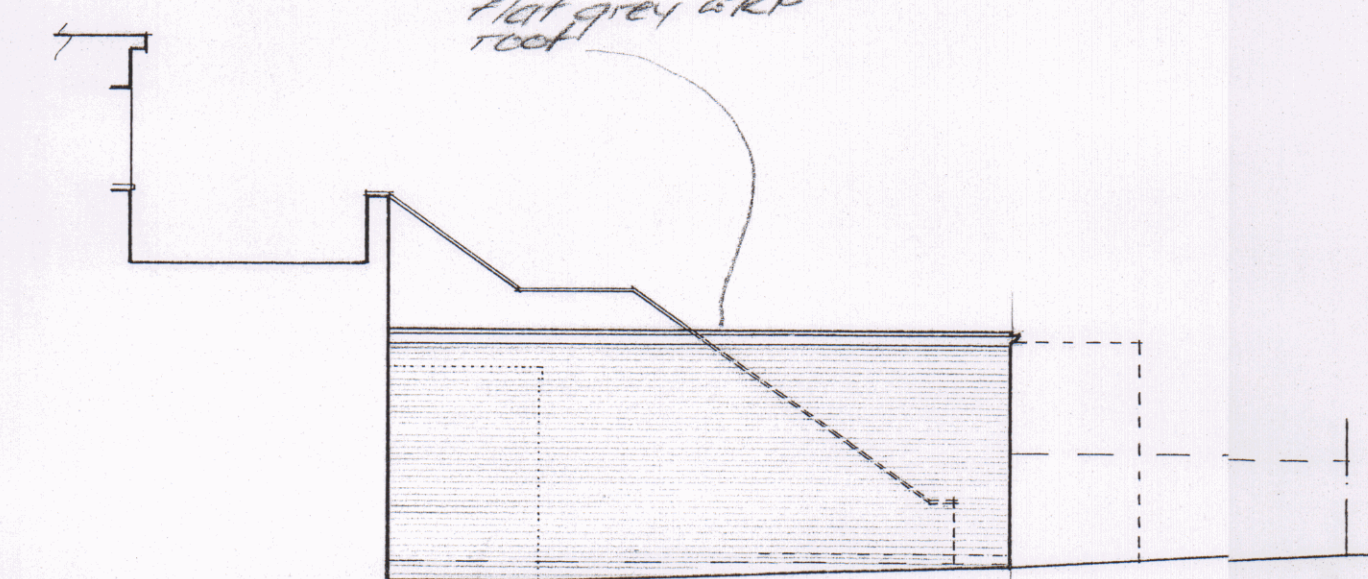


NORTH WEST ELEV

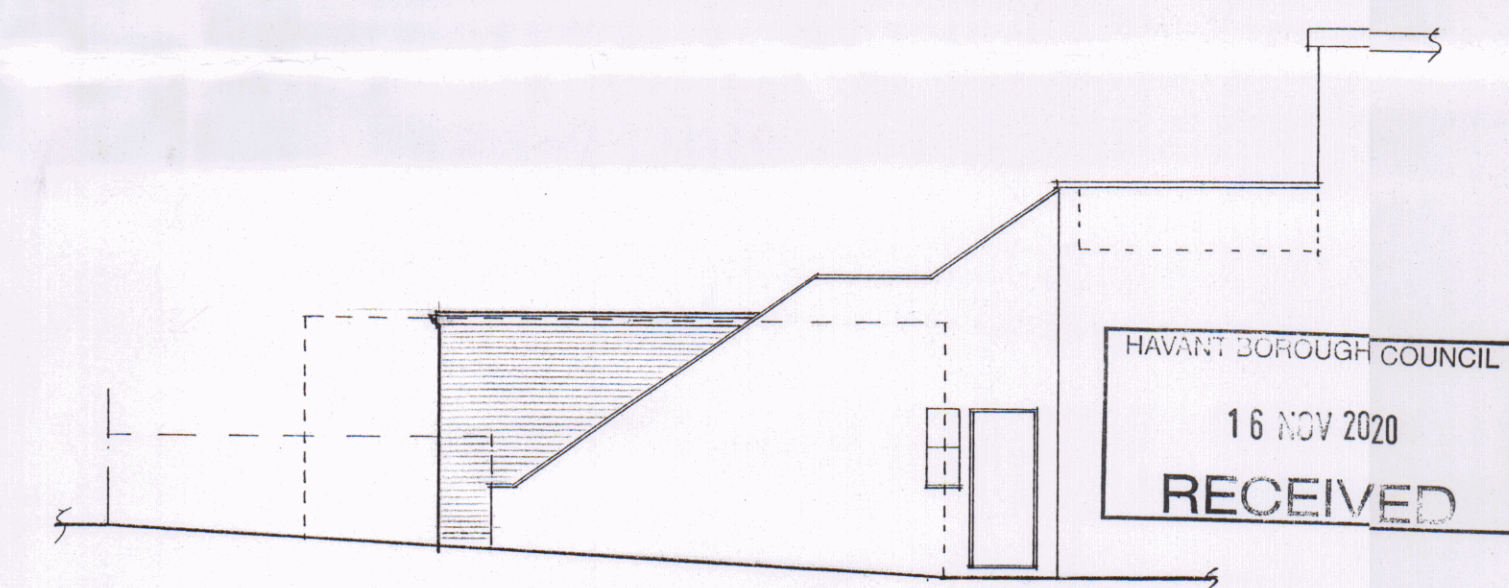

SOUTH EAST ELEV

HAZELTON WAY

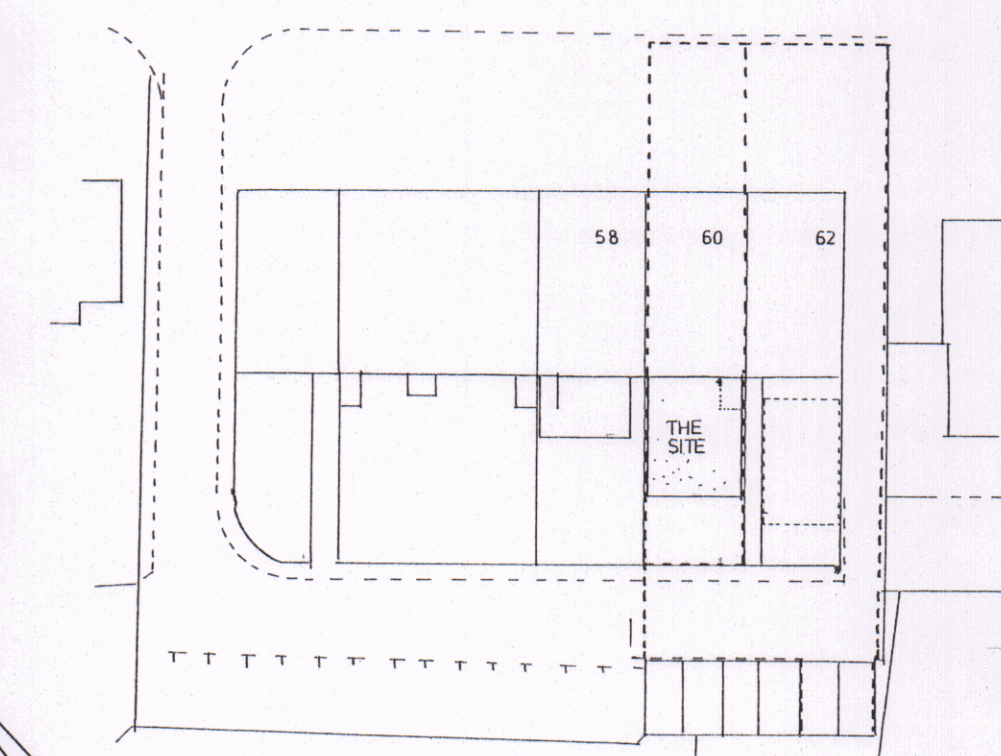

BLOCK PLAN 1:500

DATE	REVISION	DATE	REVISION
 Ayles Associates ARCHITECTURAL DESIGN CONSULTANTS			
CLIENT	Mr M Hall	DRAWN	ta
PROJECT	Land r/o 60 62 Hazelton Way Horndean	SCALE	1:501:100
DRAWING	PLANS & ELEVATIONS as proposed	DRAWING NO	826/05
		DATE	08/20
		COPY	05

44B West Street
Porchester, Fareham,
Hants. PO16 9UN
Tel: 023 9238 3162
Fax: 023 9237 2500
Mob: 07759870875

0 1 2 3 4 5 6m @ 1:50 @ A1
0 1 2 3 4 5 6m @ 1:100 @ A1