


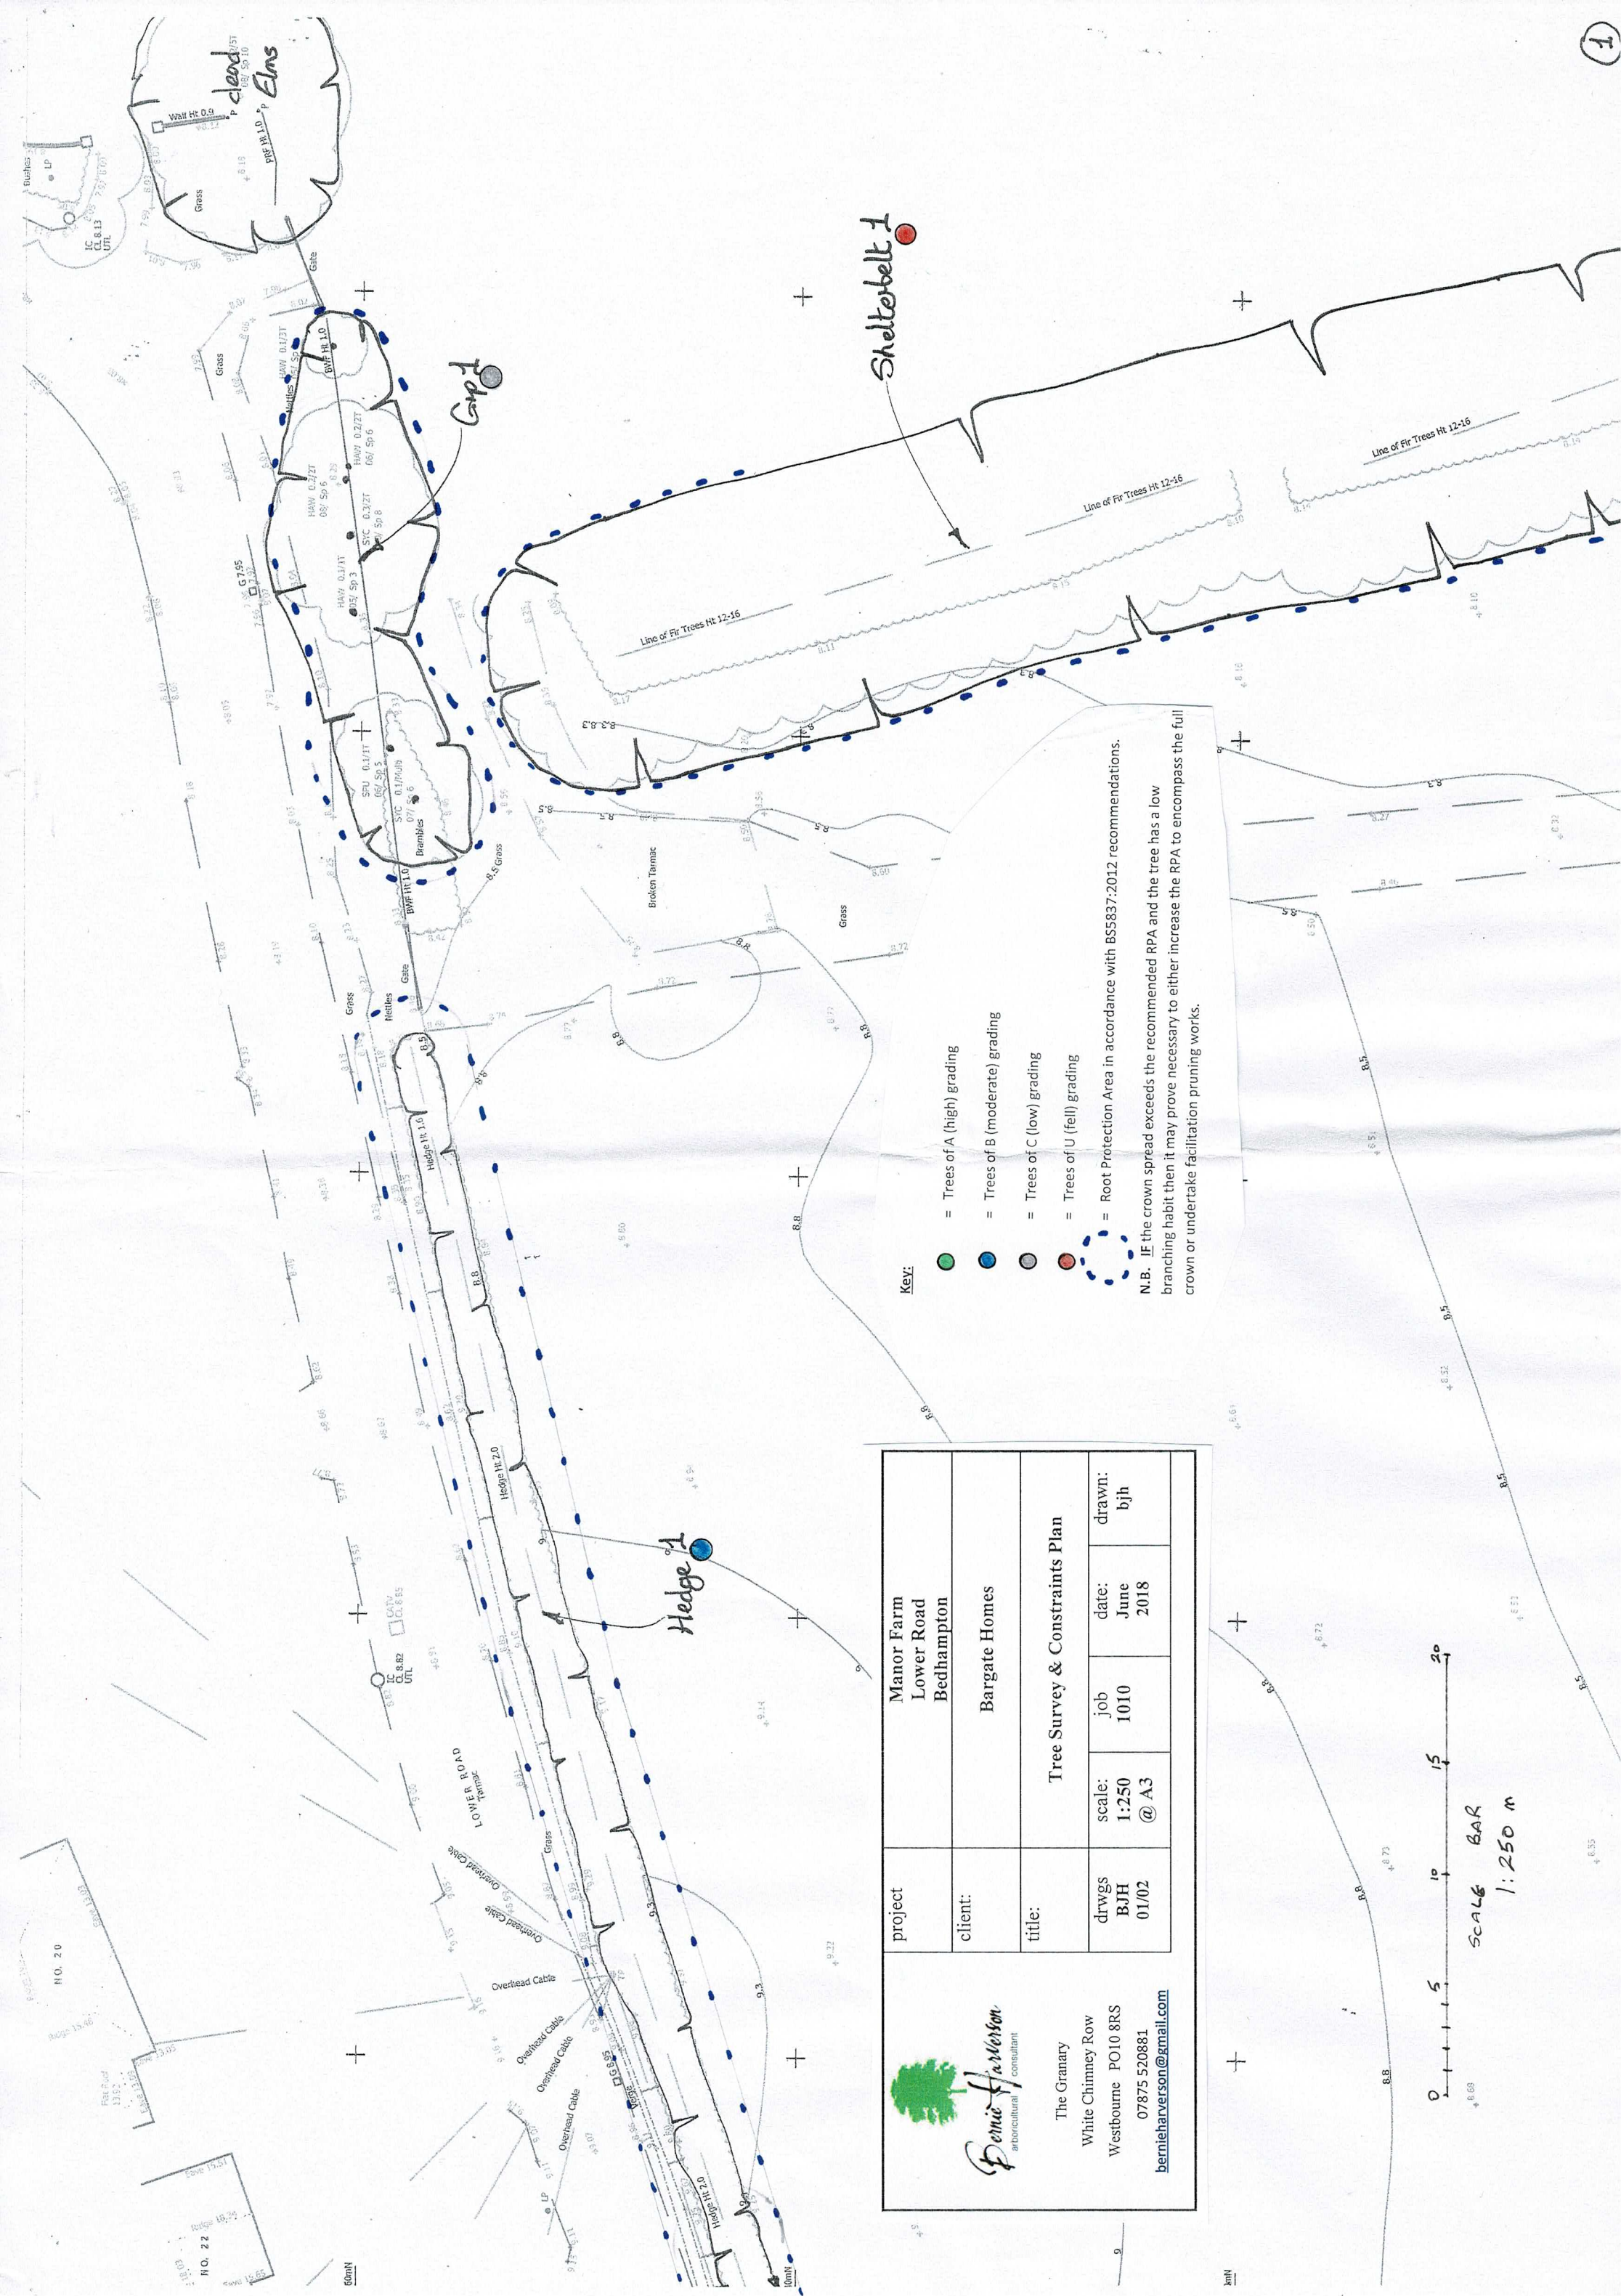

Key:

- = Trees of A (high) grading
- = Trees of B (moderate) grading
- = Trees of C (low) grading
- = Trees of U (fell) grading
- = Root Protection Area in accordance with BSS837:2012 recommendations.

N.B. If the crown spread exceeds the recommended RPA and the tree has a low branching habit then it may prove necessary to either increase the RPA to encompass the full crown or undertake facilitation pruning works.

project	Manor Farm Lower Road Bedhampton			
client:	Bargate Homes			
title:	Tree Survey & Constraints Plan			
dwrgs	BJH	scale:	job	date:
01/02	1:250	1010	June	2018
	@ A3			bjh



The Granary
White Chimney Row
Westbourne PO10 8RS
07875 520881
bernieharverson@gmail.com

