




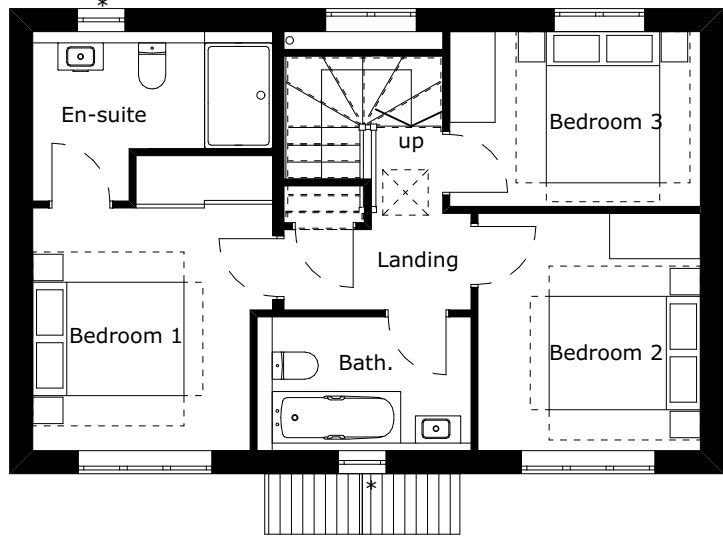


FIRST FLOOR - 1:100

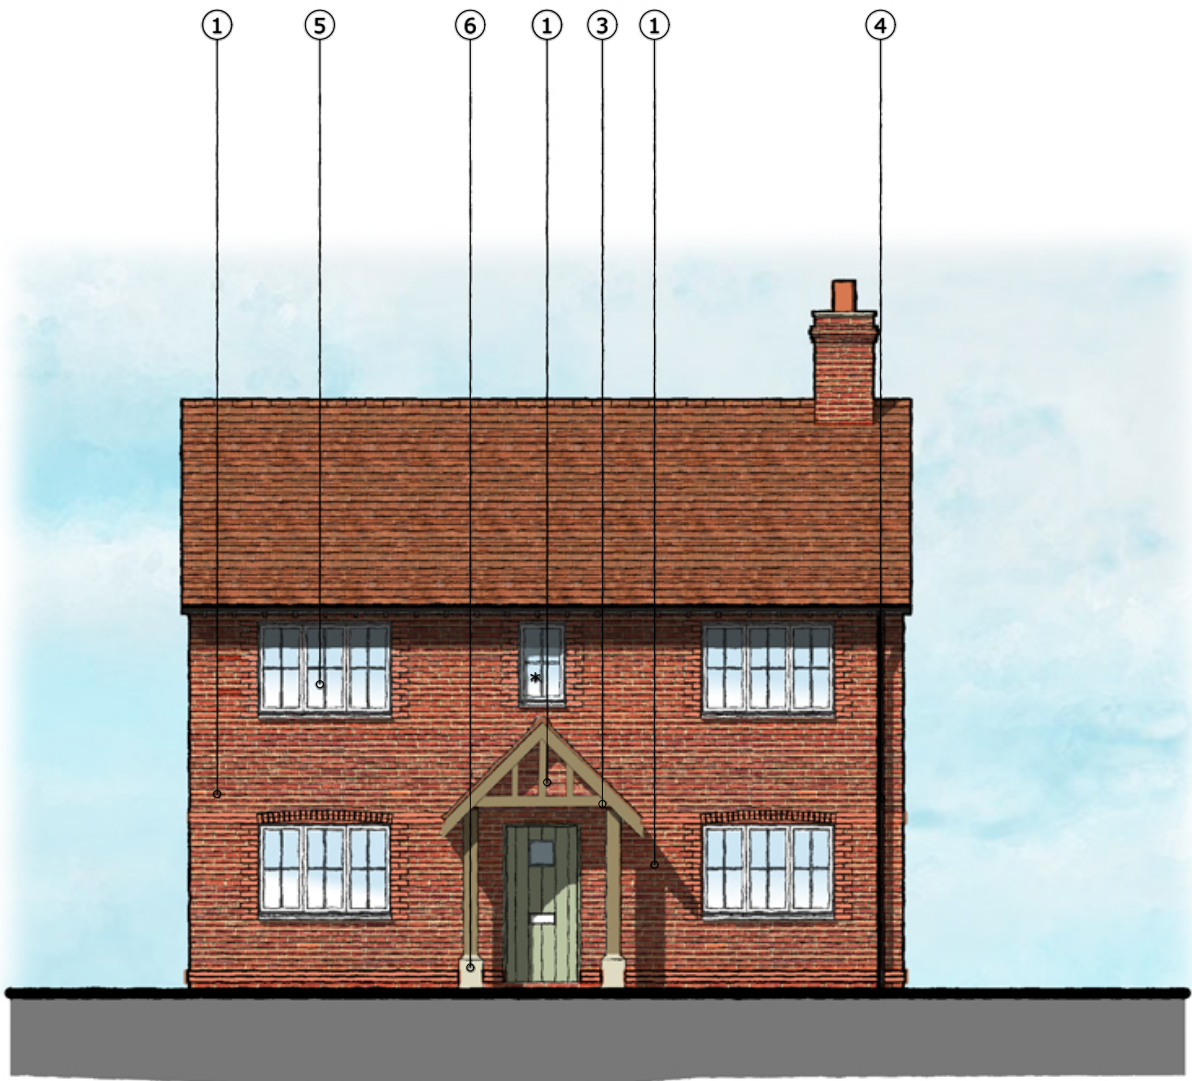


FRONT ELEVATION - 1:100

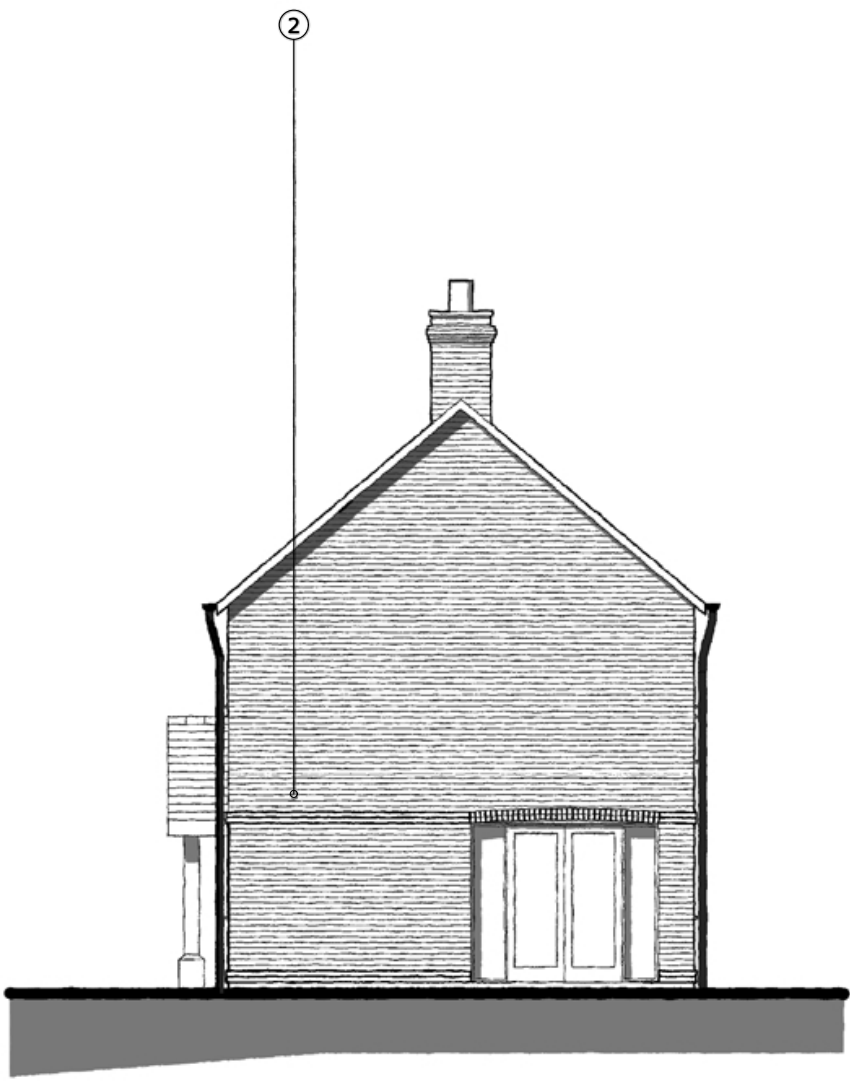


SIDE ELEVATION [1] - 1:100

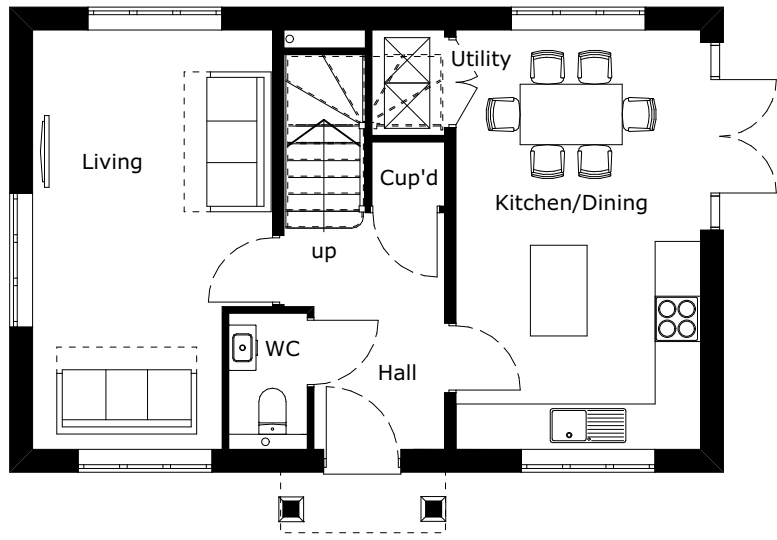

GROUND FLOOR - 1:100

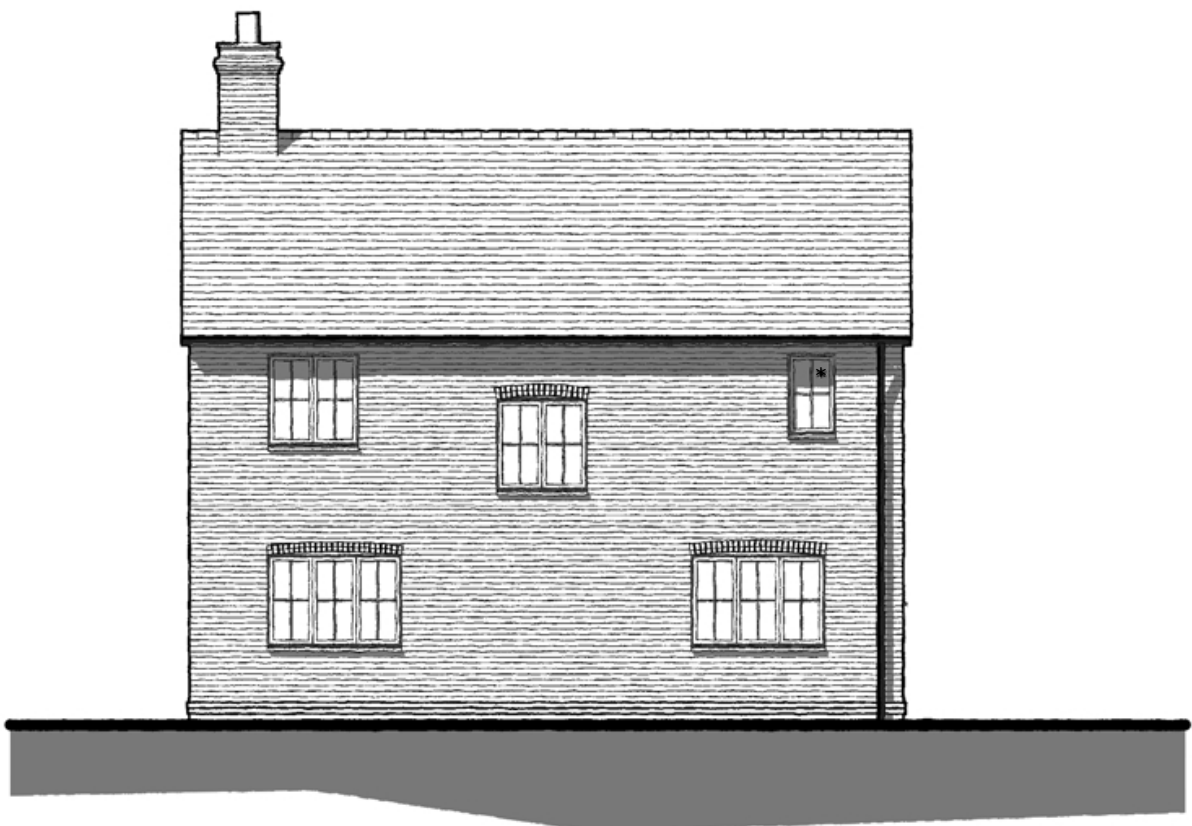

REAR ELEVATION - 1:100

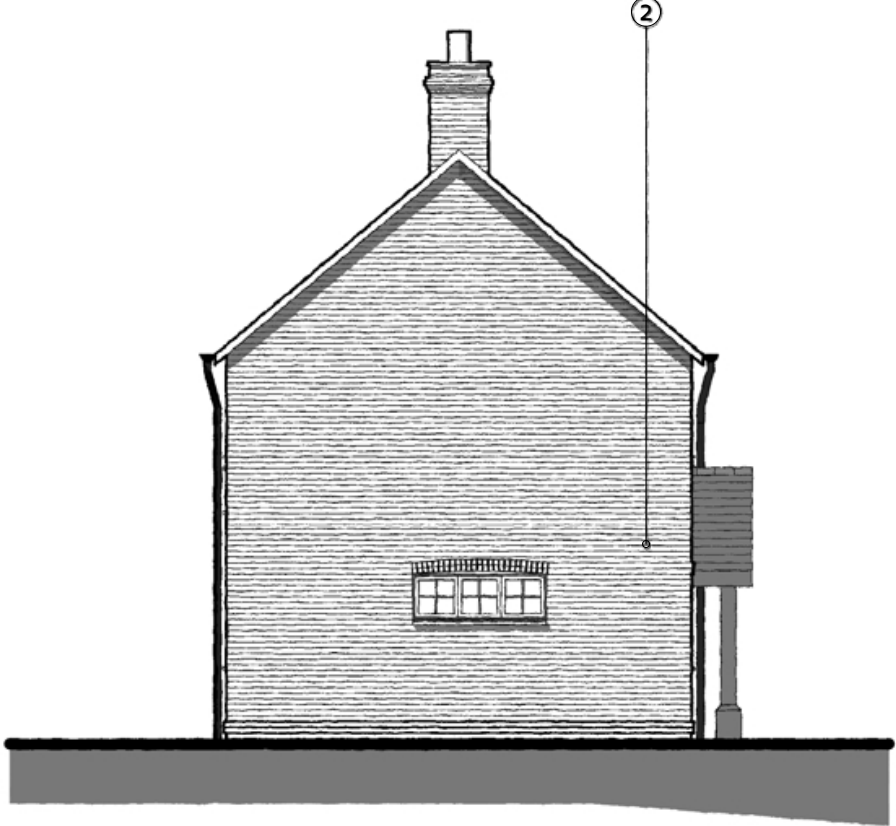

SIDE ELEVATION [2] - 1:100



KEY PLAN (nts)

MATERIALS KEY


- 1. Multi Brick
- 3. Timber Porch
- 4. Black uPVC Rainwater Goods
- 5. uPVC Windows
- 6. Saddle Stone to Porch Base

* Obscure Glazing

Note: Cottage Style Front Door, GRP Chimney to Match Main Brickwork

For roof tile type refer to the Site Layout ref. 17.043.102

To be read in conjunction with drawings: HGP_17.043.100, 101, 102, 200-202, 204-223 & 226-227 inclusive

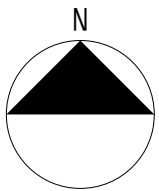

Revisions		
A	Elevations updated in accordance with client comments	12.03.2019 CWC/--
B	Elevations updated in accordance with client comments	02.09.2019 IS/--
C	Side Elevation 1 updated to include sidelights.	10.09.2019 HS/--
D-	Inline with clients comments & mark-ups received on 18th February 2020	21.02.2020 DS/HS
E	Key updated.	22.10.2020

Drawing Status

- ☐ Preliminary
- ☒ Planning
- ☐ Building Regulations
- ☐ Construction

Client:



Project Title
Manor Farm, Bedhampton

Document Title
HOUSE TYPE HA

Drawing Scale / Sheet Size
1/100@A2

Job No.
17.043

Date
May/2018

Drawn by / Checked by
CW/--

Signature

Drawing Number / Revision
220 - E



Furzehall Farm
Wickham Road, Fareham
Hampshire, PO16 7JH
01329 283235
email@hgp-architects.co.uk
www.hgp-architects.co.uk

HGP Architects Ltd.
Copyright Reserved.
Check dims. on site.