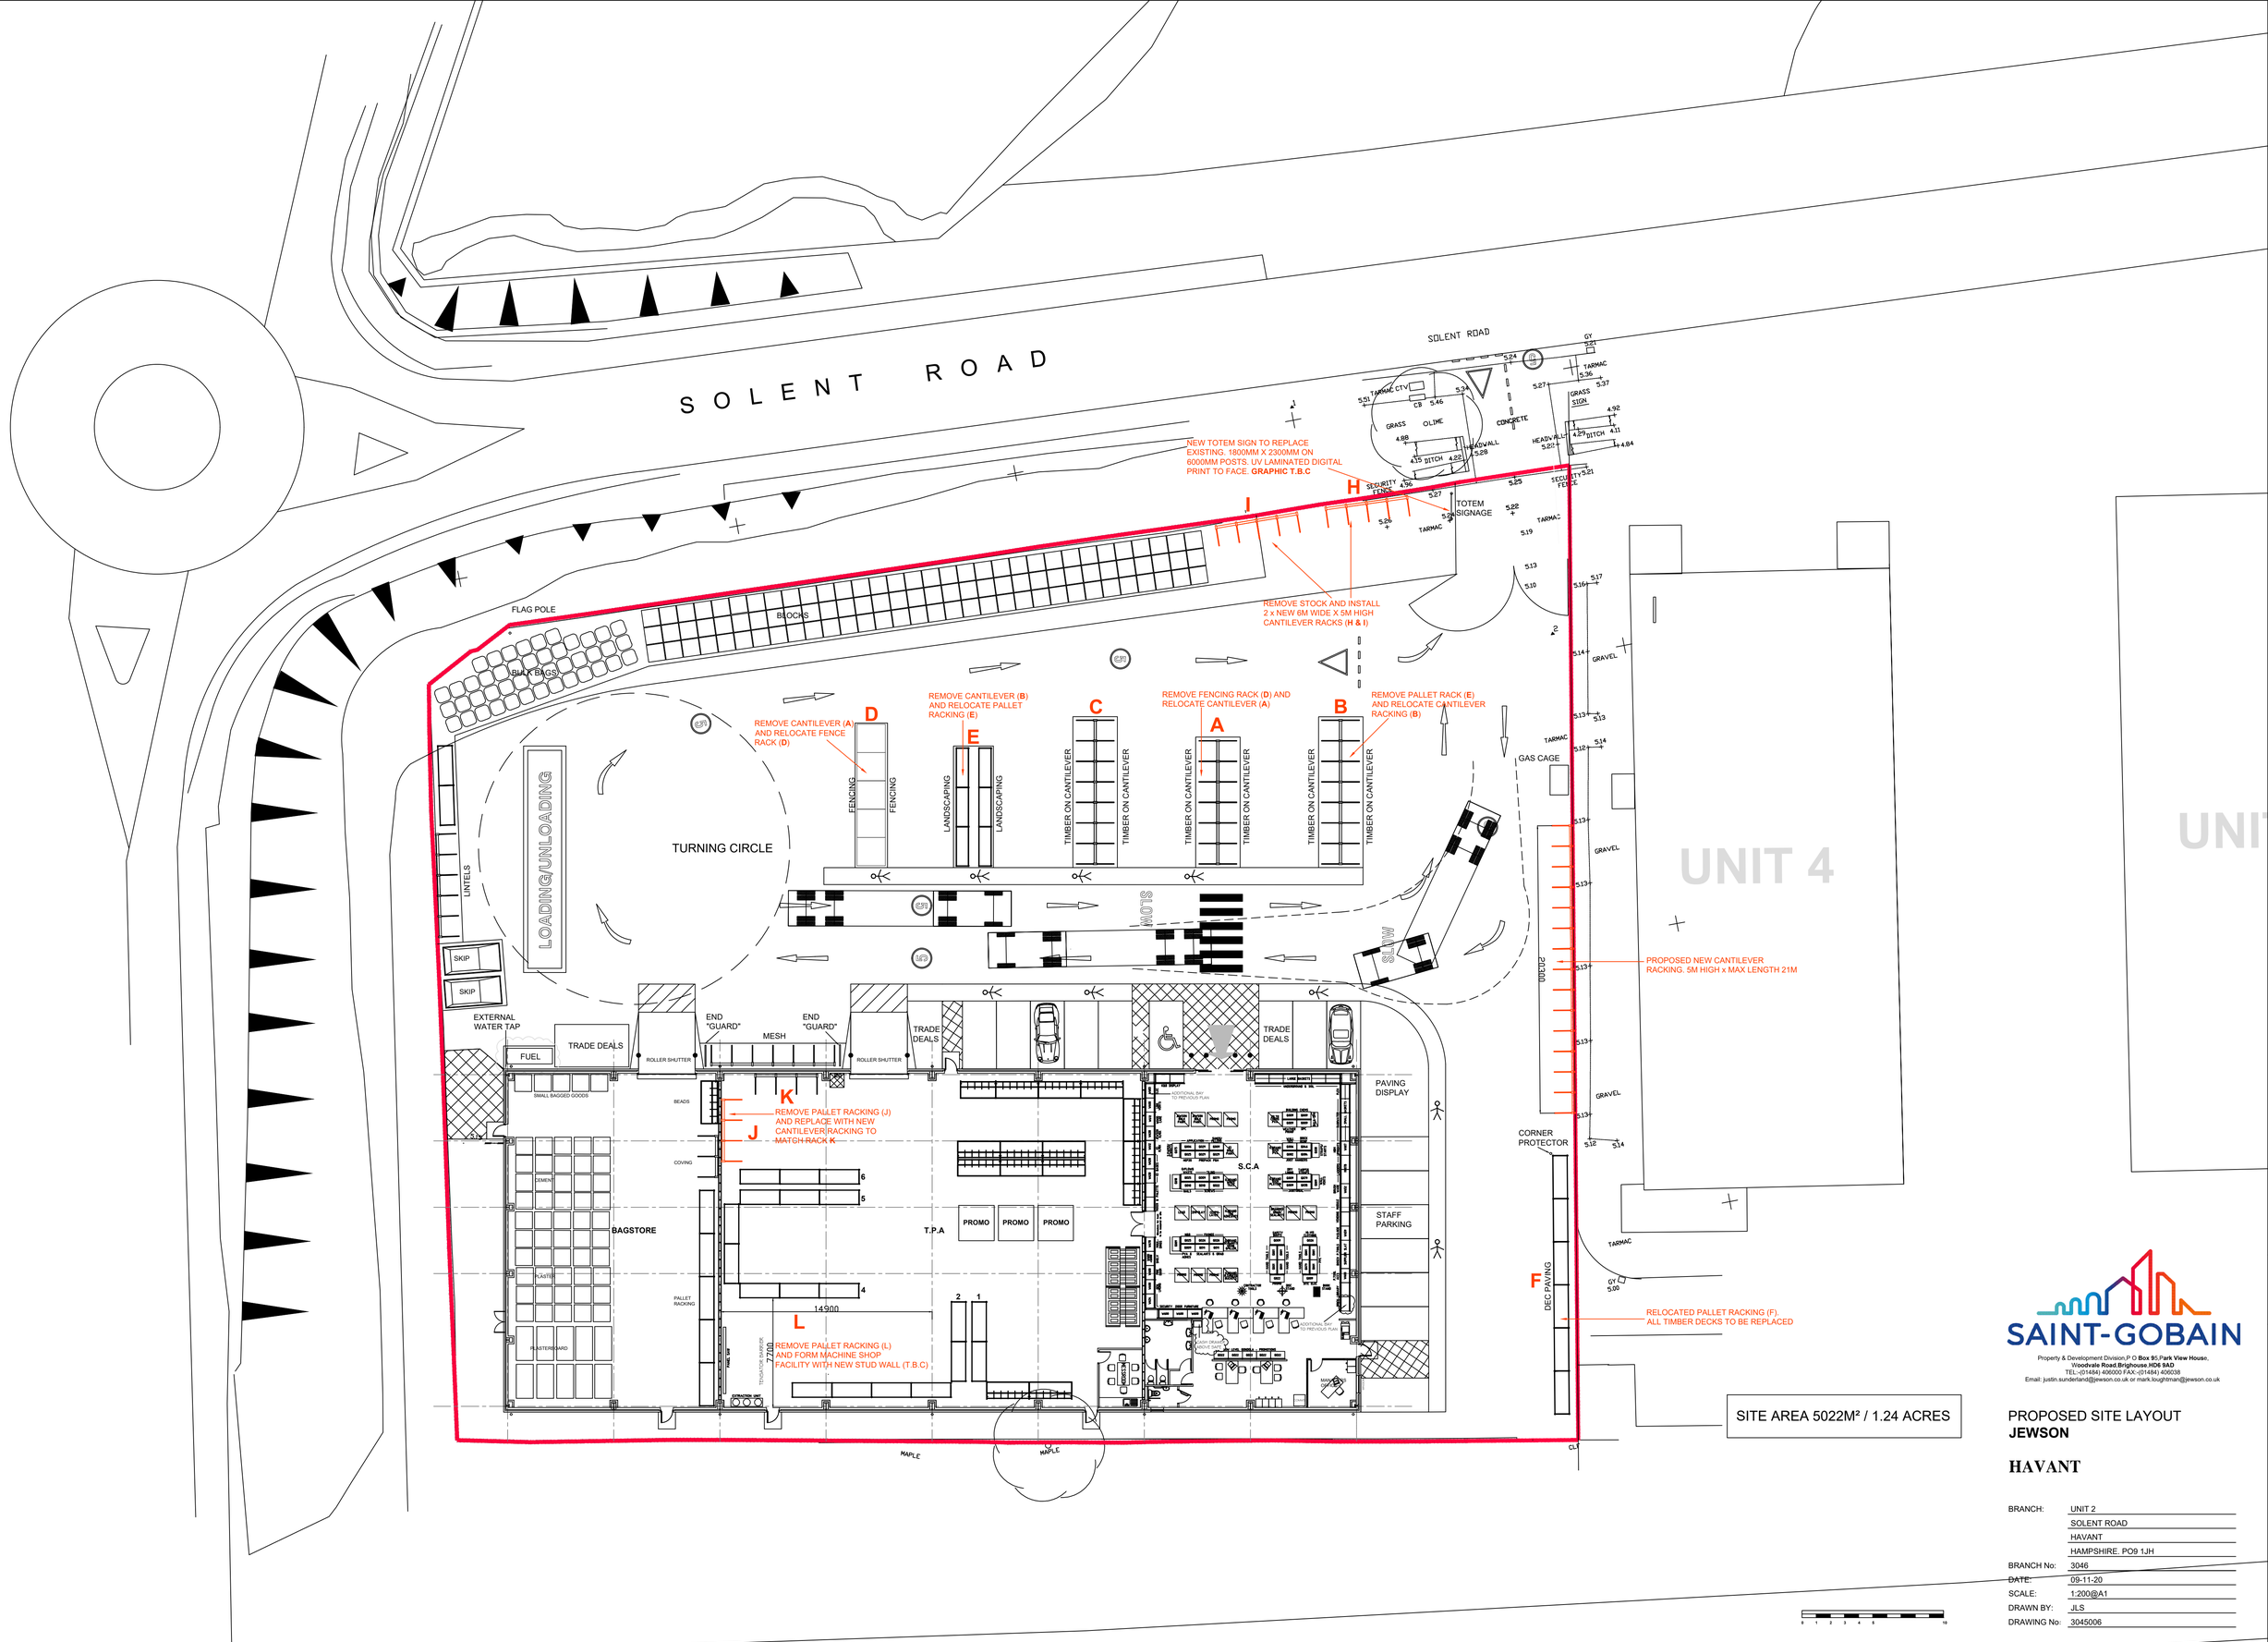

SITE AREA 5022M² / 1.24 ACRES

SAINT-GOBAIN

Property & Development Division,P O **Box 95,Park View House,**
Woodvale Road,Brighouse,HD6 9AD
TEL:-(01484) 406000 FAX:-(01484) 406038
Email: justin.sunderland@jewson.co.uk or mark.loughtman@jewson.co.uk

PROPOSED SITE LAYOUT
JEWSON

HAVANT

BRANCH:	UNIT 2
	SOLENT ROAD
	HAVANT
	HAMPSHIRE. PO9 1JH
BRANCH No:	3046
DATE:	09-11-20
SCALE:	1:200@A1
DRAWN BY:	JLS
DRAWING No:	3045006