


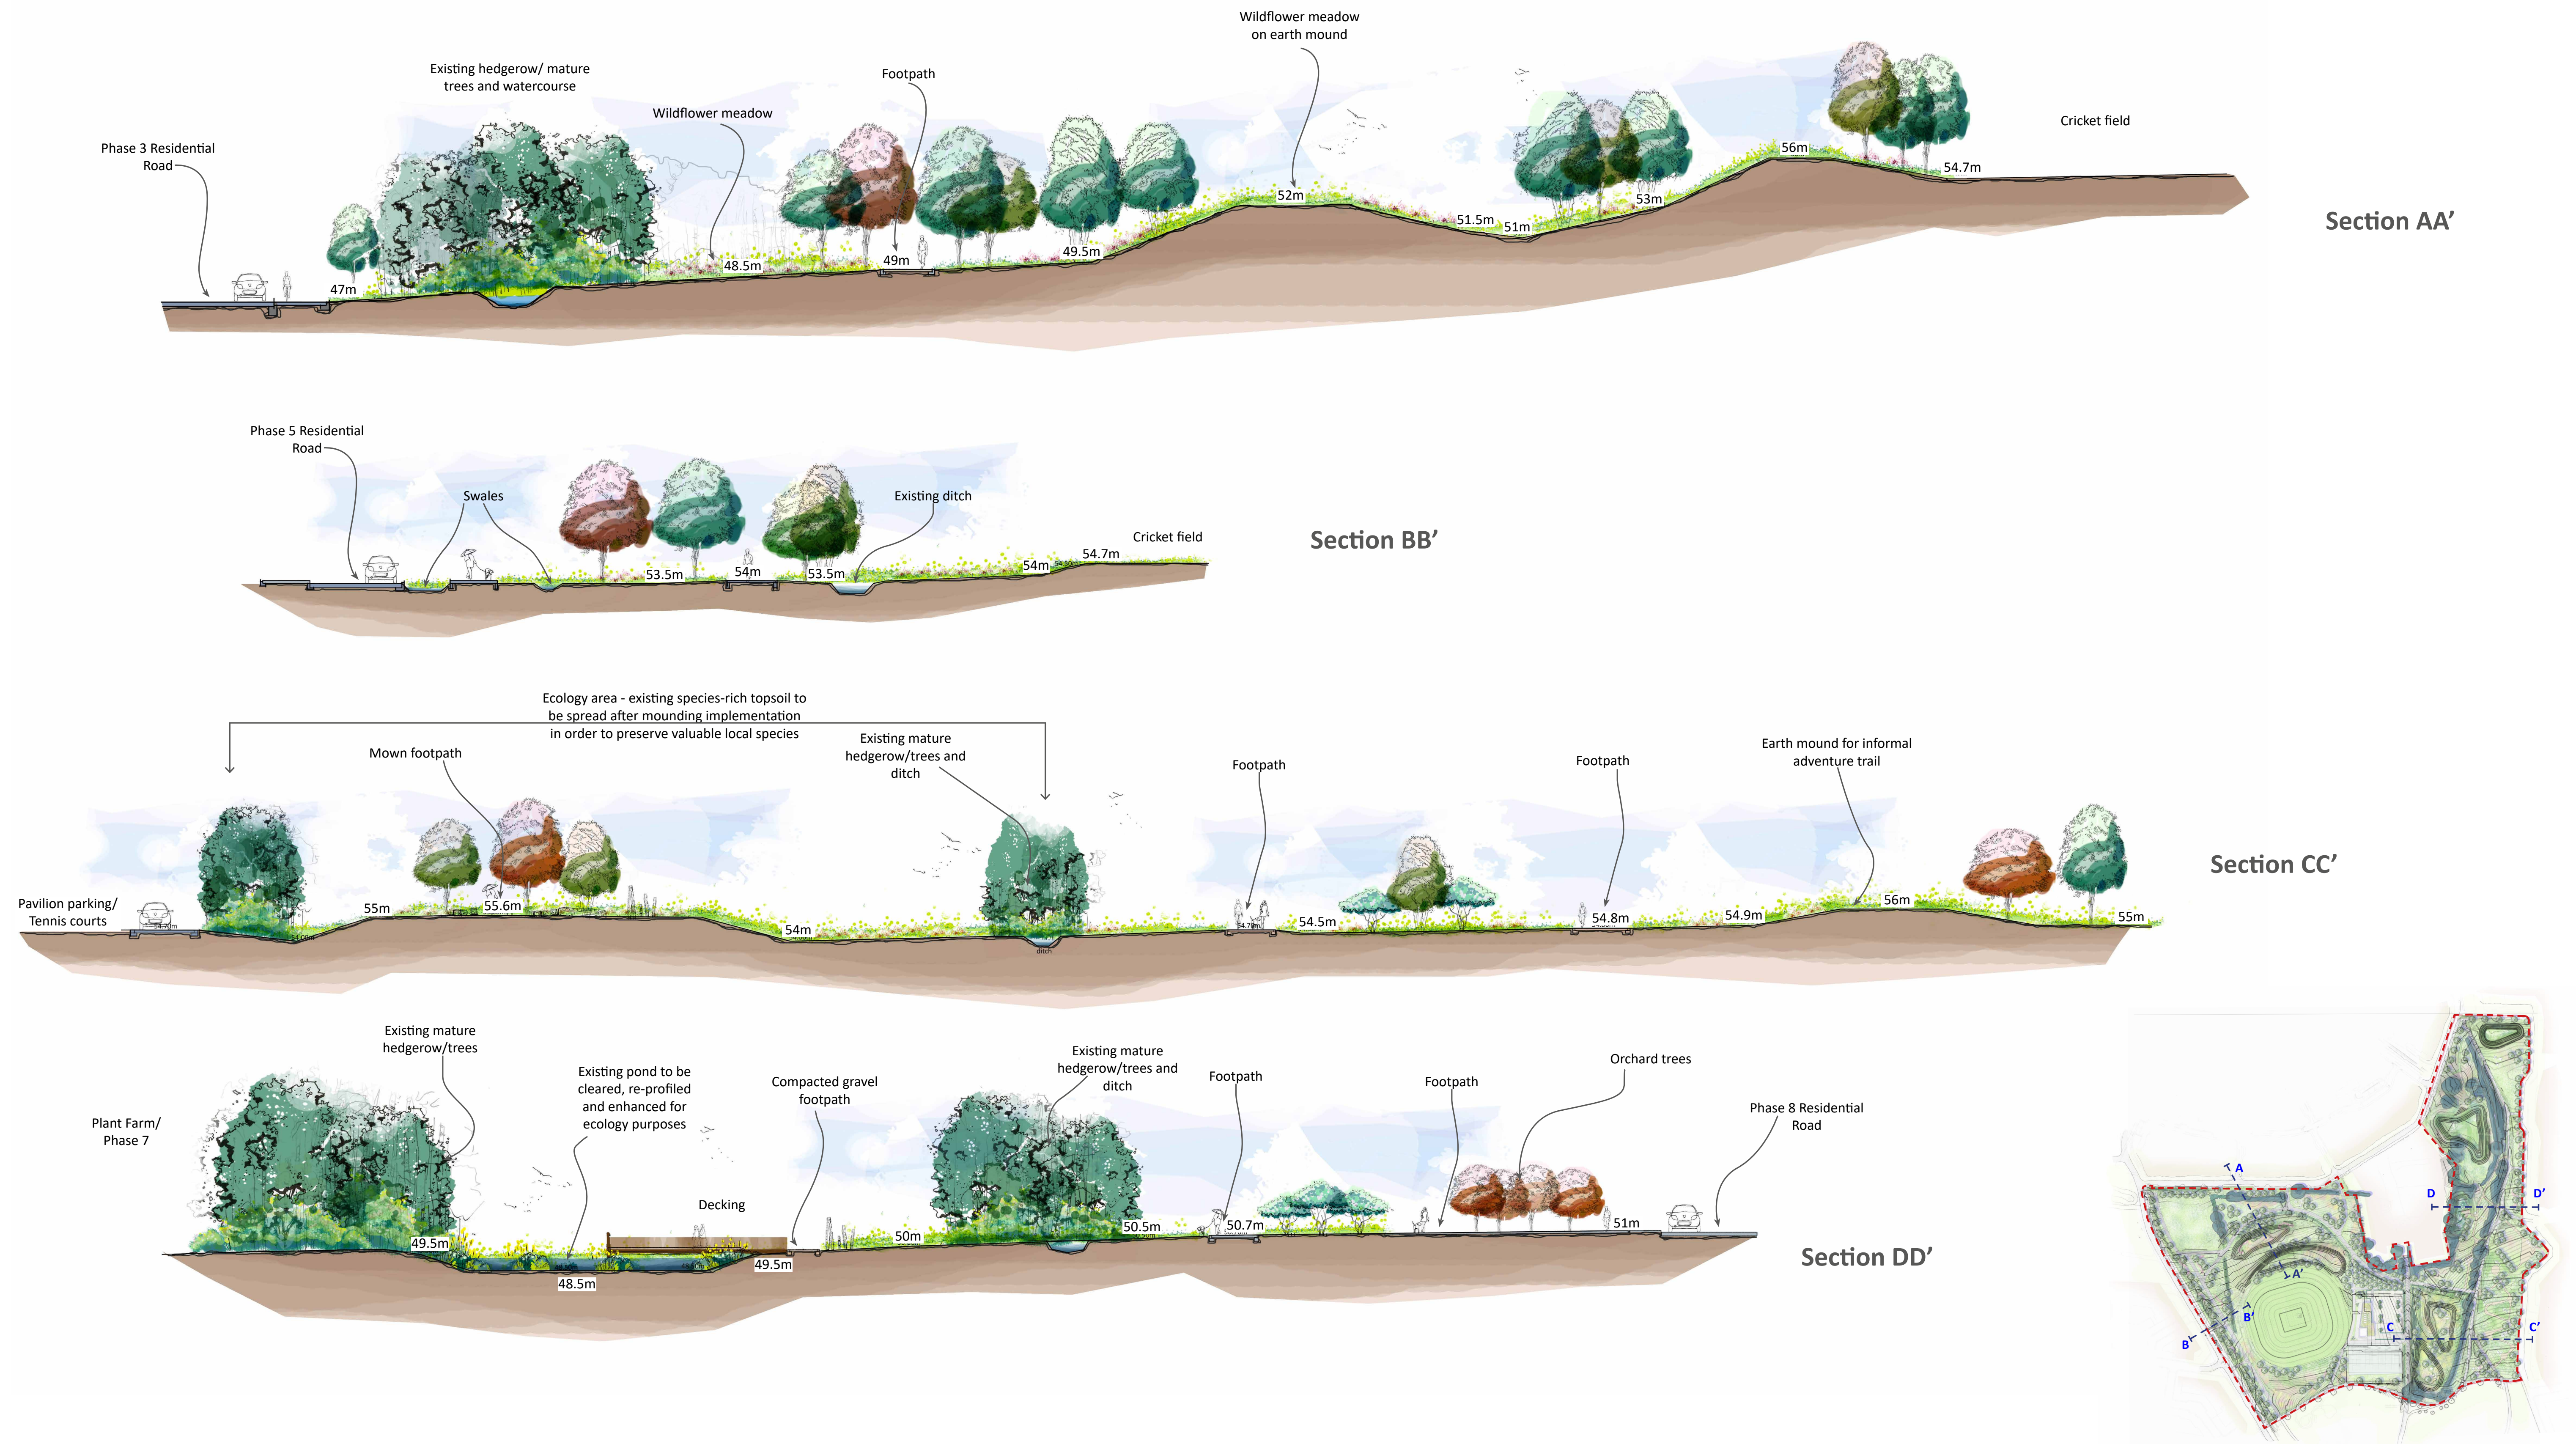

Town Park, Phase B, Berewood, Waterlooville

Illustrative Sections