
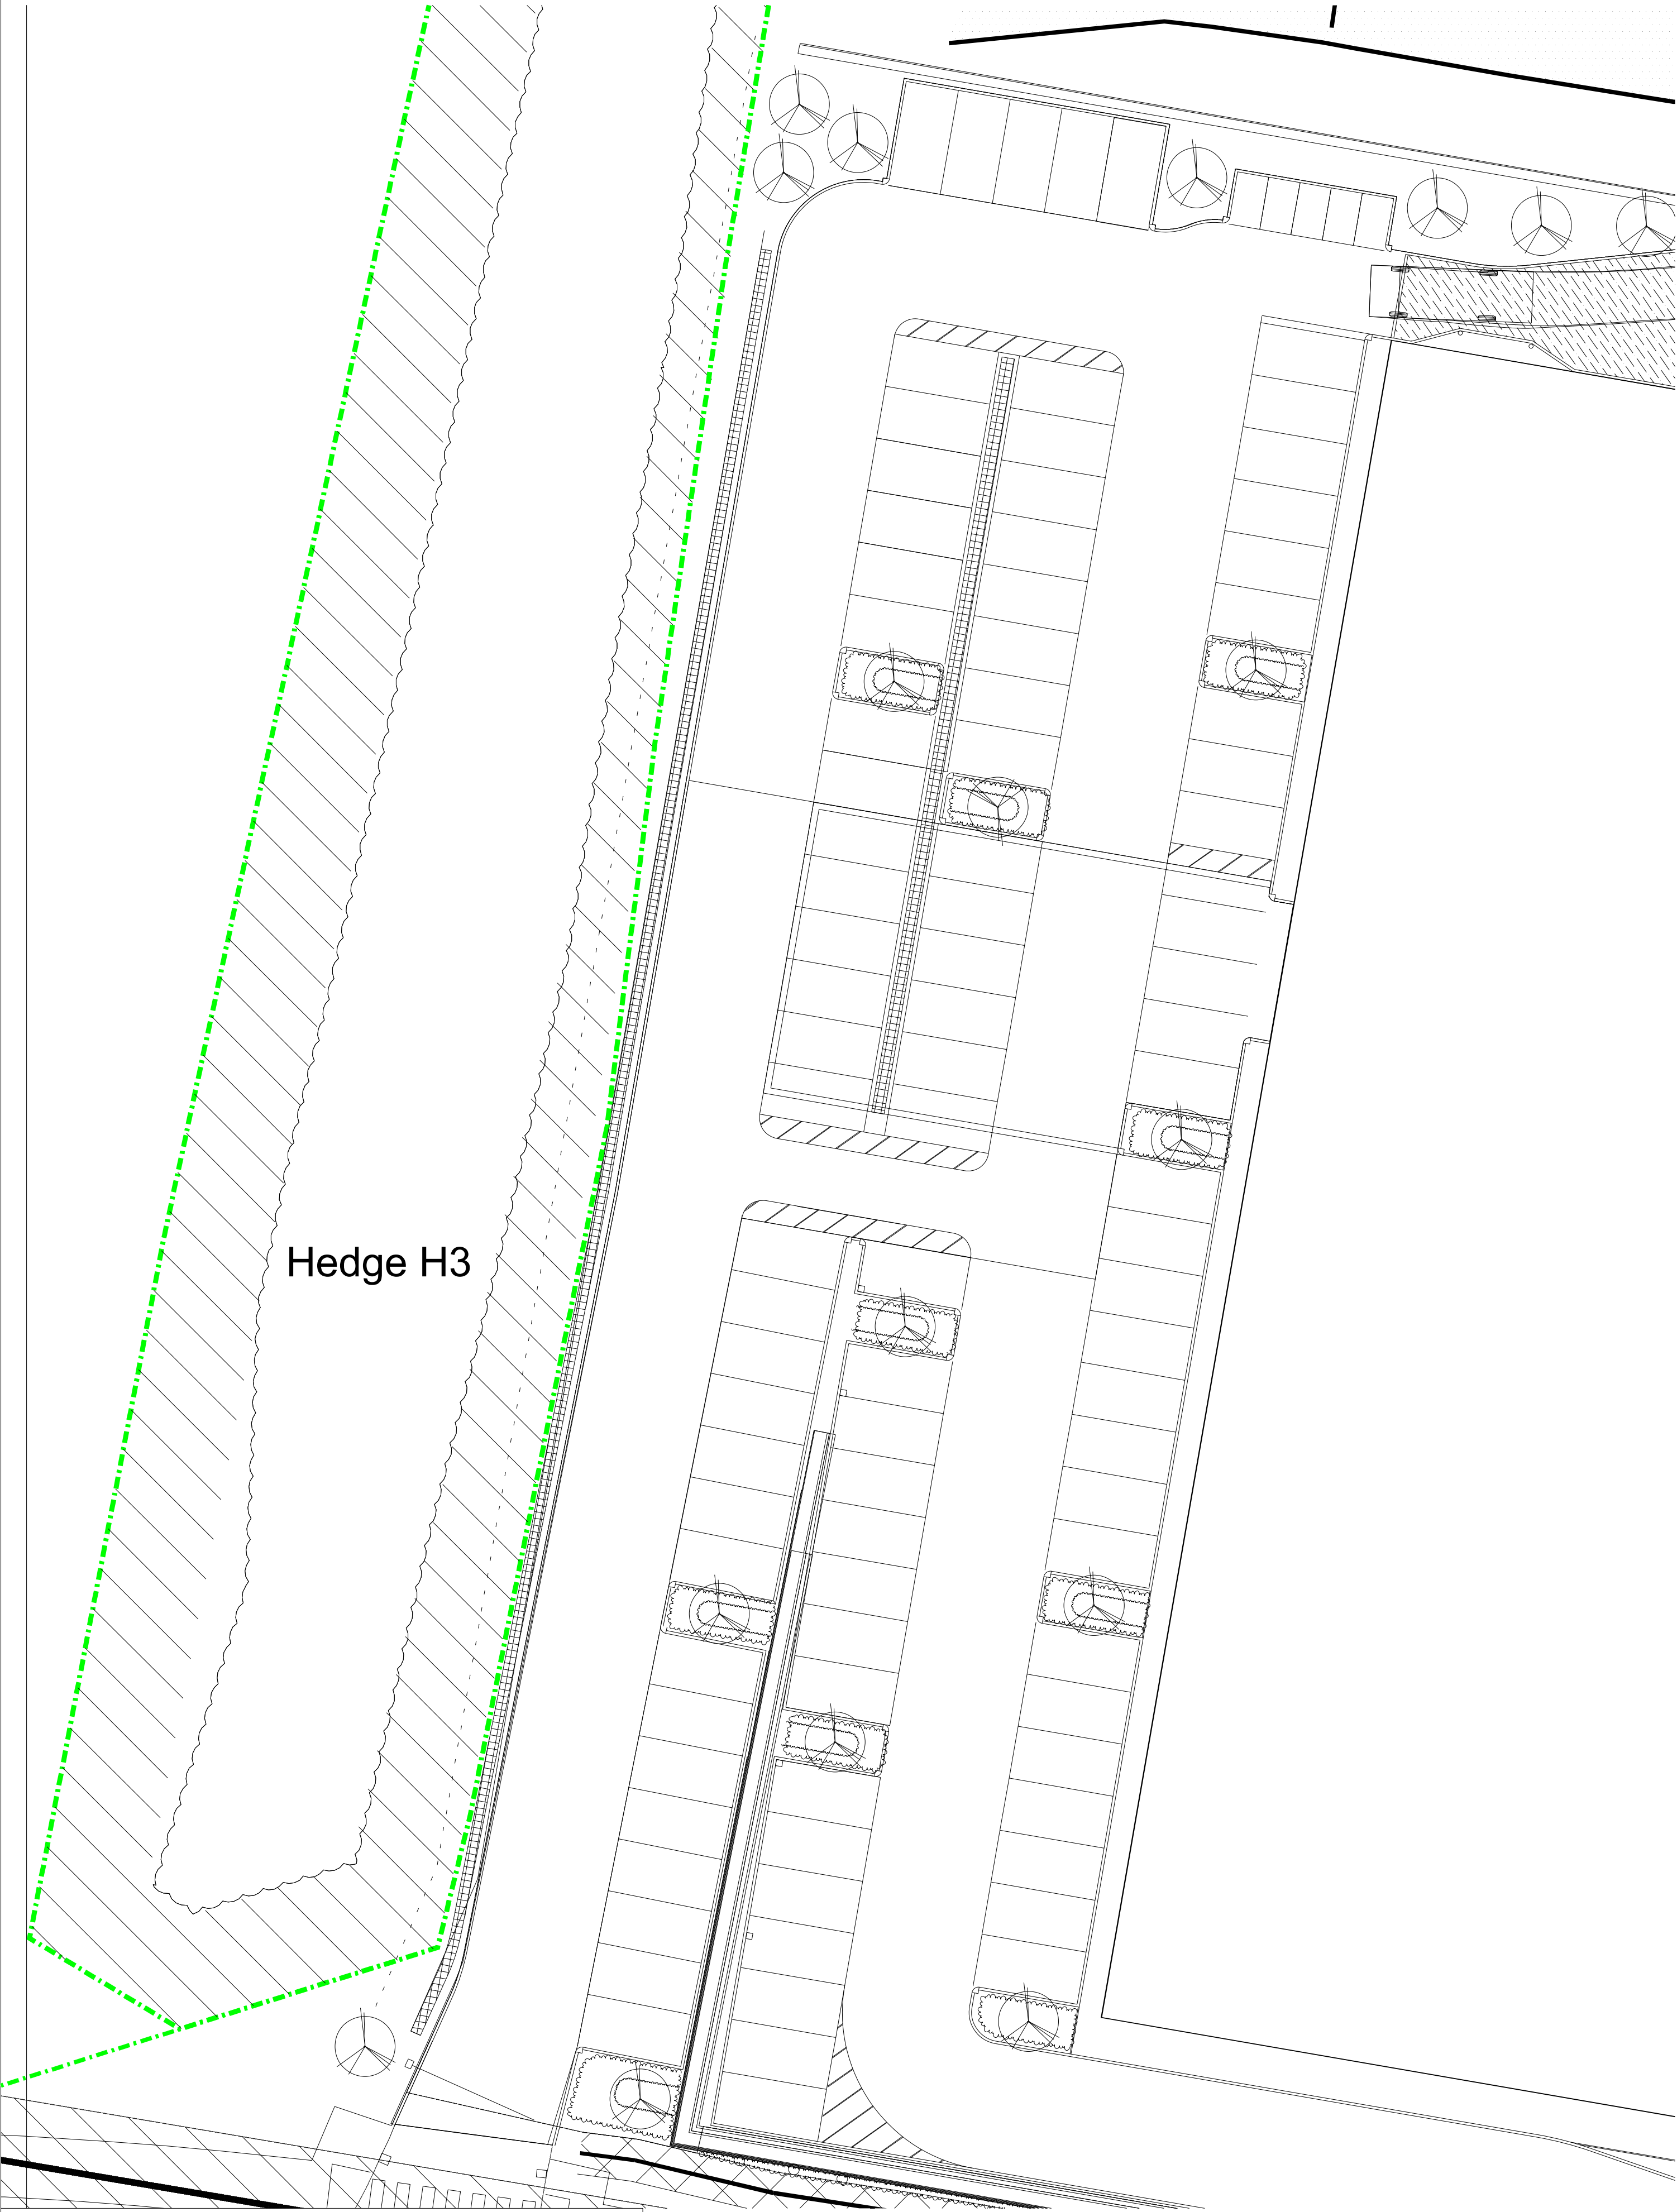
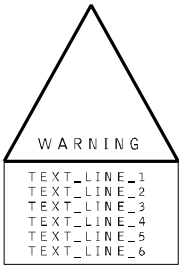


Tree protective fencing to BS5837

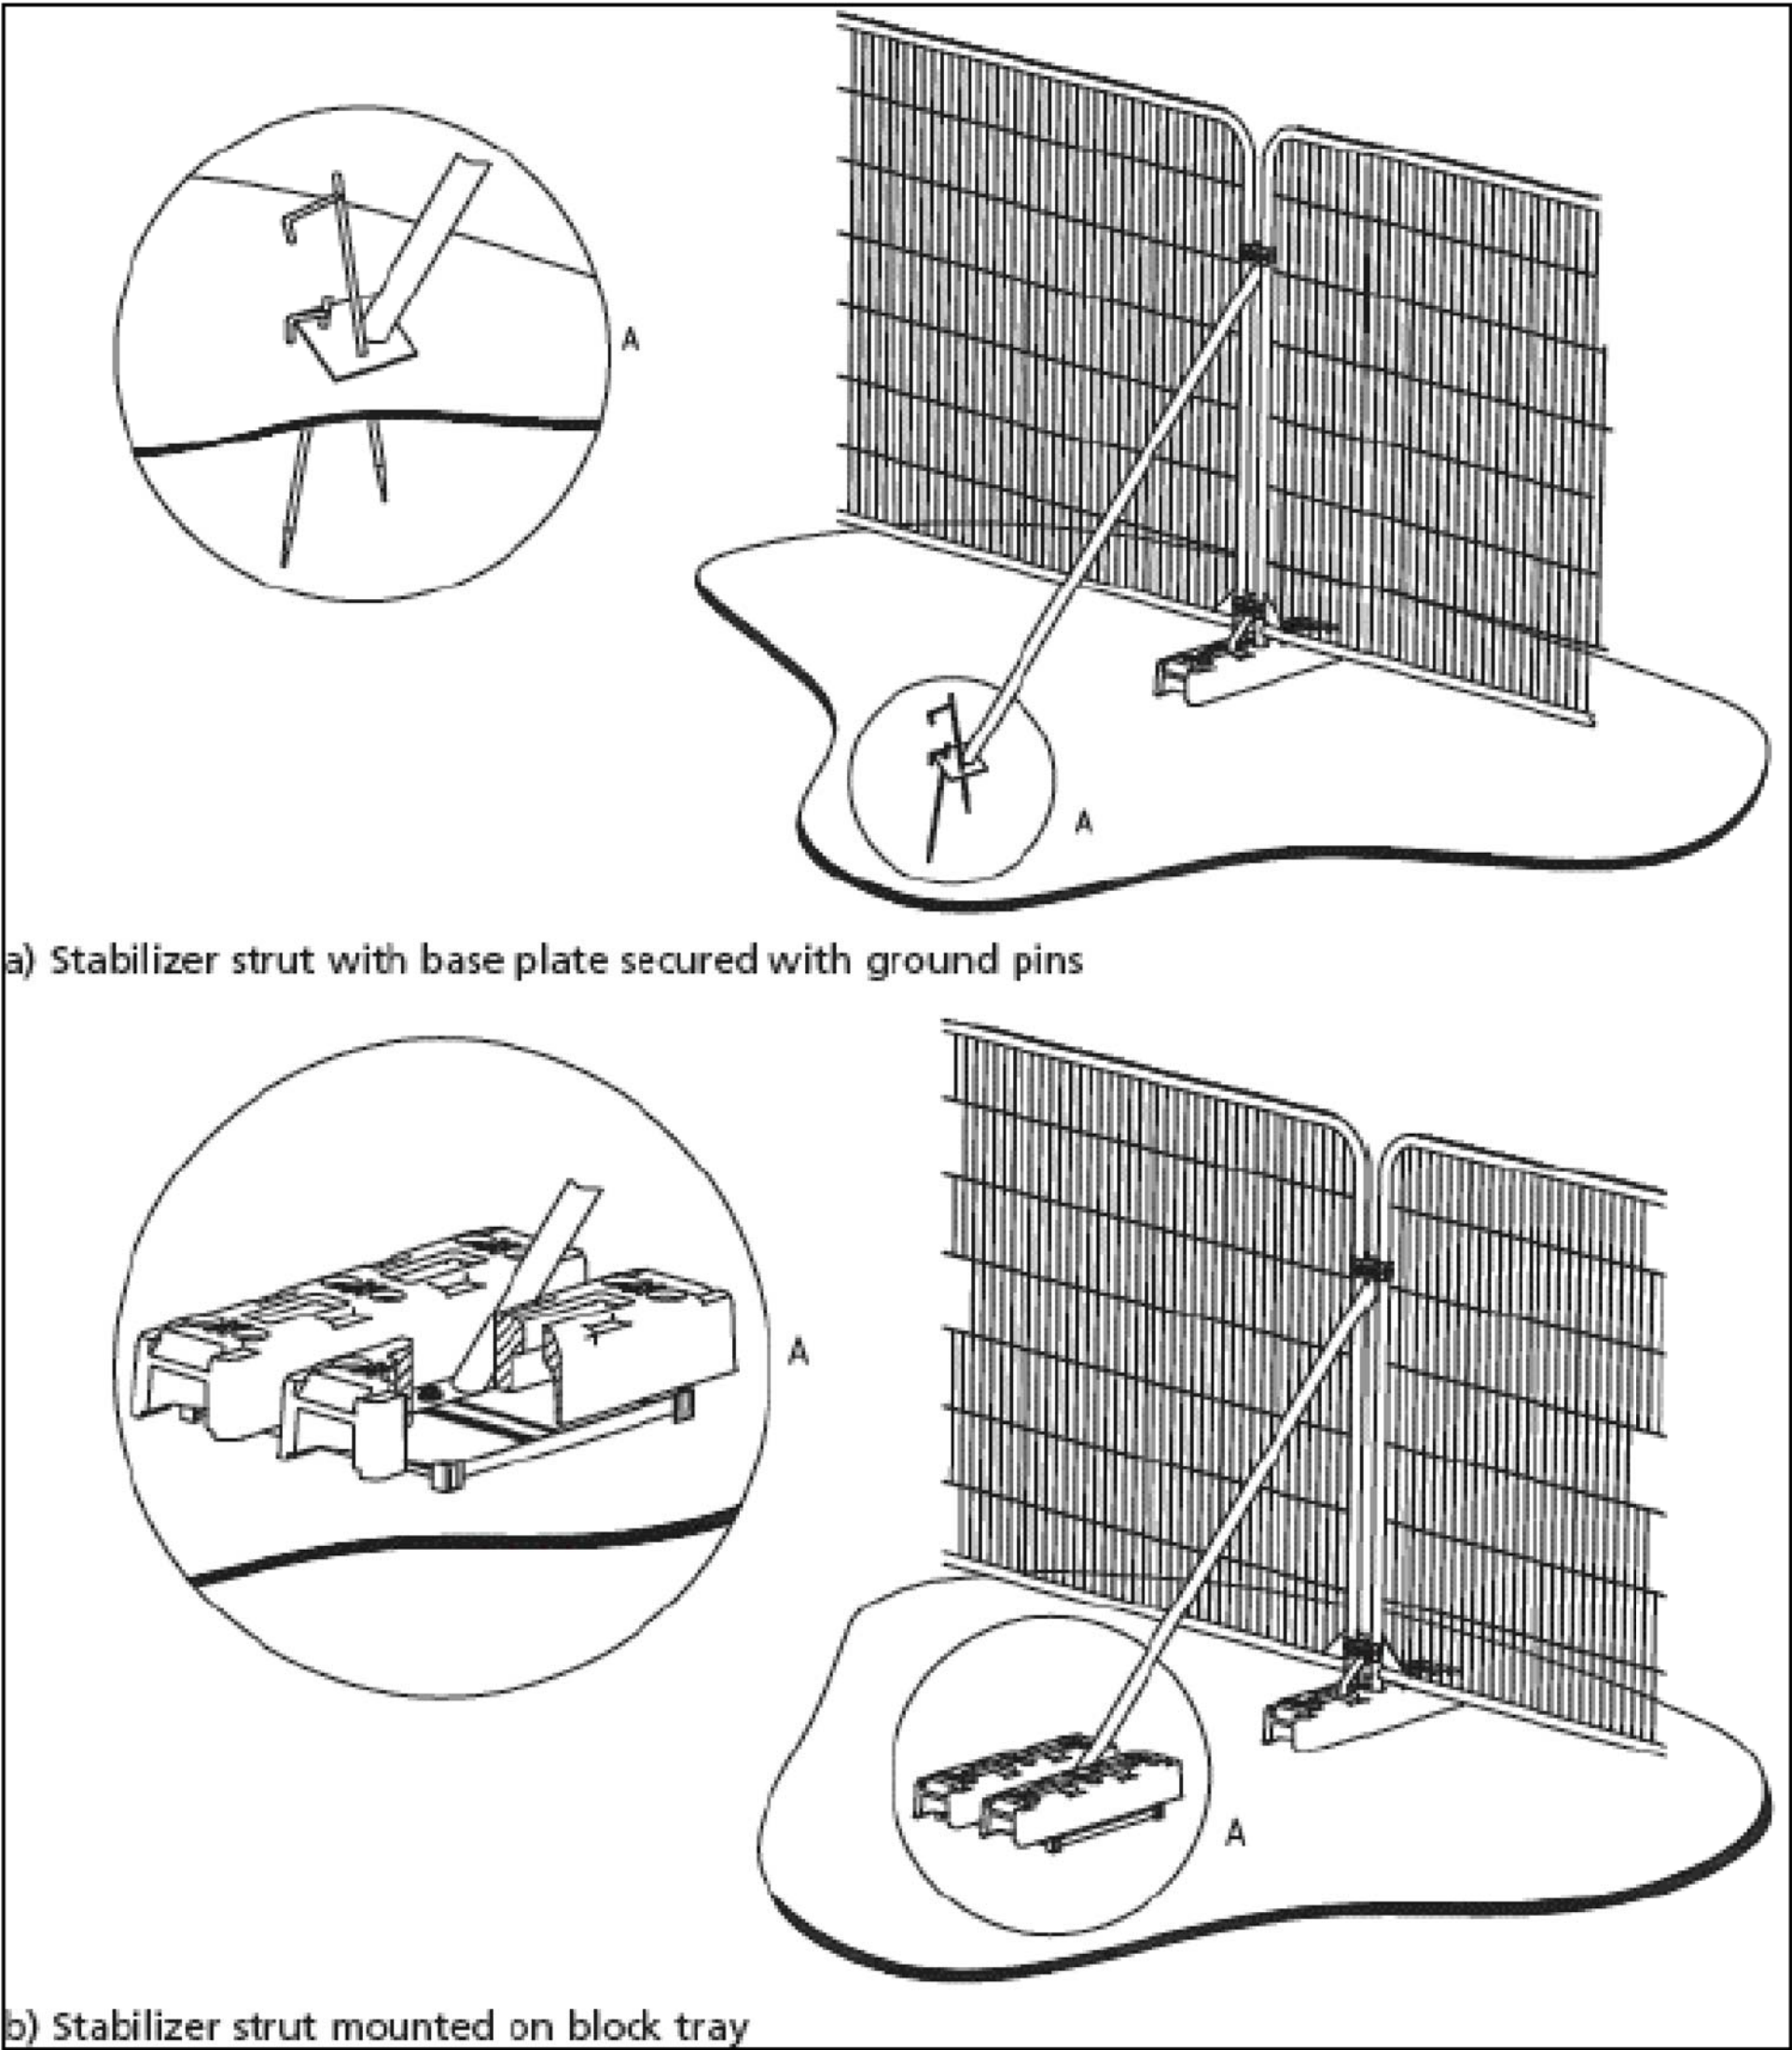

Significant hazards relative to the architectural design shown on this drawing have been assessed and highlighted with reasonable skill and care using a warning triangle system.

This drawing is to be read in conjunction with all other hazards/risks which have been identified and recorded within construction phases H&S plan.

It is assumed that all works on this drawing will be carried out by a competent contractor working, where appropriate, to an approved method statement.

Significant hazards are defined as :-

- Those not likely to be obvious to a competent contractor or other designers
- Those of an unusual nature,
- Those likely to be difficult to manage effectively.

drawing status: Planning

project:
Plot 4a
Dunsbury Park

job number:
LP2123

drawing title:
Tree Protection Plan

drawing number:
DHF-FIR-ZA4-DR-S-0004

revision	scale	date
-	1:200@A1	23/11/2020
	drawn	auth
	for information	VP
	for construction	25-02-20