


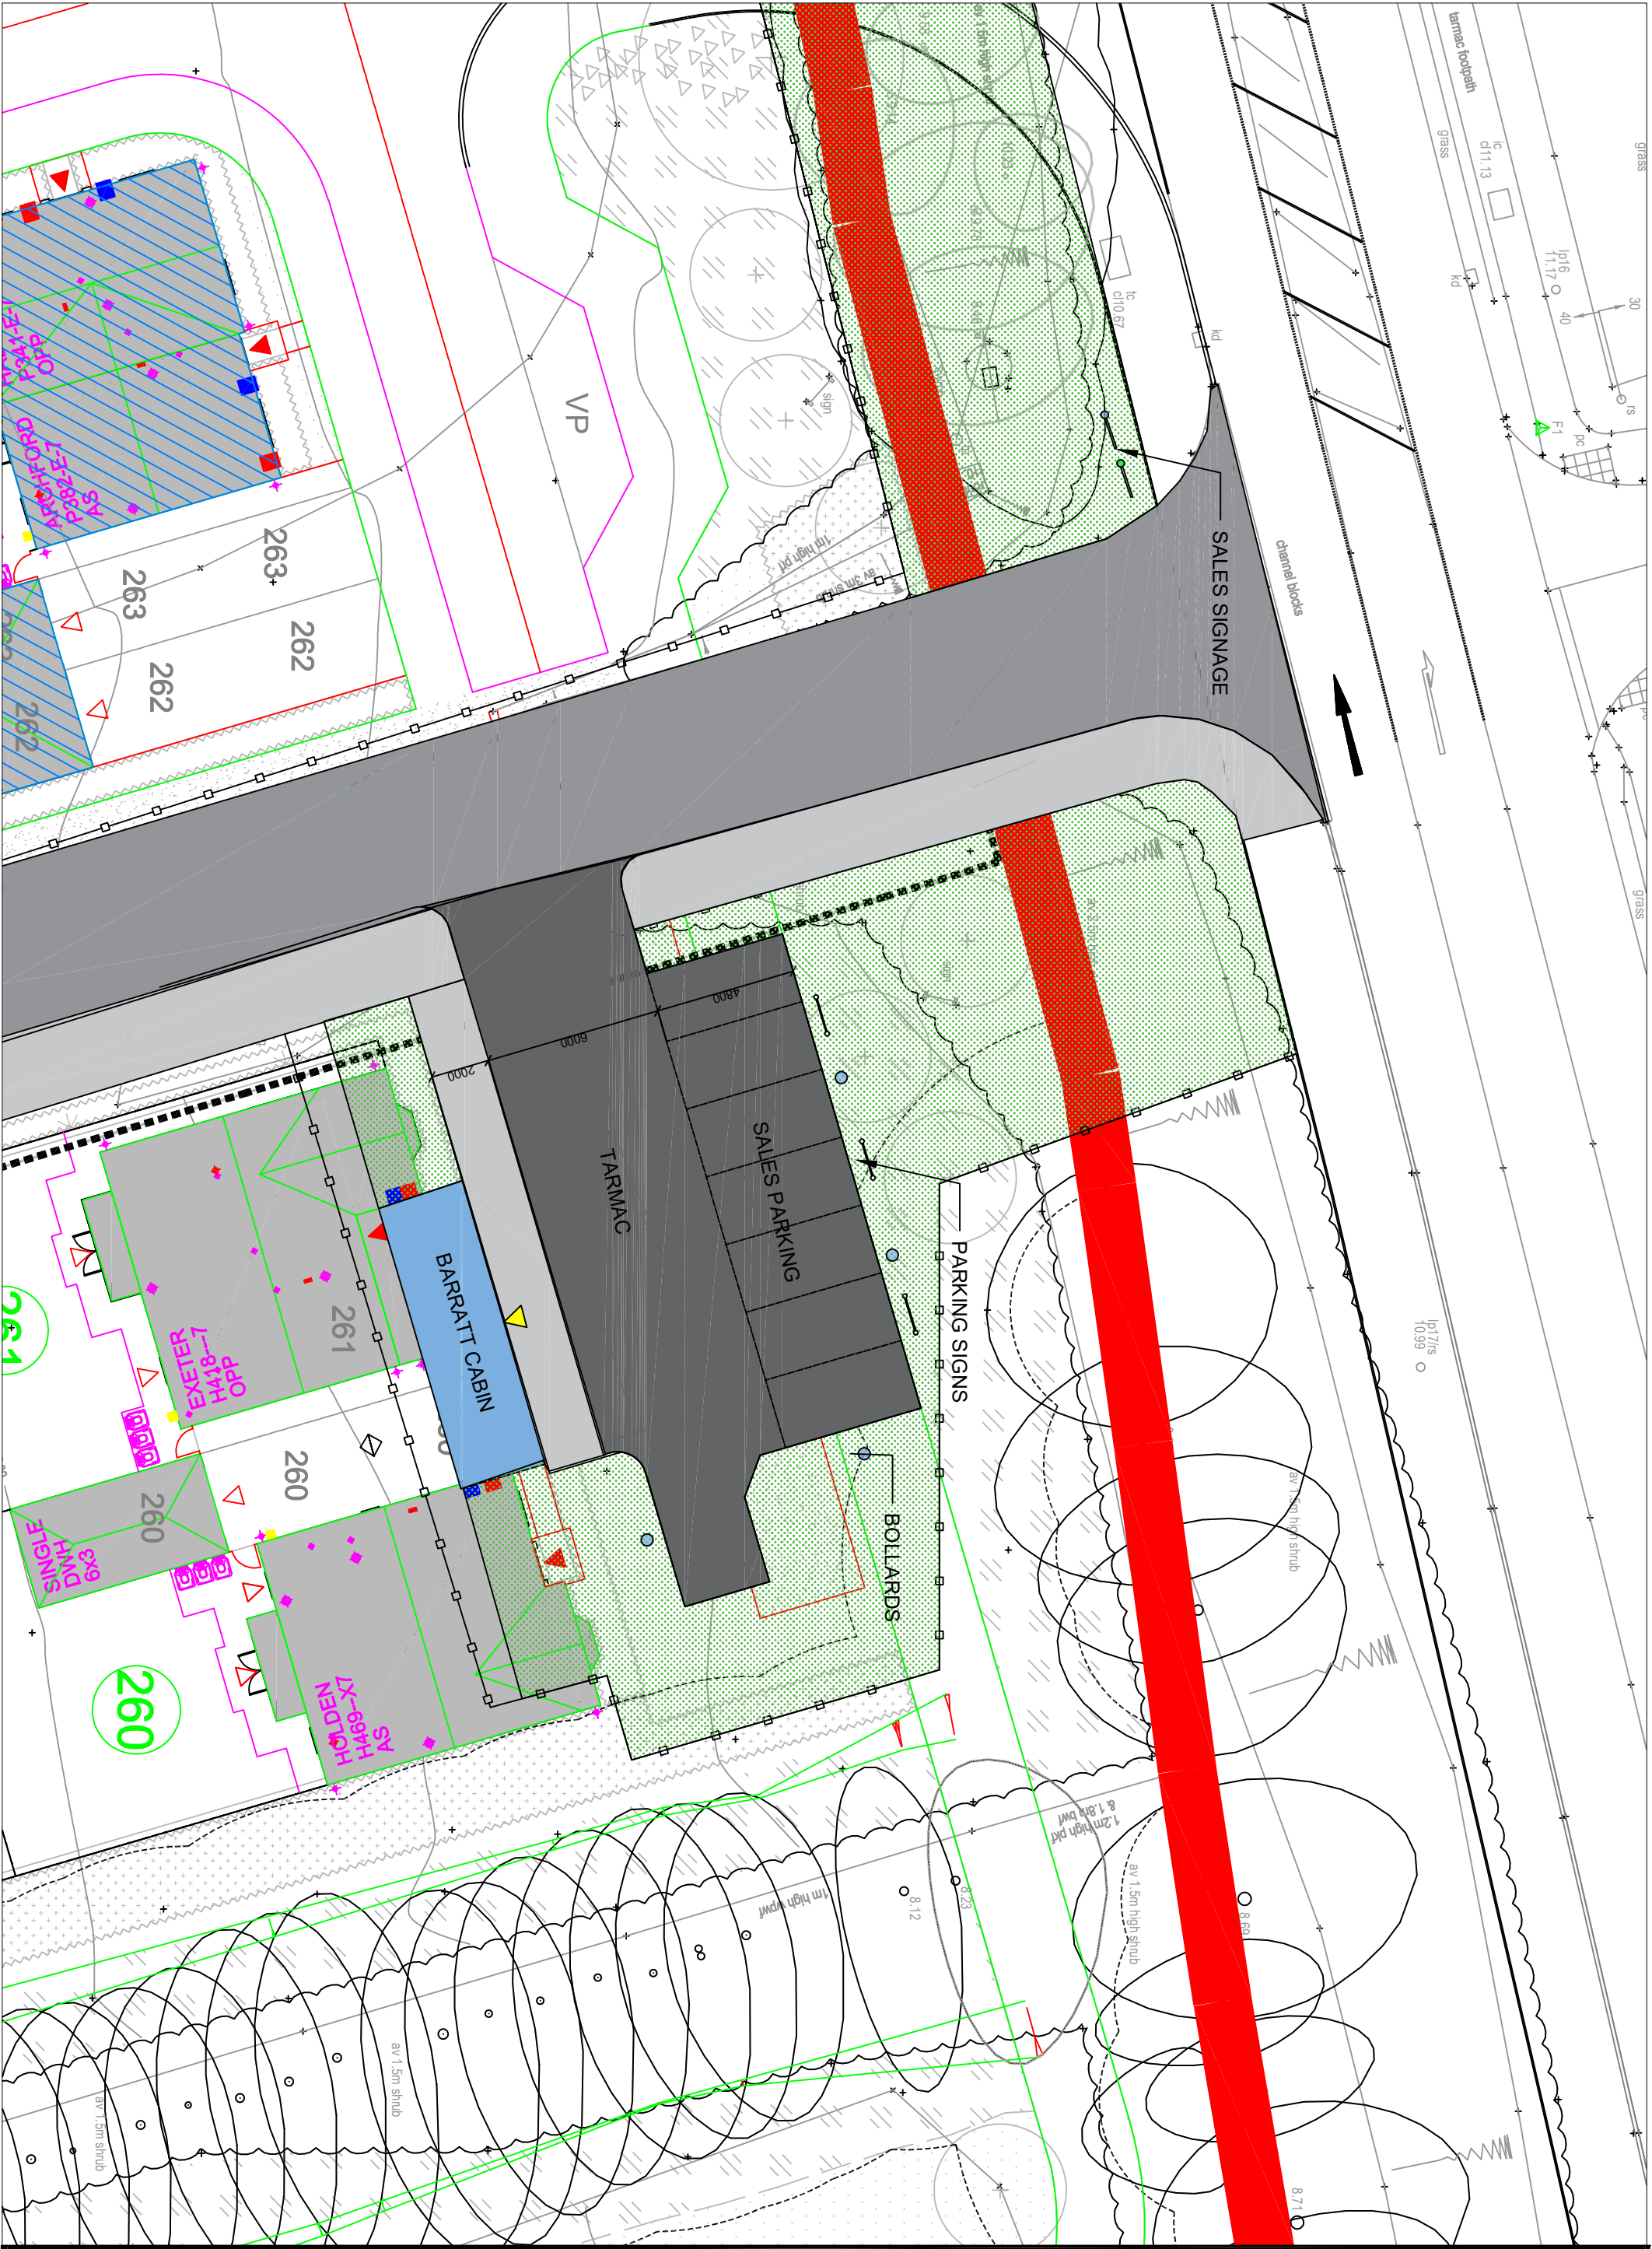

Site Name: Harbour Place, Bedhampton			Proposed Temporary Sales Layout		 DAVID WILSON HOMES WHERE QUALITY LIVES
			Rev:	Description:	
Drawn: ML	Checked: DS				
Date: 14.02.20					
Scale: 1:200 @ A3					