


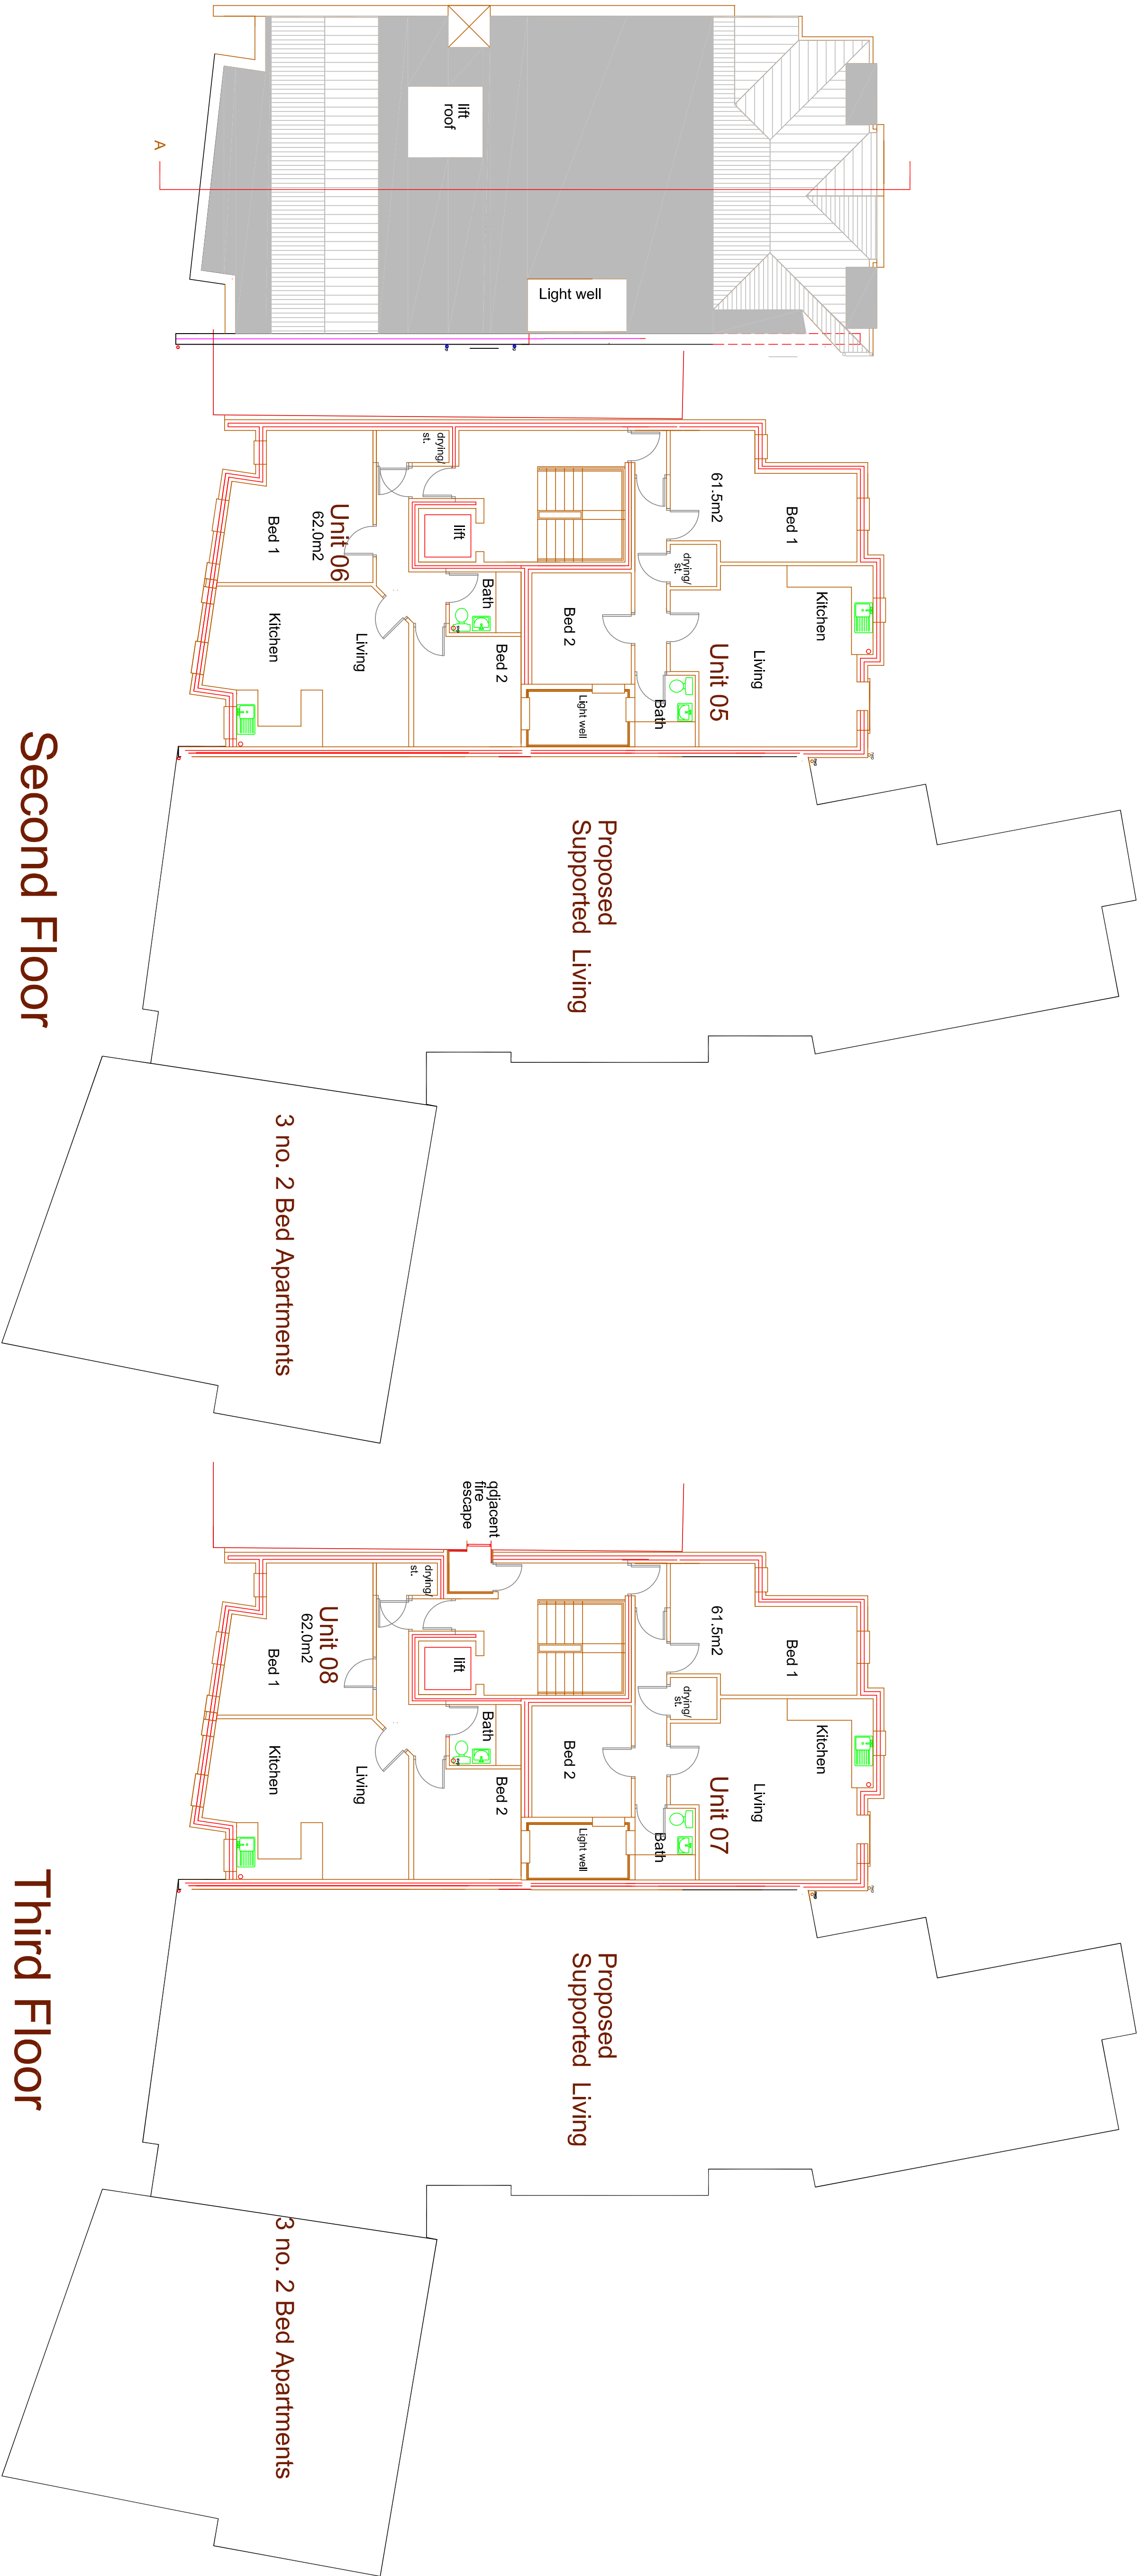

Second Floor

Third Floor