


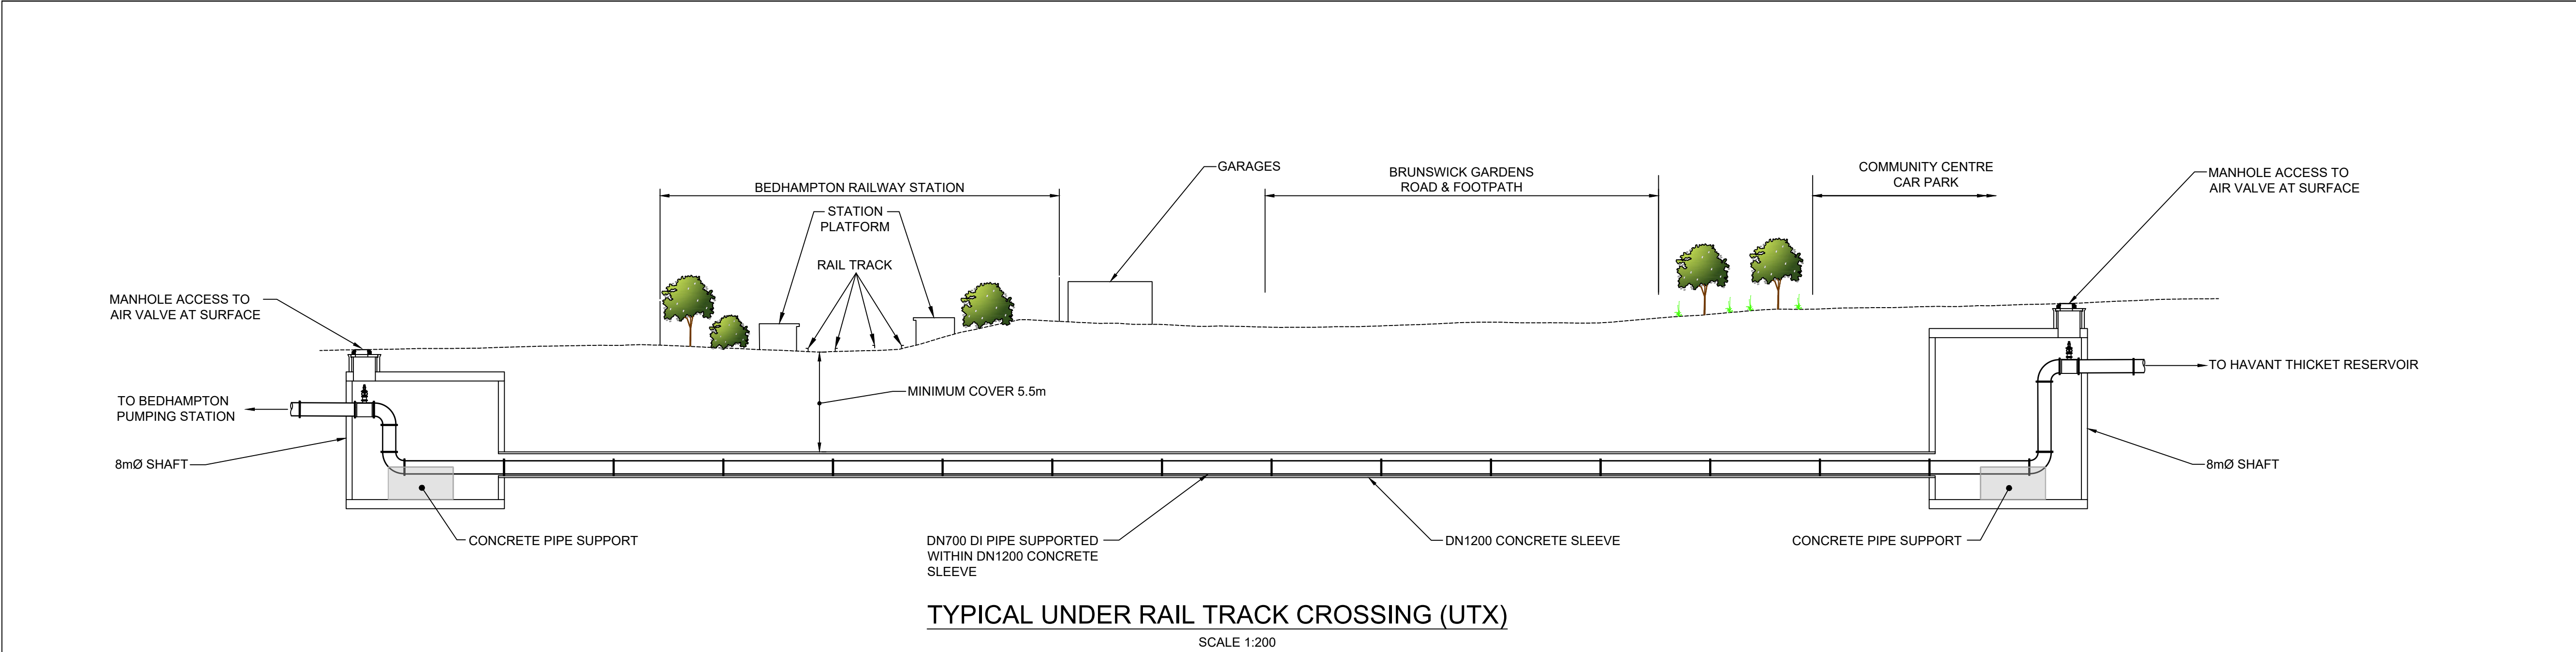

TYPICAL UNDER RAIL TRACK CROSSING (UTX)

SCALE 1:200

NOTES:

- GROUND FEATURES AND LEVELS ARE INDICATIVE ONLY.
- EXISTING UTILITIES NOT SHOWN FOR CLARITY. FOR EXISTING UTILITIES REFER TO UTILITY PROVIDERS.
- AGREEMENT WITH NETWORK RAIL NEEDS TO BE SOUGHT WITH REGARD TO CONSTRUCTION METHODS AND ACCESS ETC.
- RAILTRACK BED CONSTRUCTION TO BE CONFIRMED.
- THE MINIMUM DEPTH OF 900mm COVER TO BE MAINTAINED IN THE FIELD AND 1200mm IN THE ROAD.
- ALL PIPEWORK SHOWN IS PERMANENT LAYOUT, ANY ADDITIONAL PIPEWORK OR FITTINGS FOR COMMISSION ARE NOT SHOWN.

REFERENCES:
HTR-ATK-PI-BR-DR-G-0014 TO 0019 - PIPELINE PLAN AND SECTION 159 NOTICE PLANS

LEGEND:


INDICATIVE PIPELINE ROUTE

TREES / VEGETATION

SAFETY, HEALTH AND ENVIRONMENTAL INFORMATION

In addition to the hazards/ risks normally associated with the types of work detailed on this drawing, all significant residual risks (moderate to very high) are indicated on the drawing with warning triangles. The risk register, in its entirety, is available on drawings HTR-ATK-ZZ-ZZ-DR-HS-0001 to 0007. The reference numbers shown against each triangle will correlate to risks shown on these schedules.

Environmental Risks are not shown on the drawings and reference should be made to the following Document – HTR-ATK-XX-XX-RP-Z-0089 Outline Environmental

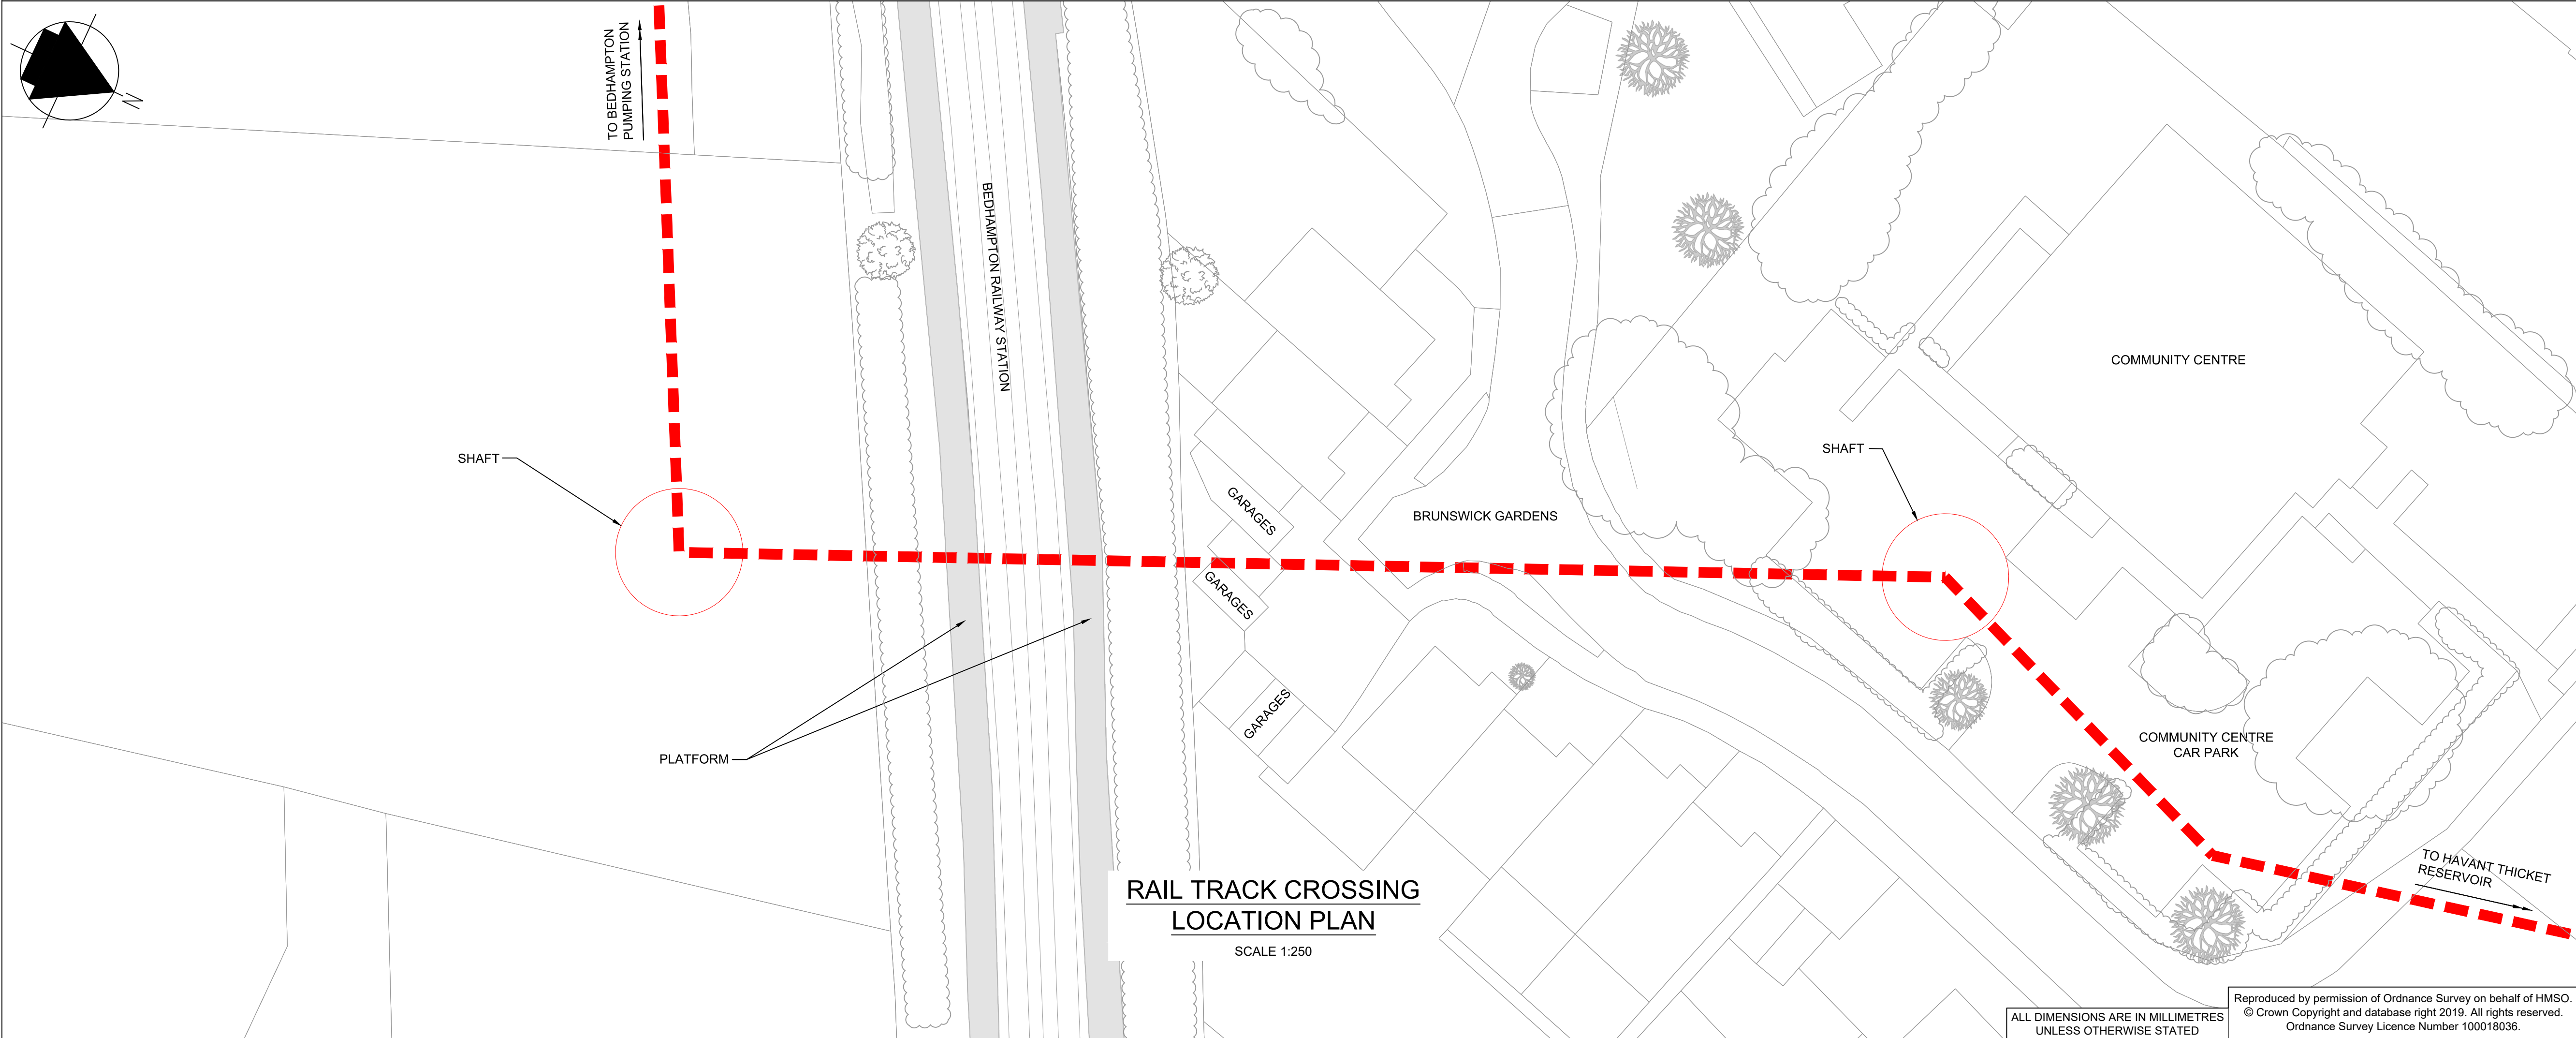

RAIL TRACK CROSSING LOCATION PLAN

SCALE 1:250

Scale 1:200
Scale 1:250

C01	CC	ID	RW	JF	Planning Drawings for Comment	10/08/20	
A1	HD	ID	JF	JF	FOR PLANNING	10/11/20	
C02	HD	ID	JF	JF	FOR PLANNING	10/11/20	
A1	Rev.	Drn	Ckd	Rev	Auth	Description	Date
	Status	By	By	By	By		

ATKINS
Member of the SNC-Lavalin Group

Aztec West
500 Park Avenue
Almondsbury
Bristol
BS32 4RZ
Tel: +44 (0)1454 662000
Fax: +44 (0)1454 663333
www.atkinsglobal.com

Copyright © Atkins Limited (2020)

Drawing Suitability: Initial non-contractual code		Status: A1
Contractors Drawing Number: HTR - ATK - PI - BR - DR - C - 0012		Number
Project		Originator
Volume		Location
Type		Role

Telephone: Havant (023) 9249 9888
Fax: Havant (023) 9245 3632
Website: www.portsmouthwater.co.uk
Registered Office: PO Box 8 West Street
Havant Hampshire PO9 1LG
REGISTERED IN ENGLAND No. 2536455

Portsmouth Water

Project Ref. No: HTR	Sheet: 1 of 1	Scale: AS SHOWN	Sheet Size: A1
-------------------------	------------------	--------------------	-------------------

Project Title:
HAVANT THICKET RESERVOIR

Drawing Title:
BEDHAMPTON TO RESERVOIR PIPELINE TYPICAL UNDER TRACK CROSSING (UTX) PLANNING DETAIL

Portsmouth Water Drawing Number:
Rev:
C02

Reproduced by permission of Ordnance Survey on behalf of HMSO.
© Crown Copyright and database right 2019. All rights reserved.
Ordnance Survey Licence Number 100018036.

ALL DIMENSIONS ARE IN MILLIMETRES UNLESS OTHERWISE STATED