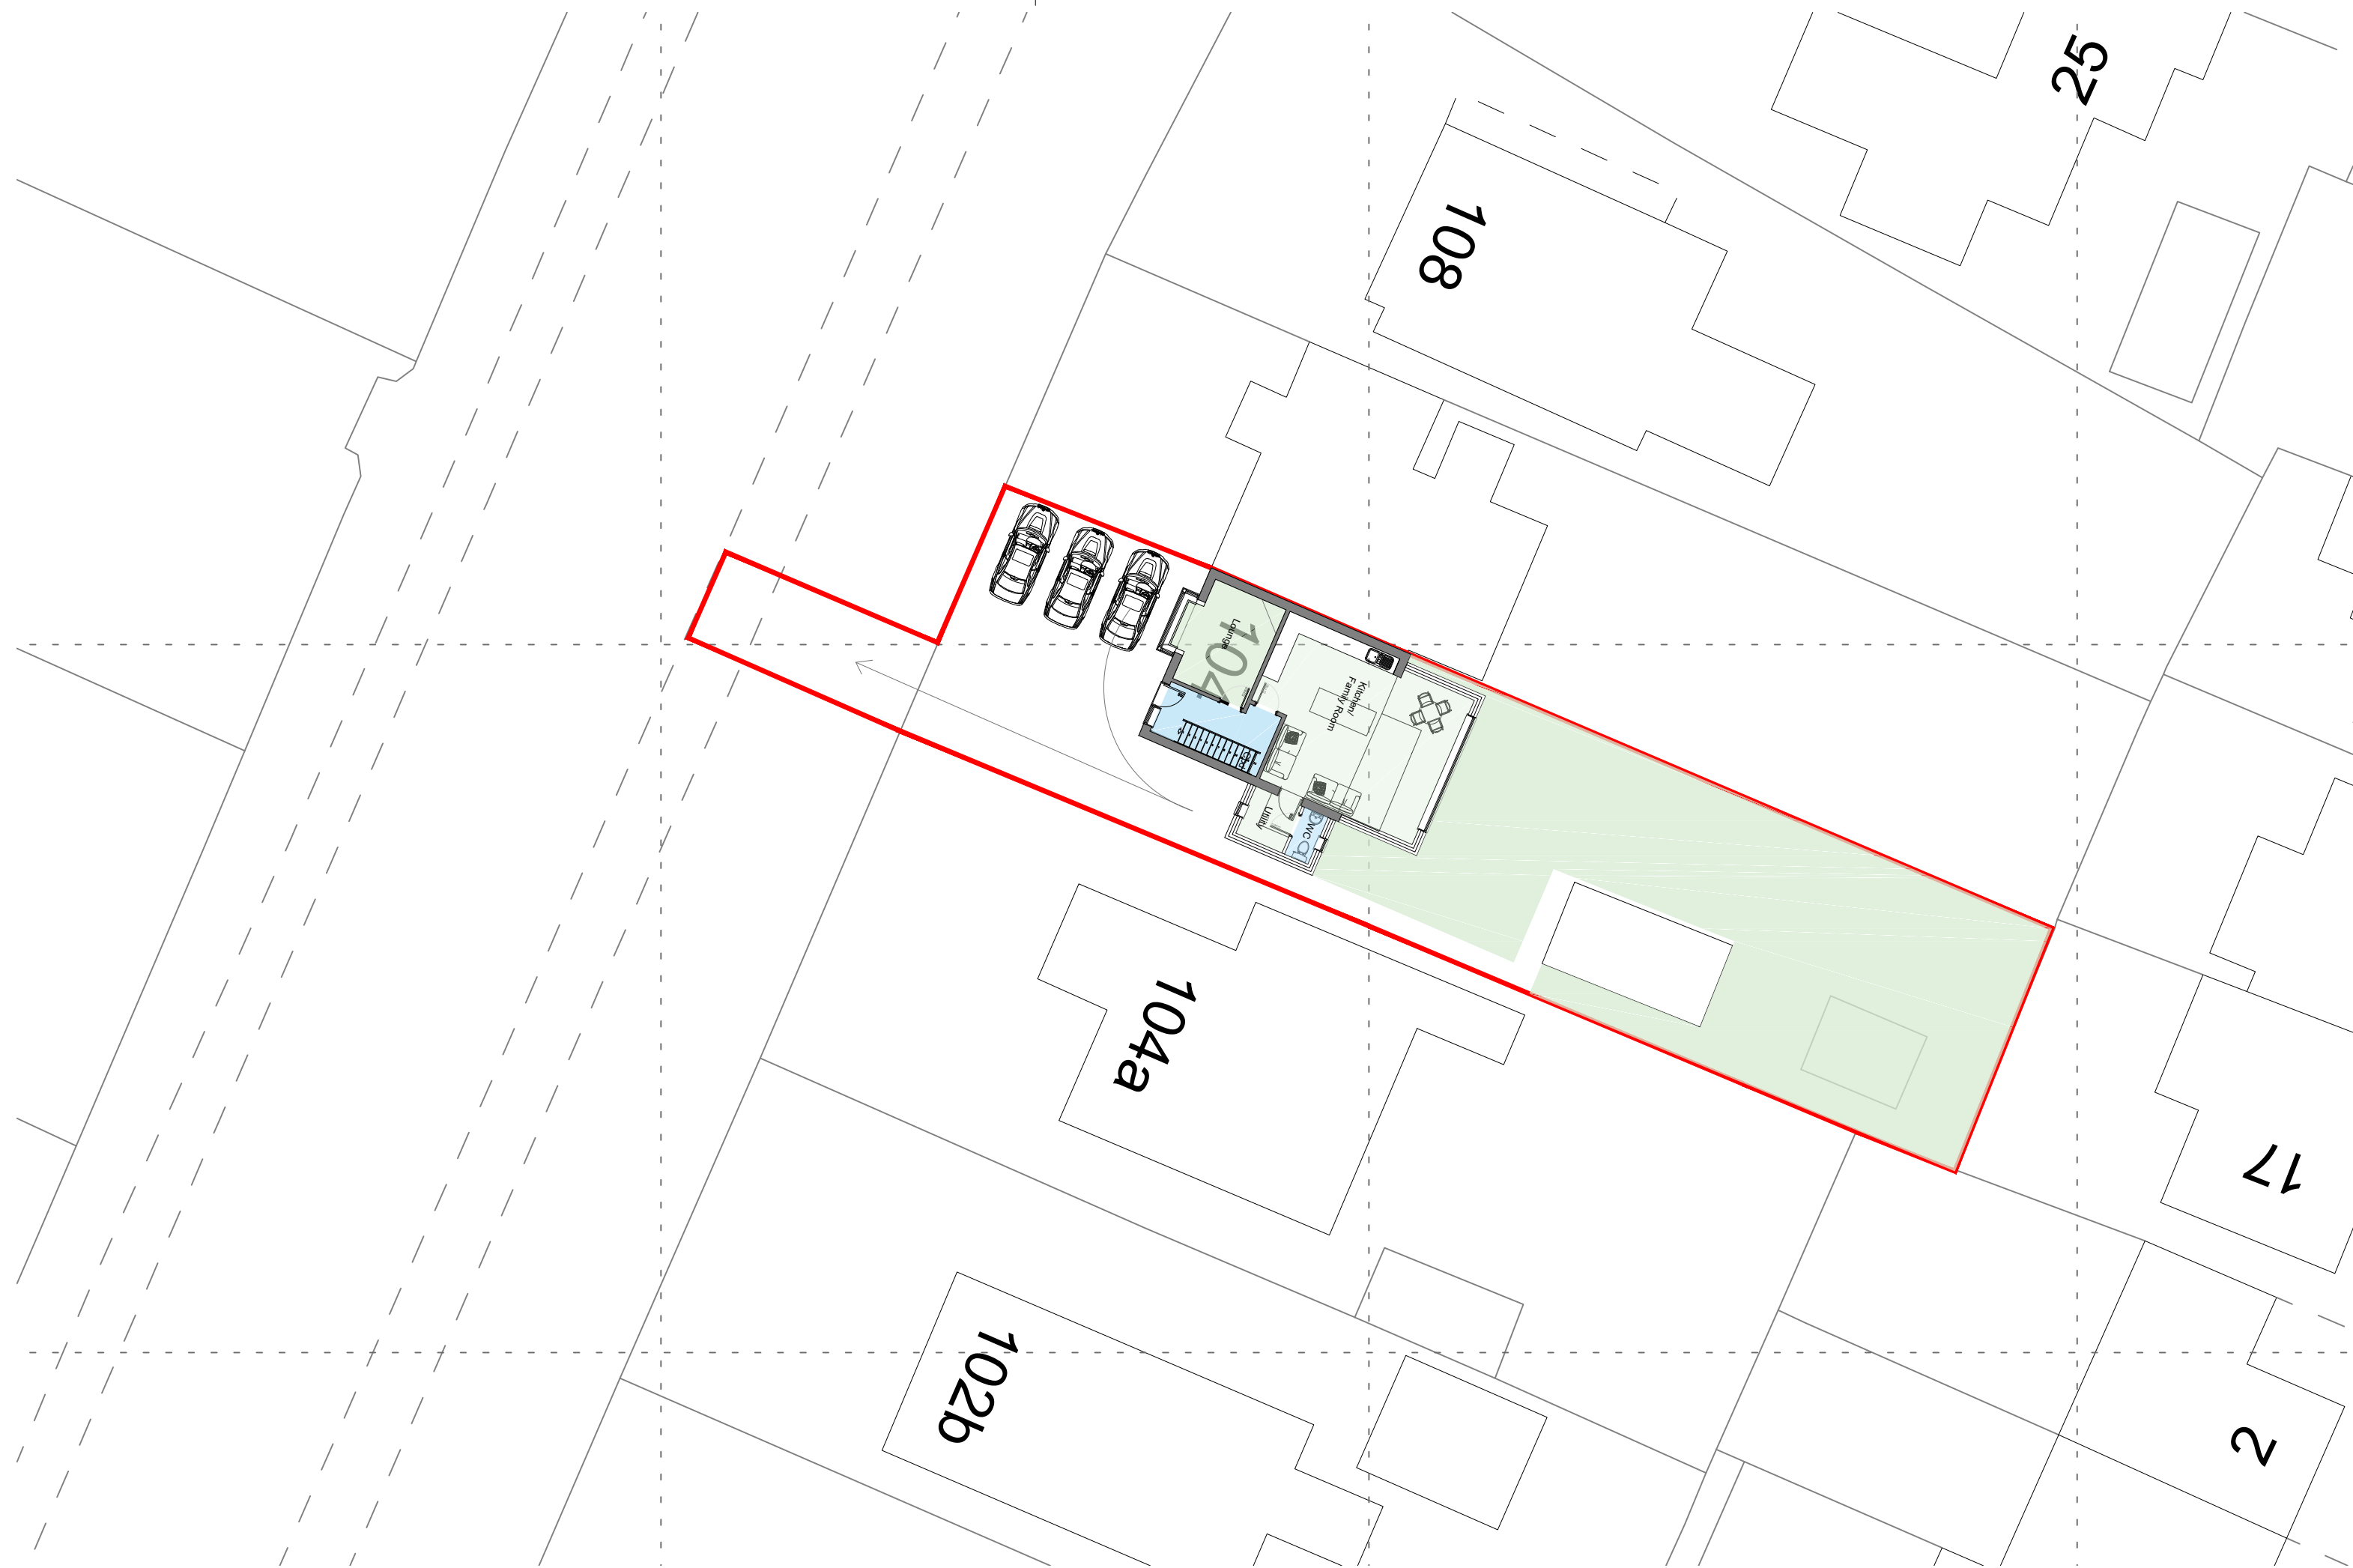
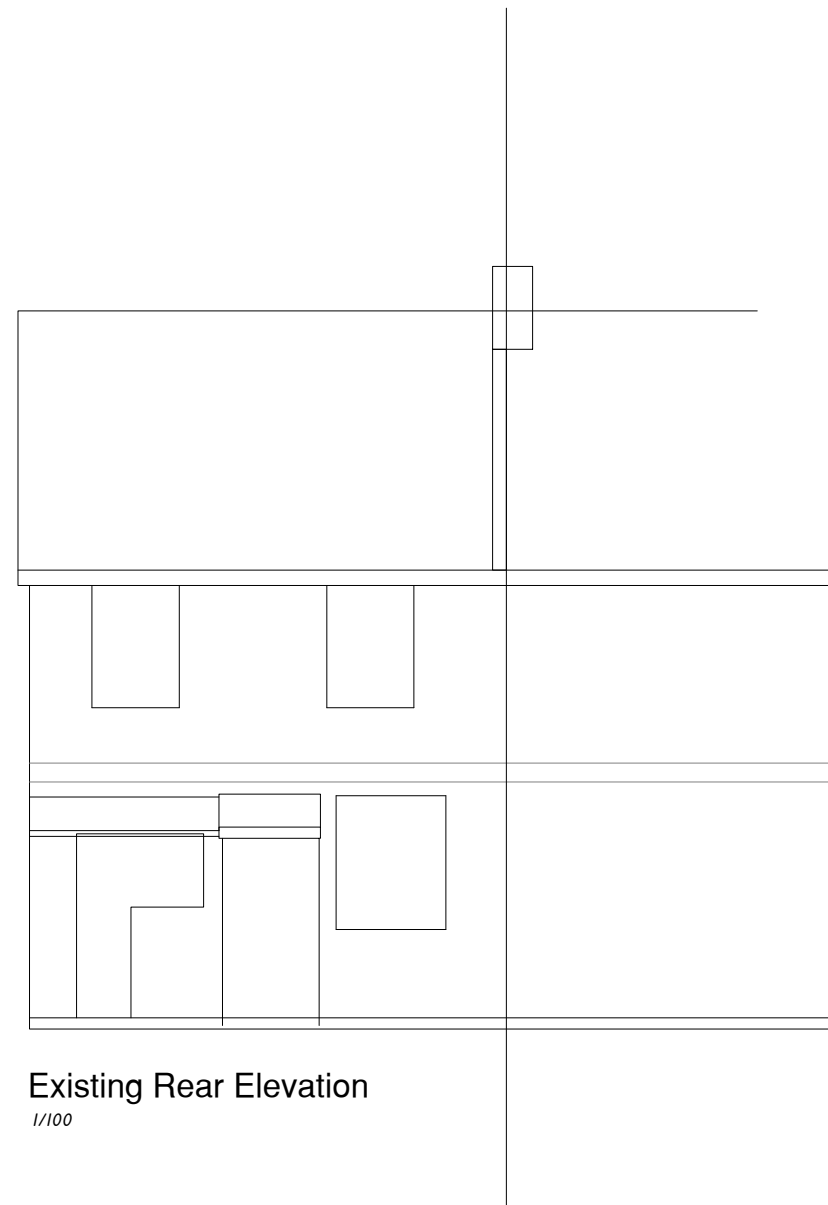
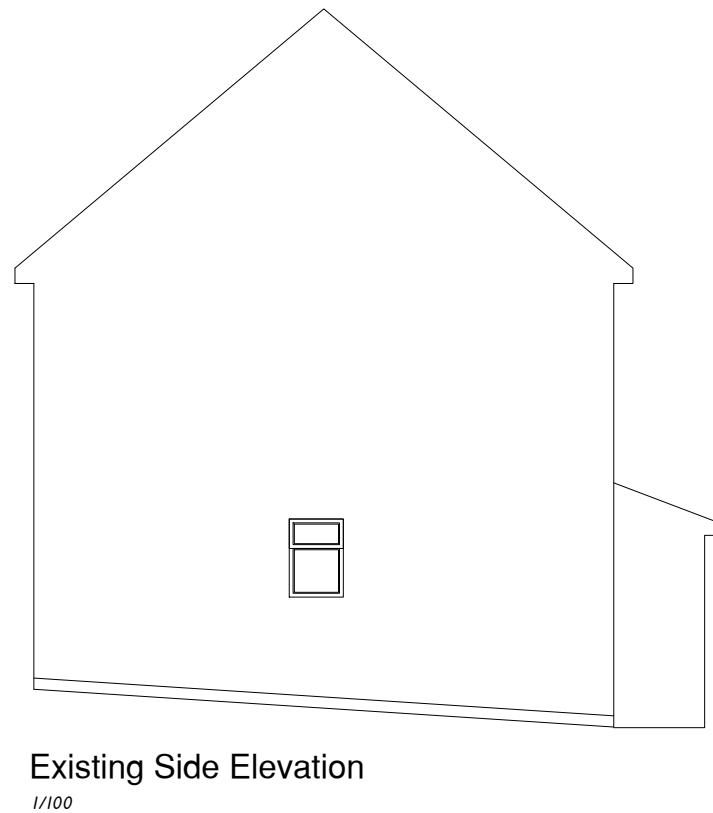
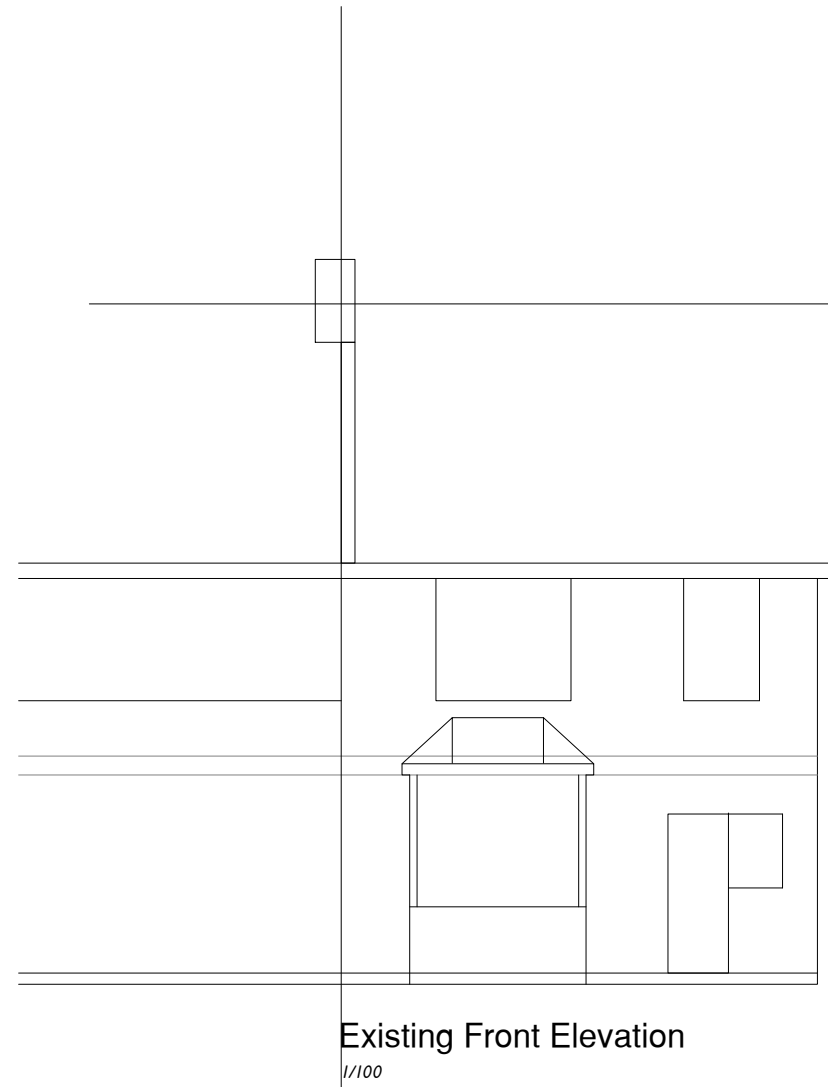
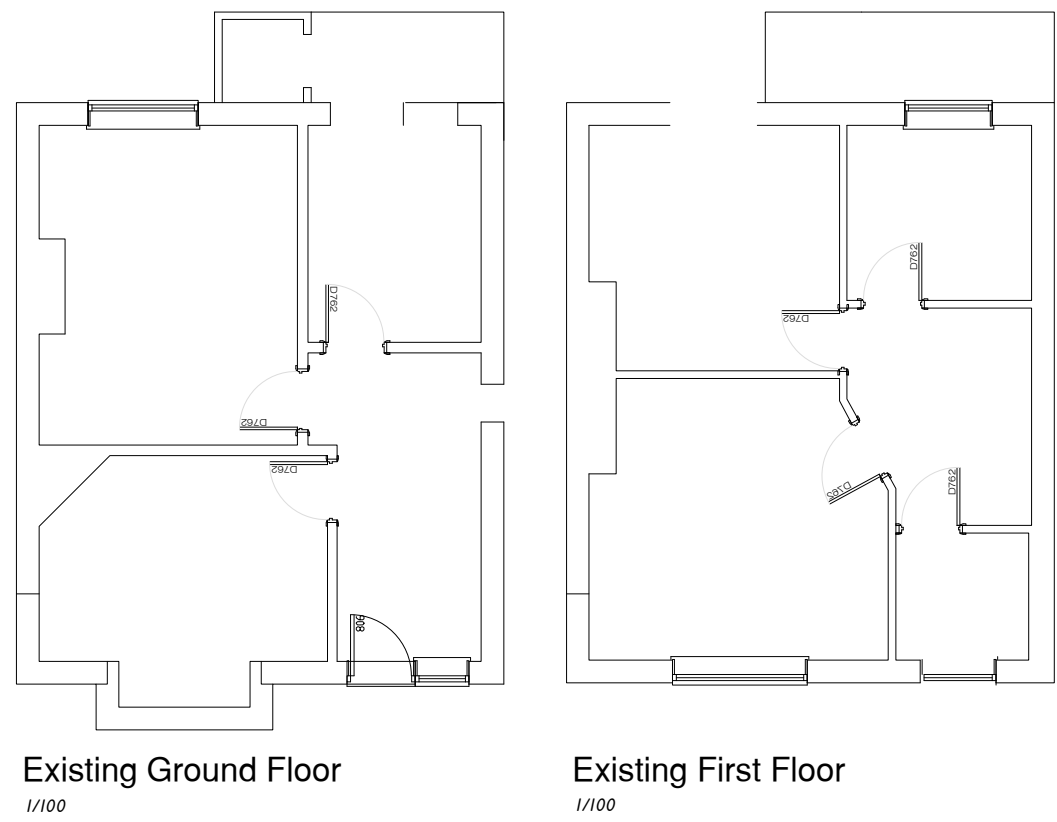


© Crown copyright 2020 Ordnance Survey 100053143

Solent Design Ltd
5 The old Railway
Spring Garden Lane
Gosport
PO12 1TQ

**SOLENT
DESIGN.**

tel: 02392 580745 mob: 07771 355742 e-mail: info@solentplans.com

PROJECT DESCRIPTION:
2 Storey Rear and Single Storey Side Extensions

DRAWING TITLE:
Existing Plans & Elevations/ Site and
Location Plans

ADDRESS:
104 London Rd
Cowplain
PO8 8EW

CLIENT:
Mr & Mrs Chambers

FIRST DRAWN:
November 2020

DRAWING No. SD-2078-00 A

SCALE:
1:100
1:200
1:1250

drawing status: Issued For Planning

NORTH