
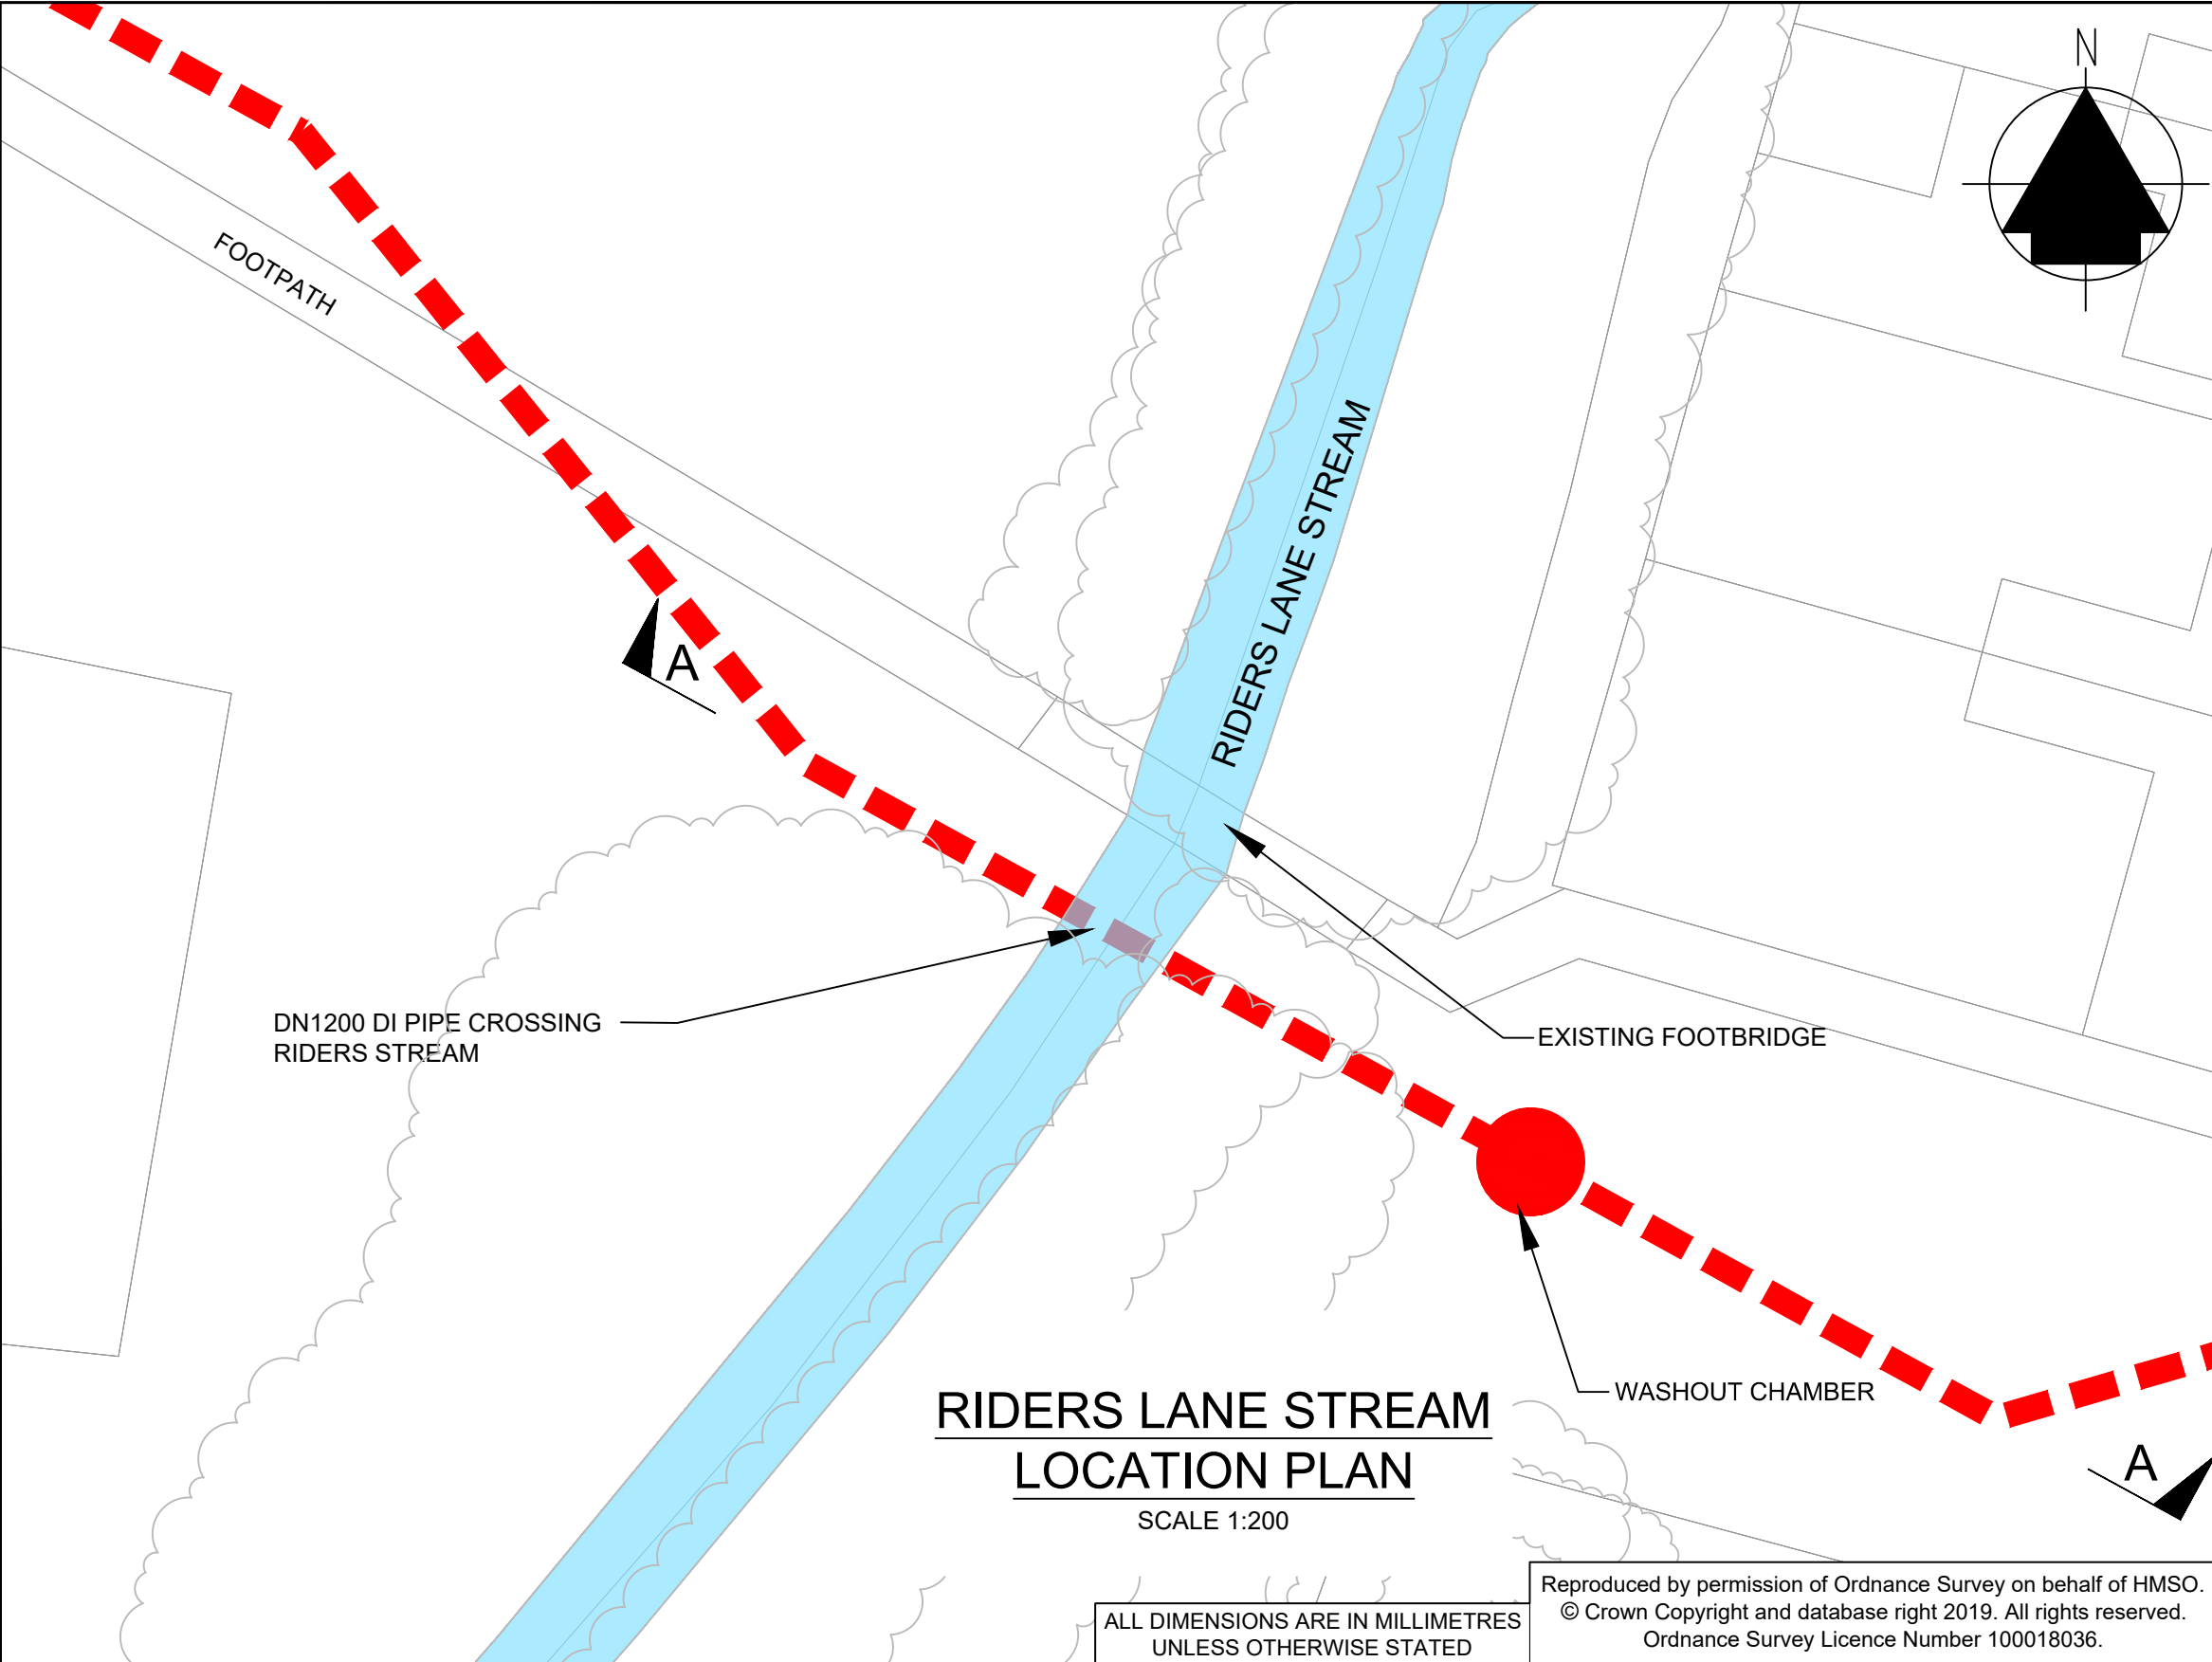
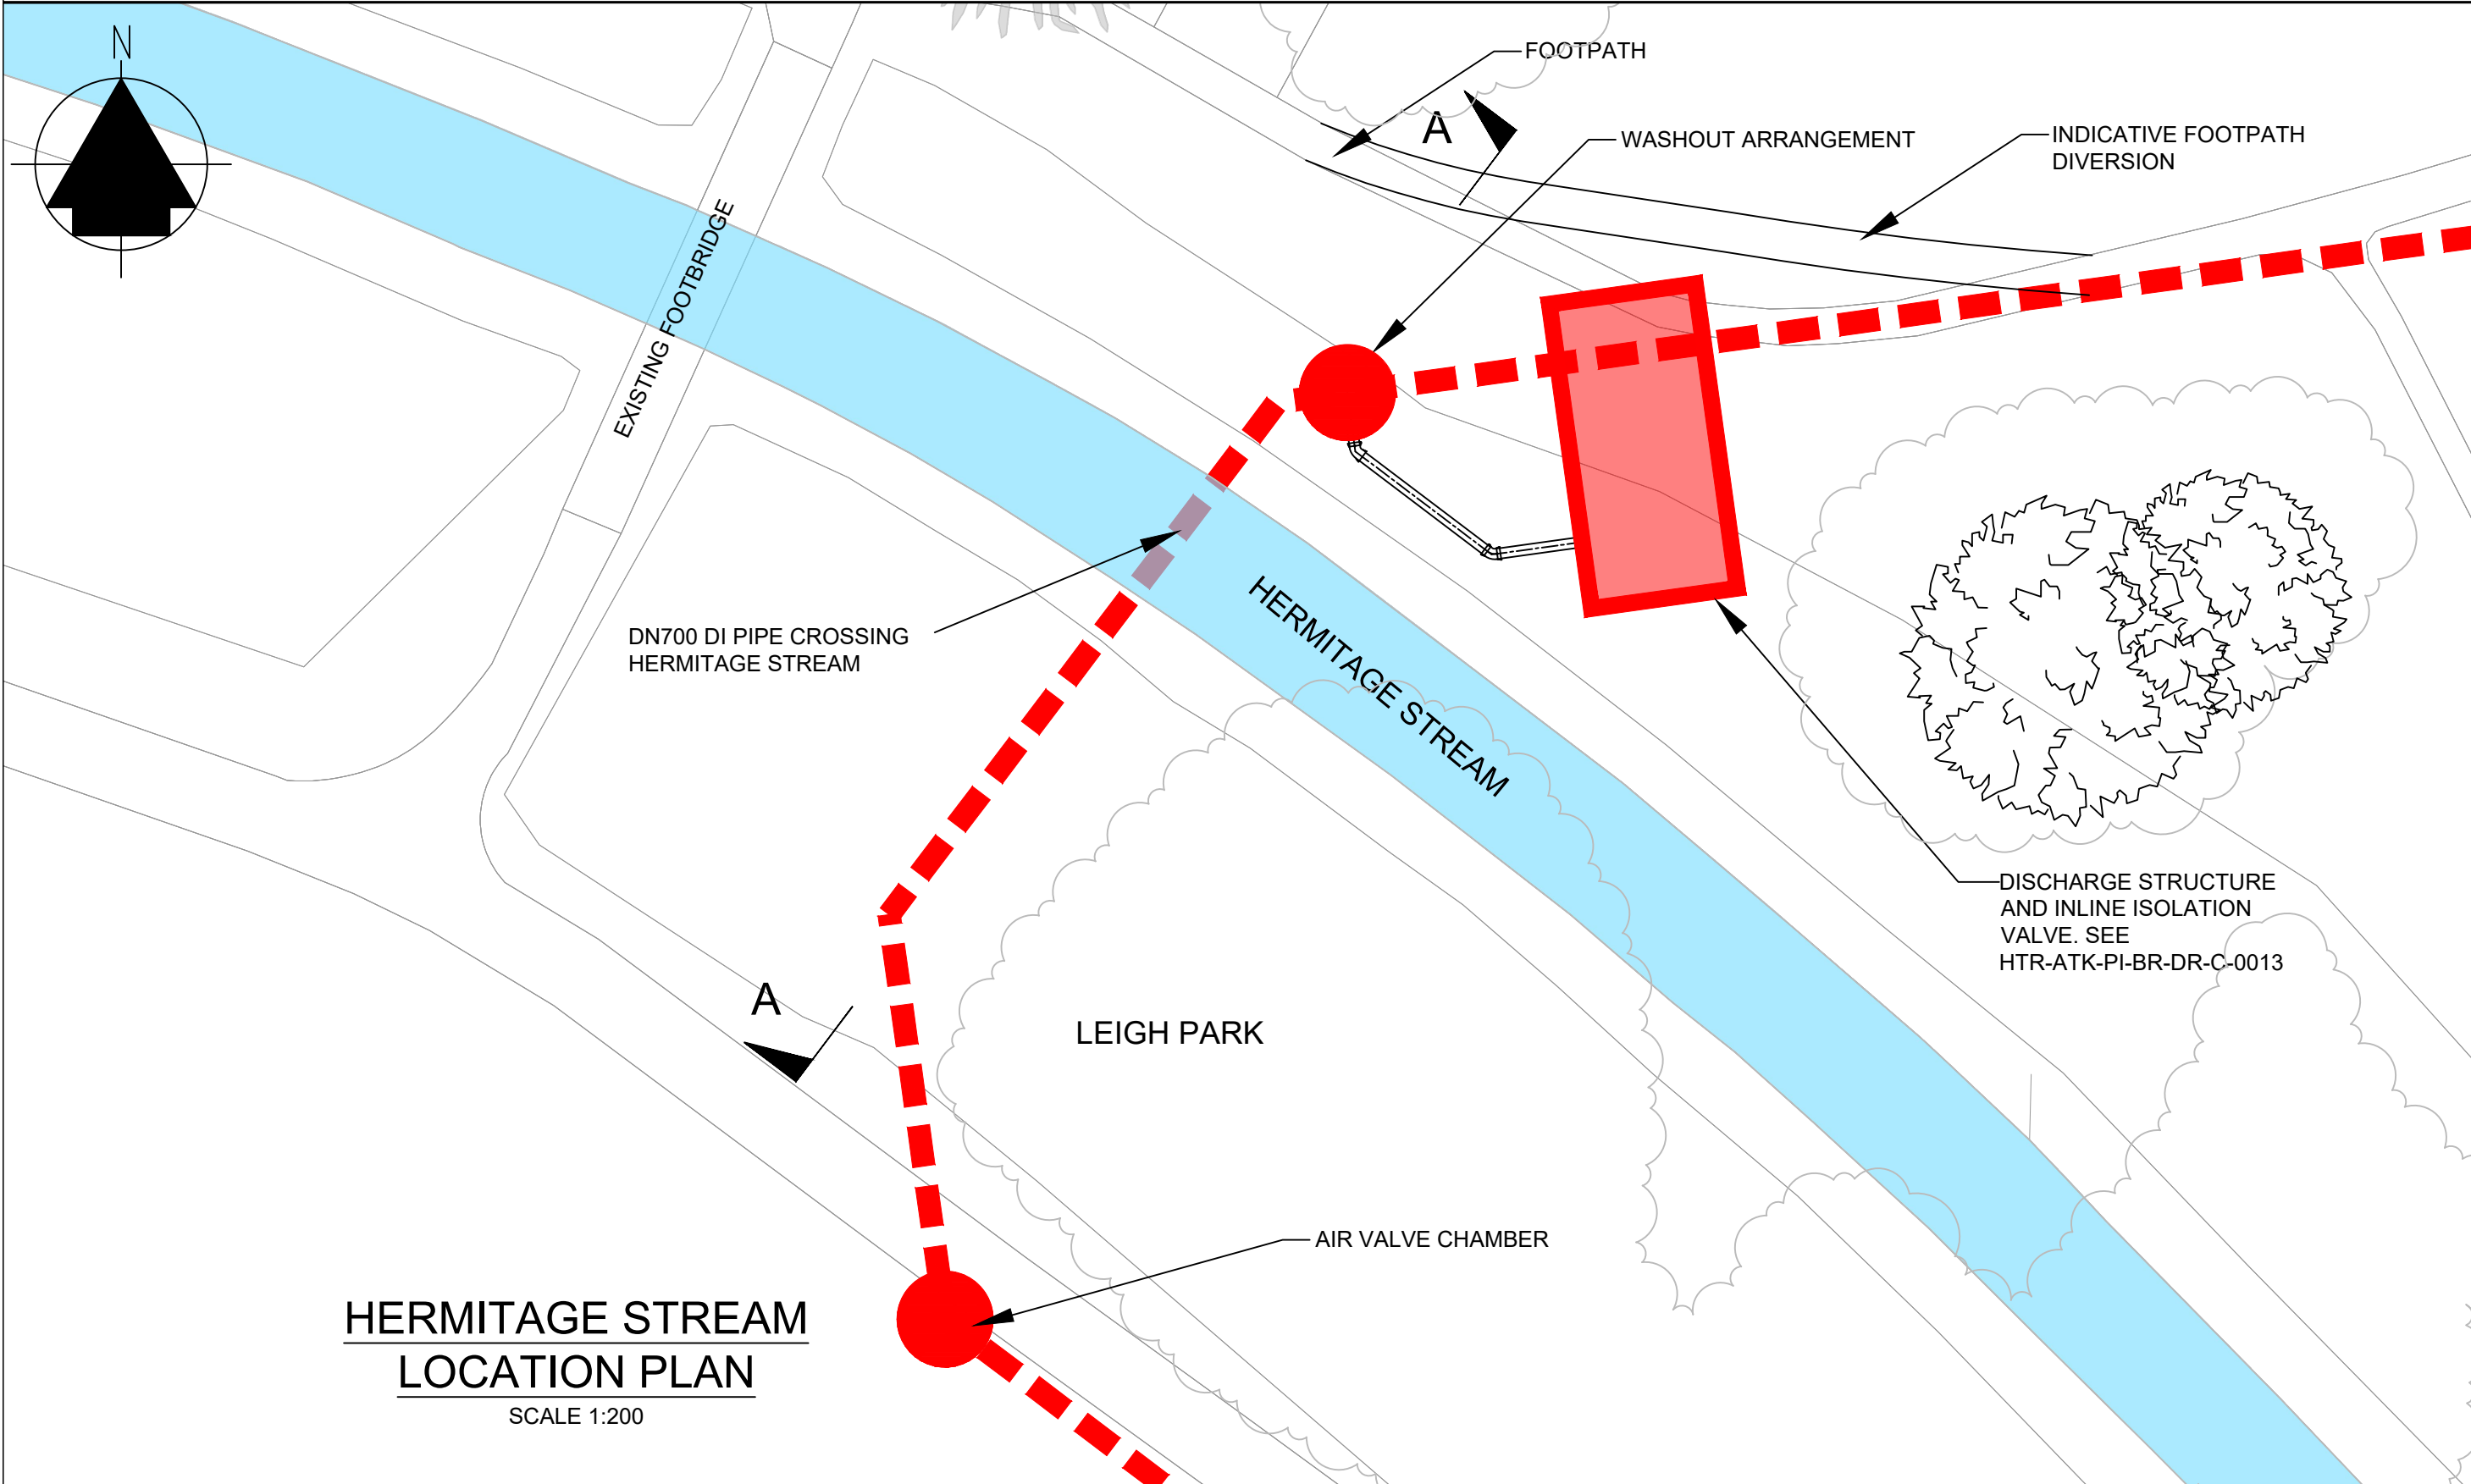


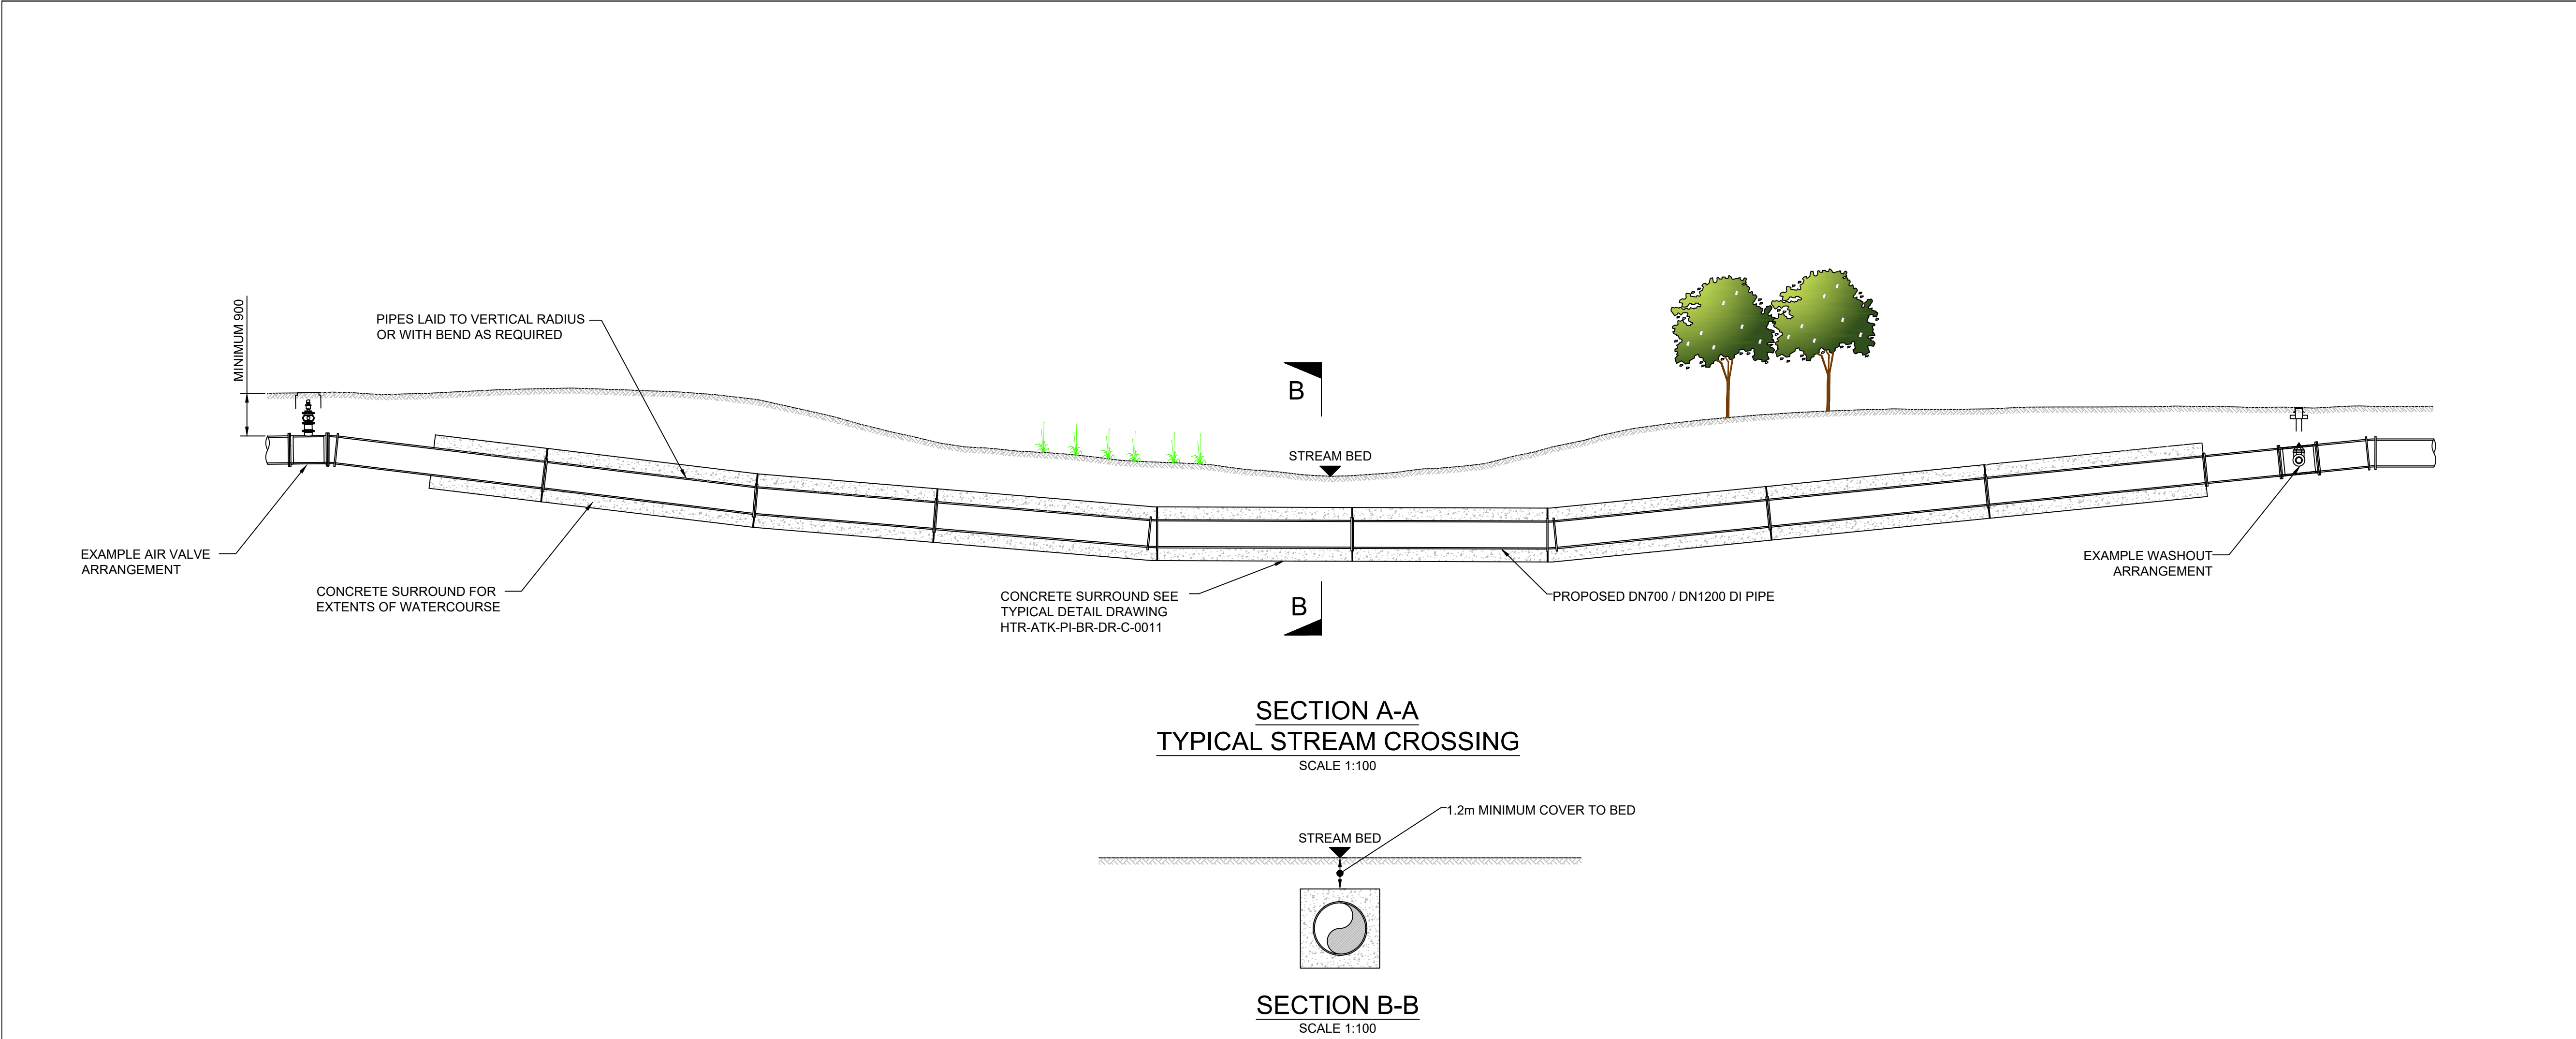

KEY PLAN
SCALE : NTS

NOTES:

1. STREAM BED AND GROUND LEVELS ARE SHOWN INDICATIVELY.
2. ALL PIPEWORK SHOWN IS PERMANENT LAYOUT. ANY ADDITIONS REQUIRED FOR COMMISSIONING ARE NOT SHOWN.
3. THE MINIMUM DEPTH OF 900mm COVER TO BE MAINTAINED IN THE FIELD AND 1200mm IN THE ROAD.
4. EXISTING UTILITIES NOT SHOWN FOR CLARITY. FOR EXISTING UTILITIES REFER TO UTILITY PROVIDERS.

REFERENCES:
HTR-ATK-PI-BR-DR-C-0011 - TYPICAL PIPELINE CONSTRUCTION PLANNING DETAIL
HTR-ATK-PI-BR-DR-C-0014 TO 0019 - WATER INDUSTRY ACT 1991 - SECTION 159 NOTICE PLANS
HTR-ATK-PI-BR-DR-C-0013 - HERMITAGE DISCHARGE STRUCTURE

LEGEND:

- INDICATIVE PIPELINE ROUTE
- EXISTING WATERCOURSE
- TREES / VEGETATION

SAFETY, HEALTH AND ENVIRONMENTAL INFORMATION

In addition to the hazards/ risks normally associated with the types of work detailed on this drawing, all significant residual risks (moderate to very high) are indicated on the drawing with warning triangles. The risk register, in its entirety, is available on drawings HTR-ATK-ZZ-ZZ-DR-HS-0001 to 0007. The reference numbers shown against each triangle will correlate to risks shown on these schedules.

Environmental Risks are not shown on the drawings and reference should be made to the following Document – HTR-ATK-XX-XX-RP-Z-0069 Outline Environmental

Scale 1:100

Scale 1:200

C01	CC	ID	RW	JF	Planning Drawings for Comment	10/08/20
A1	HD	ID	JF	JF	FOR PLANNING	10/11/20
C02	HD	ID	JF	JF	FOR PLANNING	10/11/20
A1	HD	ID	JF	JF	FOR PLANNING	10/11/20

Rev.	Stat.	Rev.	Stat.	Rev.	Stat.	Rev.	Stat.	Description	Date
1	1	1	1	1	1	1	1		

ATKINS

Member of the SNC-Lavalin Group

Aztec West
500 Park Avenue
Almondsbury
Bristol
BS32 4RZ

Tel: +44 (0)1454 662000
Fax: +44 (0)1454 663333
www.atkinsglobal.com

Copyright © Atkins Limited (2020)

Drawing Suitability:	Initial non-contractual code	Status:	A1			
Contractors Drawing Number:	HTR - ATK - PI - BR - DR - C - 0010					
Project:	Originator	Volume	Location	Type	Role	Number

Telephone: Havant (023) 9249 9888
Fax: Havant (023) 9245 3632
Website: www.portsmouthwater.co.uk
Registered Office: PO Box 8 West Street
Havant Hampshire PO9 1LG
REGISTERED IN ENGLAND No. 2536455

Project Ref. No: HTR
Sheet: 1 of 1
Scale: AS SHOWN
Sheet Size: A1

Project Title: HAVANT THICKET RESERVOIR

Drawing Title: BEDHAMPTON TO RESERVOIR PIPELINE TYPICAL STREAM CROSSING

Portsmouth Water Drawing Number: Rev: C02

Reproduced by permission of Ordnance Survey on behalf of HMSO.
© Crown Copyright and database right 2019. All rights reserved.
Ordnance Survey Licence Number 100018036.