


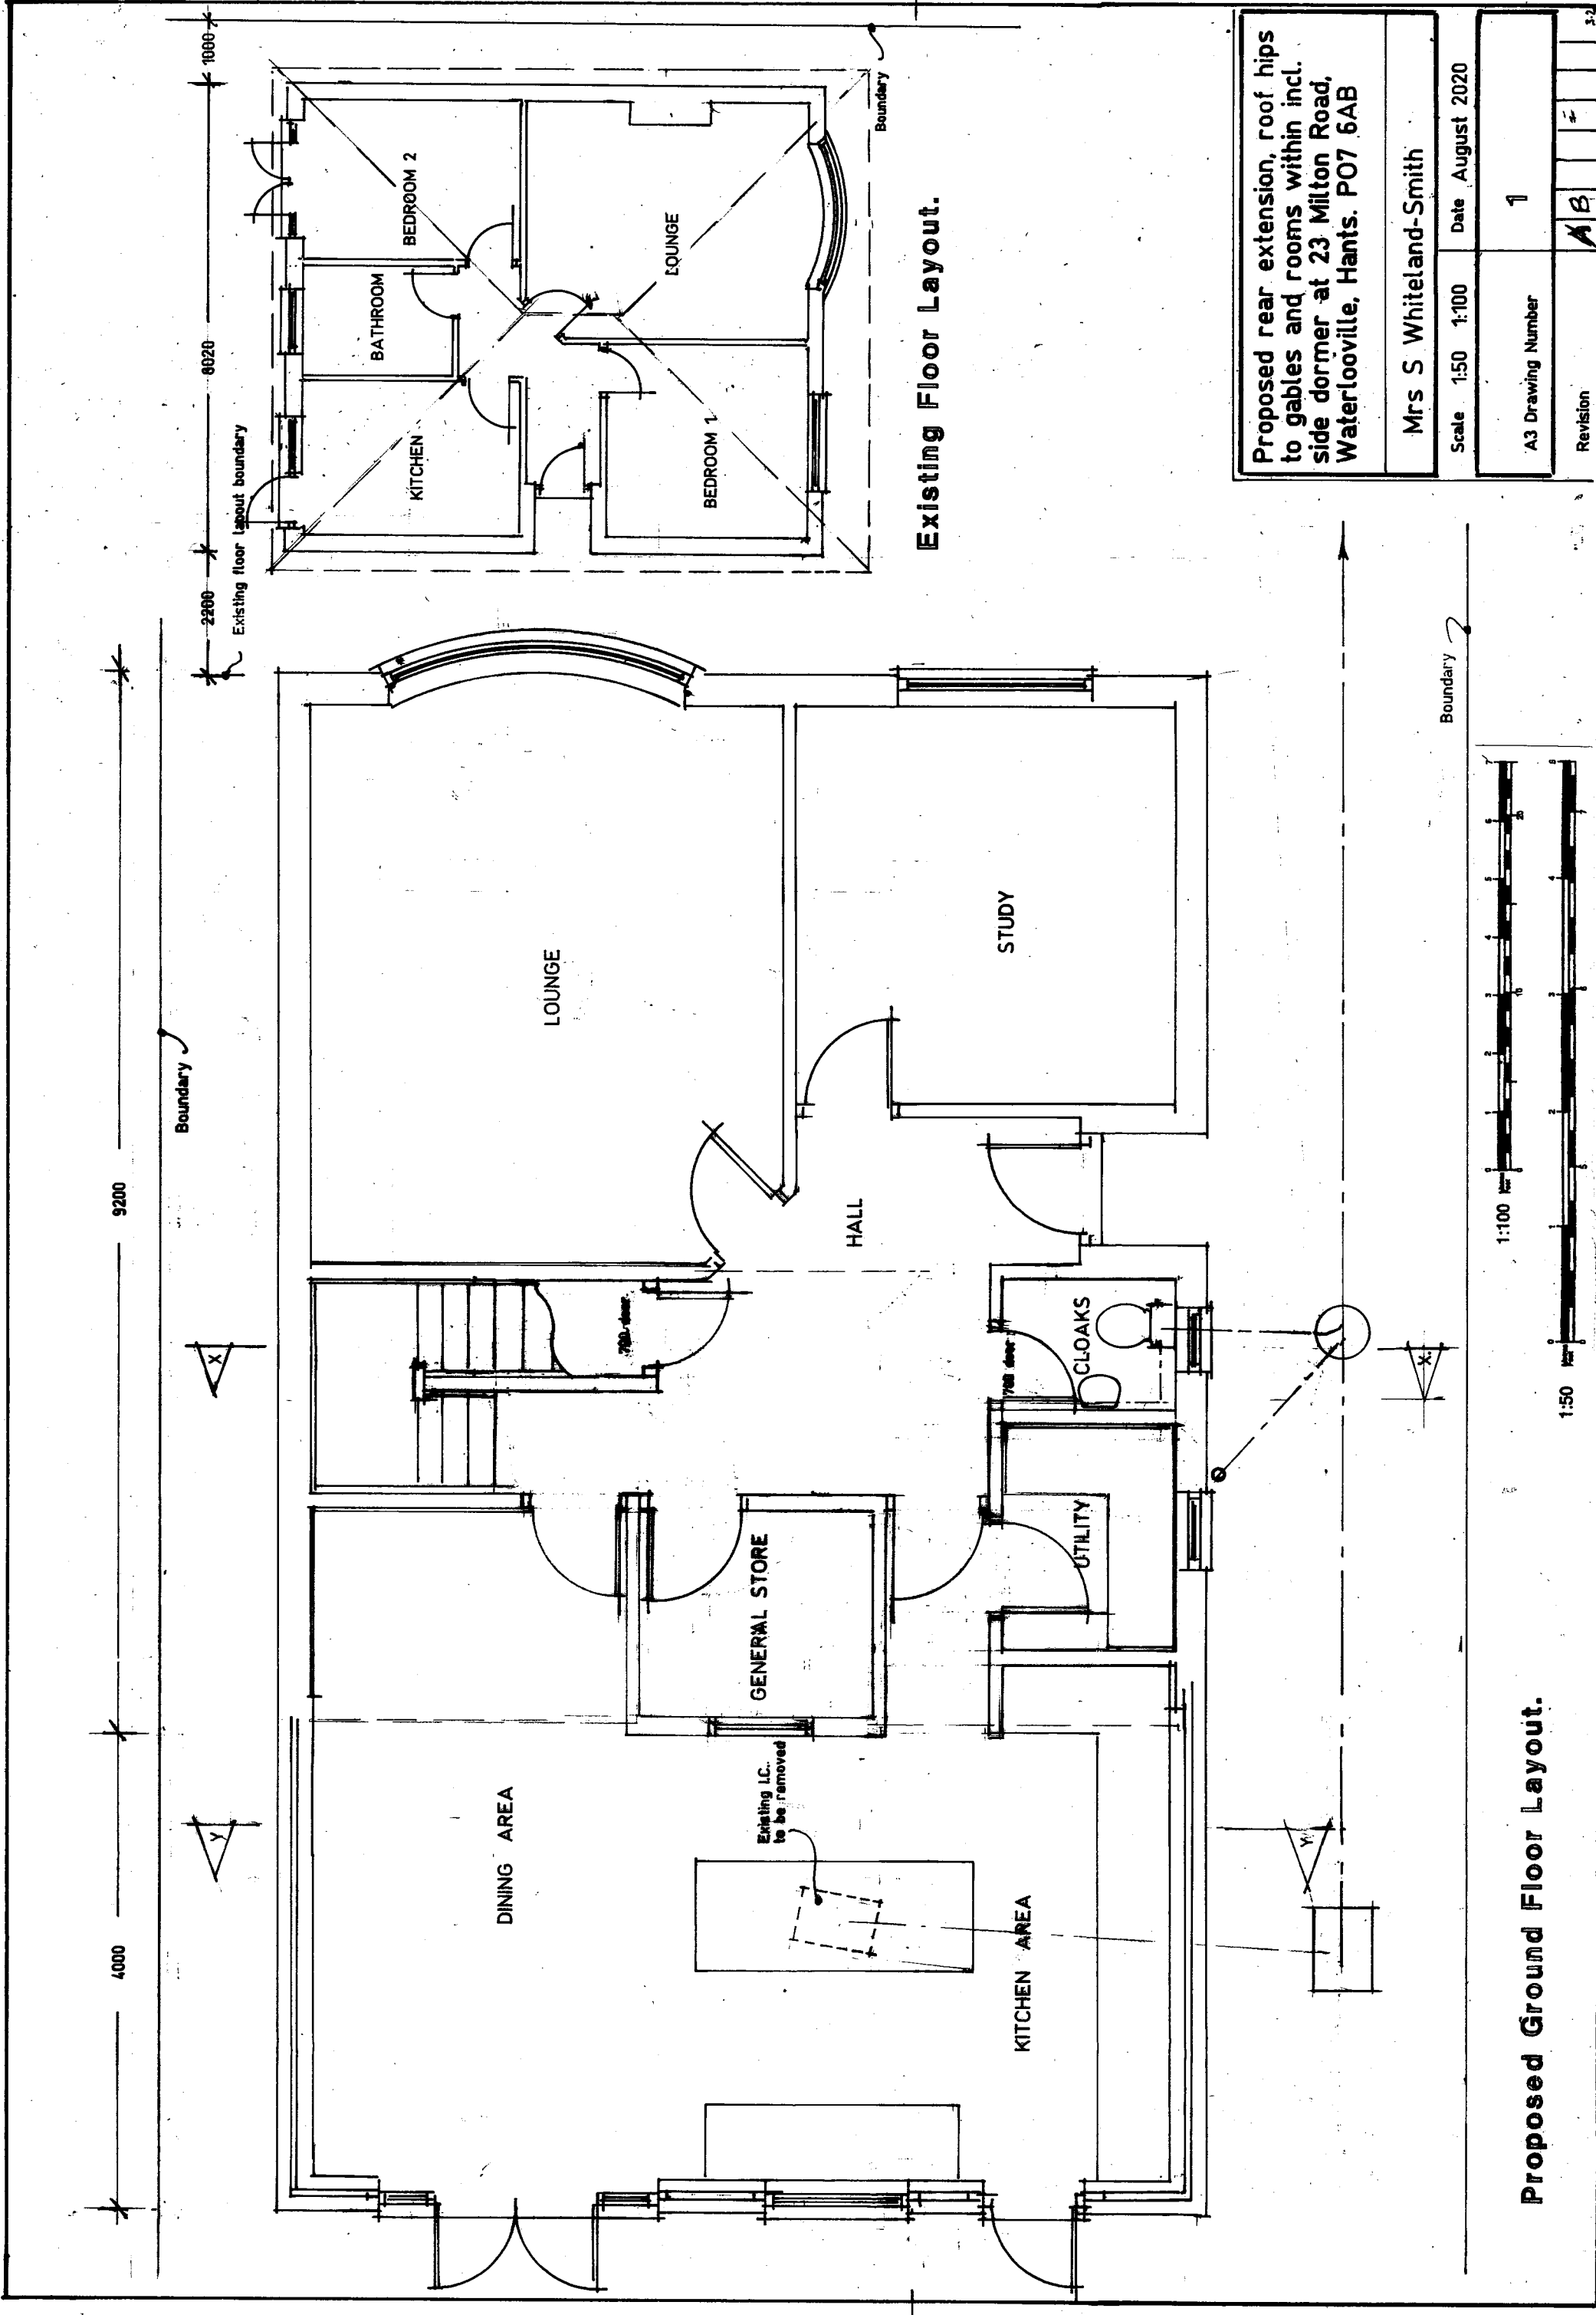

Proposed rear extension, roof hips to gables and rooms within incl. side dormer at 23 Milton Road, Waterlooville, Hants. PO7 6AB			
Mrs S Whiteland-Smith			
Scale	1:50	1:100	Date August 2020
A3 Drawing Number		1	
Revision		A B	

Proposed Ground Floor Layout.

Existing Floor Layout.