

DETECTION SURVEY REPORT

GENERAL
This survey was carried out in accordance with PAS 128:2014 (Publicly Available Specification from BSi). After a pre-survey consultation with the client it was agreed to carry out the detection survey using methodology M1 as per Table 2 of the PAS 128:2014. The survey boundary has been shown on the drawing; please see line/side section of the key for reference.

DESKTOP UTILITY REPORT
Prior to the survey commencing record information was gathered and compiled in a separate desktop utility report. This report should be read in conjunction with the information contained in this utility detection survey. Record information was at the time of the survey less than 90 days old in accordance with the requirements of the PAS 128:2014. For a full list of the providers searched, records received and the dates the information was obtained, please refer to the attachments page of the desktop utility report.

DETECTION SURVEY
DRAINAGE
Drainage was traced with pipe sizes and invert levels recorded. Wherever possible the chamber sizes have been recorded and positioned on the drawing. Assumed connection between MHs and MKs2 through internal drainage, not surveyed. All connections from gullies, external sewerage pipes and external soil stacks have been proven wherever possible into manholes and sewer runs by radio sonde location and/or GPR. Where a saddle connection is present the position is assumed only until proven otherwise. In instances where other detection methods were unsuccessful connections between manholes have been assumed to be straight and labeled as QAS. All drainage should be cross checked in critical areas by CCTV survey or verification survey type A.

WATER
Water was located utilizing EML and GPR methods to quality level QB2. The supply to the site could not be located and has been transcribed to the drawing from the supplied record information through any relevant water furniture to quality level QB4.

GAS

ELECTRICITY
Electricity cables located utilizing EML and GPR methods to quality level QB2, where GPR results confirmed EML findings the quality level has been upgraded to QB1. While every effort is made to detect all underground cables it is not always possible, pot ended cables being particularly difficult to locate. Extreme care should be taken when undertaking any excavations. The LV lines supplying the lamp posts in the east car park is an assumed route and labeled QB4 accordingly.

TELECOM
Telecom ducts have been traced with depths recorded. Due to less protecting British Telecom apparatus at ducts have been located using remote detection techniques only and compared with record information. Chamber sizes have been recorded using GPR techniques wherever possible. For further information regarding BT apparatus please contact Openreach directly.

CATV
CATV was located utilizing EML and GPR methods to quality level QB2. Where possible the fibre optic ducting has been located along Burton Road, where it could not be located the record information has been transcribed to the drawing to quality level QB4.



UNKNOWN
An unknown service located along New Lane, recommend trial excavations to confirm the location, depth and nature of the service. An unknown service was located across New Lane, this could be close to the site entrance, this could be the water supply to the site. Recommend trial excavations to confirm location, depth and nature of the service in critical areas. An unknown service located crossing the old road entrance to the car park, recommend trial excavations to confirm location, depth and nature of the service in critical areas.

SEE CAUTIONARY NOTES WITHIN THE UTILITY KEY

Desktop Utility Records

Utility Type	Provider Details	Date Ascribed

Sheet Layout: (Not to Scale)

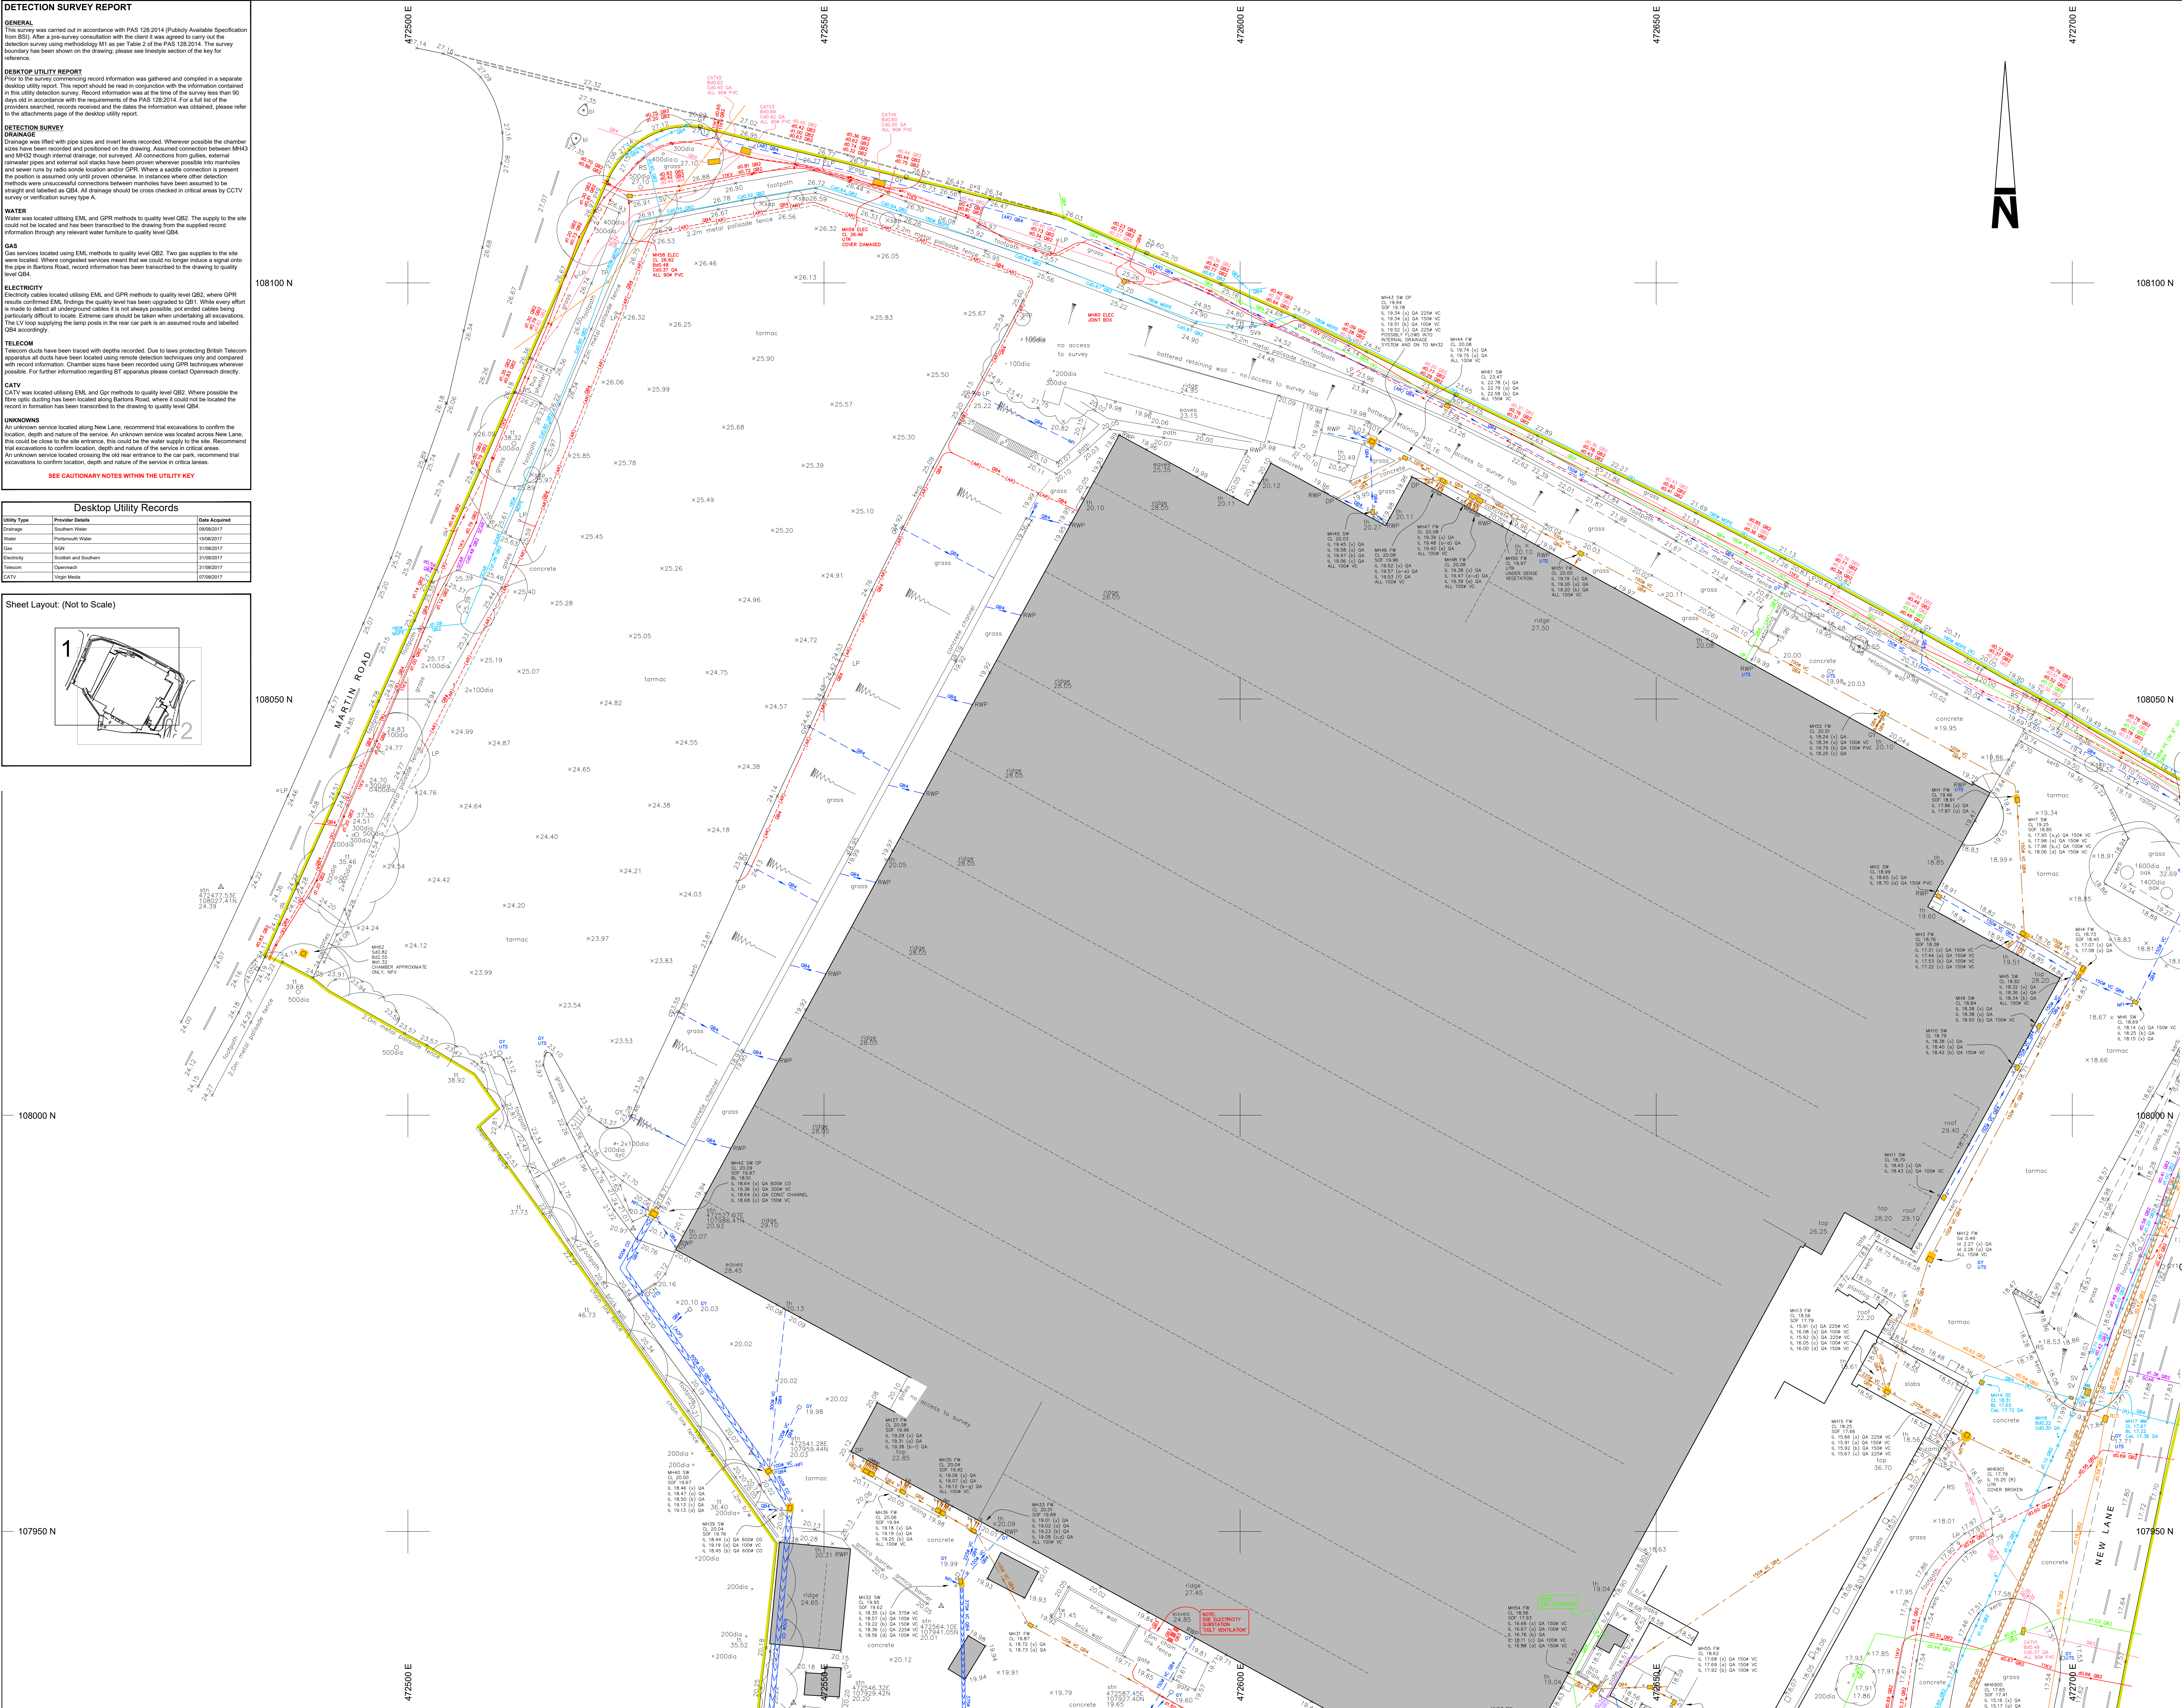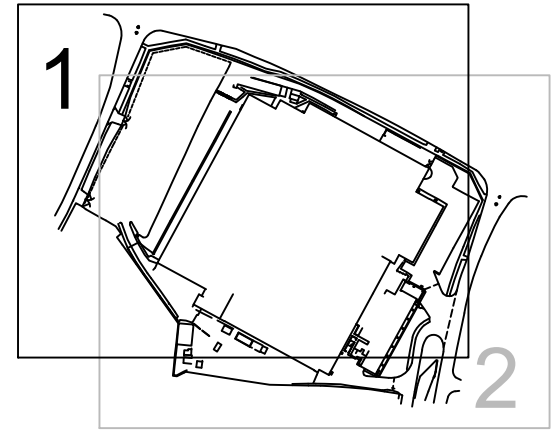

GENERAL
This survey was carried out in accordance with PAS 128:2014 (Publicly Available Specification for the use of geophysics in the investigation and assessment of the subsurface) and in consultation with the client. It was agreed to carry out the detection survey using methodology M1 as per Table 2 of the PAS 128:2014. The survey information has been shown on the drawing; please see line/drawings section of the key for reference.

DISKTOP UTILITY REPORT













UNKNOWN
An unknown service located along New Lane, recommended trial excavations to confirm the location and nature of the service. An unknown service was located across New Lane, recommended trial excavations to confirm the location and nature of the service in critical areas. 

Desktop Utility Records		
Utility Type	Provider Details	Date Acquired

Sheet Layout: (Not to Scale)

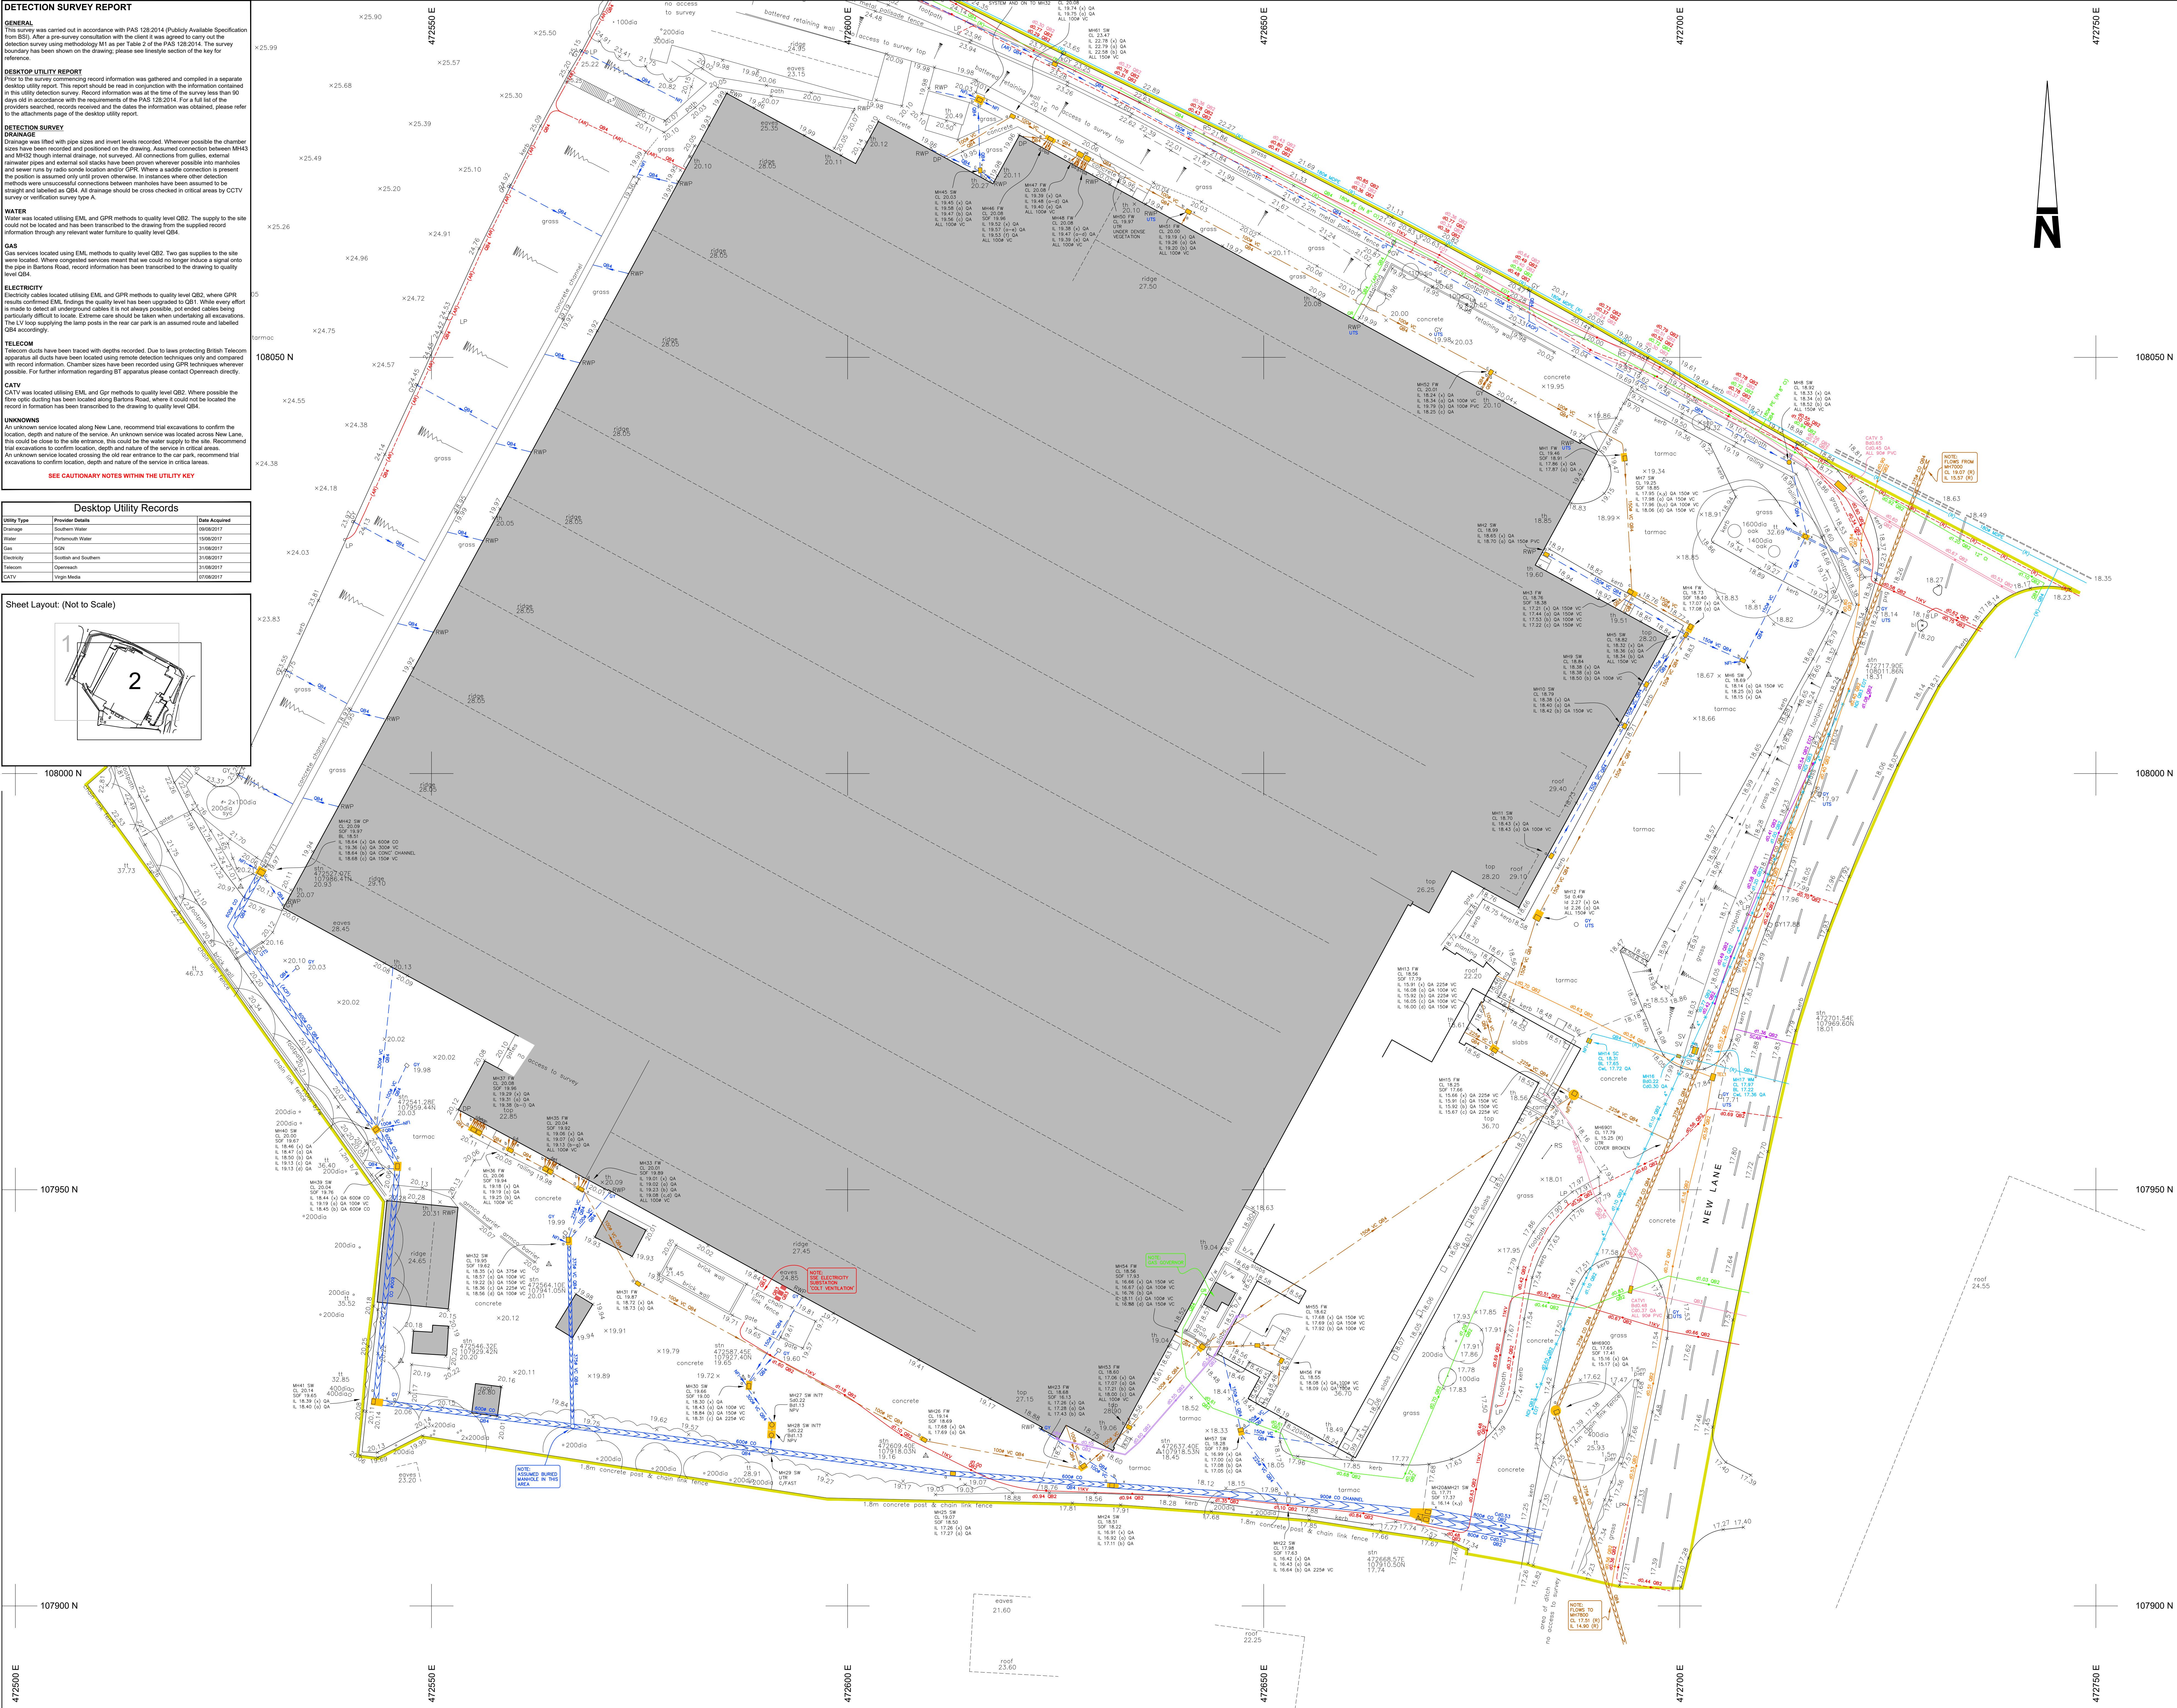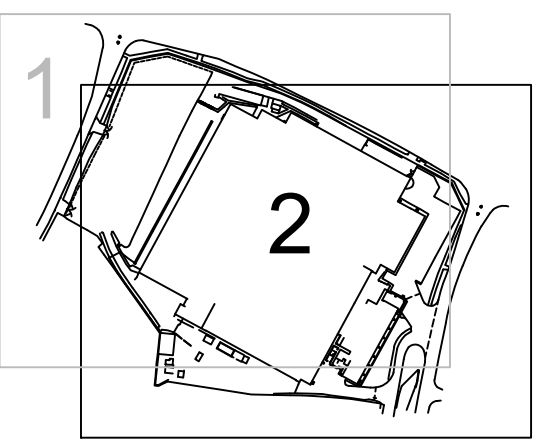

- Notes :**
1. UTILITY AND SERVICE INFORMATION ADDED TO TOPOGRAPHICAL SURVEY PRODUCED BY P STUBBINGTON LAND SURVEYS LTD. JOB No. 4816/01. DATE DECEMBER 2014. NO SITE VERIFICATION CARRIED OUT BY MK SURVEYS
 2. THIS SURVEY SHOULD ALWAYS BE READ IN CONJUNCTION WITH THE DESKTOP UTILITY REPORT, THAT WAS CARRIED OUT AS A PREREQUISITE TO THE DETECTION SURVEY.

[illegible]

PAS 128:2014 Quality Level Guide											
Quality Level	Description	Accuracy									



mksurveys

The UK's leading
since 1988

Tel 01908 506591

Mikiel Kraybill
Director
Vicent Mikiel
Foreman

eng@mk-surveys.co.uk
www.mk-surveys.co.uk
mk-surveys4bim.co.uk

www.mk-surveys.com

www.mk-surveys4bim.co.uk



Colt International
Havant
Hampshire

Utility Survey			
Scale 1:250	Sheet Size: A0	Sheet Number: 2	Date: September 17
Project Number: 24301	Rev: -	Surveyed By: AH	Approved By: DF
			