



**PROPOSED SINGLE STOREY REAR ADDITION & RESITED GARAGE.
4, CHARLESWORTH GARDENS, WATERLOOVILLE, HANTS.
FOR S. WALLACE.**

PETER J. WALKER
ISLAND DESIGN
182 SEAFRONT, HAYLING ISLAND, HANTS
PO11 9AN

TEL: 02392467571

NOTE CHECK ALL MEASUREMENTS ON SITE PRIOR TO THE COMMENCEMENT OF WORK.

WALLS TO BE FULLY BONDED TO THE EXISTING CAVITIES AND DAMP-PROOF COURSES TO BE MAINTAINED CONTINUOUS CLOSE ALL REVEALS WITH INSULATED CAVITY CLOSERS.

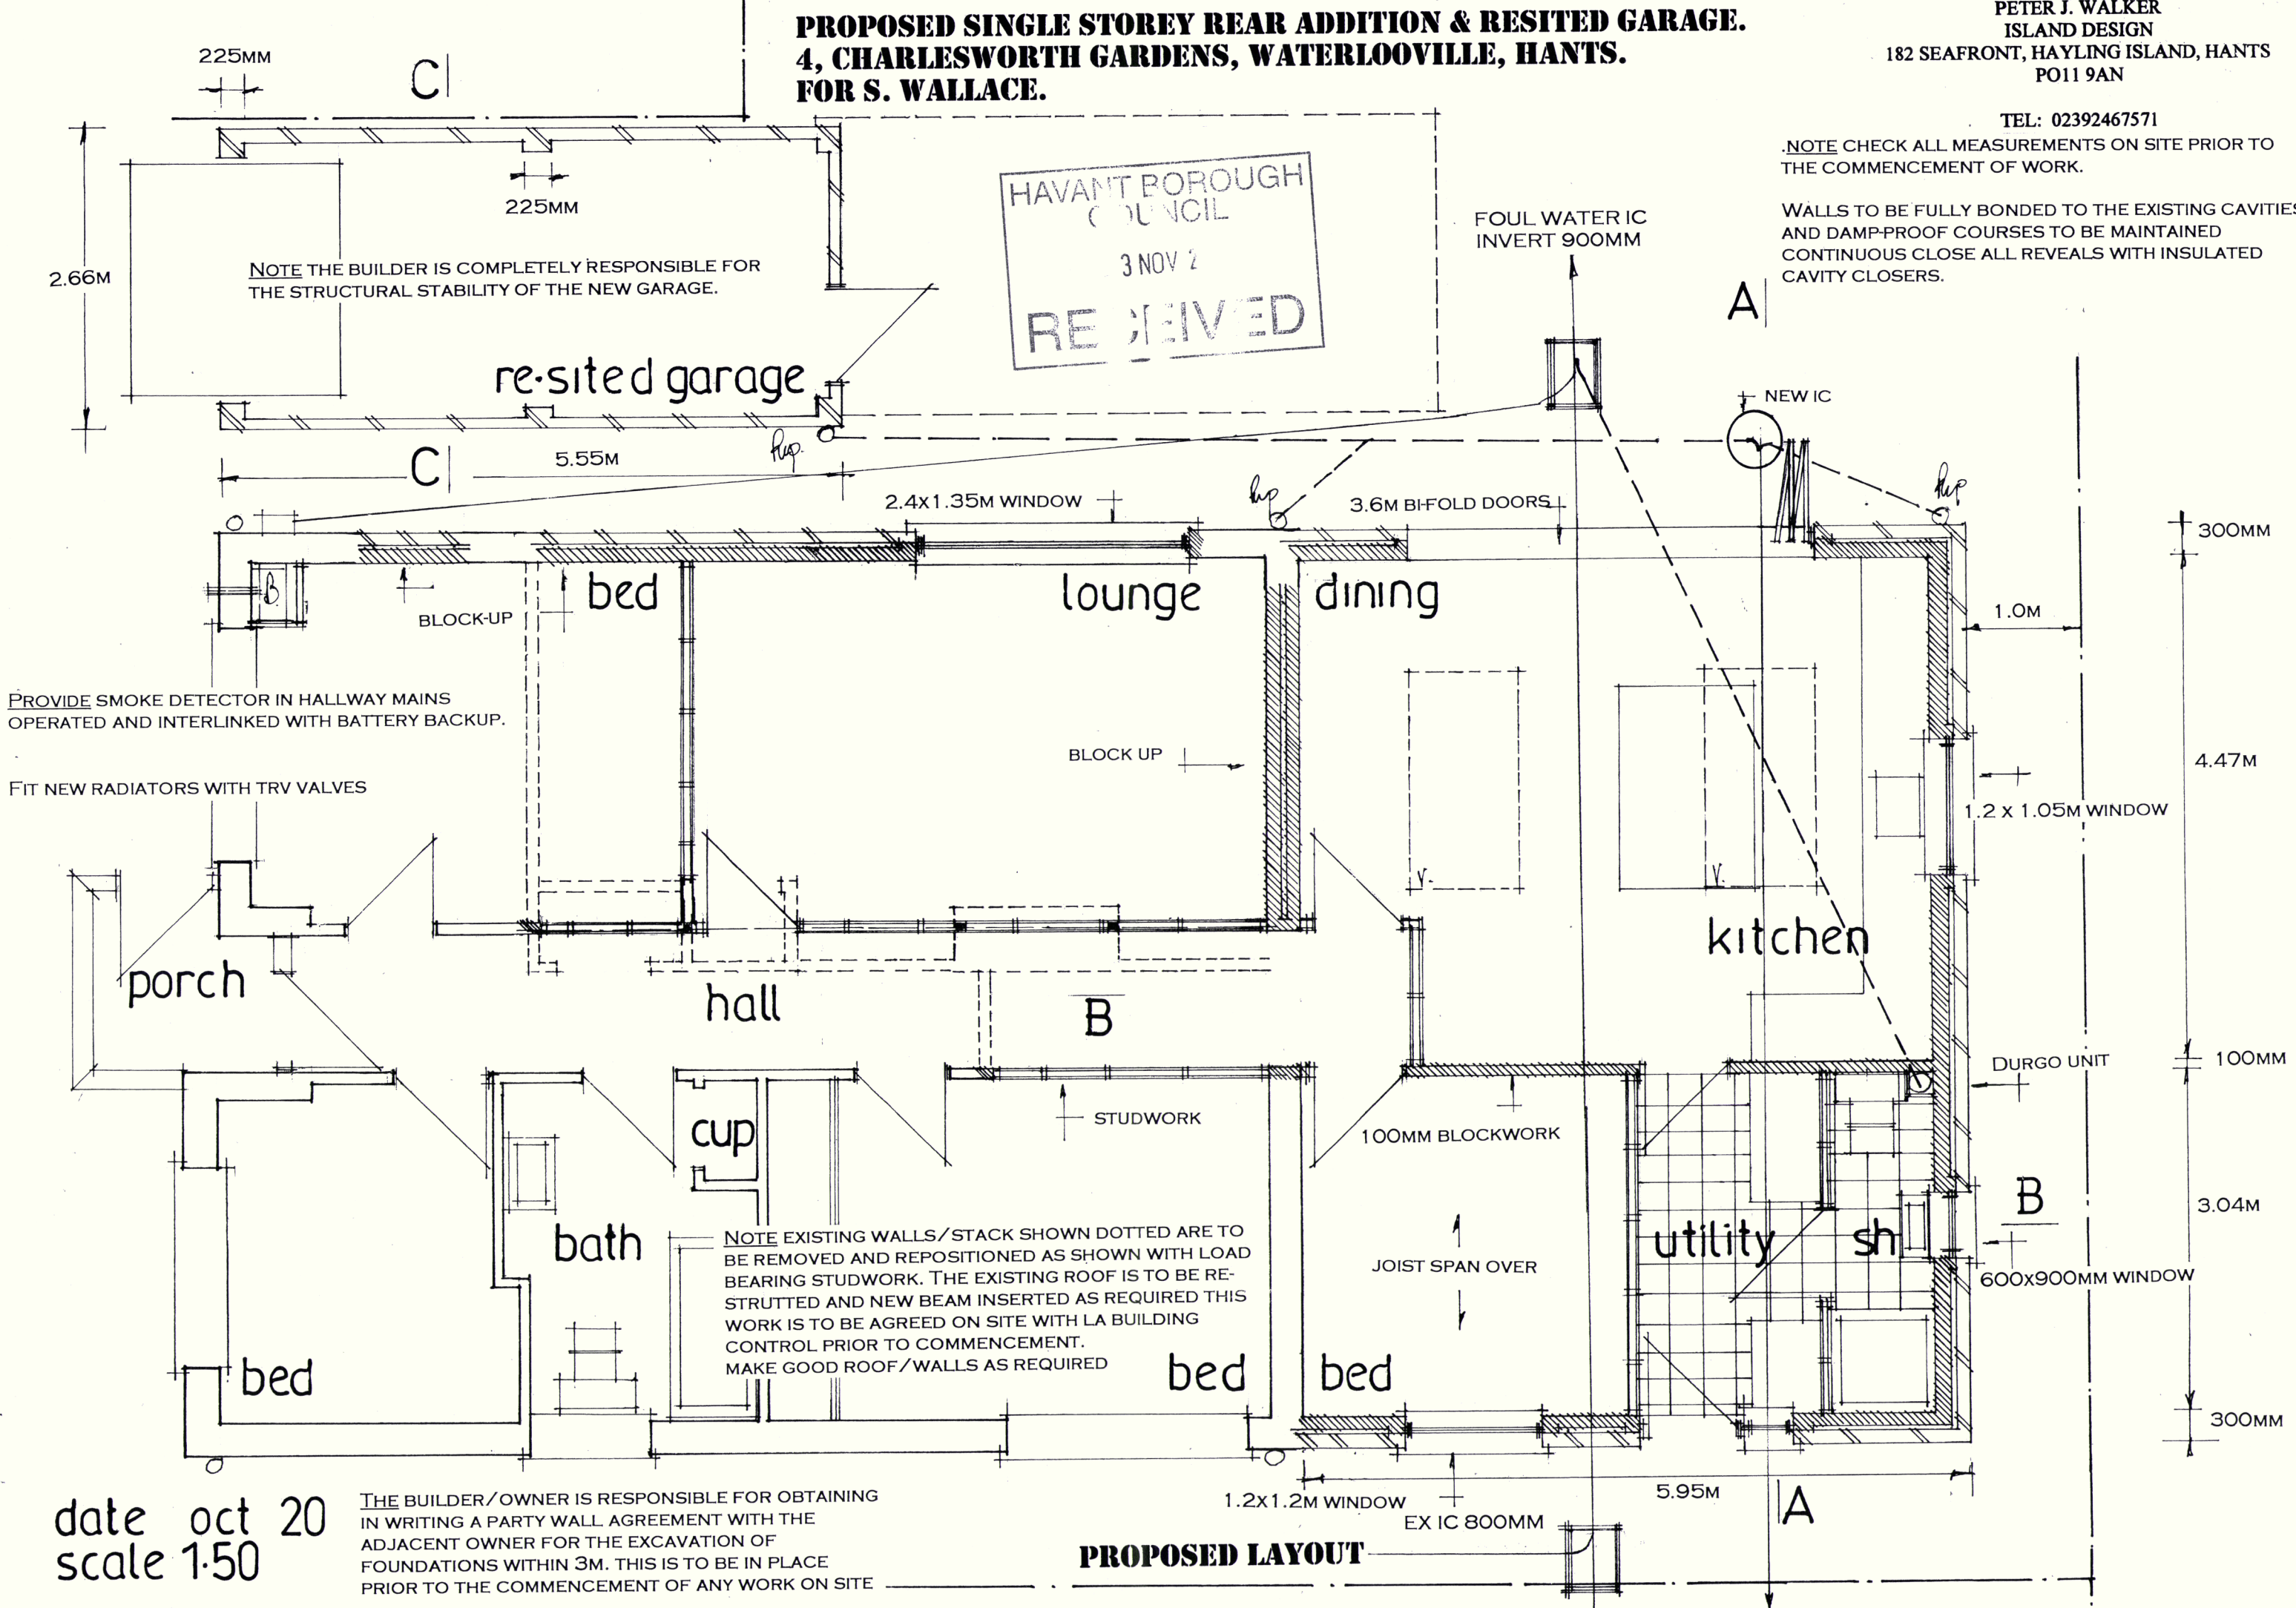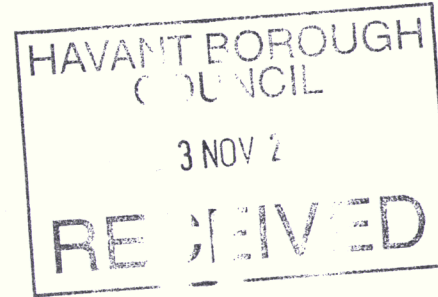

date oct 20
scale 1:50

THE BUILDER/OWNER IS RESPONSIBLE FOR OBTAINING IN WRITING A PARTY WALL AGREEMENT WITH THE ADJACENT OWNER FOR THE EXCAVATION OF FOUNDATIONS WITHIN 3M. THIS IS TO BE IN PLACE PRIOR TO THE COMMENCEMENT OF ANY WORK ON SITE