
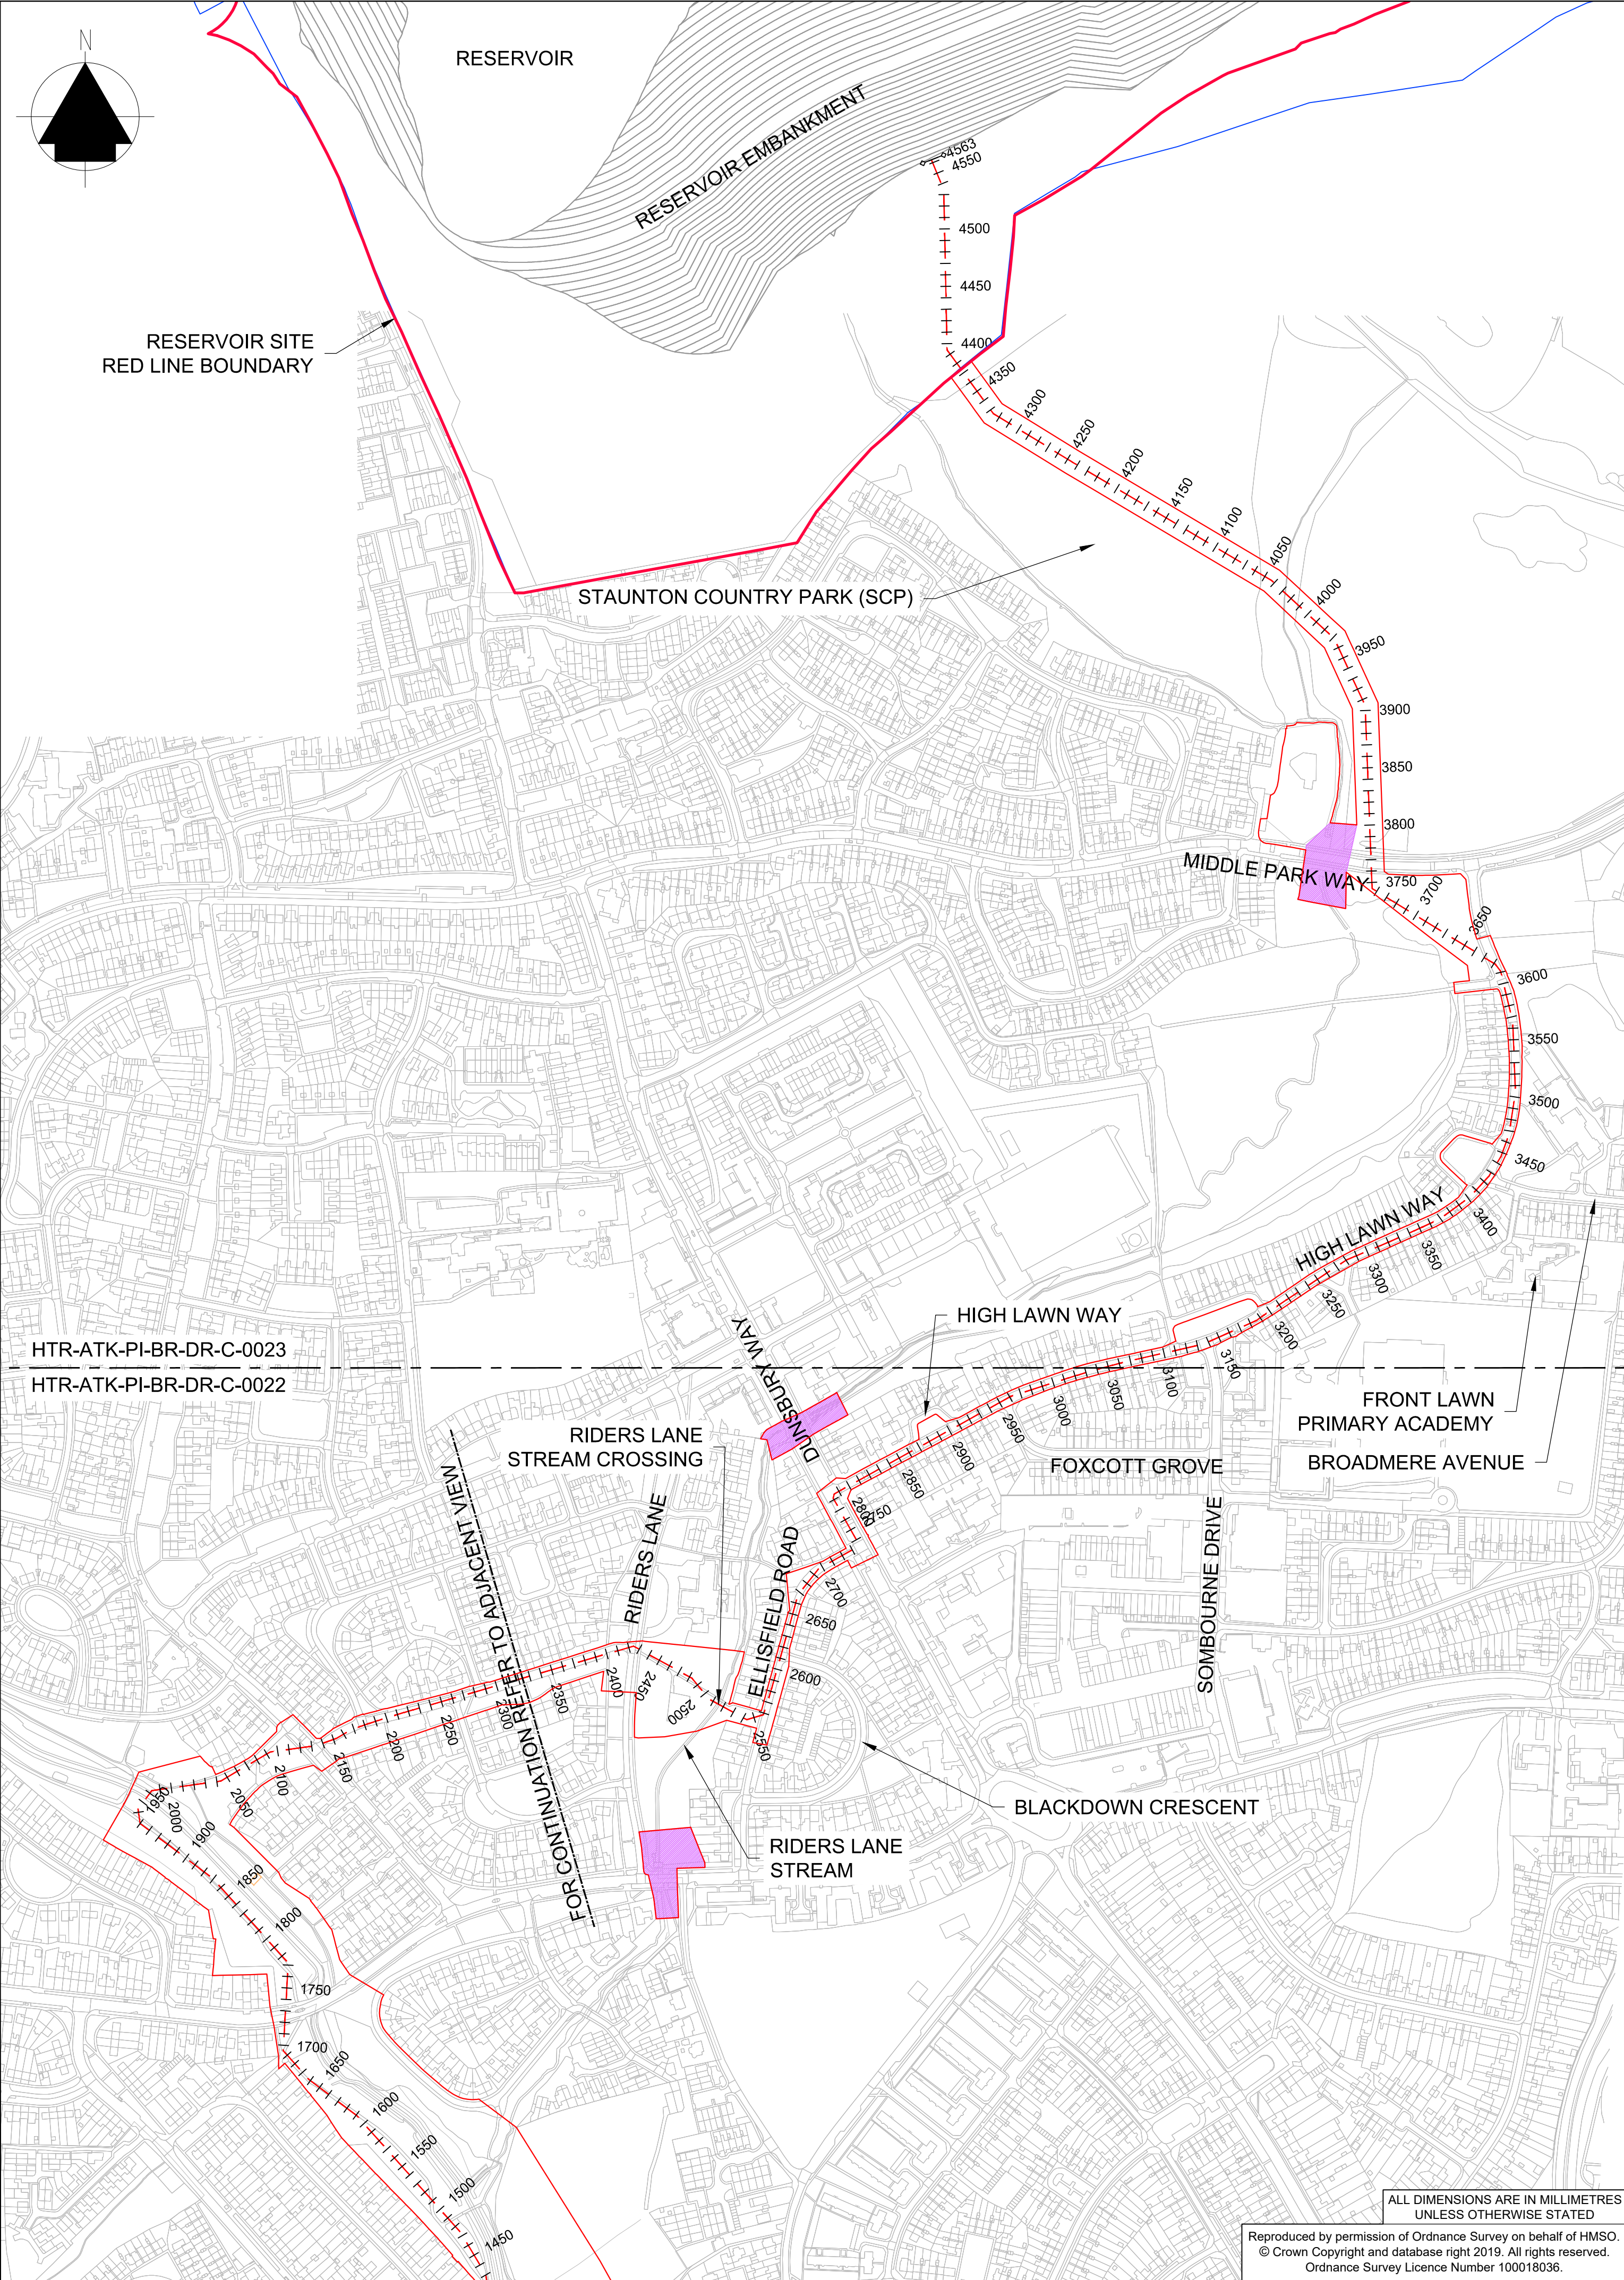


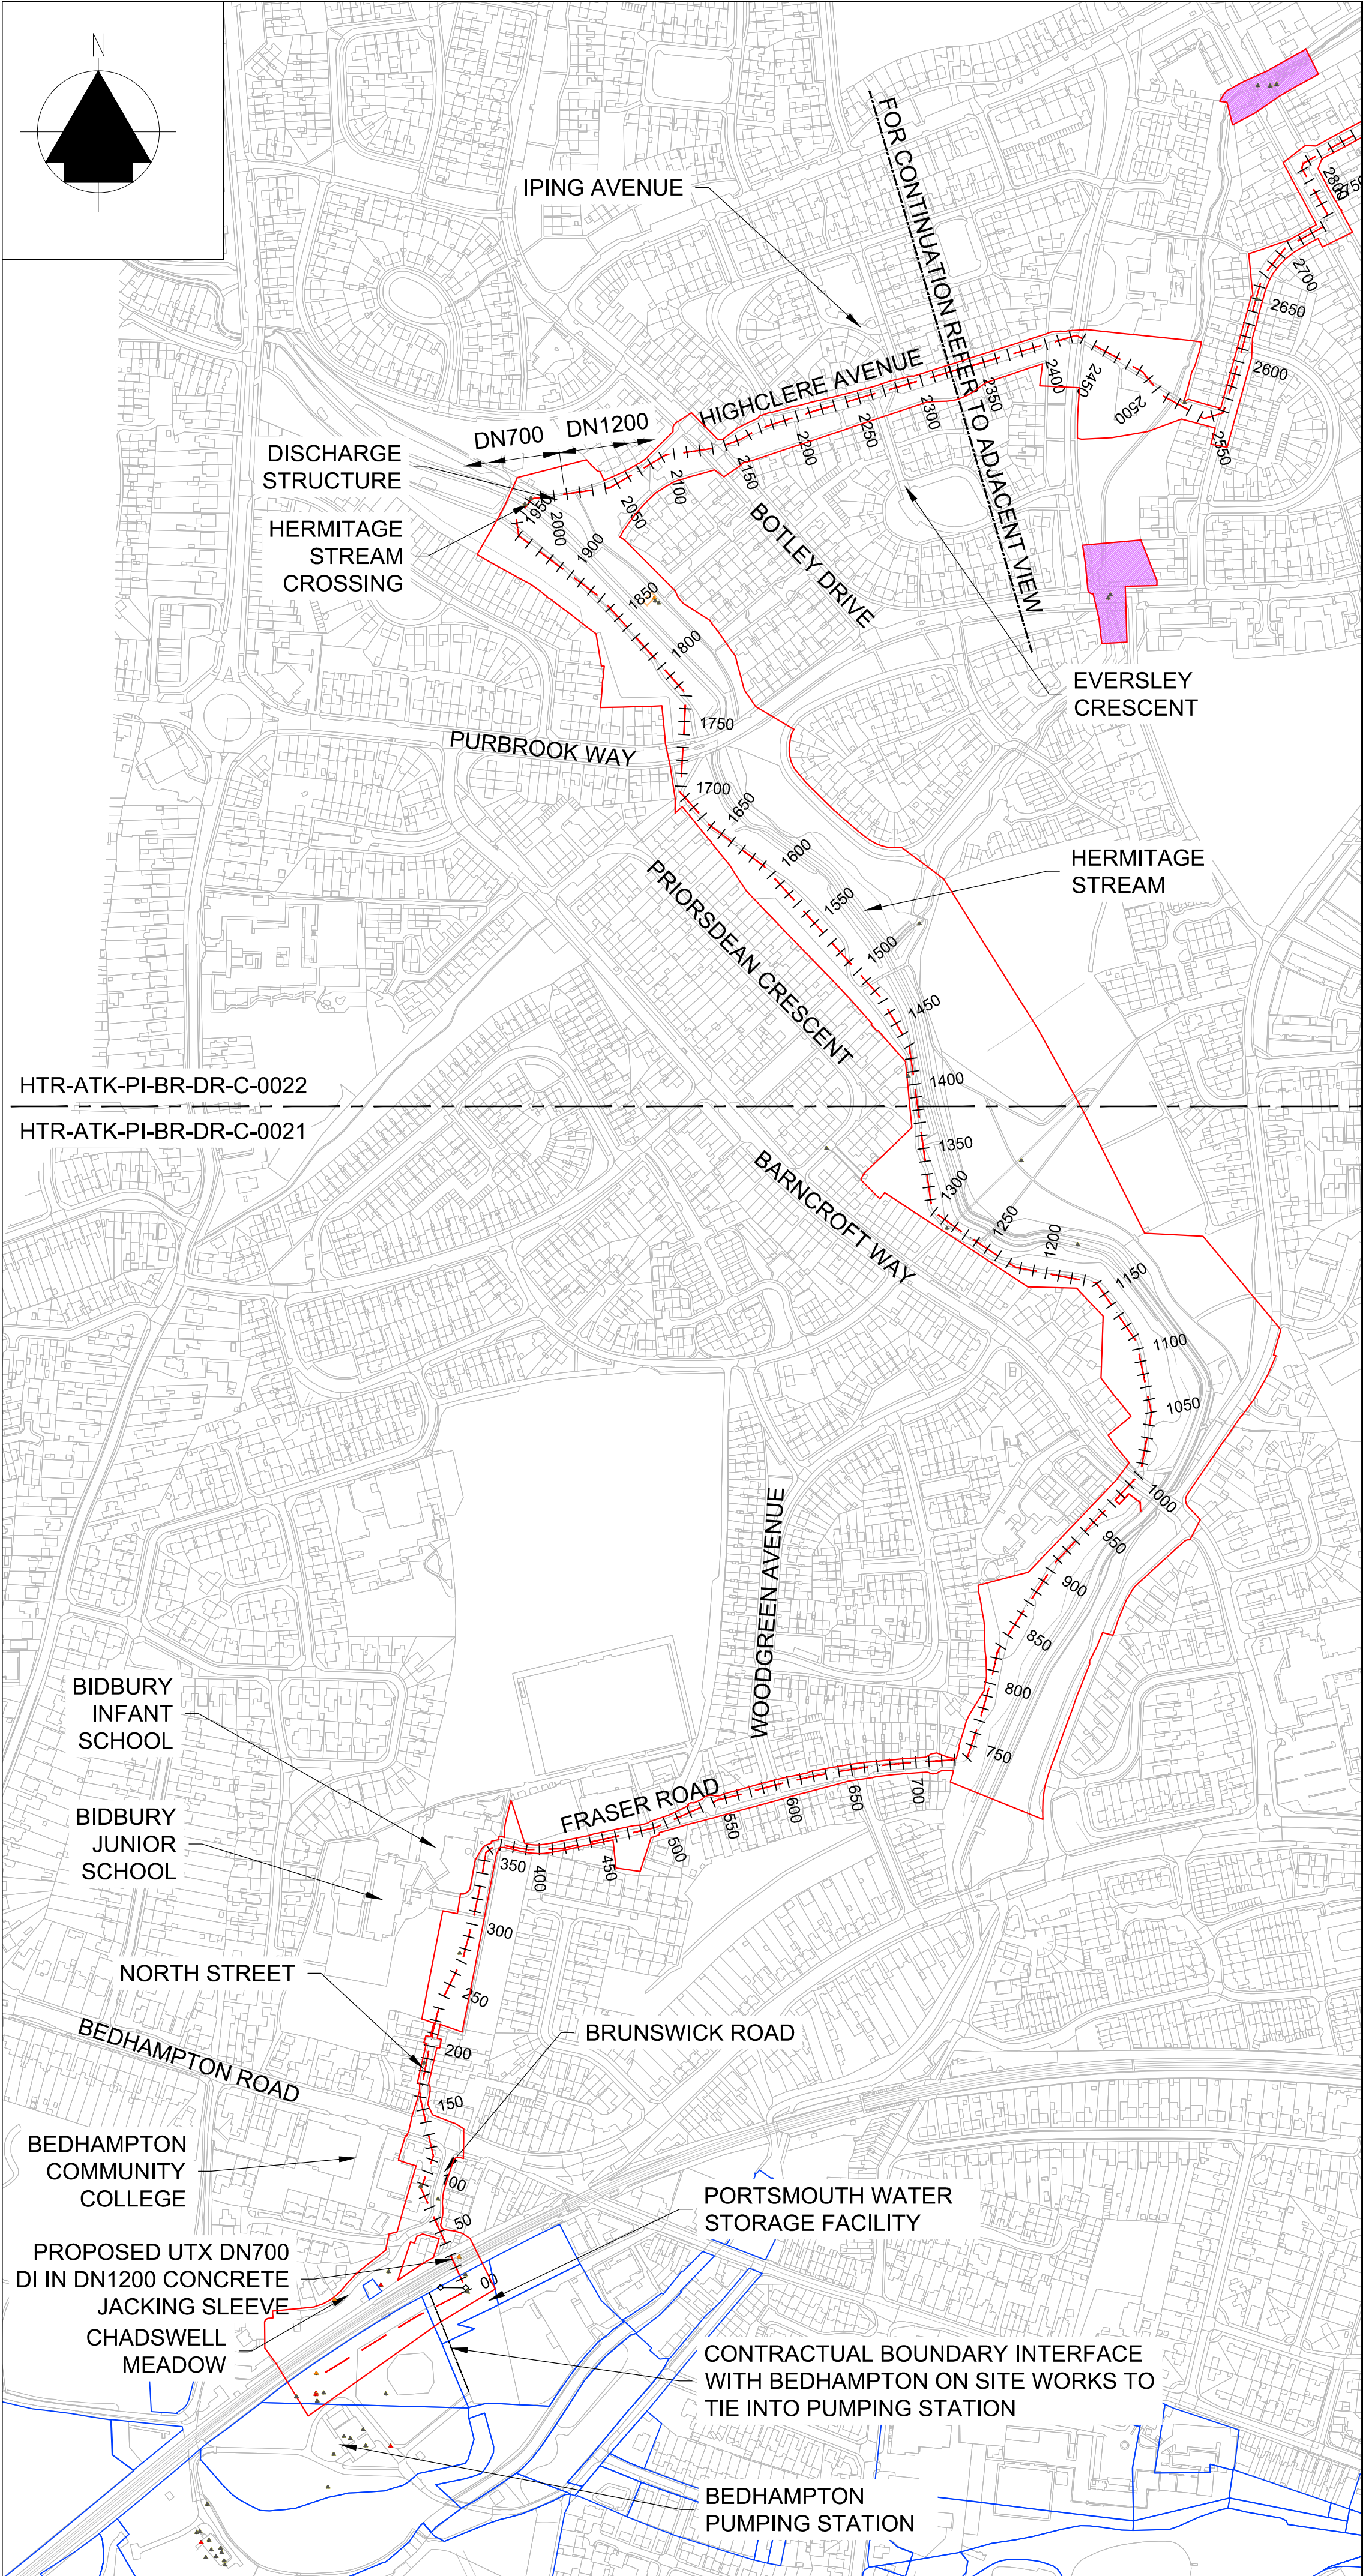

KEY PLAN
SCALE : NTS

LEGEND

- Indicative Pipe Route
- Portsmouth Water Owned Land
- Pipeline Redline Boundary
- Reservoir Redline Boundary
- Culvert Improvement Work Area
- Termination Point

REFERENCES:

- HTR-ATK-PI-BR-DR-C-0021 REDLINE BOUNDARY DRAWING - CH10 - CH1600
- HTR-ATK-PI-BR-DR-C-0022 REDLINE BOUNDARY DRAWING - CH1600 - CH3200
- HTR-ATK-PI-BR-DR-C-0023 REDLINE BOUNDARY DRAWING - CH3200 - CH4500

SAFETY, HEALTH AND ENVIRONMENTAL INFORMATION

In addition to the hazards/ risks normally associated with the types of work detailed on this drawing, all significant residual risks (moderate to very high) are indicated on the drawing with warning triangles, the risk register, in its entirety, is available on drawings HTR-ATK-ZZ-ZZ-DR-HS-0001 to 0007. The reference numbers shown against each triangle will correlate to risks shown on these schedules.

Environmental Risks are not shown on the drawings and reference should be made to the following Document – HTR-ATK-XX-XX-RP-Z-0069 Outline Environmental

C01	CC	ID	RW	JF	Planning Drawings for Comment	10/08/20
A1	HD	ID	JF	JF	TEST	
A1	Rev.	By	Ckd	By	Rev.	By
	Status				Description	Date

ATKINS

Member of the SNC-Lavalin Group

Copyright © Atkins Limited (2020)

Aztec West
500 Park Avenue
Almondsbury
Bristol
BS32 4RZ

Tel: +44 (0)1454 662000
Fax: +44 (0)1454 663333
www.atkinsglobal.com

Drawing Suitability:

Initial non-contractual code

Status:

A1

Contractors Drawing Number:

HTR

Project

Originator

Volume

Location

Type

Role

Number

0009

Telephone: Havant (023) 9249 9888
Fax: Havant (023) 9245 3632
Website: www.portsmouthwater.co.uk
Registered Office: PO Box 8 West Street
Havant Hampshire PO9 1LG
REGISTERED IN ENGLAND No. 2536455

Project Ref. No:

HTR

Sheet:

1 of 1

Scale:

AS SHOWN

Sheet Size:

A1

Project Title:

HAVANT THICKET RESERVOIR

Drawing Title:

BEDHAMPTON TO RESERVOIR PIPELINE TEST OVERALL PLAN AND ROUTE

Portsmouth Water Drawing Number:

Rev:

C02

ALL DIMENSIONS ARE IN MILLIMETRES UNLESS OTHERWISE STATED

Reproduced by permission of Ordnance Survey on behalf of HMSO.
© Crown Copyright and database right 2019. All rights reserved.
Ordnance Survey Licence Number 100018036.