


Schedule of Accommodation					
UNIT	Area	Living (incl. Kit.)	Bedroom 1	Bedroom 2	Bath/Shower Storage
01	45.0m2	22.55m2	11.5m2		3.4m2 1.3m2
02	62.3m2	25.7m2	12.7m2	8.4m2	3.6m2 1.6m2
03	61.5m2	24.8m2	14.9m2	8.6m2	3.4m2 1.5m2
04	62.0m2	23.0m2	15.8m2	9.6m2	3.5m2 1.2m2
05	61.5m2	24.8m2	14.9m2	8.6m2	3.4m2 1.5m2
06	62.0m2	23.0m2	15.8m2	9.6m2	4.4m2 1.2m2
07	61.5m2	24.8m2	14.9m2	8.6m2	3.4m2 1.5m2
08	62.0m2	23.0m2	15.8m2	9.6m2	3.6m2 1.2m2

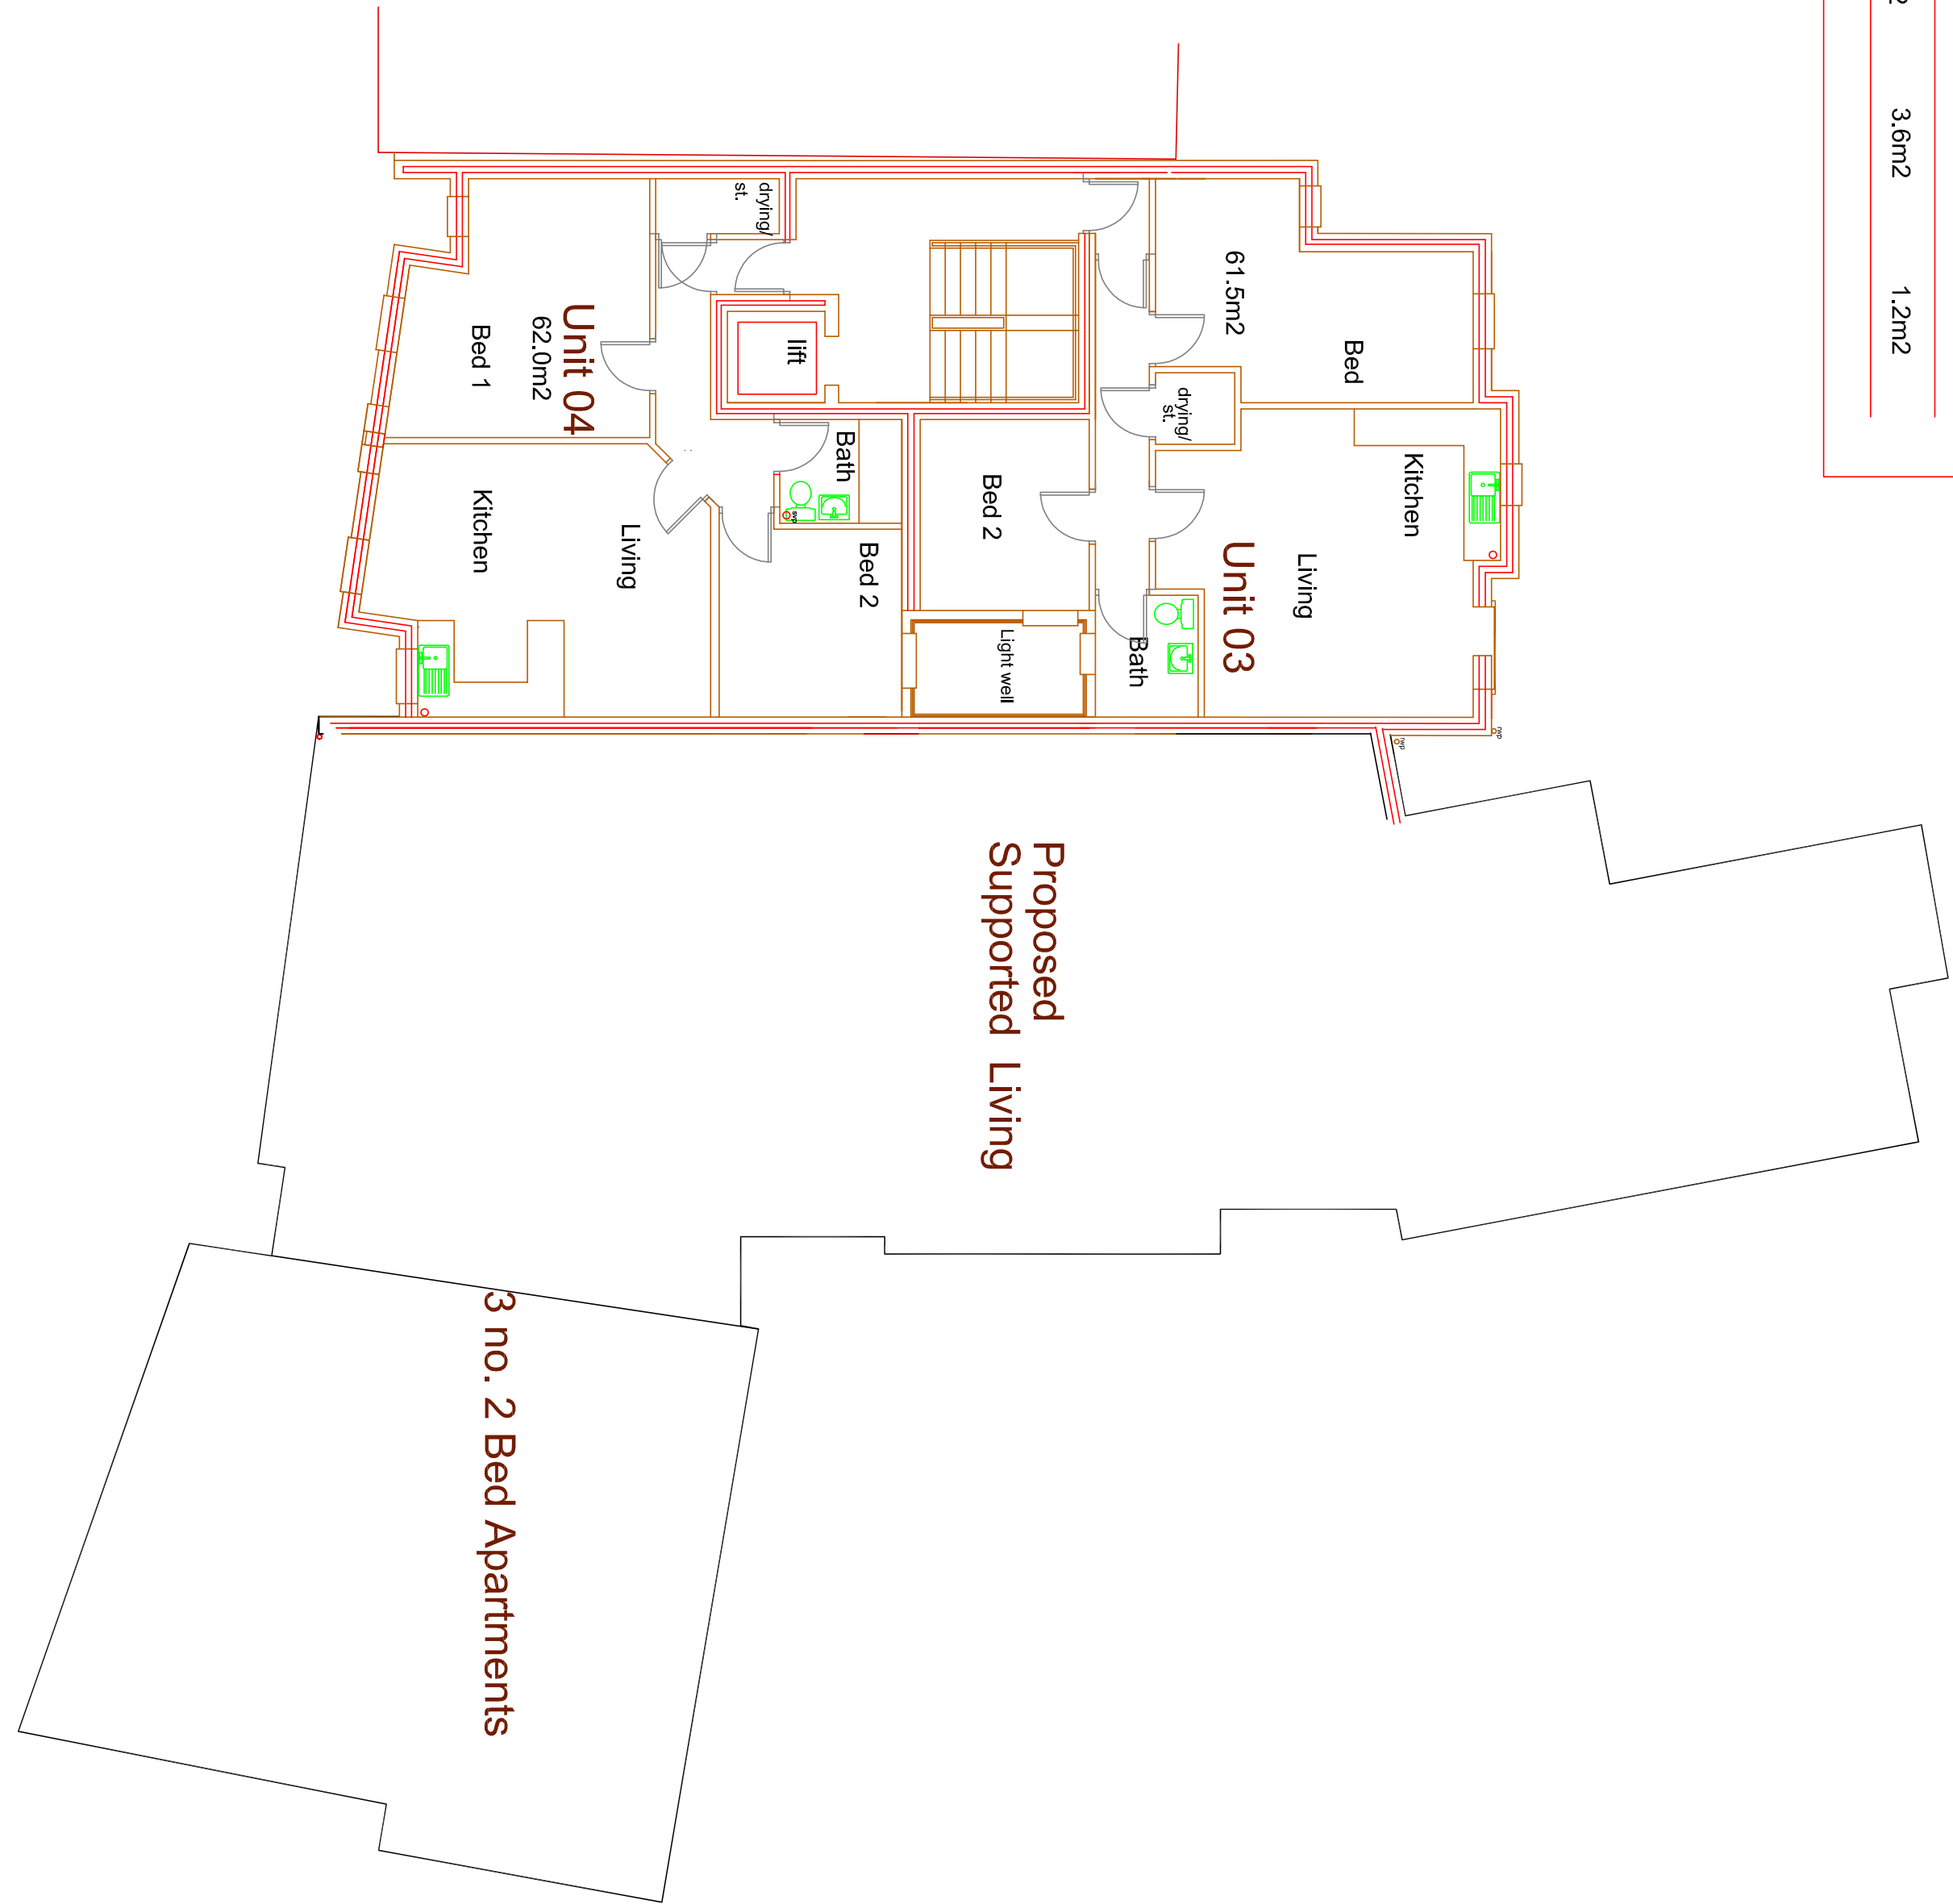

Current Planning Application
Existing Planning Approval ref.
17/00061

Current Planning Application
Existing Planning Approval ref.
17/00686

Existing Planning Approval ref.
15/01227

Ground Floor

First Floor

