




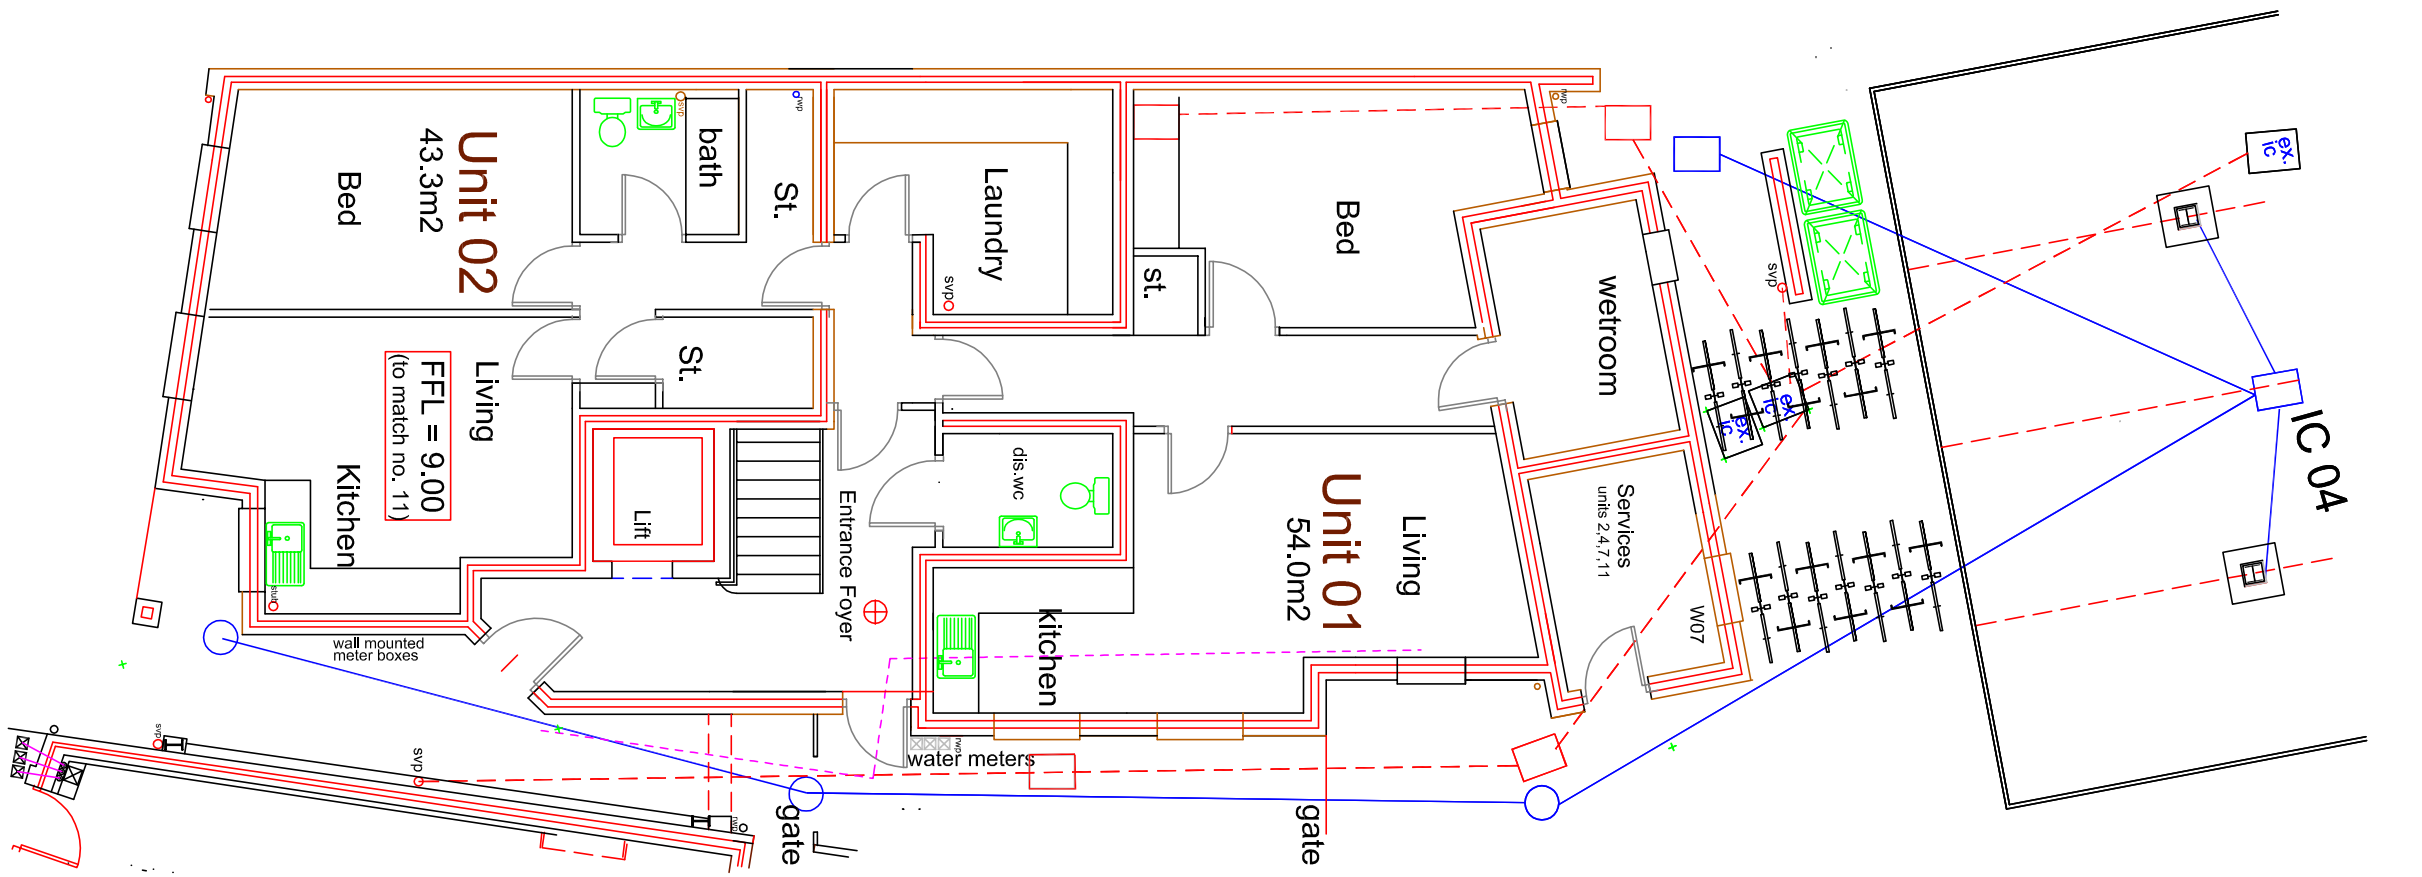


Ground Floor

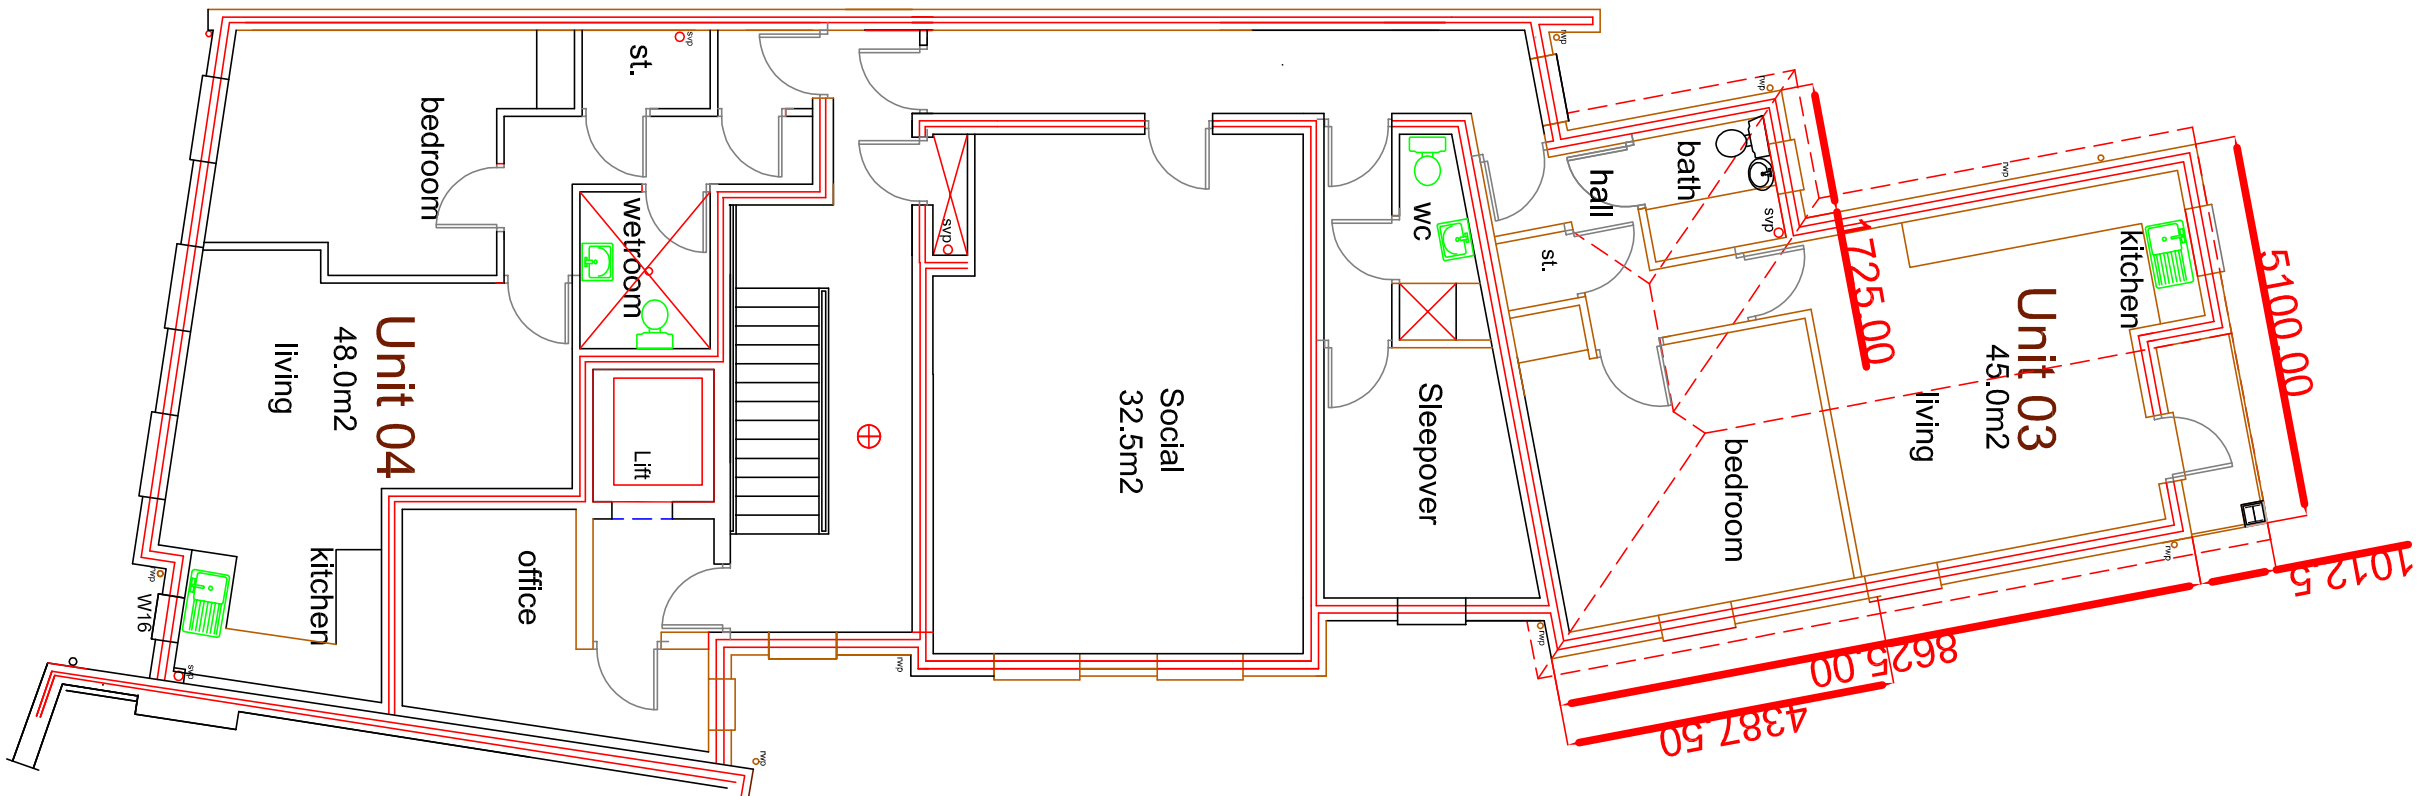


First Floor

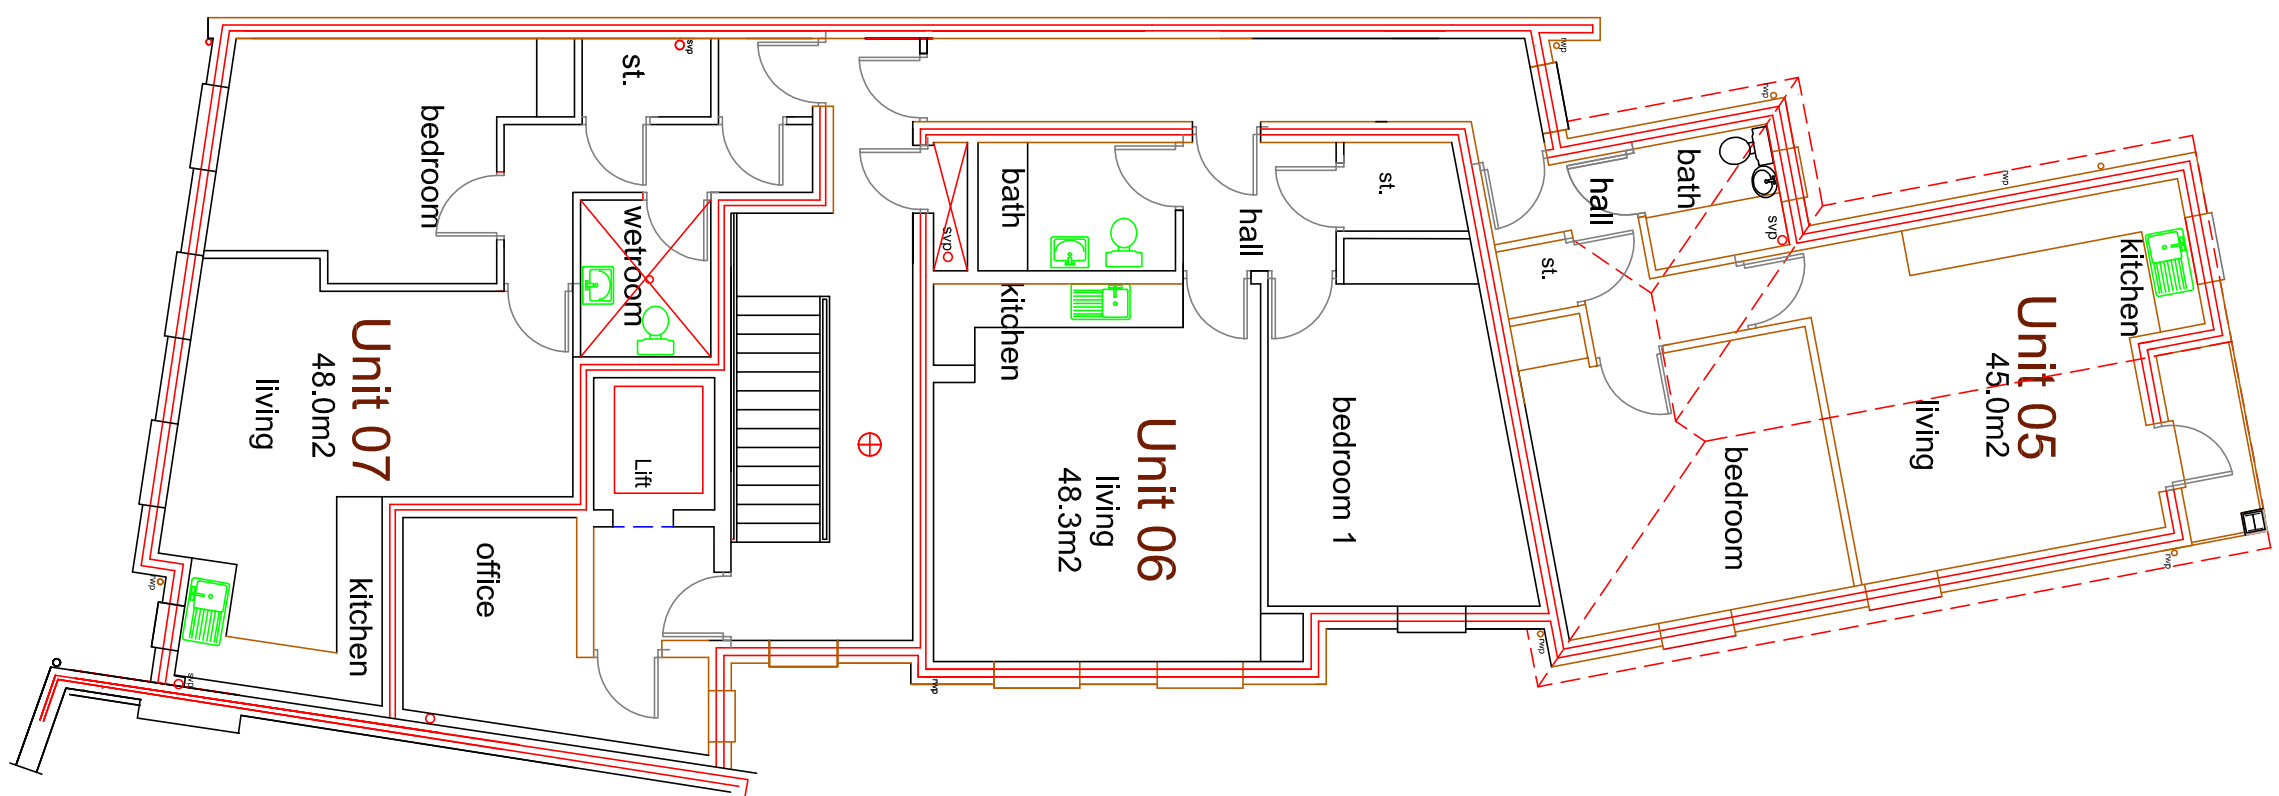

Second Floor

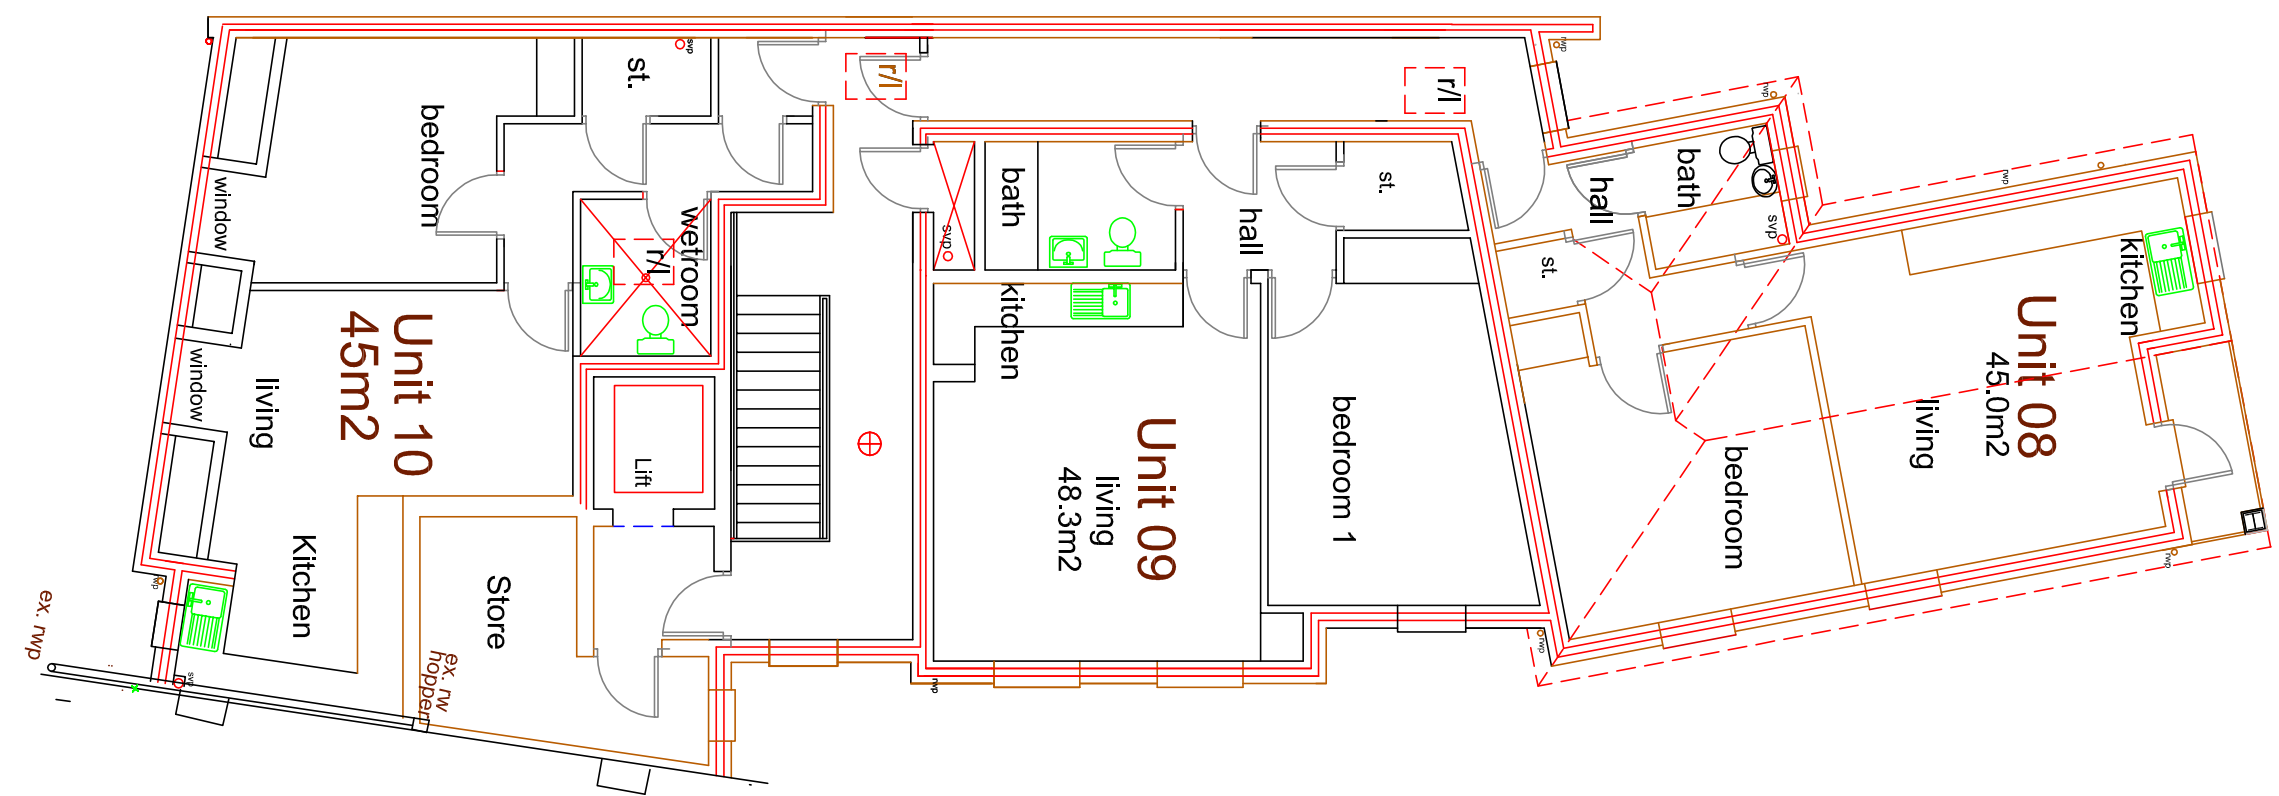

Third Floor

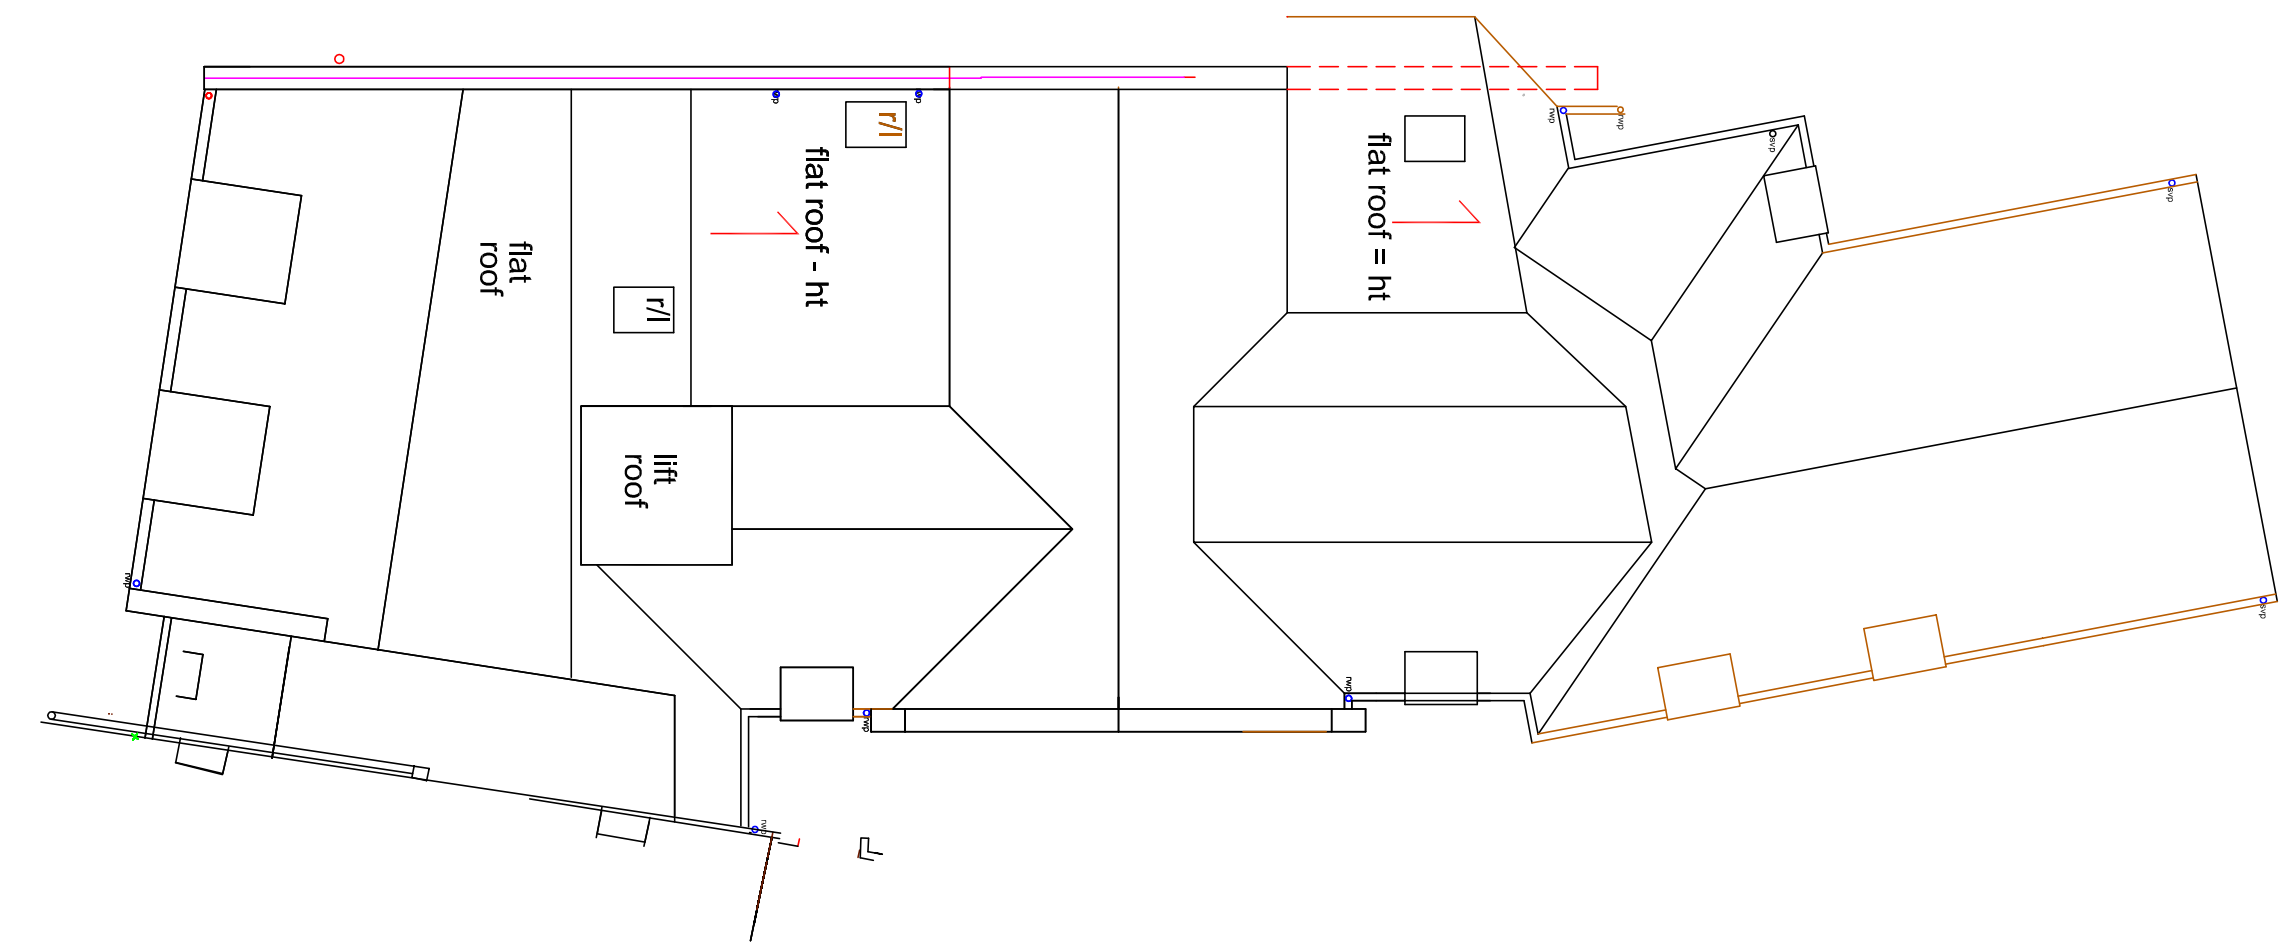

Roof Plan

Schedule of Accommodation

UNIT	Area	Living (incl. Kit.)	Bedroom	Bath/Shower
01	54.0m2	23.0m2	14.3m2	6.5m2
02	43.3m2	22.7m2	13.1m2	3.6m2
03	45.0m2	21.0m2	14.1m2	3.6m2
04	48.0m2	22.0m2	12.6m2	3.5m2
05	45.0m2	21.0m2	14.1m2	3.6m2
06	48.3m2	22.0m2	14.6m2	4.4m2
07	48.0m2	22.0m2	12.6m2	3.5m2
08	45.0m2	21.0m2	14.1m2	3.6m2
09	48.3m2	22.0m2	14.6m2	4.4m2
10	45.0m2	20.5m2	12.0m2	3.5m2

